


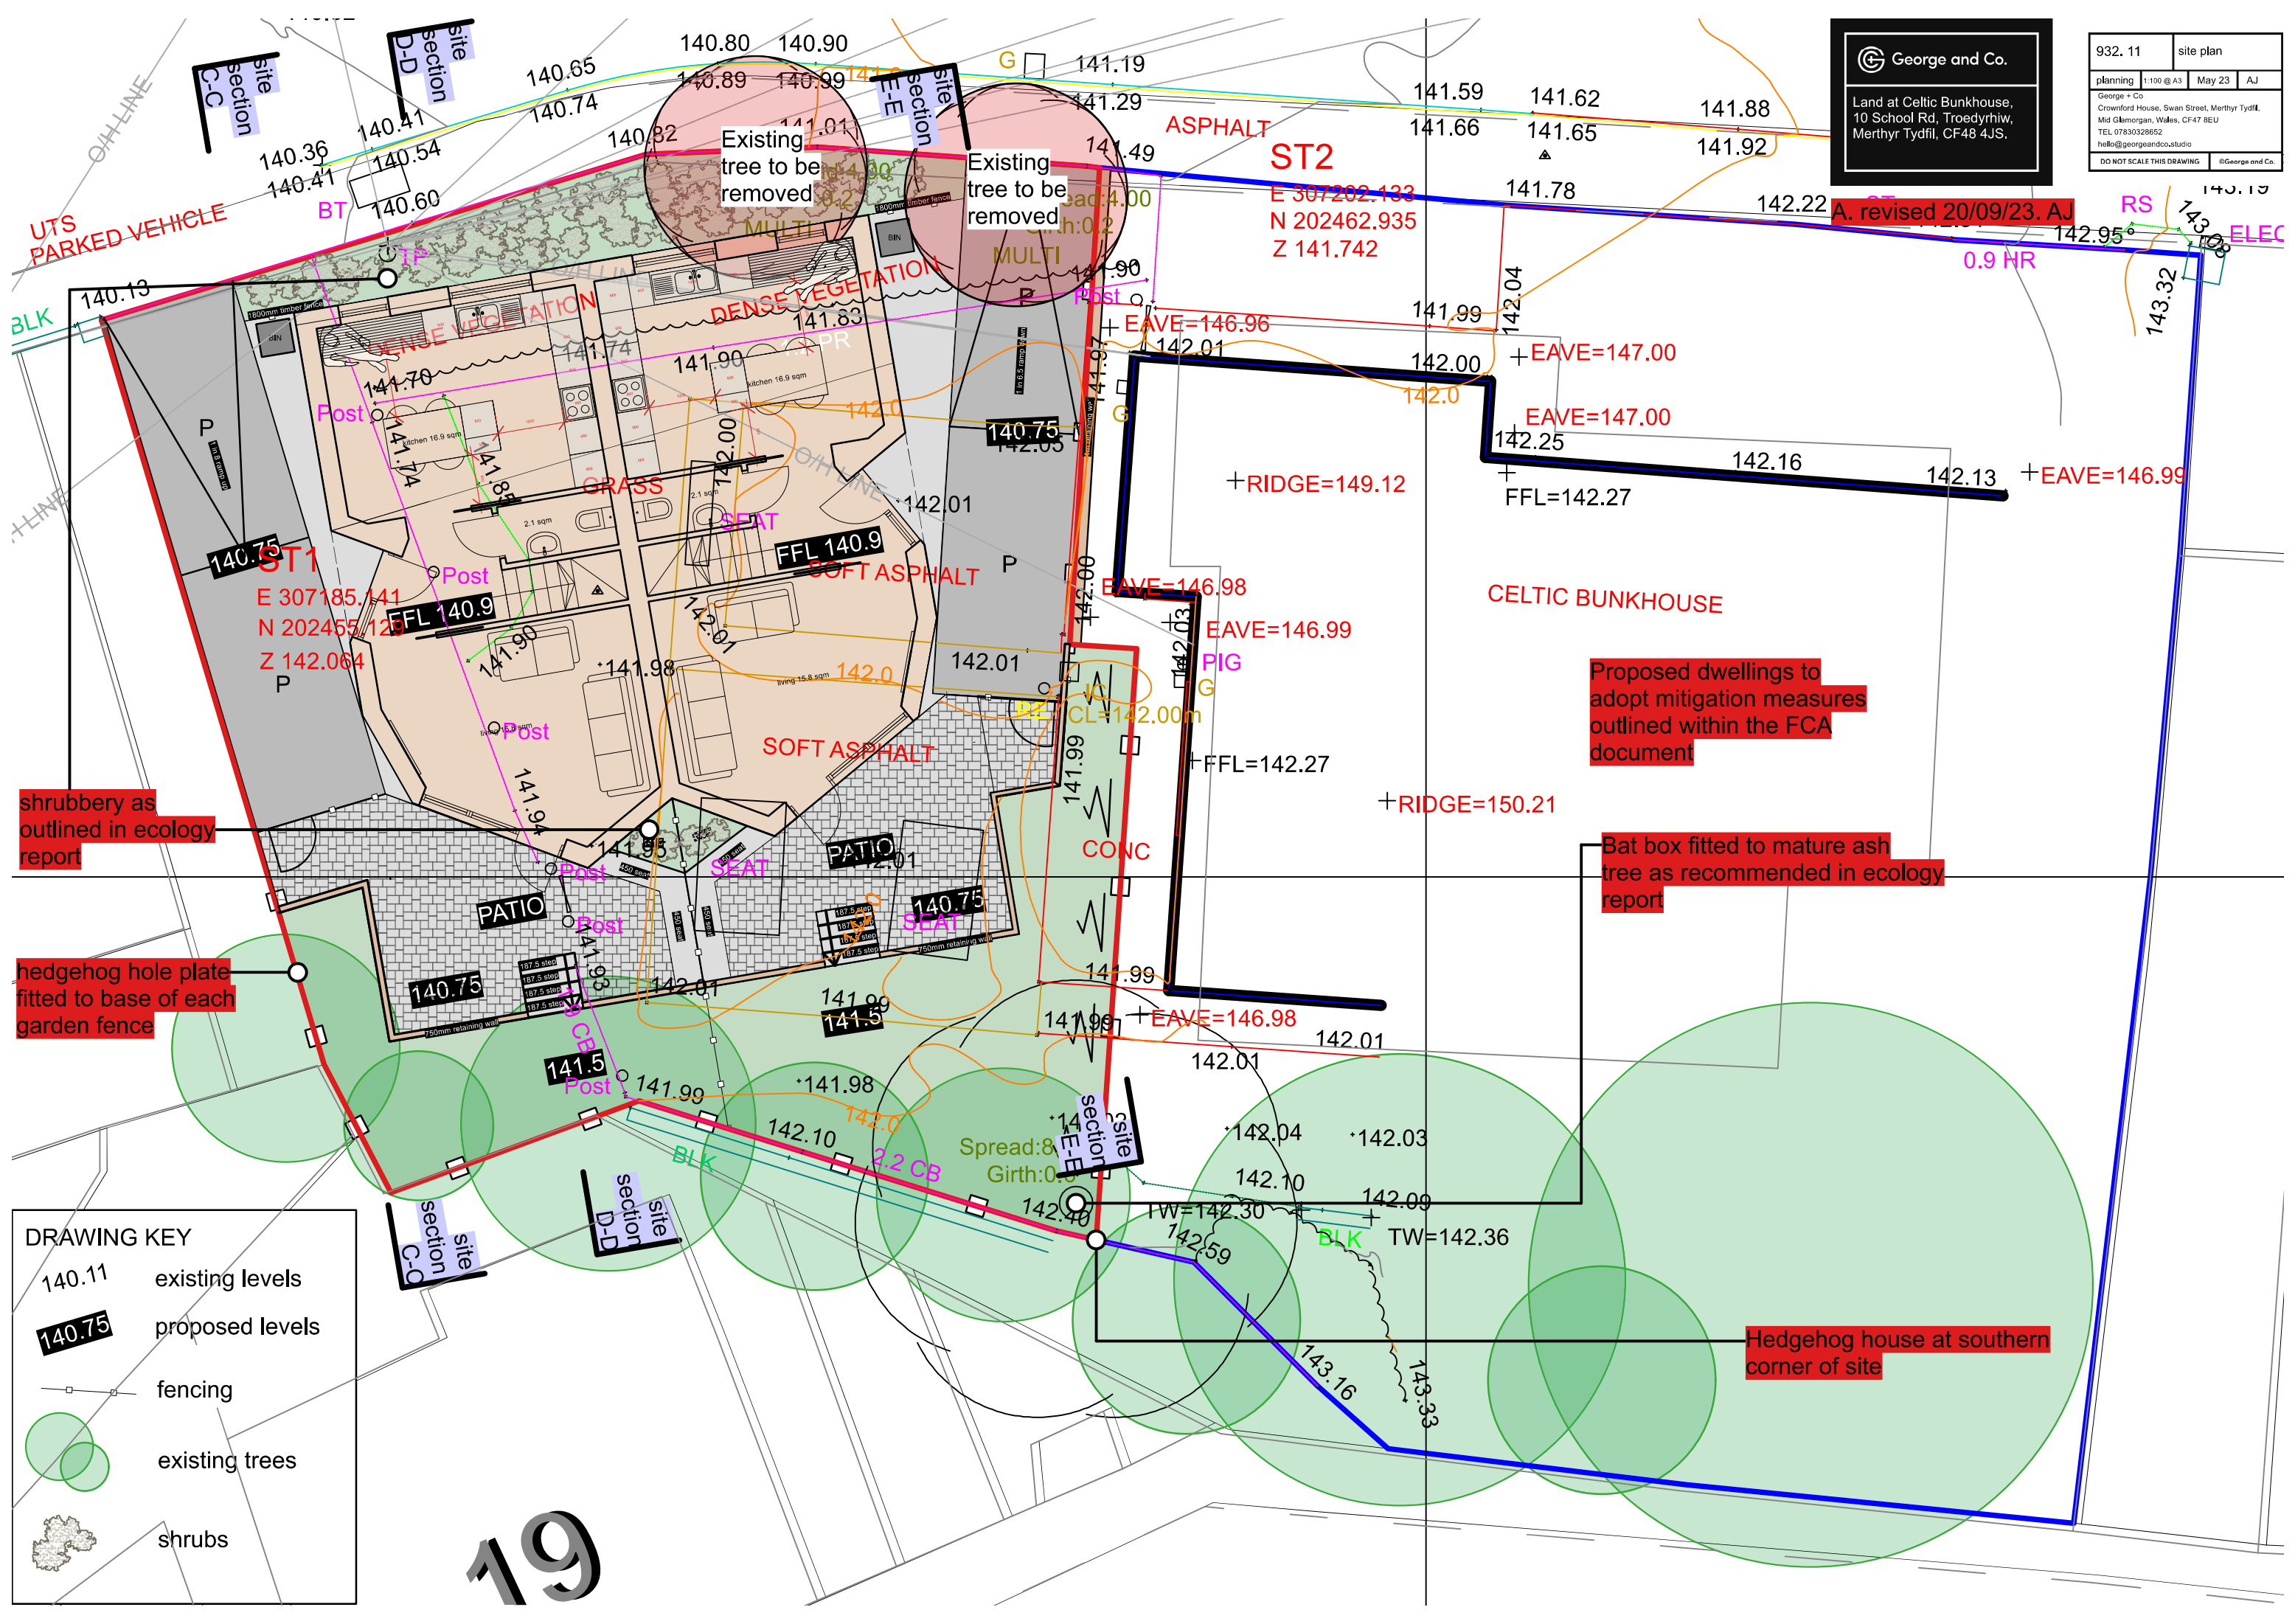

George and Co.

Land at Celtic Bunkhouse,
10 School Rd, Troedryhiw,
Merthyr Tydfil, CF48 4JS.

932. 11	site plan		
planning	1:100 @ A3	May 23	AJ
George + Co Crownford House, Swan Street, Merthyr Tydfil, Mid Glamorgan, Wales, CF47 8EU TEL 07830328652 hello@georgeandco.studio			
DO NOT SCALE THIS DRAWING		©George and Co.	

DRAWING KEY

140.11

existing levels

140.75

proposed levels

fencing

existing trees

shrubs