
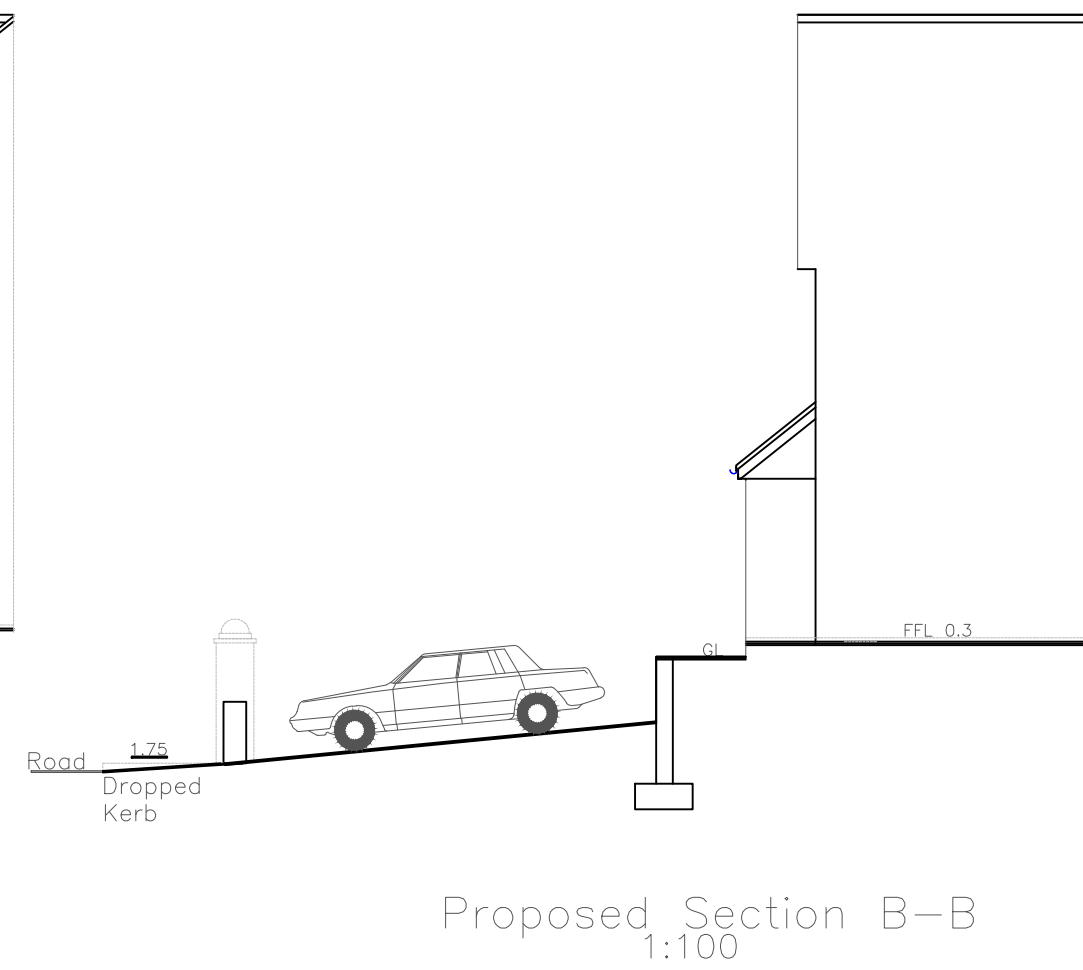
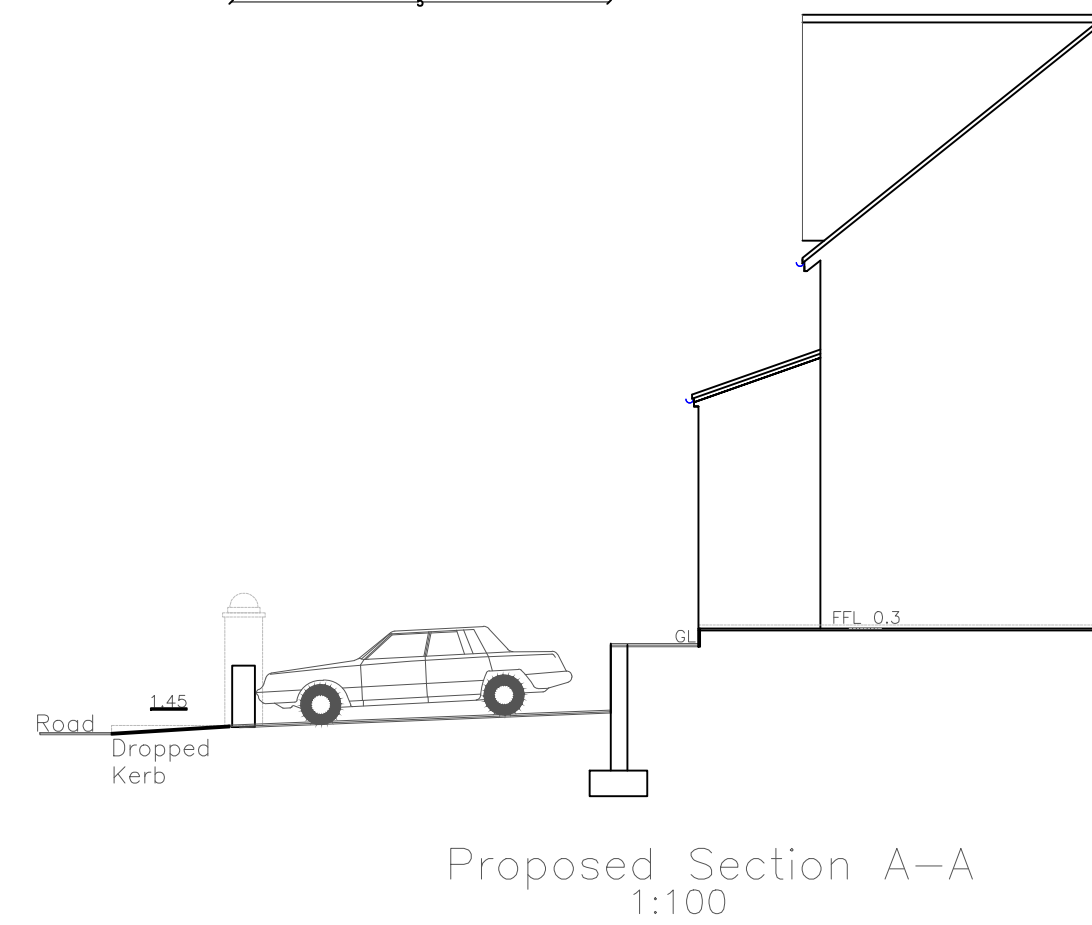
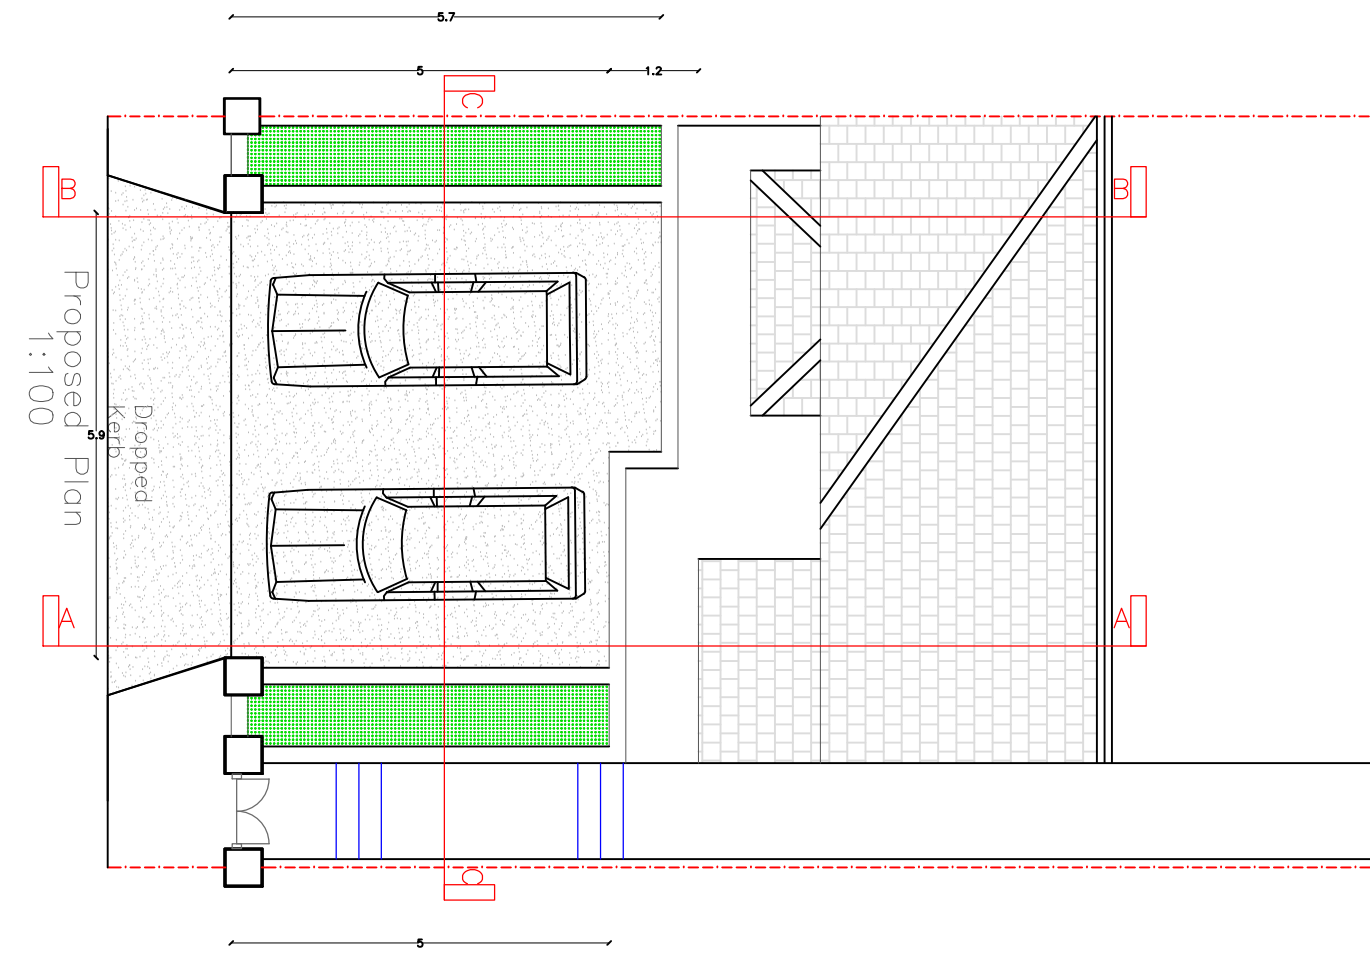
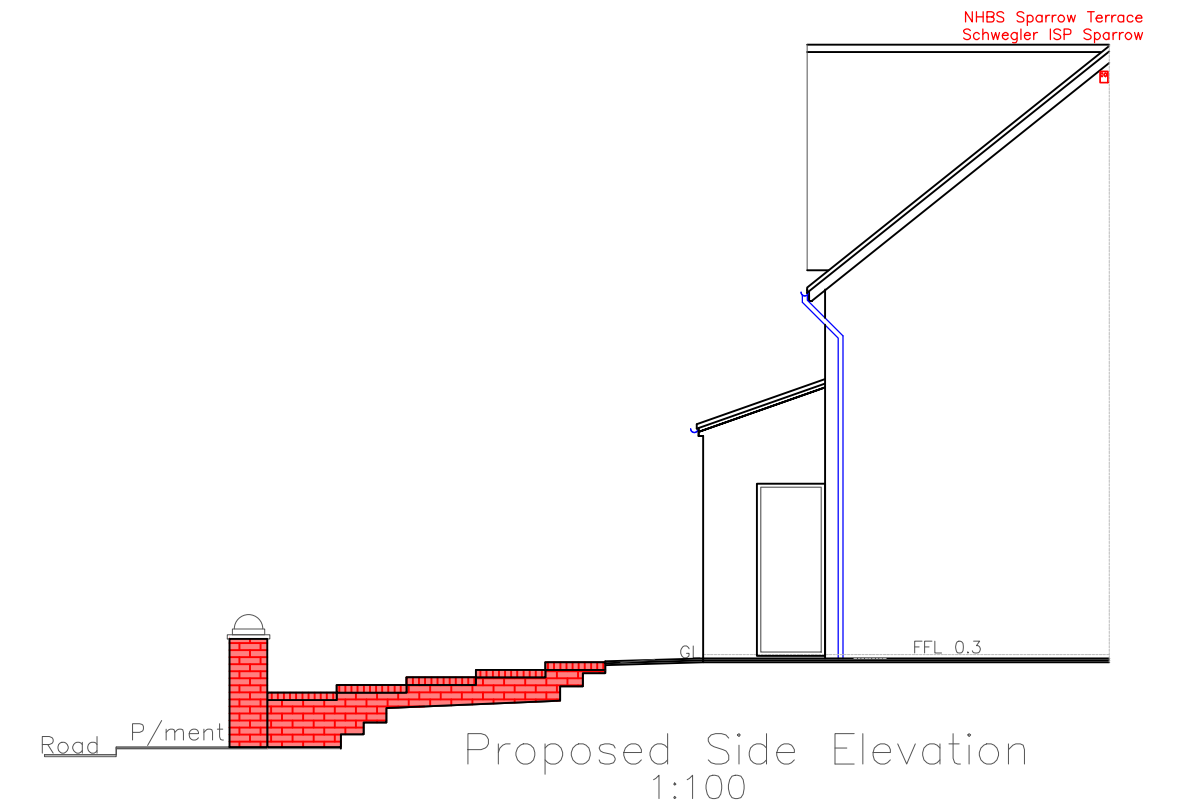
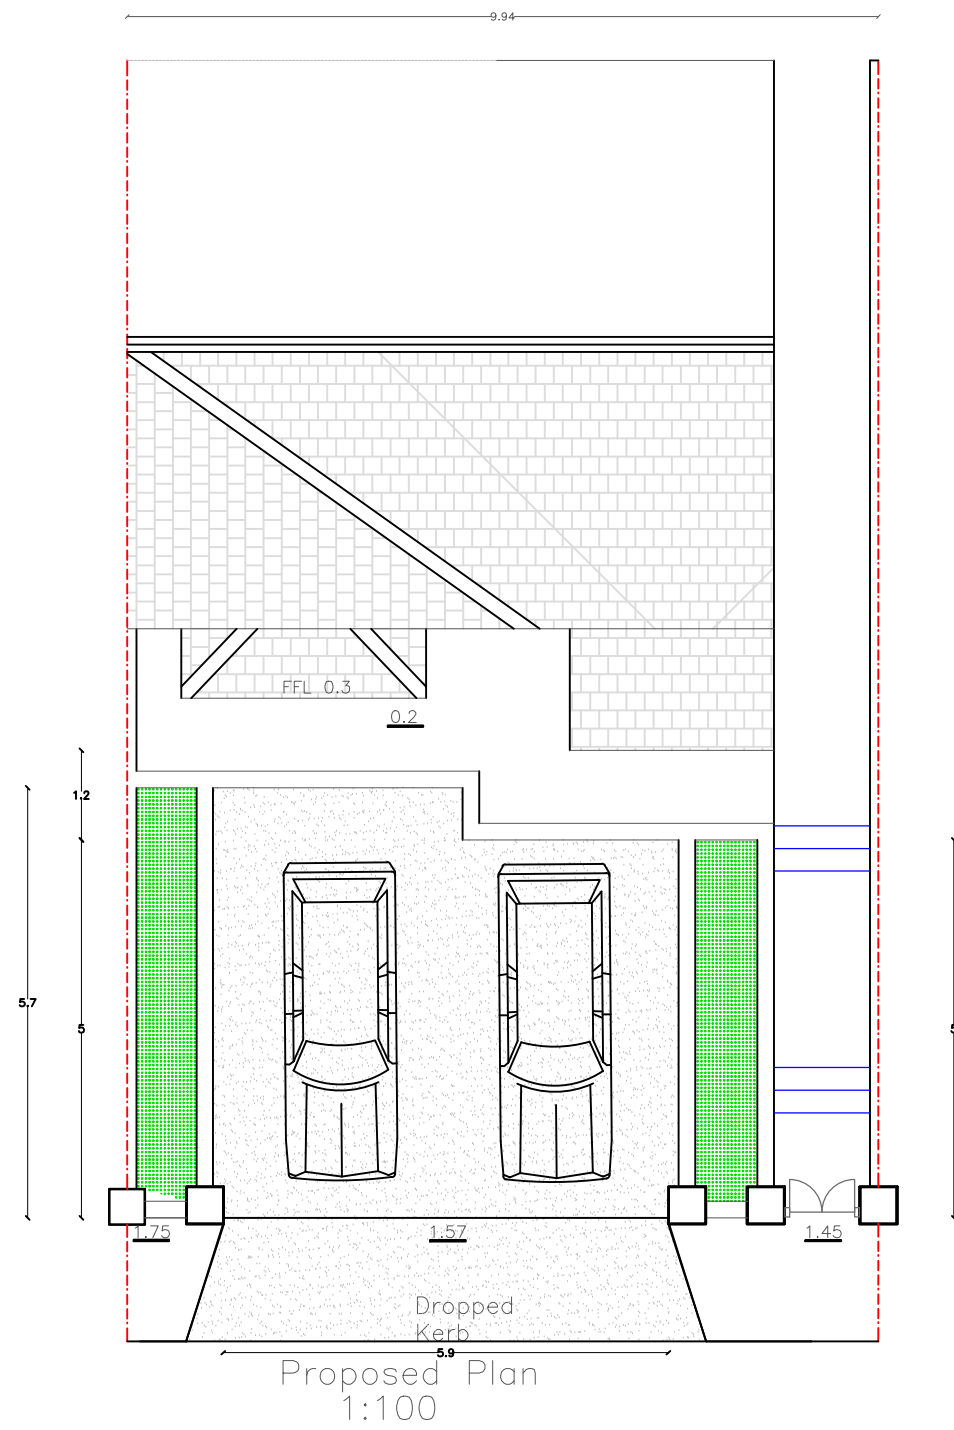
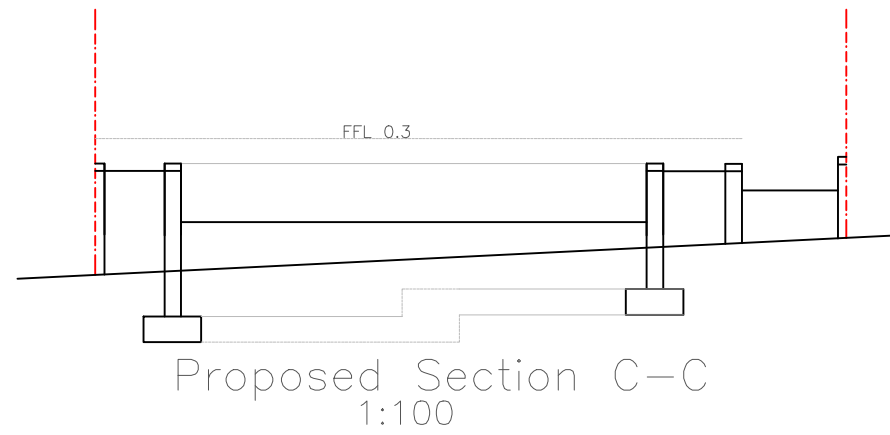


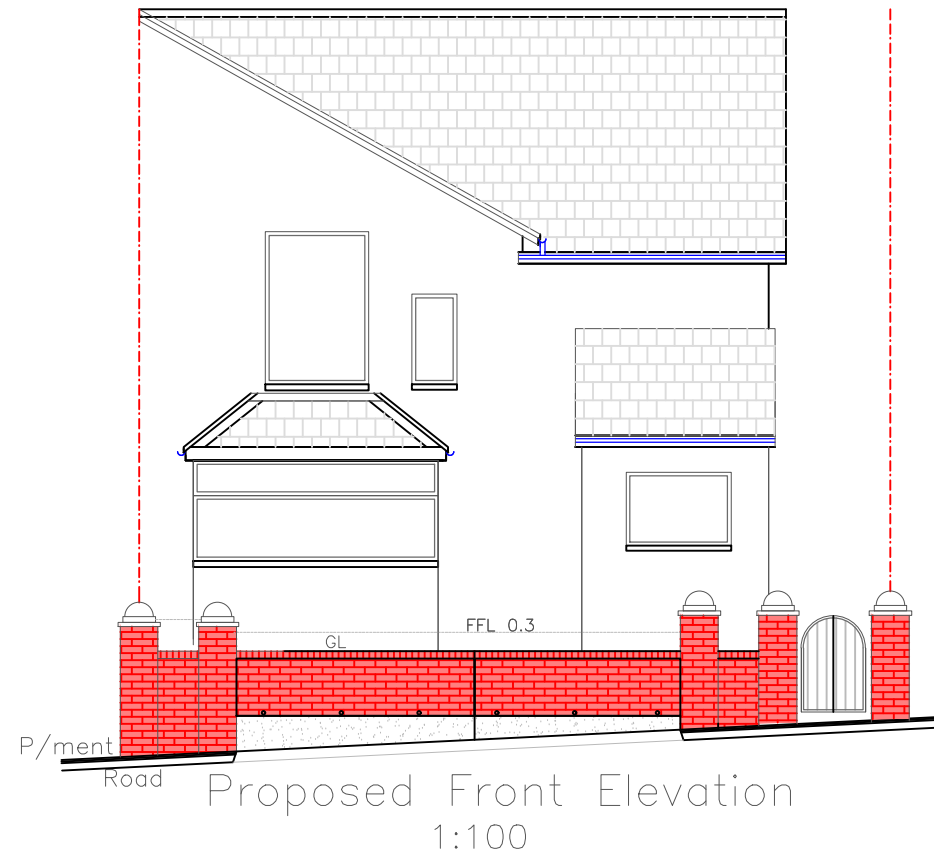

	
Issued Only for Purpose Indicated	
Drawing Status: FOR PLANNING PURPOSES ONLY	
Address	
5, Royal Crescent Penydarren Merthyr Tydfil CF47 9LA	
Project	
Proposed New Parking Area with Associated Ground Re-profiling to Front Garden	
Title	Date
	NOV 25
Proposed Plans, Elevations & Sections	Scale
	1:100
Paper	Drwg No
	A2
PEN VILLAS 5 FP PRPSD 02A	