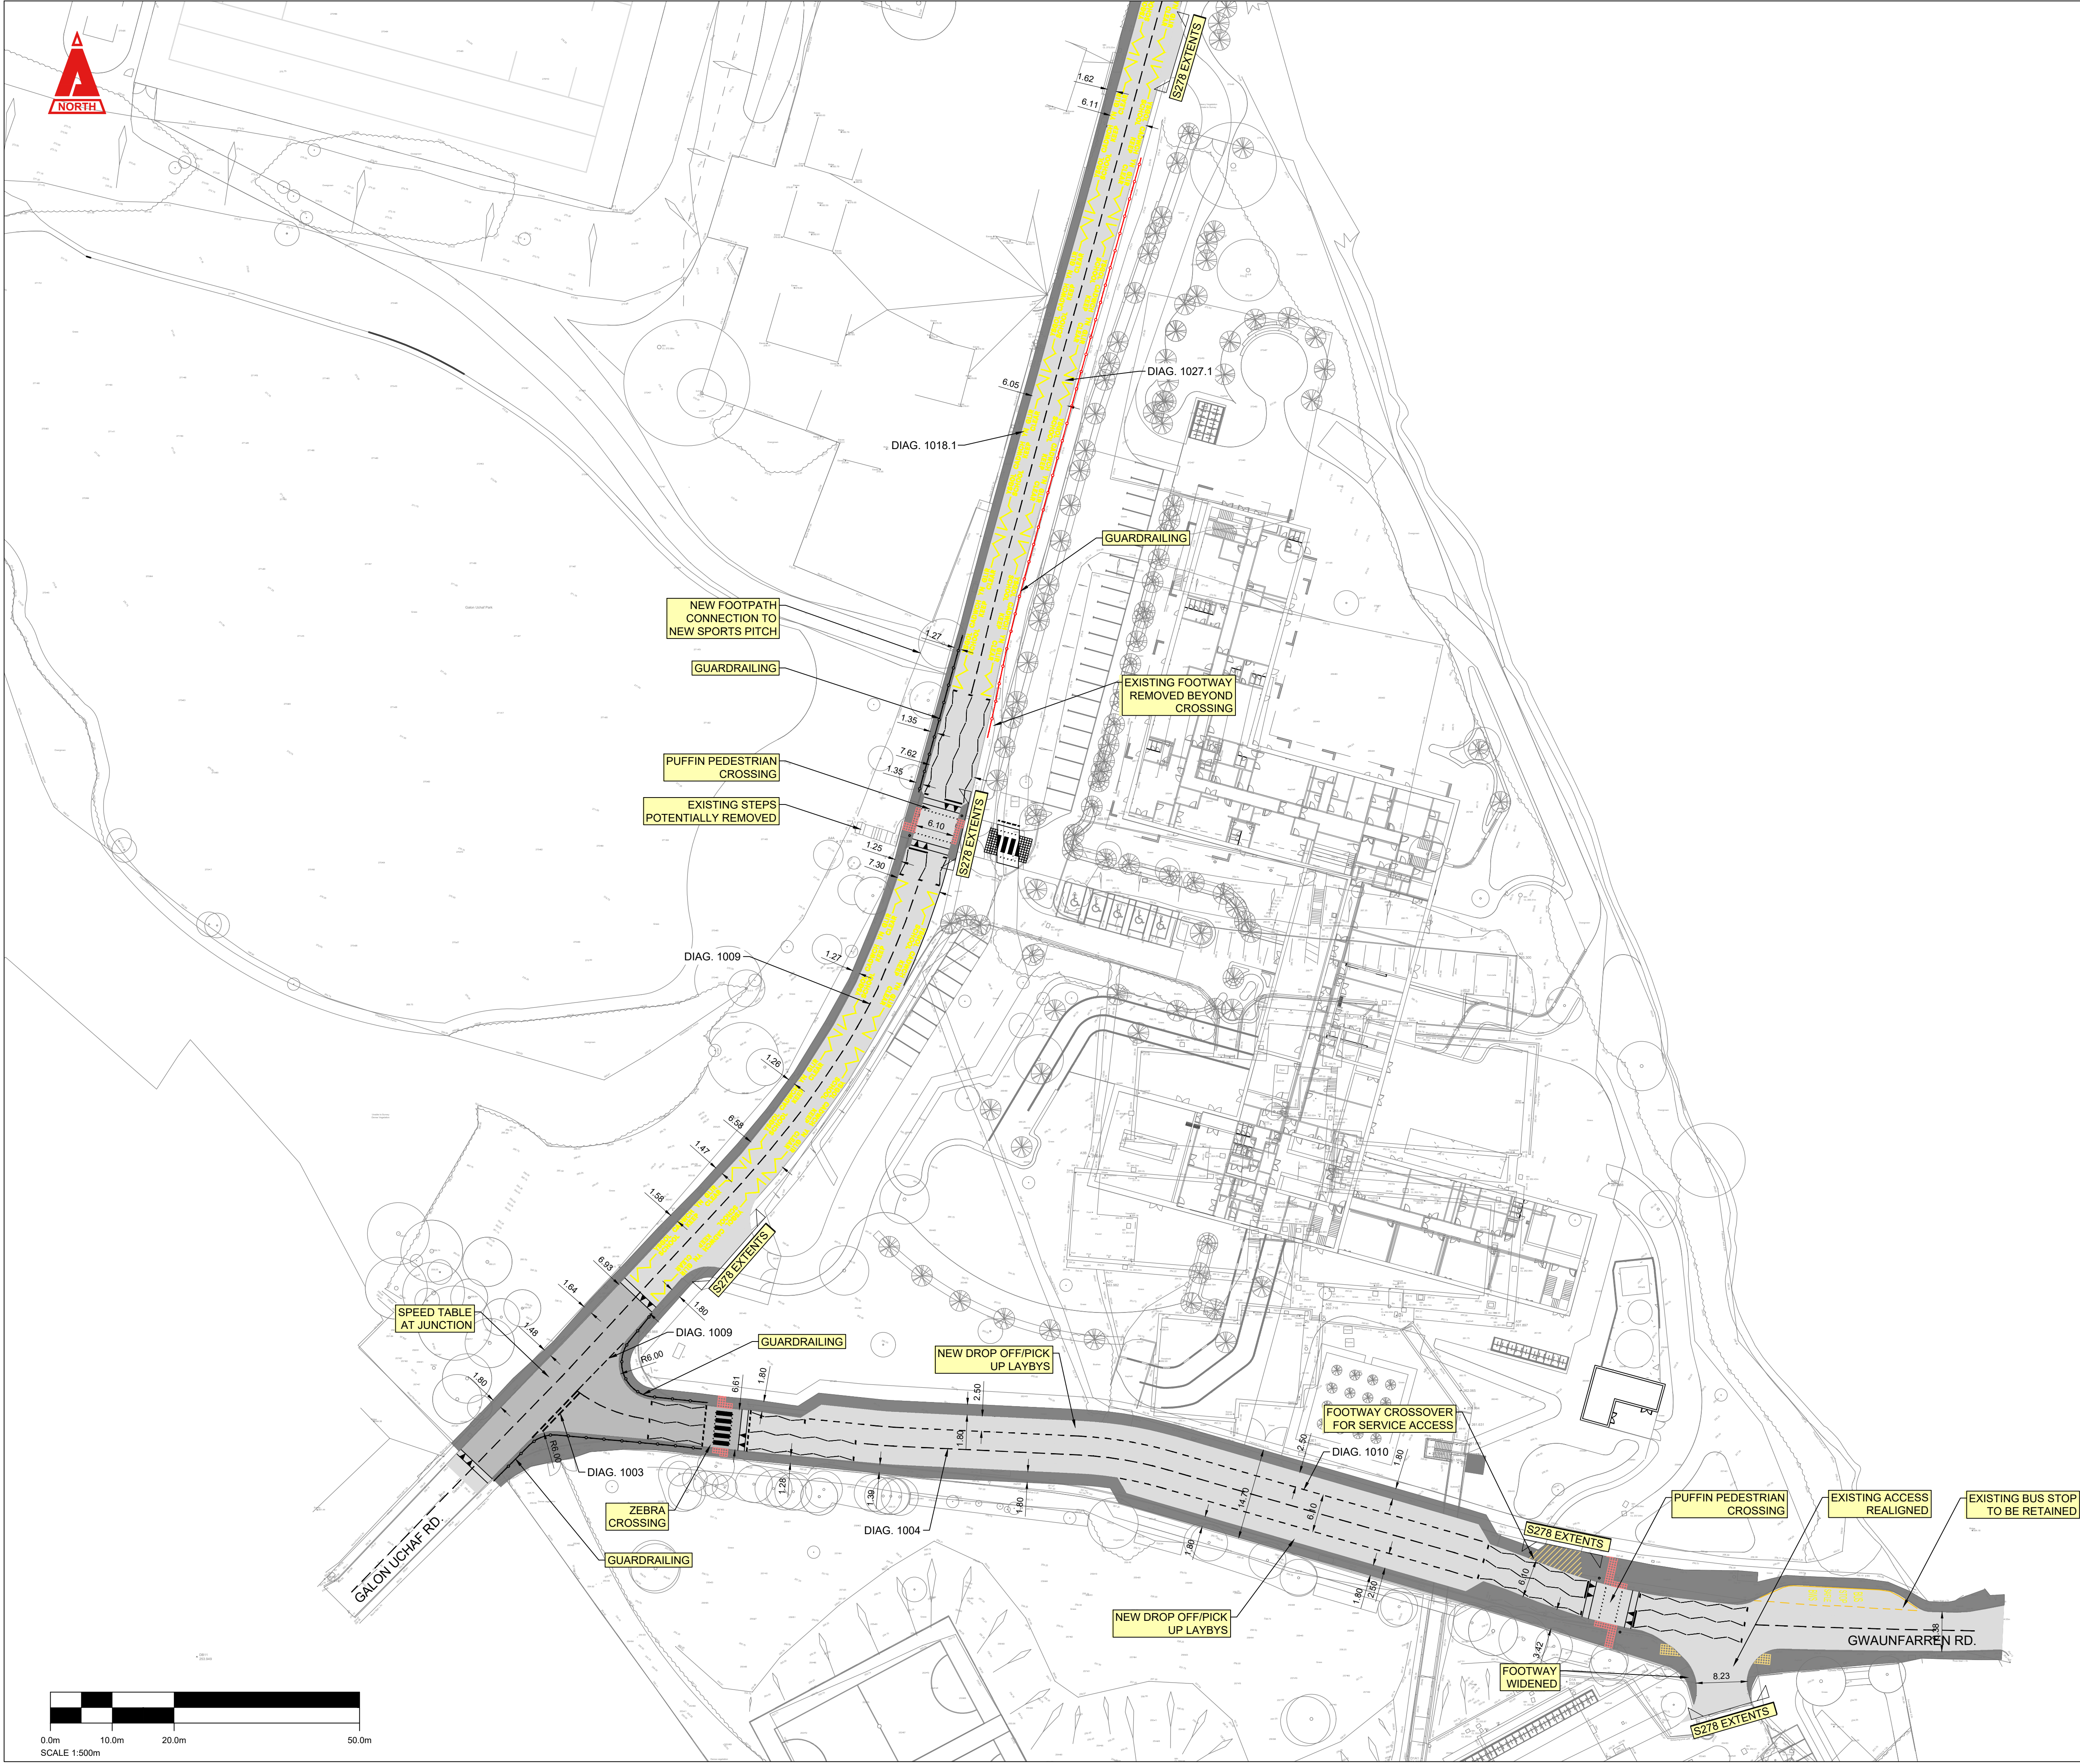


THIS DRAWING IS COPYRIGHT © CAMBRIA CONSULTING LTD.
DO NOT SCALE FROM THIS DRAWING.

CONTRACTORS MUST CHECK ALL DIMENSIONS ON SITE. ONLY FIGURED DIMENSIONS ARE TO BE WORKED FROM. DISCREPANCIES MUST BE REPORTED IMMEDIATELY TO CAMBRIA CONSULTING LIMITED BEFORE PROCEEDING.

THE CONTRACTOR IS TO REFER TO THE SPECIFICATION, FULL SCHEDULE OF RESIDUAL RISKS IN THE CONTRACT DOCUMENTATION AND ALSO TO INFORMATION FROM OTHER DESIGNERS, IN PARTICULAR THE M&E CONSULTANT REGARDING EXISTING LIVE SERVICES.

 THIS SYMBOL IS USED TO HIGHLIGHT INSTANCES OF RISK WITHIN THE CONSTRUCTION PROCESS. ALWAYS CHECK FOR LATER REVISIONS OF THIS DRAWING.

- NOTES
1. OFFSITE HIGHWAYS WORKS INDICATIVE AND SUBJECT TO CONSULTATION WITH THE LOCAL HIGHWAY AUTHORITY.
 2. DESIGN SUBJECT TO S278 APPROVAL AND ROAD SAFETY AUDIT.

P05	ISSUED FOR PLANNING.	DC	BW	BW
				21/04/23
P04	NEW ROAD ALIGNMENT. KEEP CLEAR MARKINGS EXTENDED.	DC	BW	BW
				08/02/23
P03	LAYBY AT GWAUNFARREN RD EXTENDED TO INCLUDE 9 ADDITIONAL SPACES.	DC	BW	BW
				26/01/23
P02	SECTION OF ROAD INCORPORATING DROP OFF LAYBYS MOVED NORTH.	JK	BW	BW
				18/01/23
P01	ISSUED FOR COMMENT.	JK	BW	BW
				13/01/23
Rev.	Description	By	Chk	App



Project:

BLESSED CARLO ACUTIS CATHOLIC SCHOOL

Drawing Title:

S278 HIGHWAY WORKS (Sheet 1 of 2)

Drawing No.	BCA	CAM	VX	XX	DR	C	0701
Project No.	Org.	Vol.	Level	Type	Dis.	No.	
Suitability Status:	S4	STAGE APPROVAL	Scale @A1:	1:500	Rev.	P05	

CAMBRIA
Constructive Thinking

Civil & Structural Engineers
Cambria House
16 Plas St. Pl. de Leon
Penarth Marina
Cardiff, CF64 1TR

T 029 2099 3333
E admin@cambria.co.uk
W www.cambria.co.uk
@cambria_uk
uk.linkedin.com/in/cambria_uk