



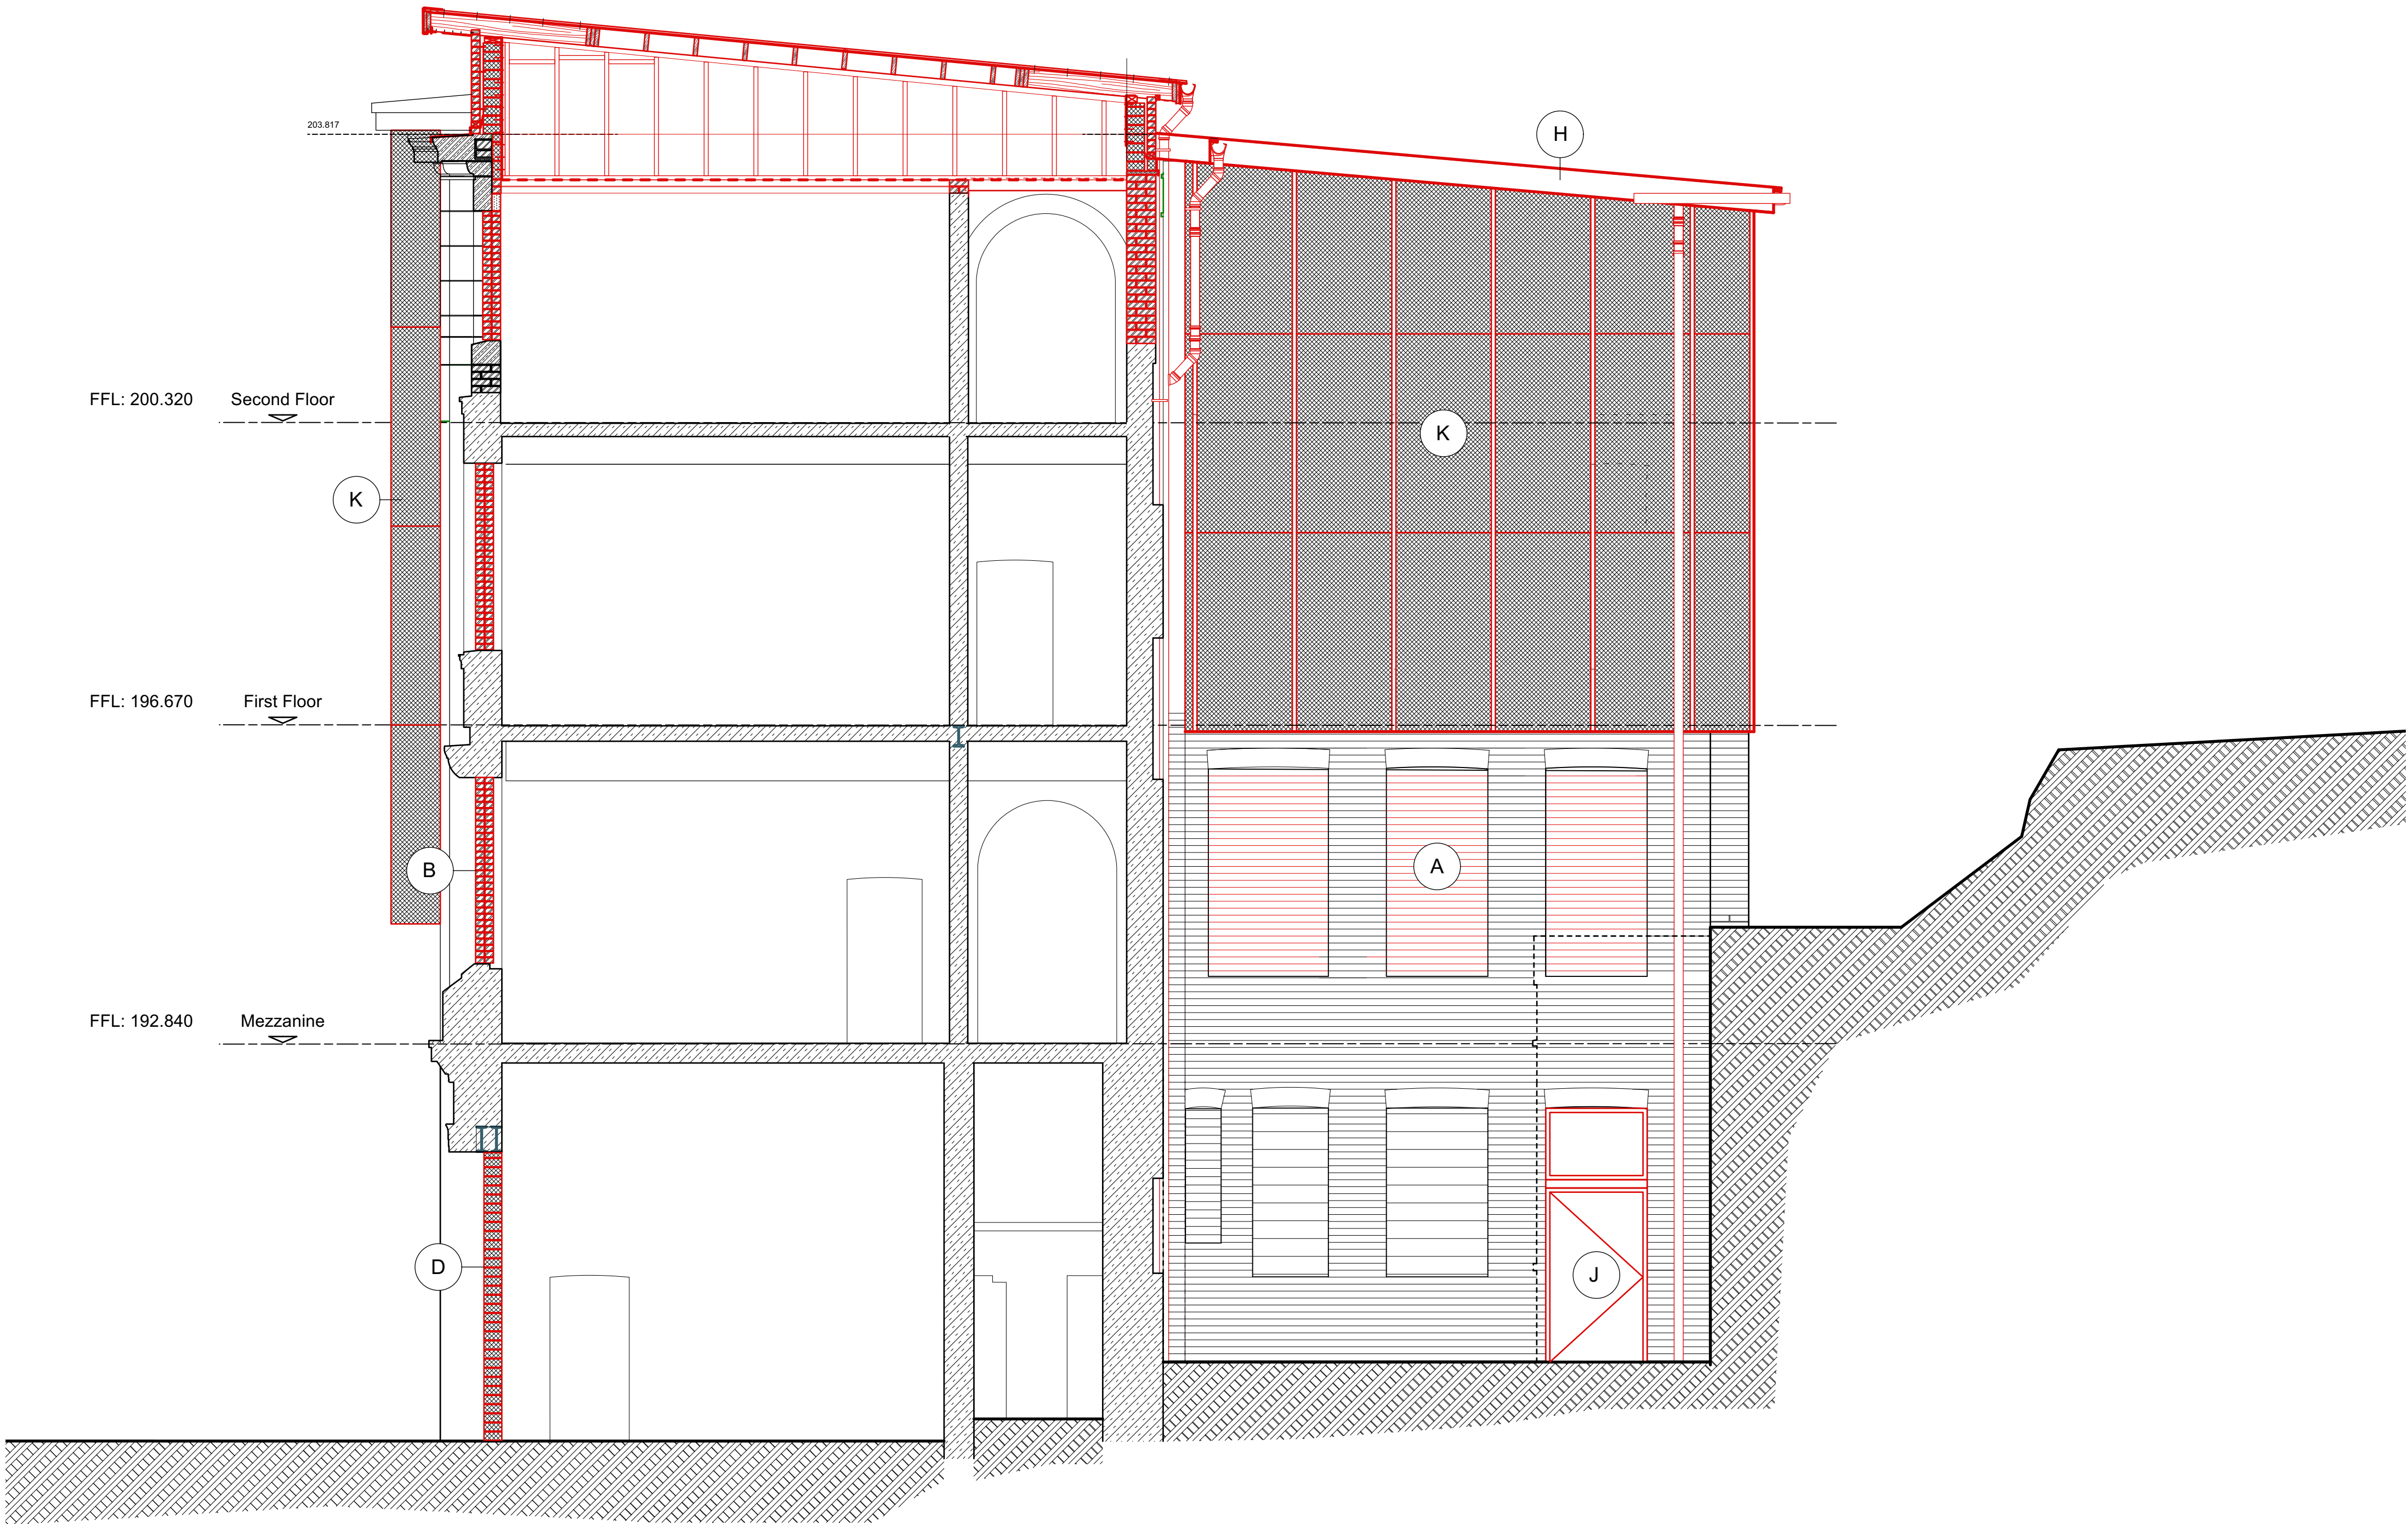

1 Proposed Narrow Section A-A
Scale: 1:50

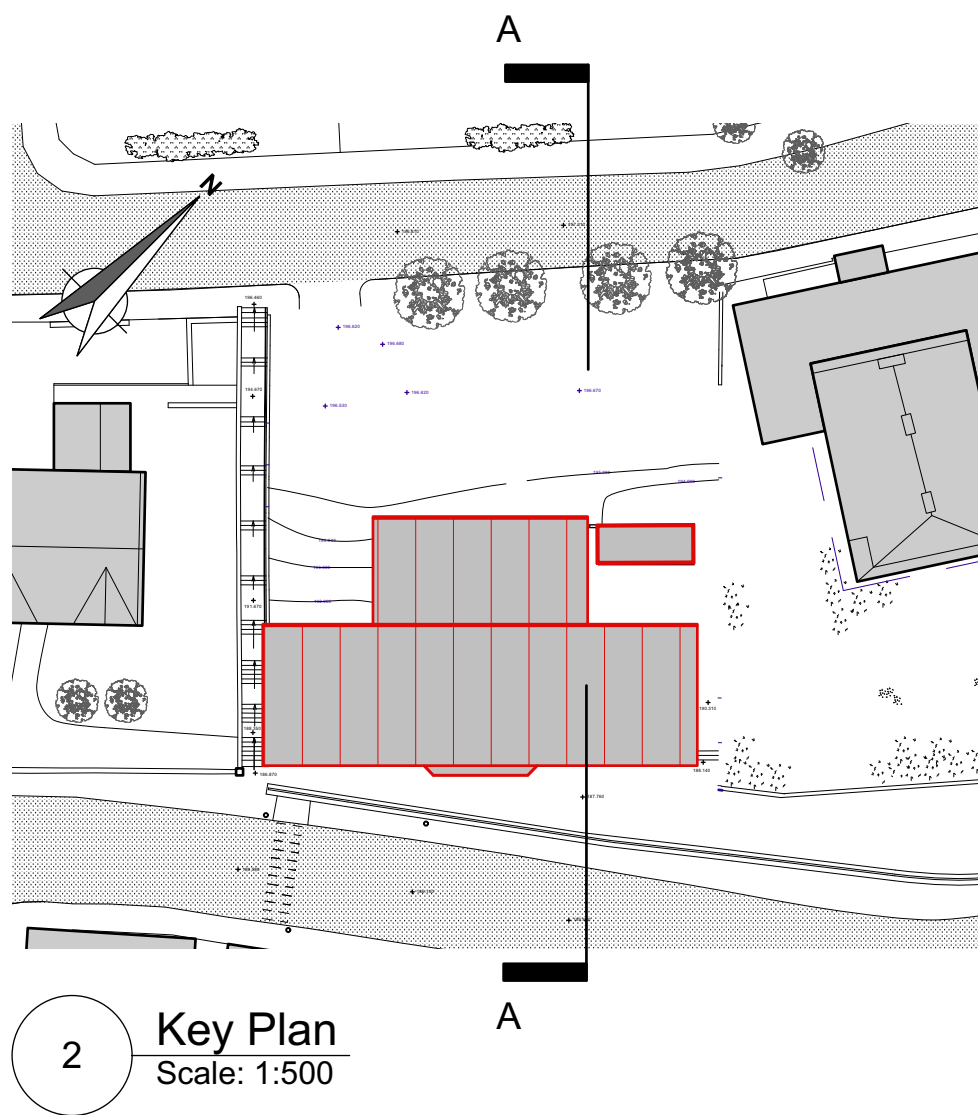

2 Key Plan
Scale: 1:500

KEY

A	Red stretcher-bond imperial brickwork	I	Black Upvc rainwater goods	Q	Re-contoured ground, stone chippings in geocell grid
B	Red English-bond imperial brickwork	J	Galvanised steel door	R	Existing hardcore surface made good
C	Buff salvaged facing brick pier with ornamental coping	K	Stainless steel mesh cladding panels over breather membrane	S	New lead flashings over projecting mouldings
D	Concrete blockwork laid on flat	L	New black ornamental powder-coated metal fence		Cover flashings to projecting mouldings
E	Modern buff brickwork	M	Treated softwood fascia		
F	Bull-nosed brick capping to match existing	N	Temporary site hoarding		
G	Grey profiled metal roofing sheets	O	Concrete copings		
H	Metal trim to match roof colour	P	Slope with structural ground anchoring		

Responsibility is not accepted for errors made by others scaling from this drawing.

All construction information should be taken from figured dimensions only. Dimensions are in millimetres unless otherwise stated.

All dimensions and conditions are to be checked on site prior to preparing drawings or commencing any work.

Any variations or supplementary drawings are to be approved by The Architect.

CLIENT	DAVIES SUTTON ARCHITECTS
PROJECT	Merthyr Tydfil CBC
DRAWING TITLE	YMCA, Merthyr, Temporary Roof
DRAWING NO.	3510
REV.	C 310
DRAWN/CHECKED	AA / KS
SCALE	1:50 @ A1, 1:100 @ A3
DATE	28/04/2023
DO NOT SCALE FOR CONSTRUCTION PURPOSES - ALL DIMENSIONS TO BE CHECKED ON SITE - NOTIFY ARCHITECT OF ALL DISCREPANCIES - THIS DRAWING IS COPYRIGHT	