


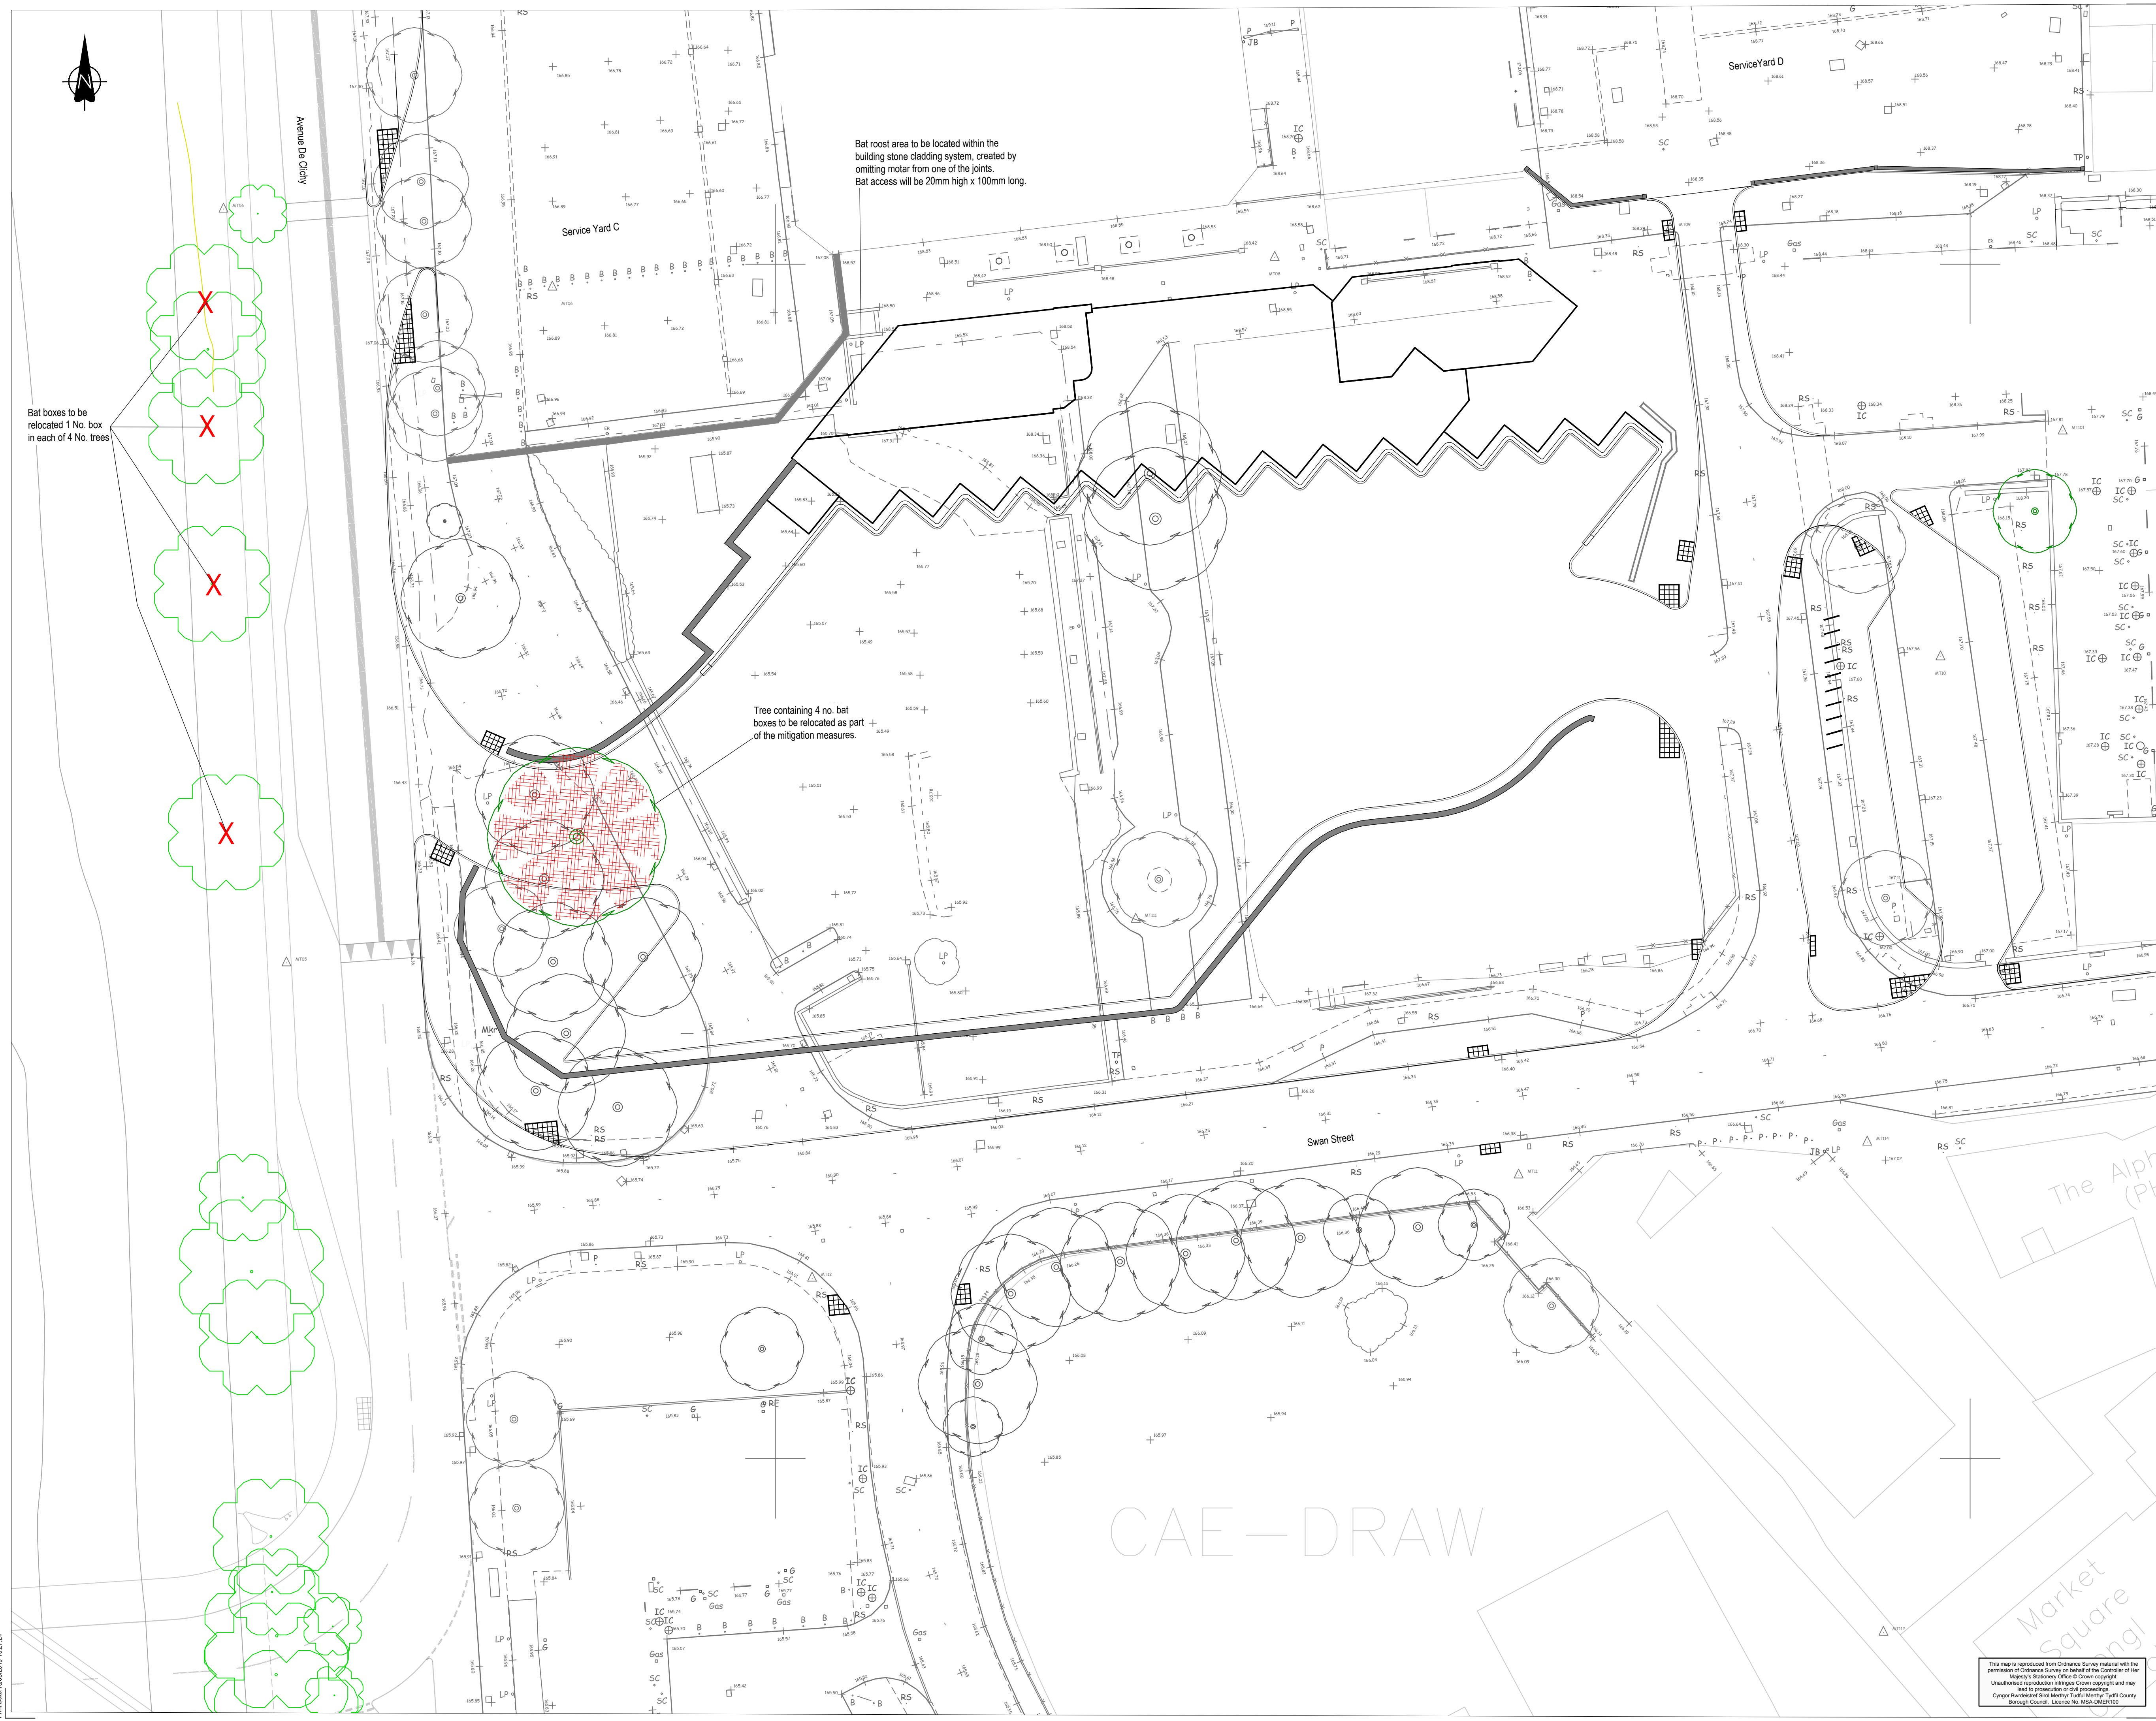

**SAFETY, HEALTH AND ENVIRONMENTAL INFORMATION**

IN ADDITION TO THE HAZARDS/RISKS NORMALLY ASSOCIATED WITH THE TYPES OF WORK DETAILED ON THIS DRAWING, NOTE THE FOLLOWING

**CONSTRUCTION**  
Presence of existing statutory undertakers apparatus  
Presence of existing foul and surface water drainage  
Presence of uncharted services  
Working adjacent to live carriageway

IT IS ASSUMED THAT ALL WORKS WILL BE CARRIED OUT BY A COMPETENT CONTRACTOR WORKING, WHERE APPROPRIATE, TO AN APPROVED METHOD STATEMENT

C00 MJ IP IP first issue. 07/08/2019

Rev Drawn Chkd Appd Description Date

Purpose of Issue

**A - Suitable for Construction**

Classification

**Commercial in Confidence**

Client



Project

**Merthyr Bus Station**

Drawing

**Bat Boxes Relocation Proposals**

Scale @ A1 Drawn Checked Approved  
1:250 MJ IP IP

Project No. Date  
CS/083694 07-AUG-2019

Drawing Identifier BS1192 Compliant  
Project - Originator - Zone - Level - File Type - Role - Number revision  
MBS-CAP-00-XX-DR-C-SK31 C00

**CAPITA**  
Civil Engineering  
St David's House, Pascal Close, St Mellons, Cardiff, CF3 0LW  
029 2080 3500  
www.capitaproperty.co.uk  
Capita Property and Infrastructure Ltd.

Print Date: 15/08/2019 10:27:24