
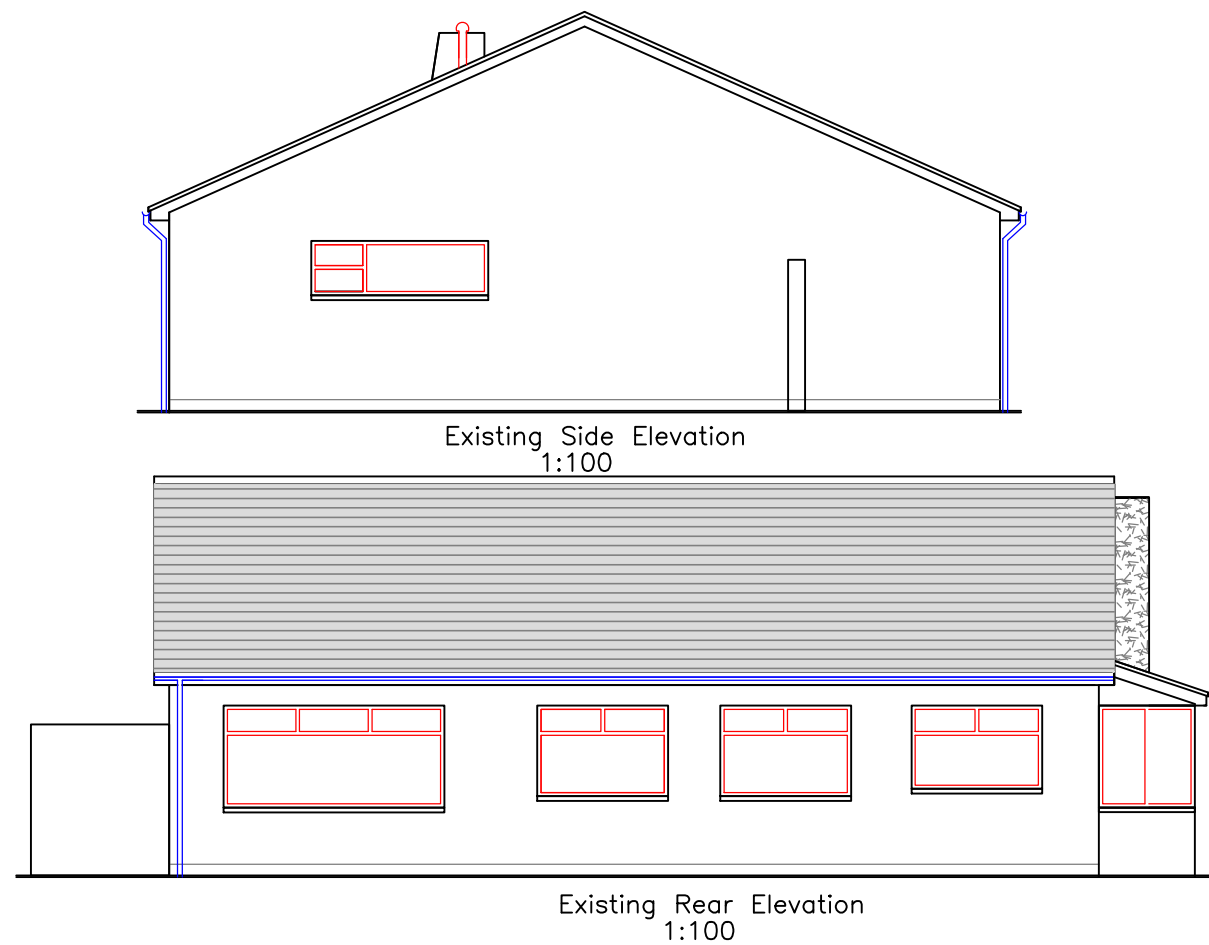
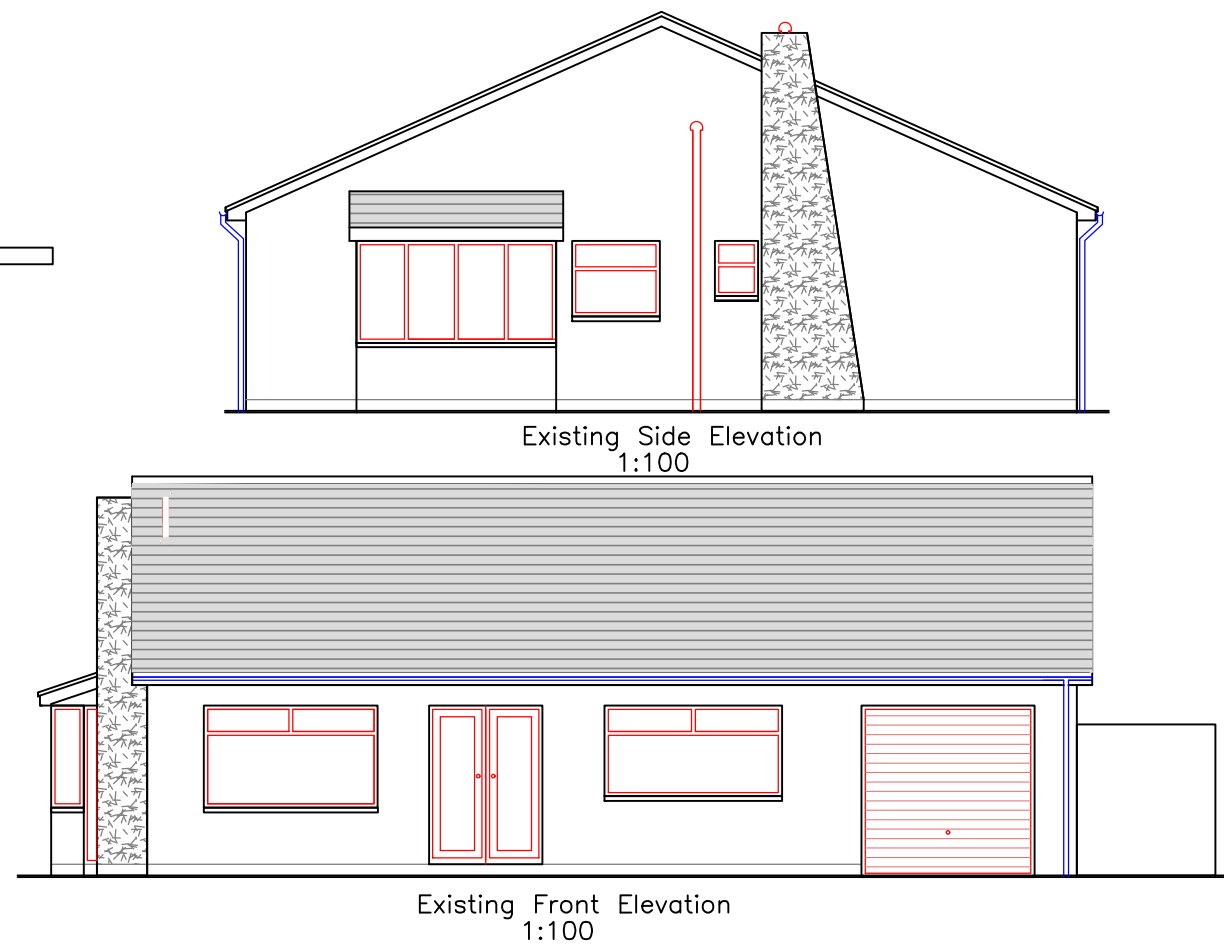
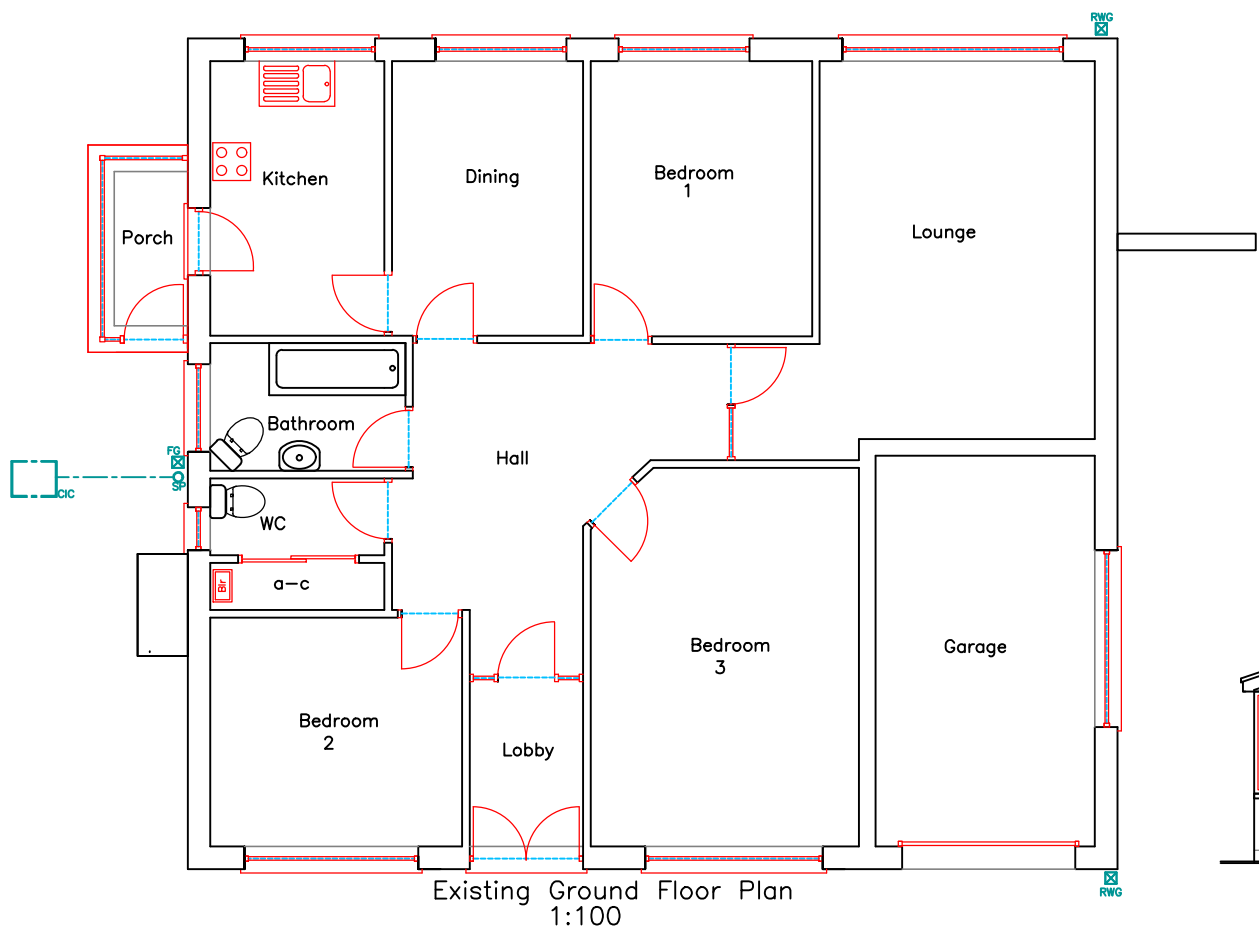


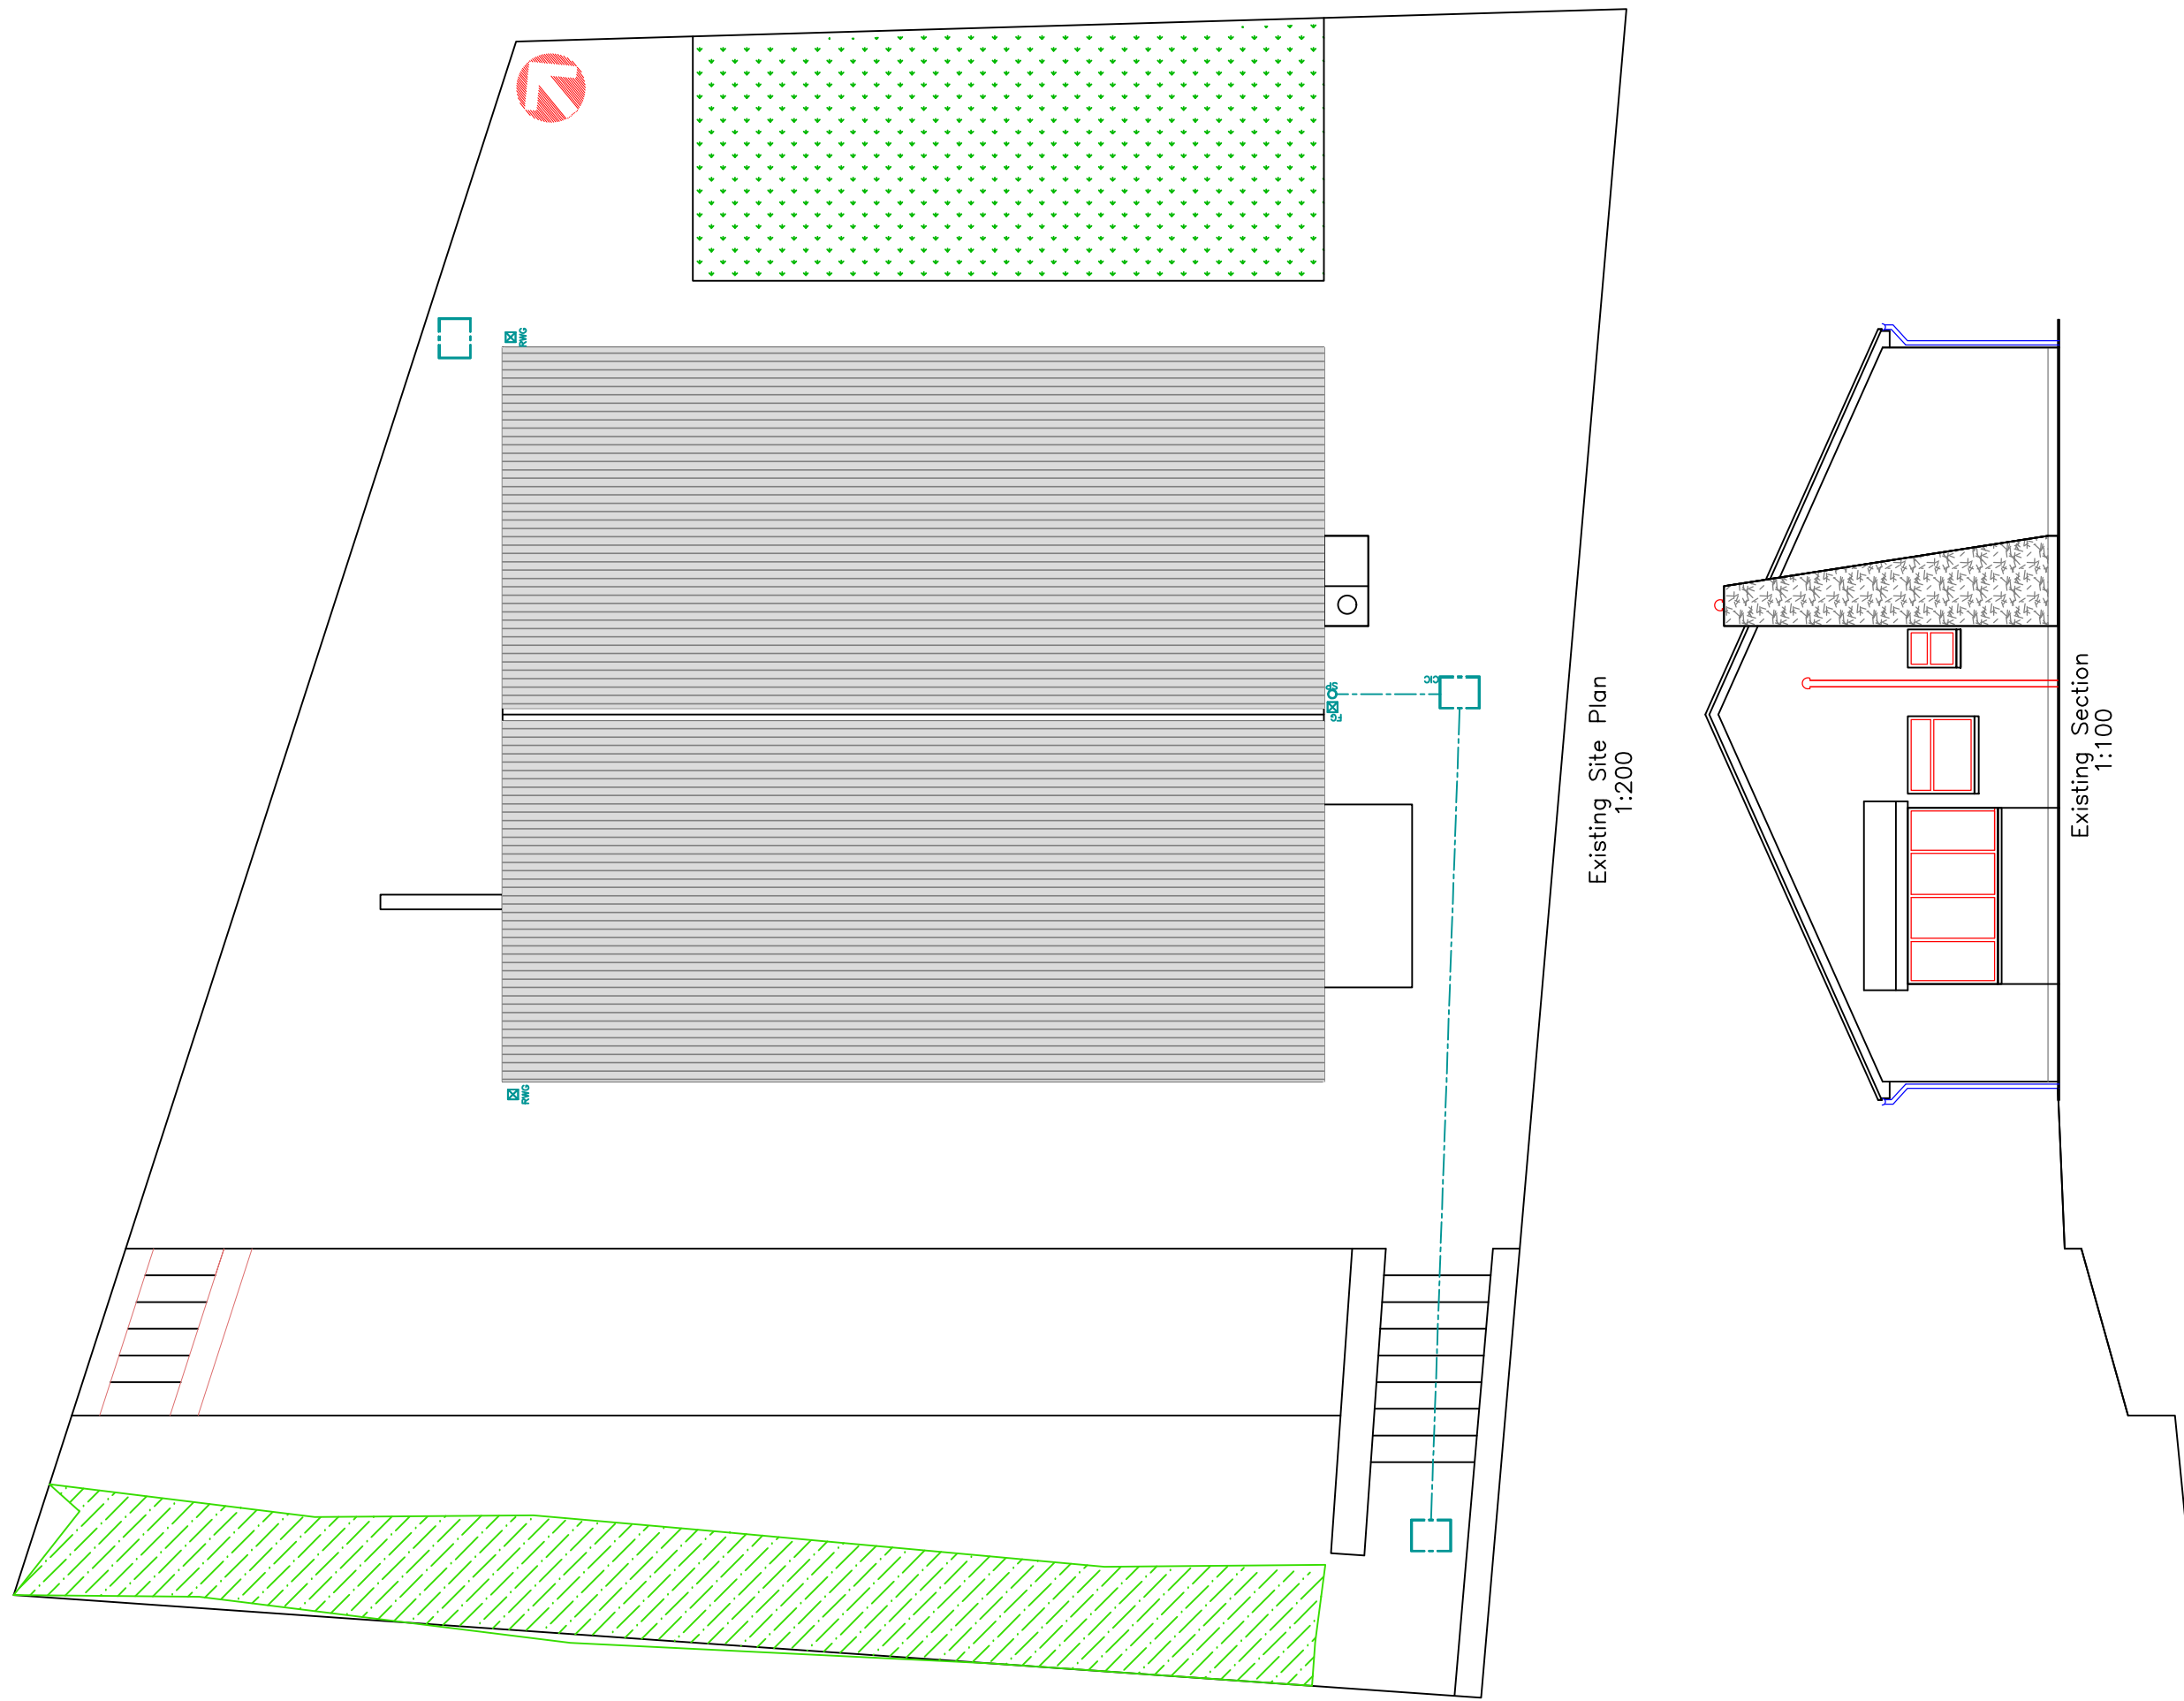

			
Utopia Design Architectural Services			
Building Planning Application Support Paul Thomas: BSc (Hons) Tel: 01685 559230, Mob: 07908 725065			
Issued Only for Purpose Indicated			
Drawing Status: FOR PLANNING/BUILD CONTROL PURPOSES ONLY			
Address 9. Gwaunfarren Close Penydarren Caerphilly CF47 9AX			
Project PROPOSED SIDE EXTENSION, ALTERATIONS AND RAISED REAR PATIO AREA WITH ASSOCIATED RETAINING WALL AND NEW BOUNDARY FENCING			
Drawn by PT	Paper A2	Date 04.06.2021	
Title Existing Plans, Elevations and Section Details		Scale Drwg No Gwaunfarren 9 01 EXTG	