

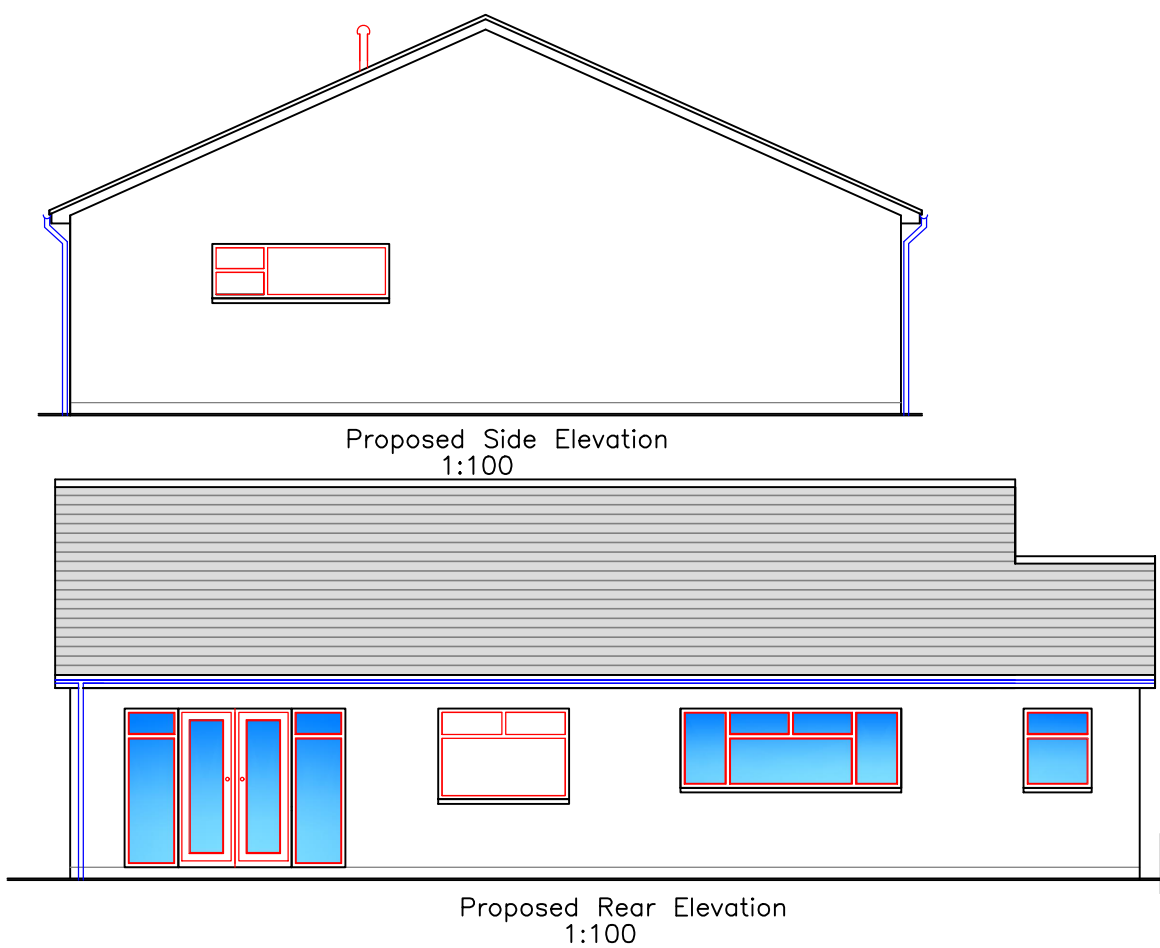
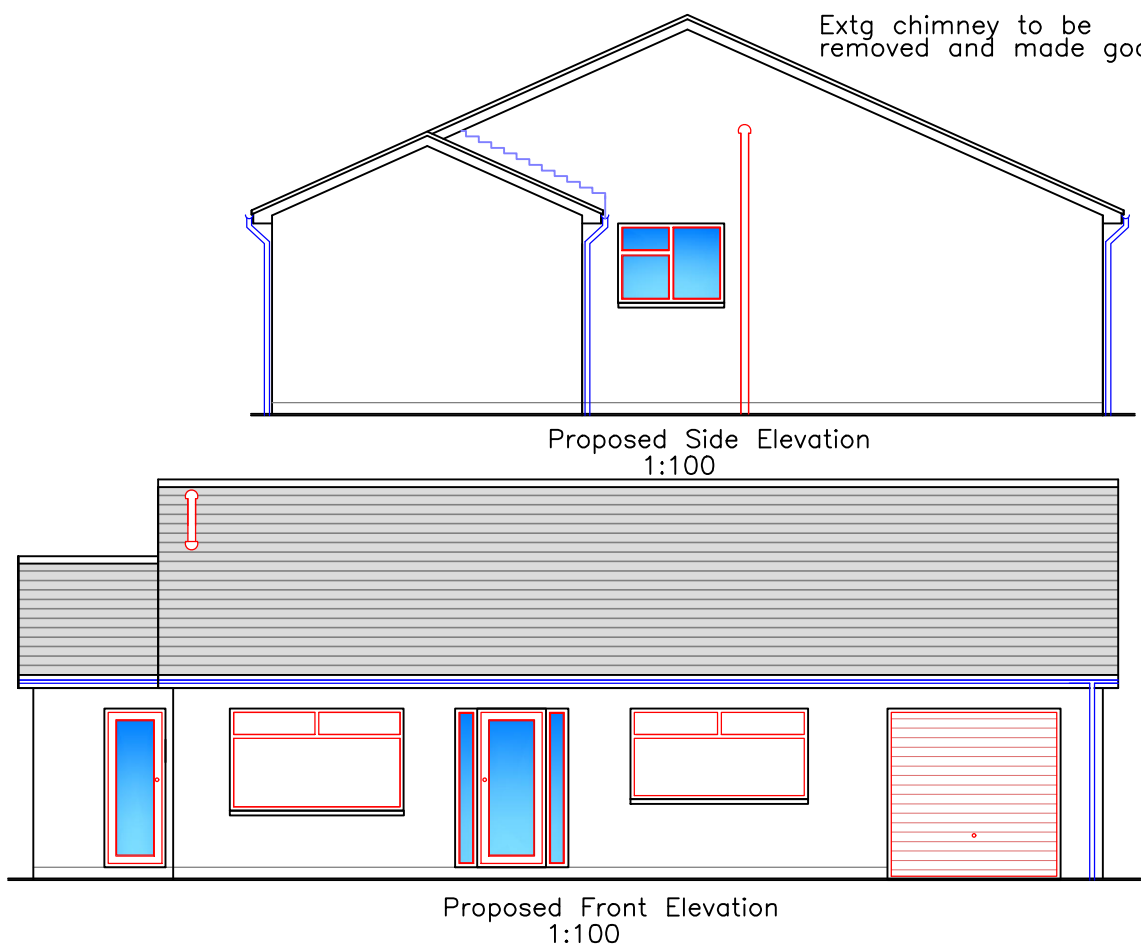


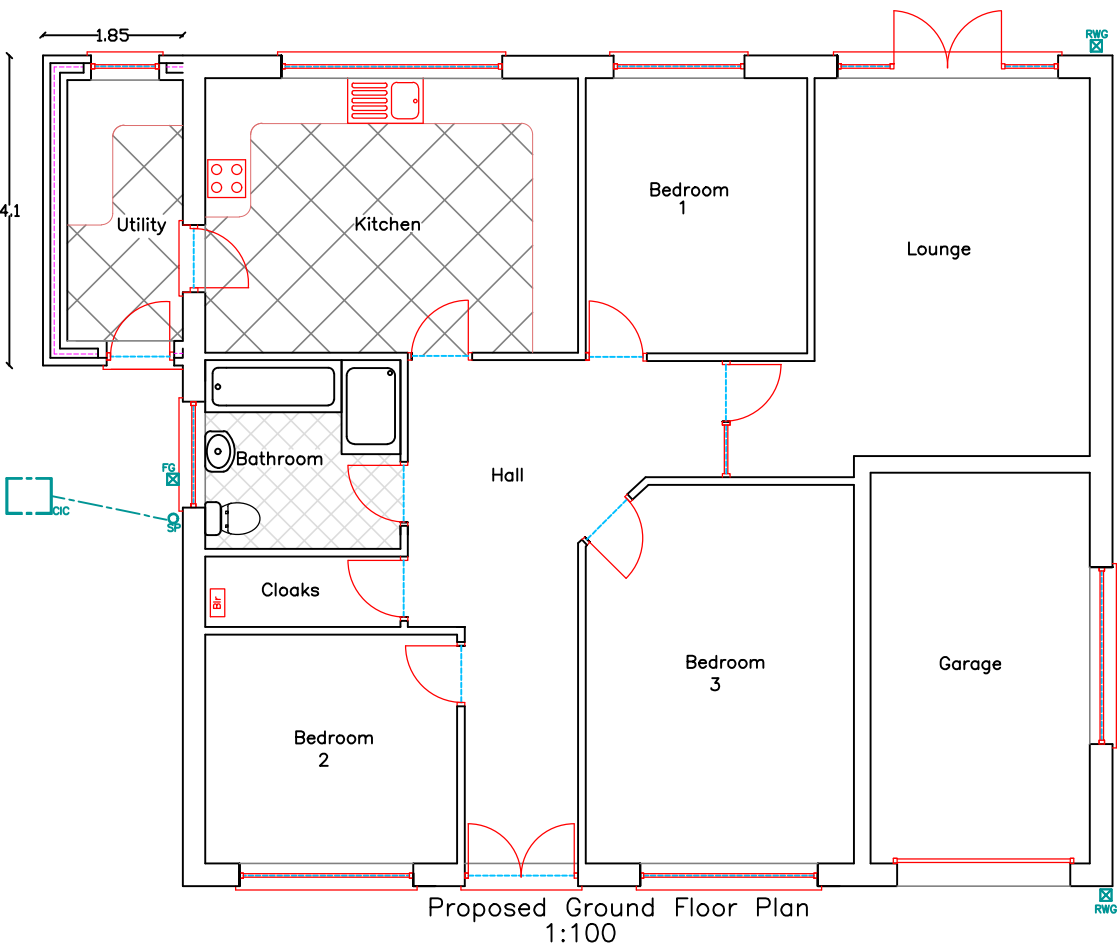

New Patio Slab image

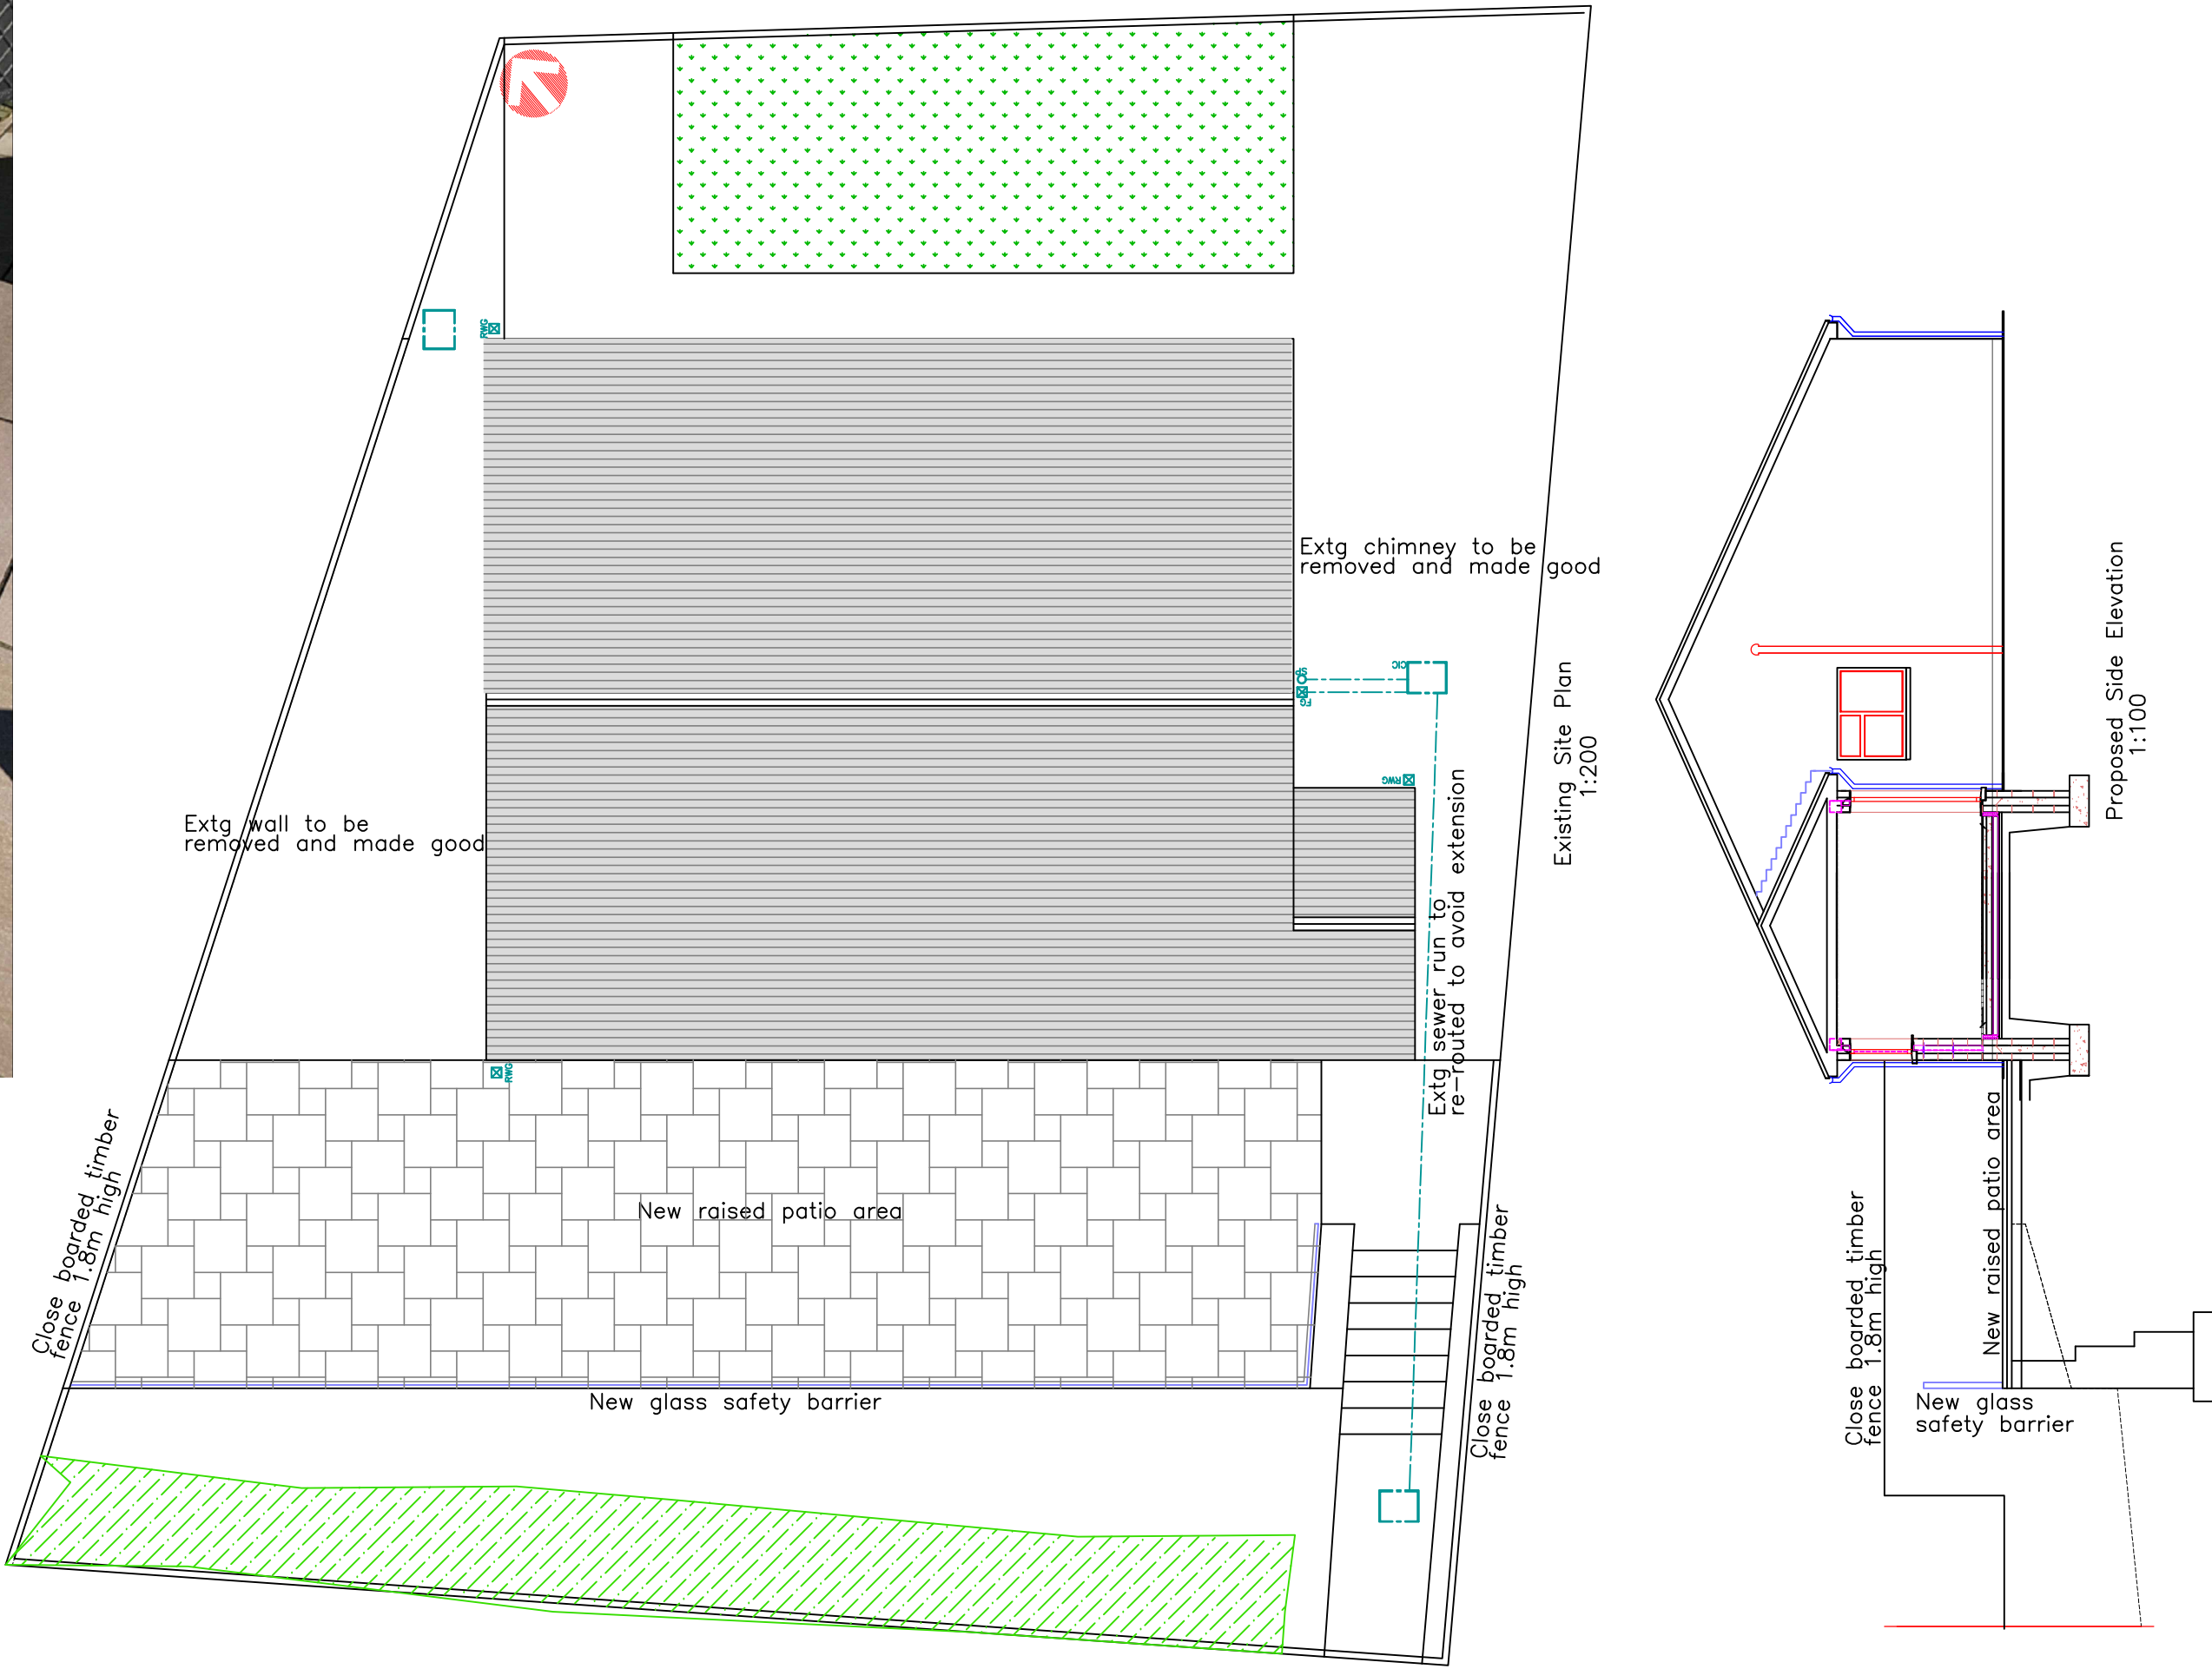

Finishes			
Roof:	Marley Roll in Dark Grey		
External walls:	FB/Render matching existing		
Windows/Doors:	White uPVC matching existing		
Fascia/RWG's:	White uPVC matching existing		
Patio/Paths:	Permeable slab as shown		
 Utopia Design Architectural Services 			
Utopia Design <u>Architectural Services</u>			
Building Planning Application Support Paul Thomas: BSc (Hons) Tel: 01685 559230, Mob: 07908 725065			
Issued Only for Purpose Indicated			
Drawing Status: FOR PLANNING/BUILD CONTROL PURPOSES ONLY			
Address		9, Gwaunfarren Close Penydarren Caerphilly CF47 9AX	
Project		PROPOSED SIDE EXTENSION, ALTERATIONS AND RAISED REAR PATIO AREA WITH ASSOCIATED RETAINING WALL AND NEW BOUNDARY FENCING	
Drawn by PT		Paper A2	Date 04.06.2021
Title		Scale	
Proposed Plans, Elevations and Section Details		Drwg No Gwaunfarren 9 02 PRPSD	