


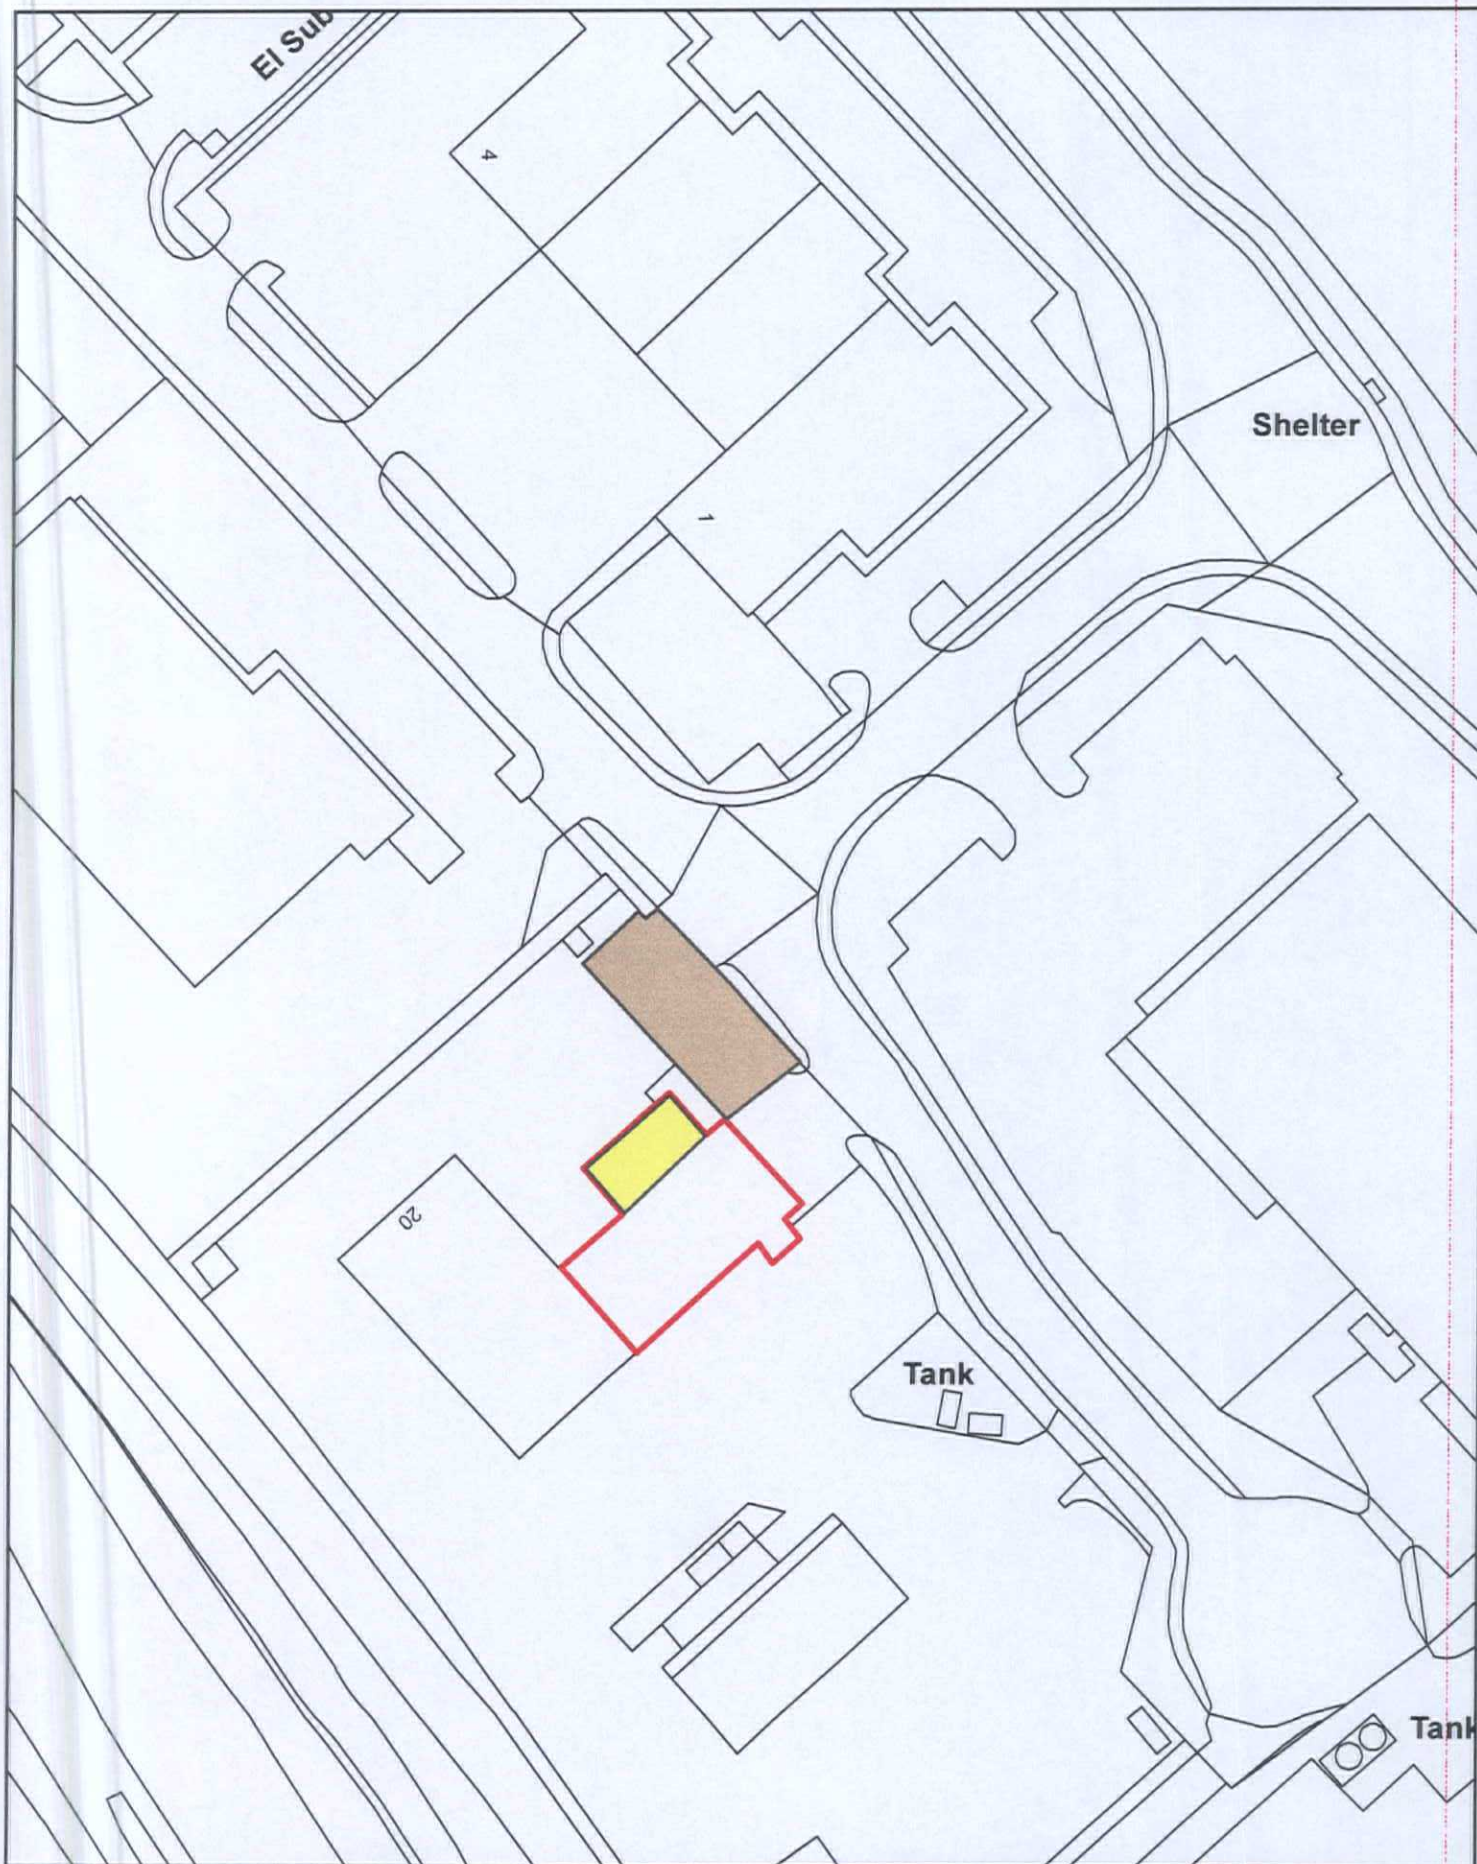

	GRADDFA / SCALE: 1:1,022
	DYDDIAD / DATE: 11/09/2019
	ADRAN / DEPARTMENT: ESTATES
	ARLUNIWYD GAN / DRAWN BY:

Unit 20 - Re Use Shop , Merthyr Tydfil

Red - area to be occupied
Yellow - around floor only

© Hawlfraint y Goron a hawliau cronfa ddata 2019
Arolwg Ordnans 100025302
"Ni chaniateir i chwi gopio, tan-drwyddedu, dosbarthu neu
werthu y data yma i unrhyw drydydd barti mewn unrhyw ffurf"

© Crown copyright and database rights 2019
Ordnance Survey 100025302
"You are not permitted to copy, sub-licence, distribute or sell any
of this data to third parties in any form."



Cyngor Bwrdeistref Siroi
MERTHYR TYDFIL
County Borough Council