


020514

ACCOMMODATION SCHEDULE: Phase One

UNIT ONE	Health & Fitness Centre	25,000 sq ft
Ground Floor	Retail	20,000 sq ft
First Floor	Retail	5,000 sq ft
UNIT TWO	Retail	40,000 sq ft
UNIT THREE	Retail	10,000 sq ft
UNIT FOUR	Retail	10,000 sq ft
UNIT FIVE	Retail	10,000 sq ft
UNIT SIX	Retail	10,000 sq ft
UNIT SEVEN	Retail	20,000 sq ft
UNIT EIGHT	Retail	100,000 sq ft
UNIT NINE	DIY Retail Warehouse	280,000 sq ft
TOTAL		(24,155 m ²)

ACCOMMODATION SCHEDULE: Phase Two

FAST FOOD (A)	Restaurant	3,100 sq ft
FAST FOOD (B)	Restaurant	2,900 sq ft
FAST FOOD (C)	Restaurant	3,189 sq ft
VIDEOHIRE	Retail	3,000 sq ft
TOTAL		12,189 sq ft (1132 m ²)

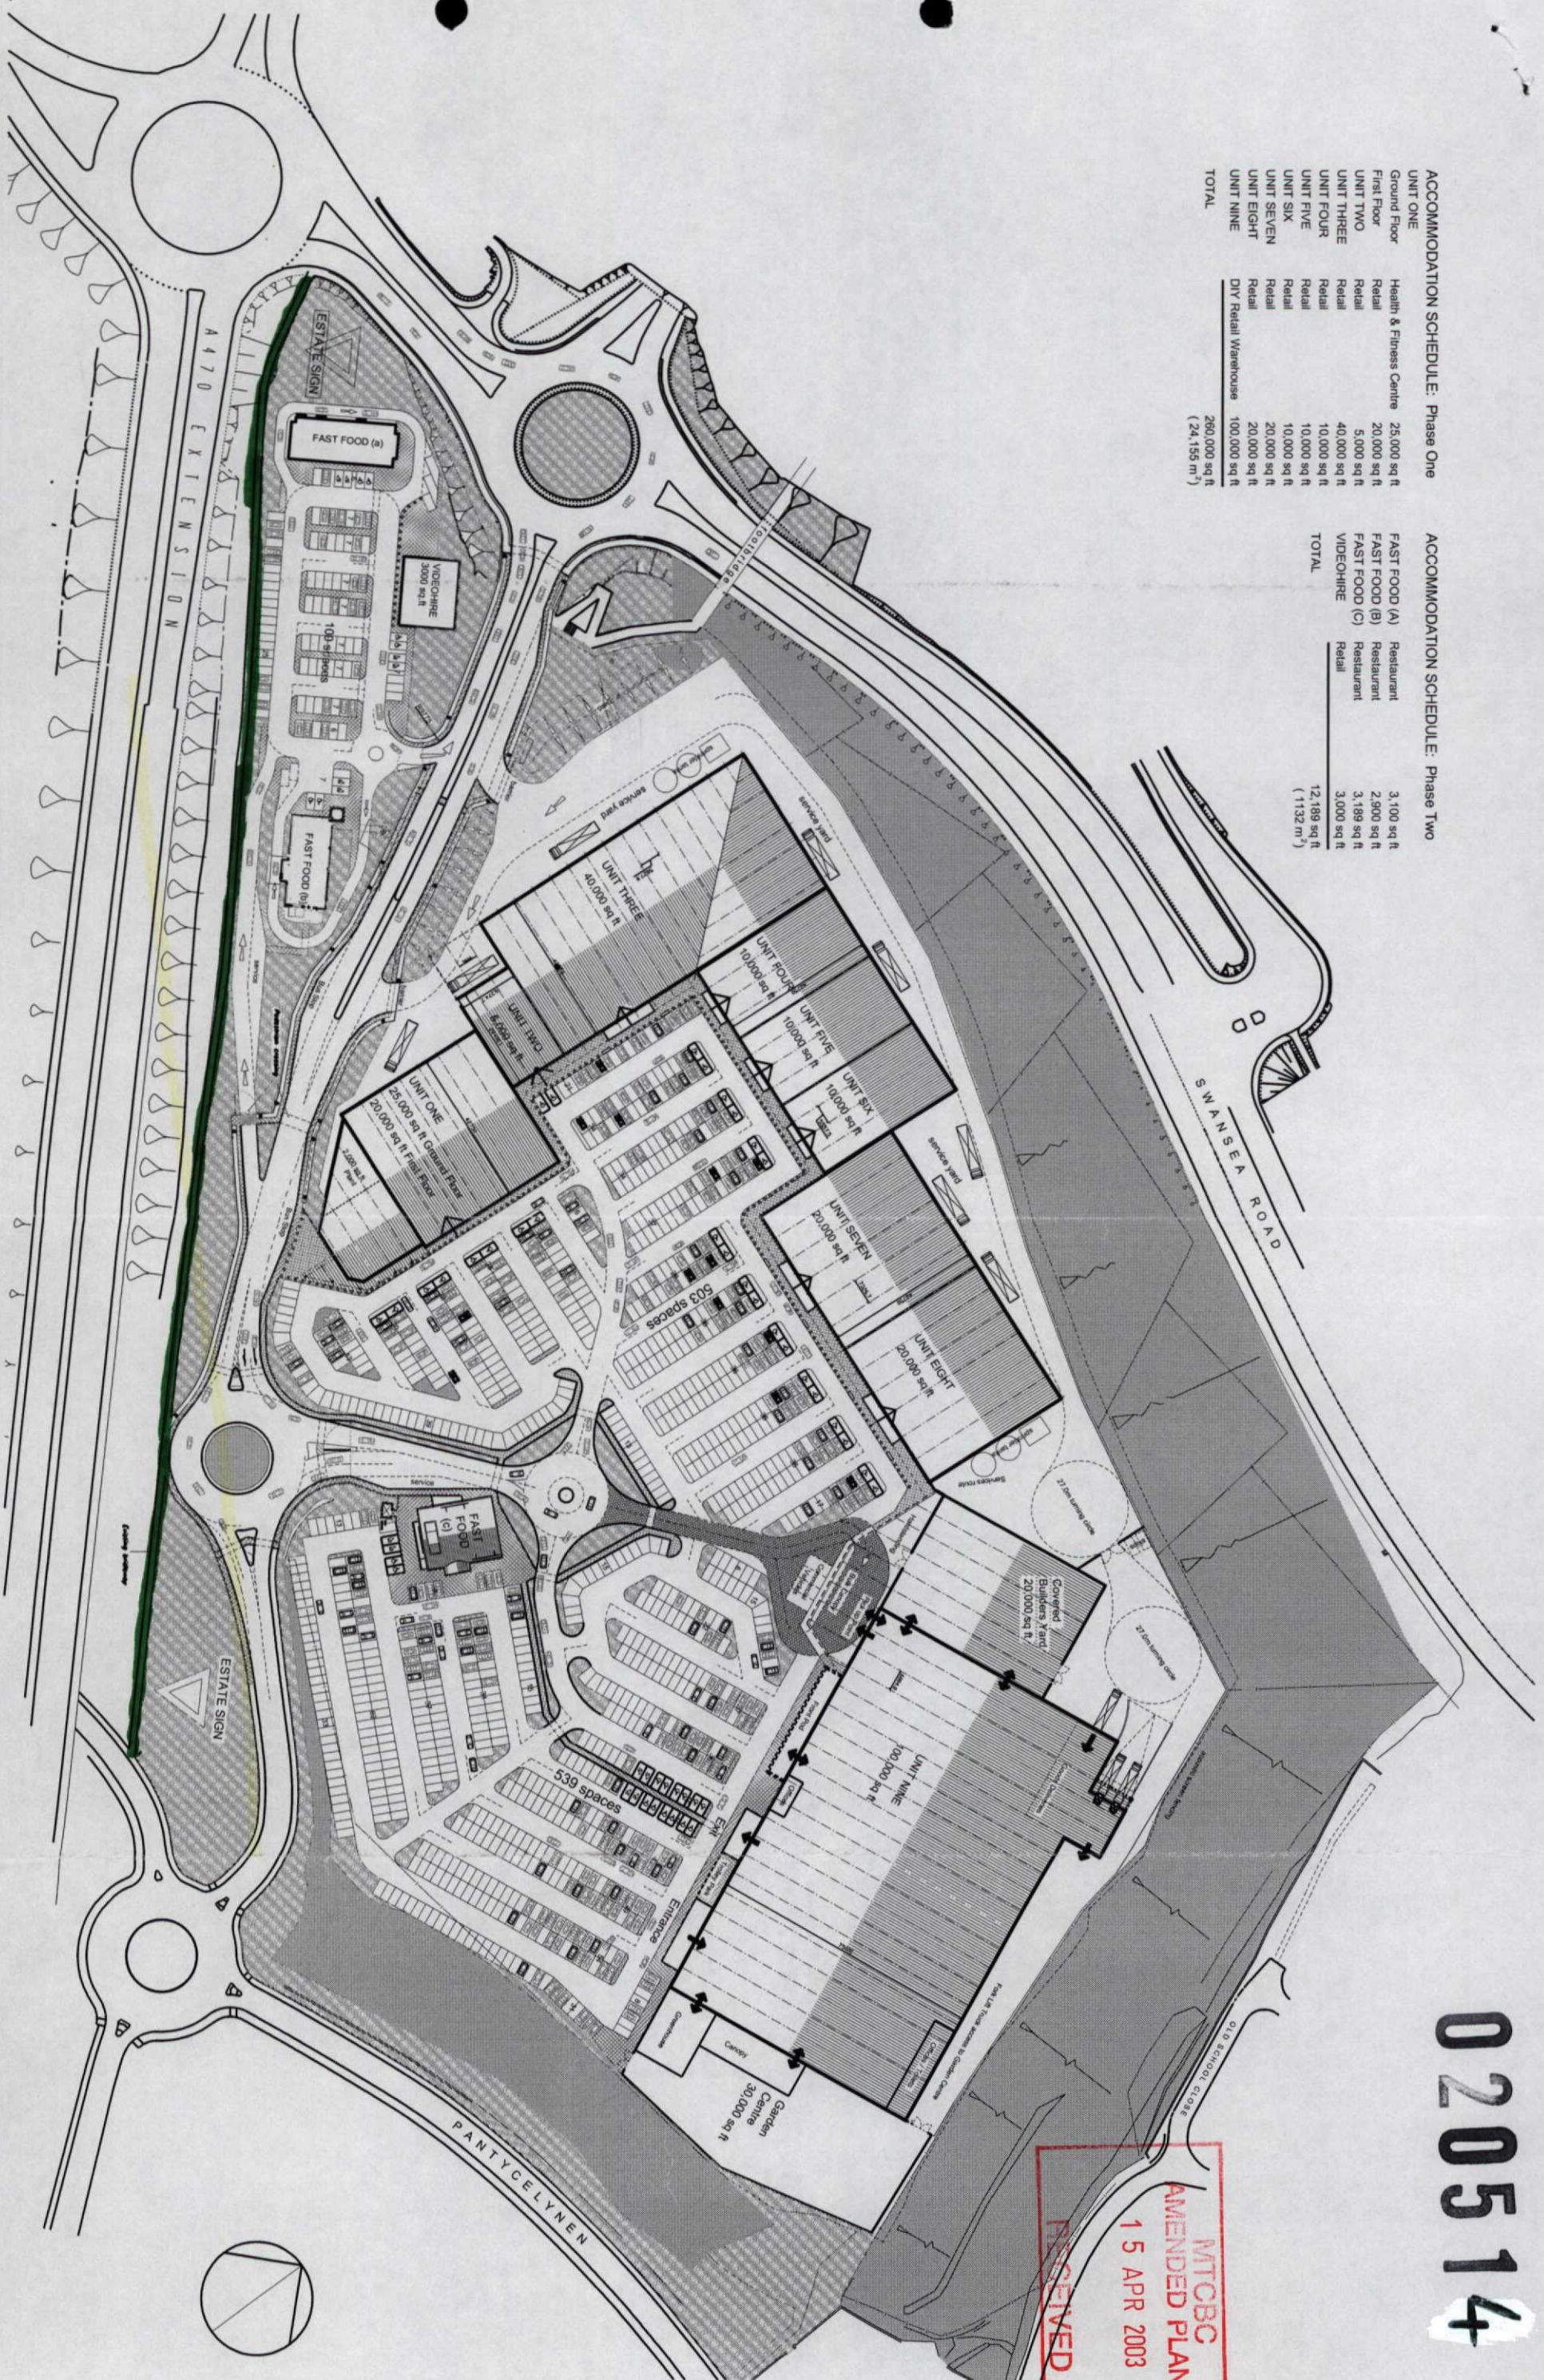

RECEIVED
MTCBC
AMENDED PLANS
15 APR 2003

This drawing must not be used for any other purpose than that for which it was prepared. Any use for other purposes is at the user's risk. The user must ensure that the drawing is used in accordance with the terms and conditions of the contract. The user must ensure that the drawing is used in accordance with the terms and conditions of the contract.

27.03.03 Link Road alignment amended

PLANNING	X
DESIGN	
TENDER	
CONSTRUCTION	

POWELL DODSON PARTNERSHIP
17/20 B & O
Date: Dec 2001
Checked: GB

Contract: Grantchester Properties (Mersey Tydd) Ltd
Retail Development Proposals
Proposed Site Layout Plan