


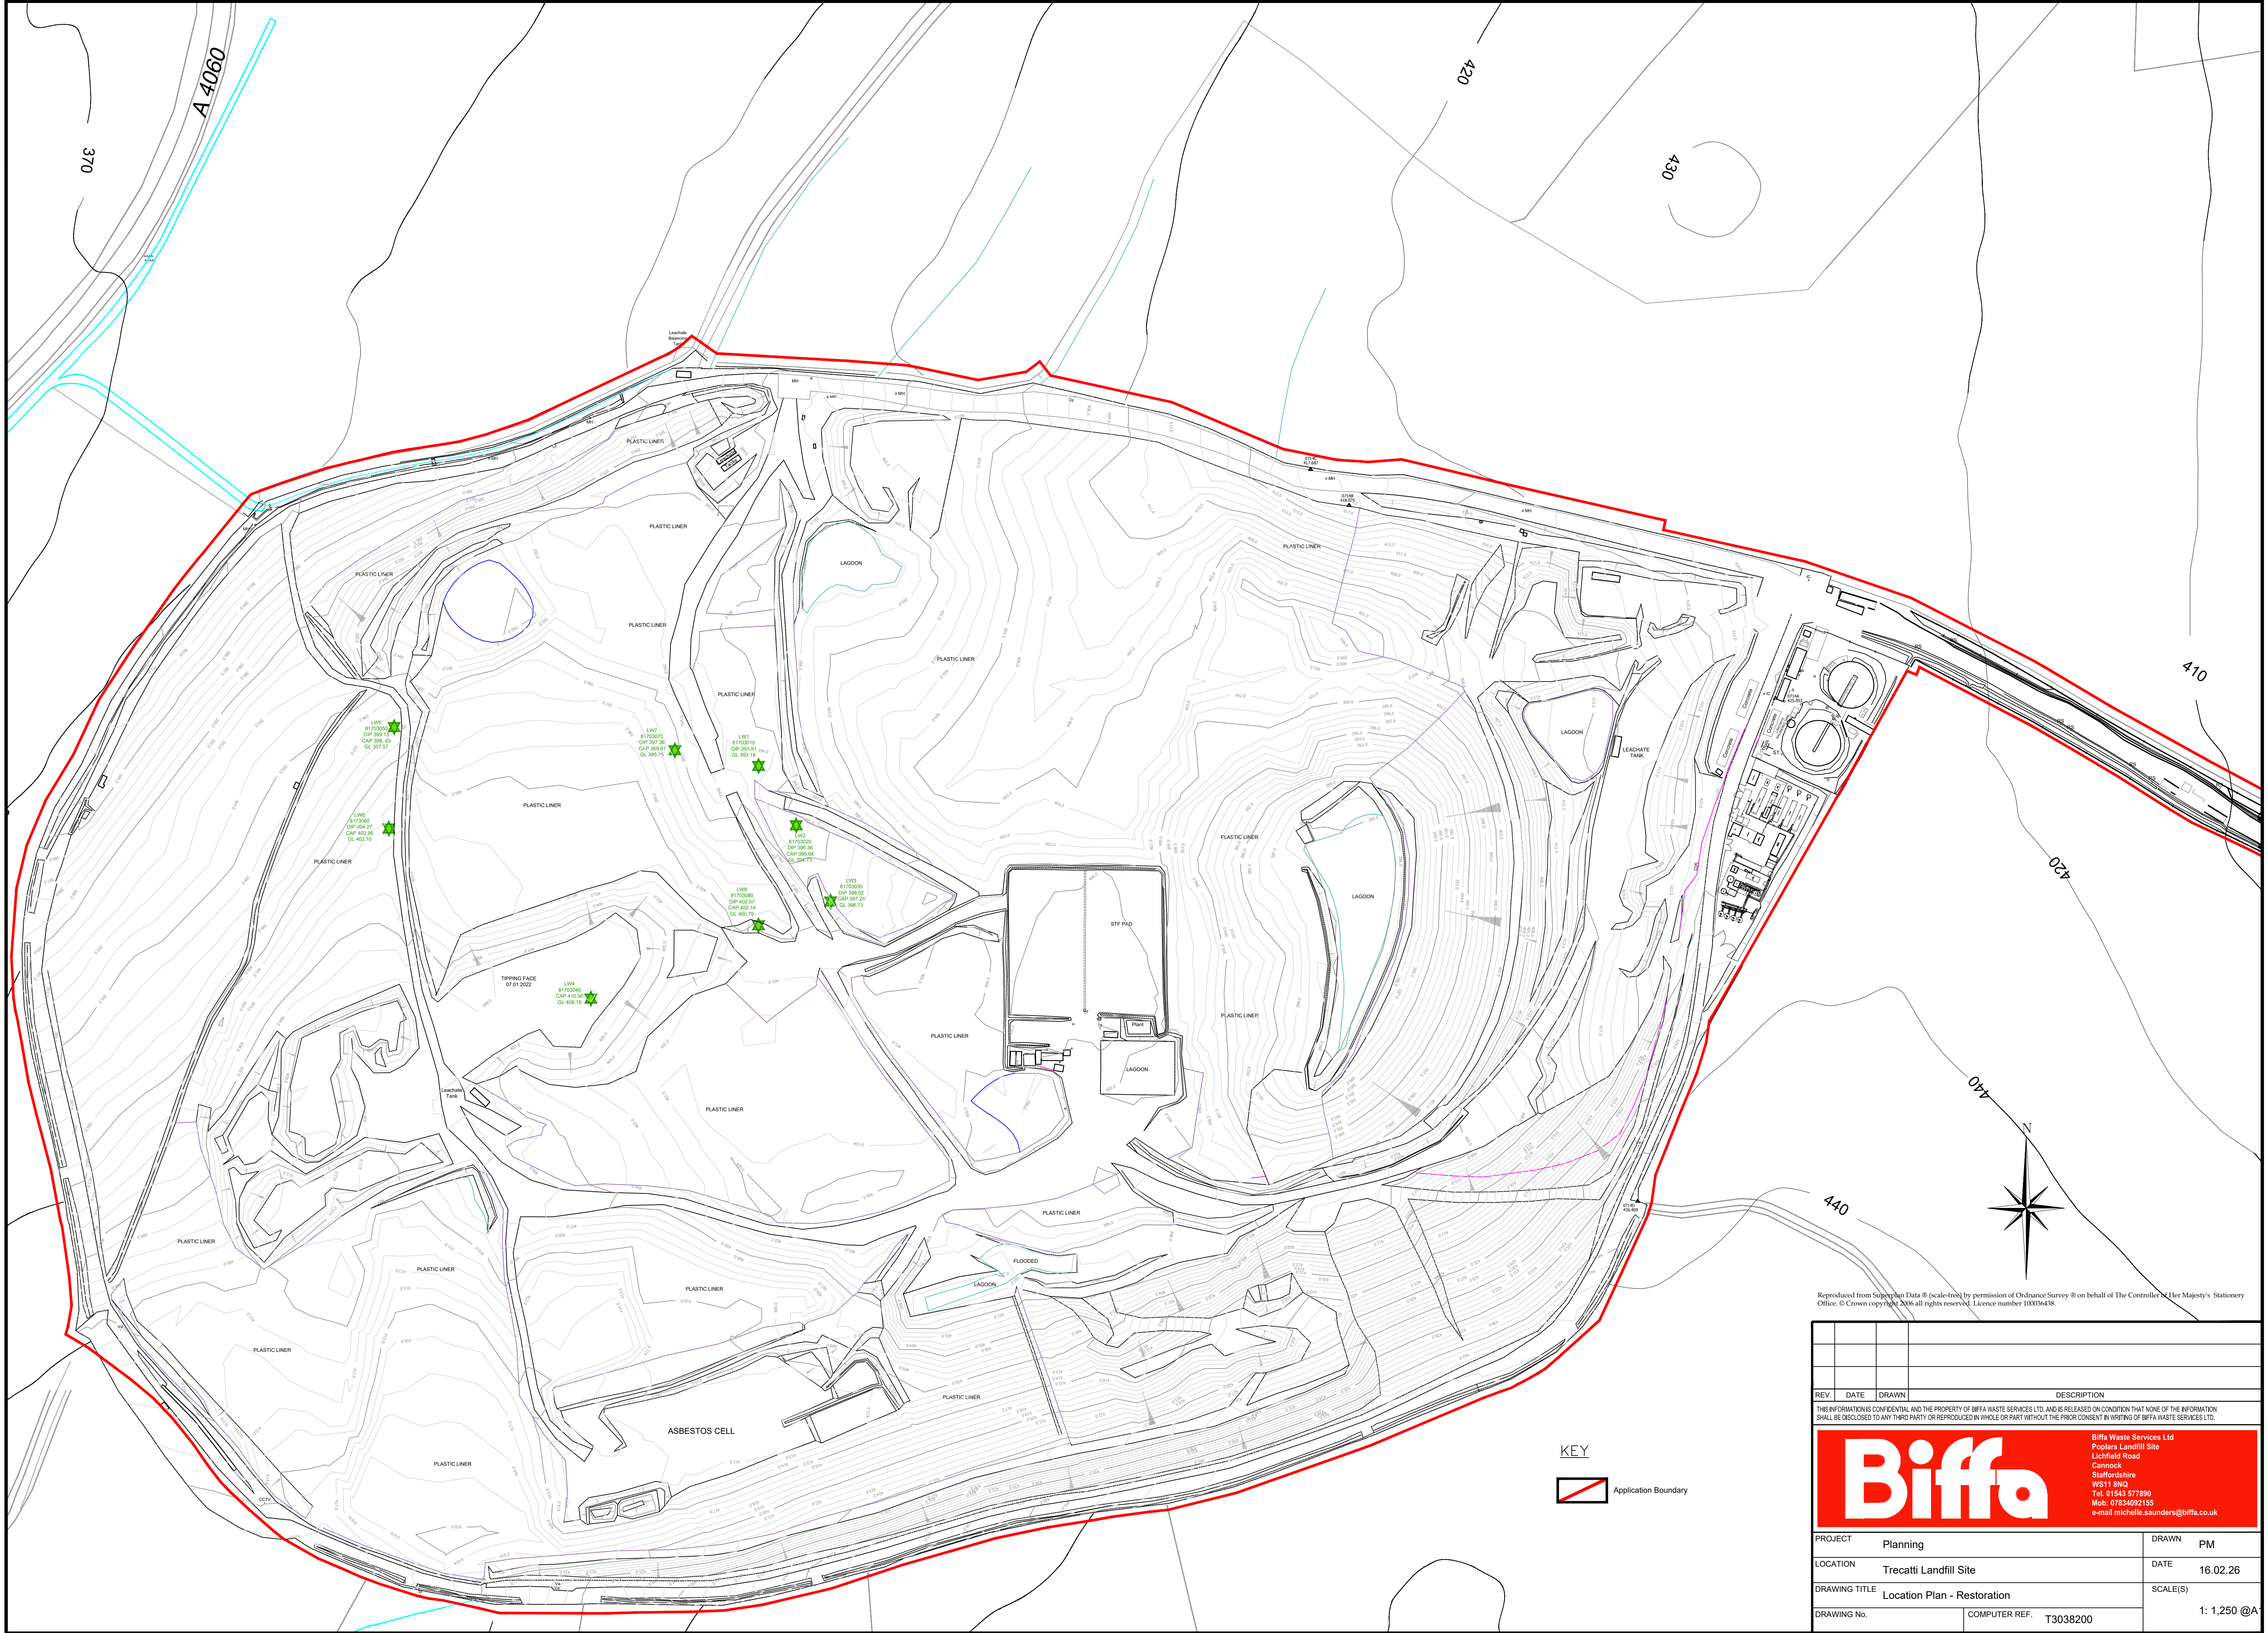

Reproduced from Supermap Data © (scale-free) by permission of Ordnance Survey © on behalf of The Controller of Her Majesty's Stationery Office. © Crown copyright 2006 all rights reserved. Licence number 100036438.

REV	DATE	DRAWN	DESCRIPTION

THIS INFORMATION IS CONFIDENTIAL AND THE PROPERTY OF BIFFA WASTE SERVICES LTD. AND IS RELEASED ON CONDITION THAT NONE OF THE INFORMATION SHALL BE DISCLOSED TO ANY THIRD PARTY OR REPRODUCED IN WHOLE OR PART WITHOUT THE PRIOR CONSENT IN WRITING OF BIFFA WASTE SERVICES LTD.



Biffa Waste Services Ltd
Poplars Landfill Site
Lichfield Road
Cannock
Staffordshire
WS11 8NO
Tel: 01543 577890
Mob: 07834092155
e-mail: michelle.saunders@biffa.co.uk

PROJECT	Planning	DRAWN	PM
LOCATION	Trecatti Landfill Site	DATE	16.02.26
DRAWING TITLE	Location Plan - Restoration	SCALE(S)	1: 1,250 @A
DRAWING No.	COMPUTER REF. T3038200		