


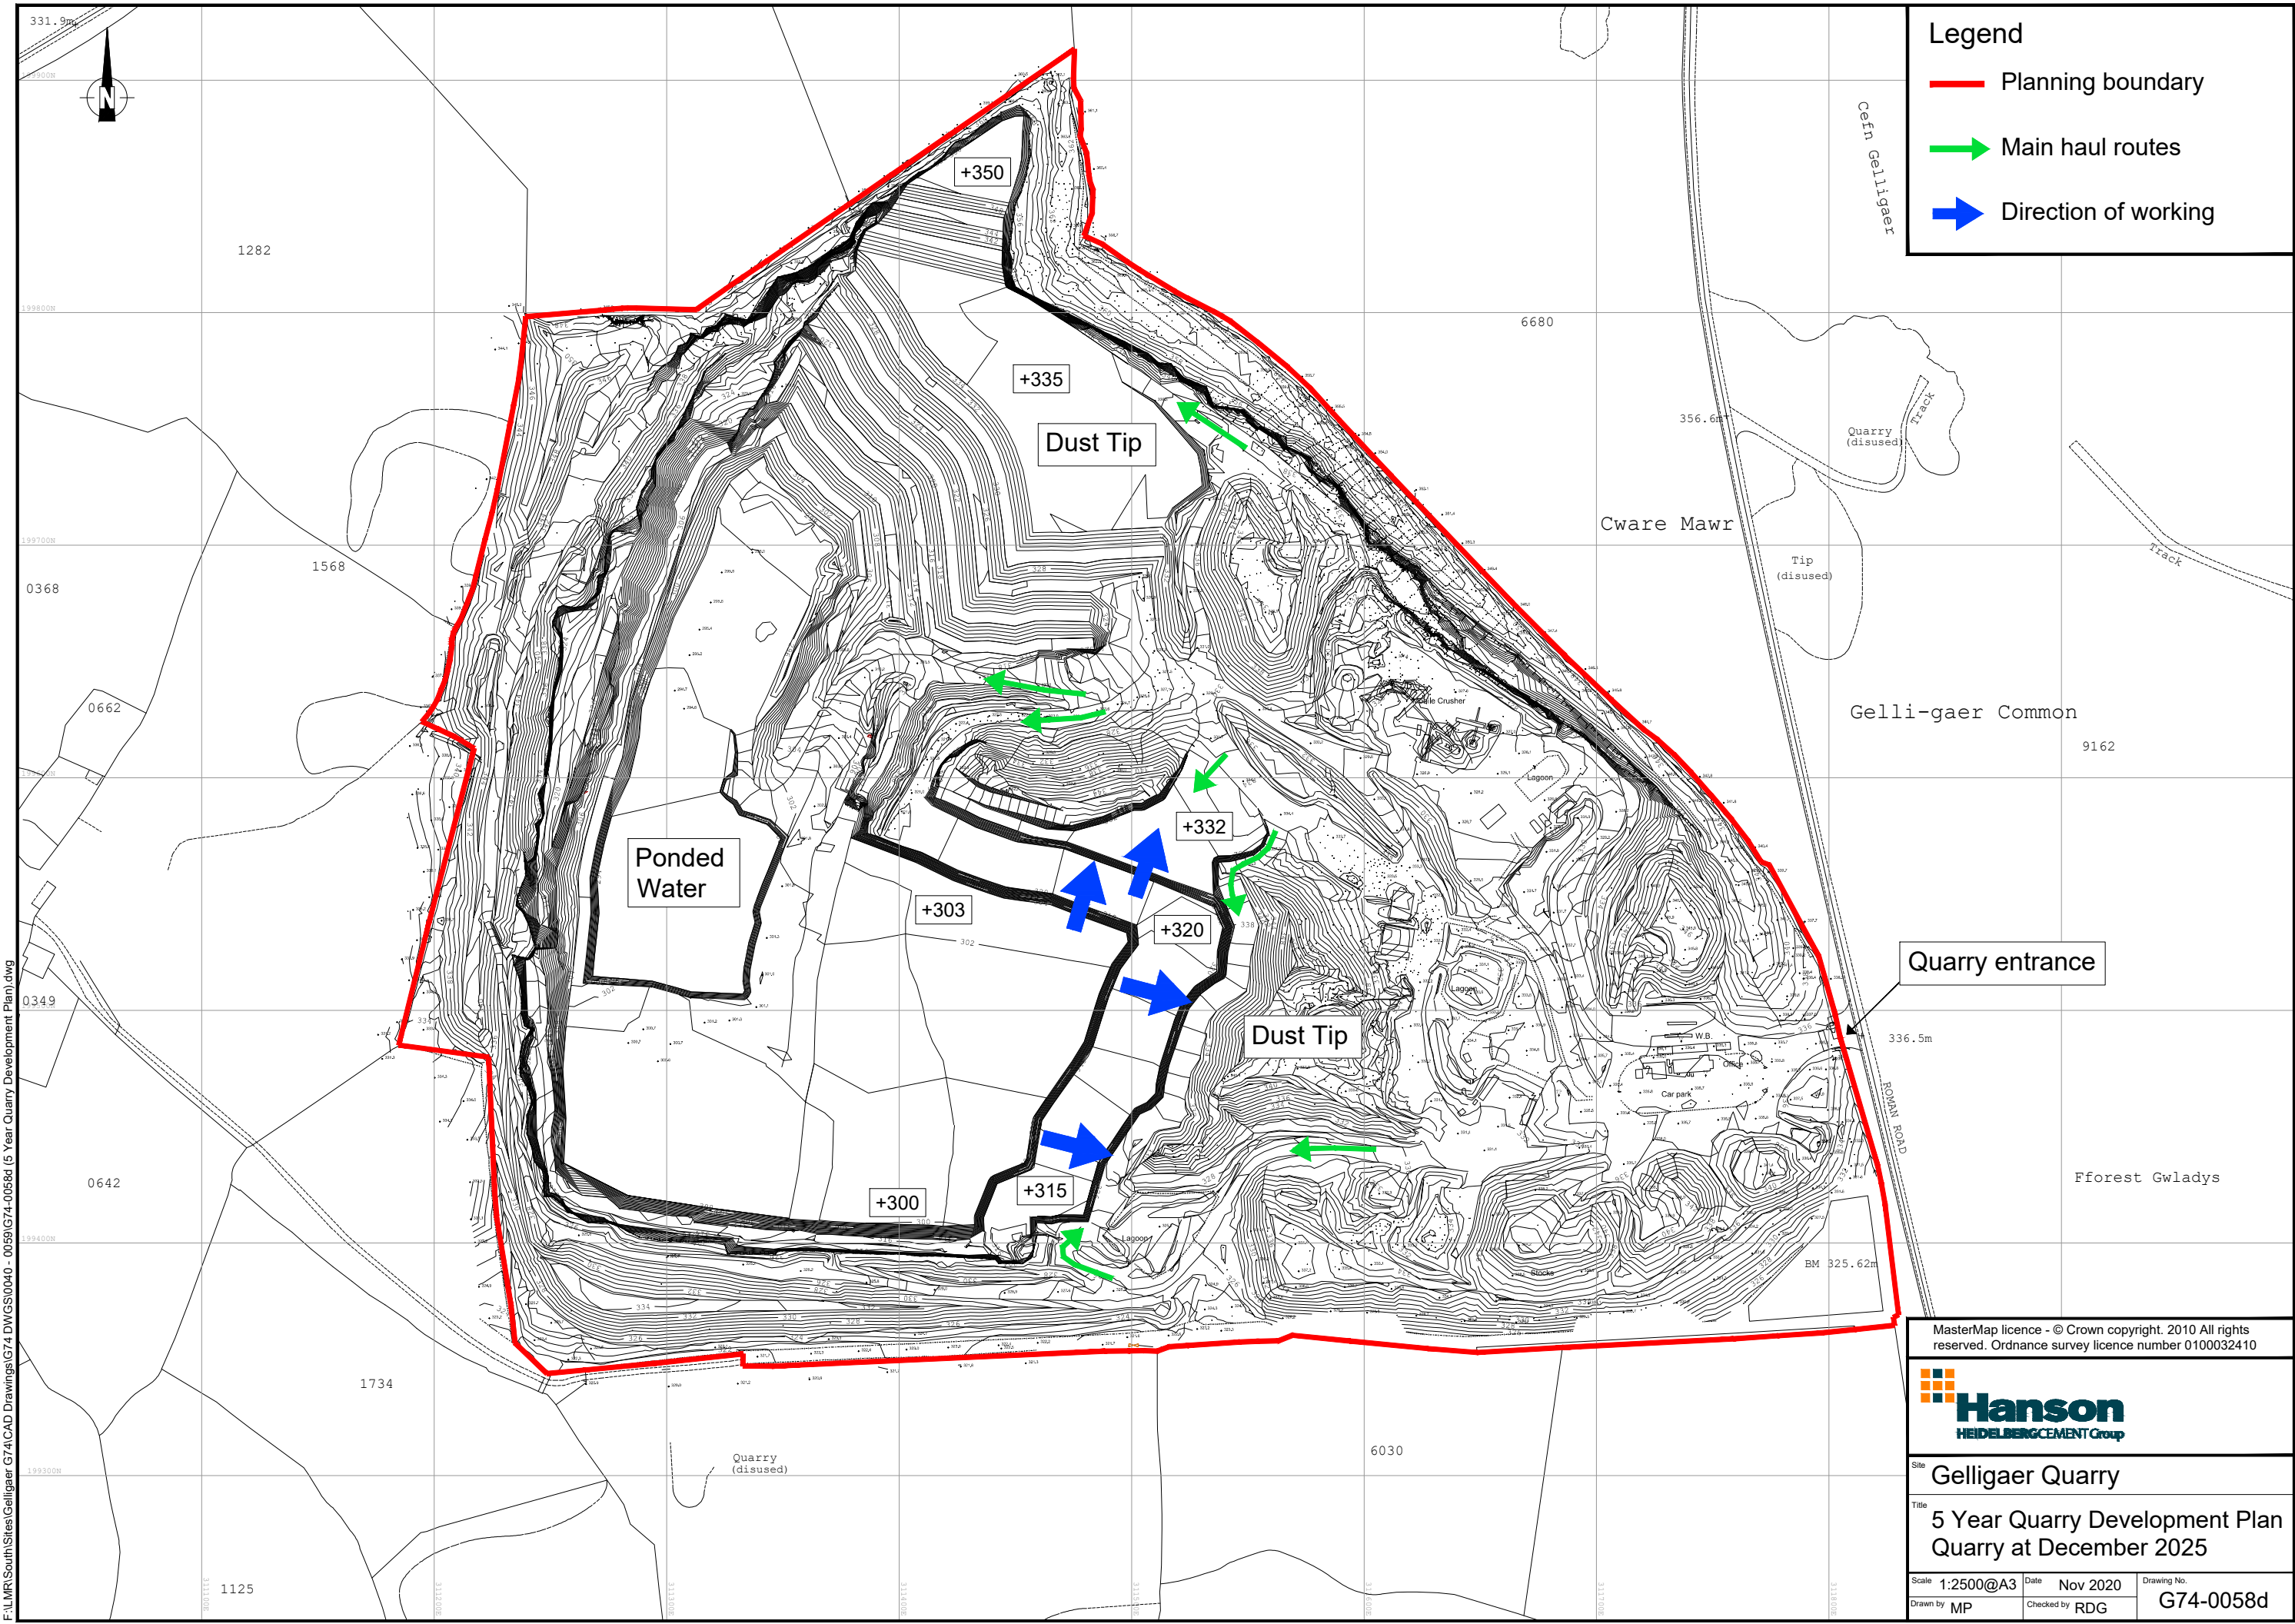

Legend

- Planning boundary
- Main haul routes
- Direction of working

MasterMap licence - © Crown copyright. 2010 All rights reserved. Ordnance survey licence number 0100032410

Hanson
HEIDELBERGCEMENT Group

Site: Gelligaer Quarry

Title: 5 Year Quarry Development Plan
Quarry at December 2025

Scale: 1:2500@A3	Date: Nov 2020	Drawing No.:
Drawn by: MP	Checked by: RDG	G74-0058d

F:\MR\South Sites\Gelligaer G74\CAD Drawings\G74 DWGS\0040 - 0059\G74-0058d (5 Year Quarry Development Plan).dwg