


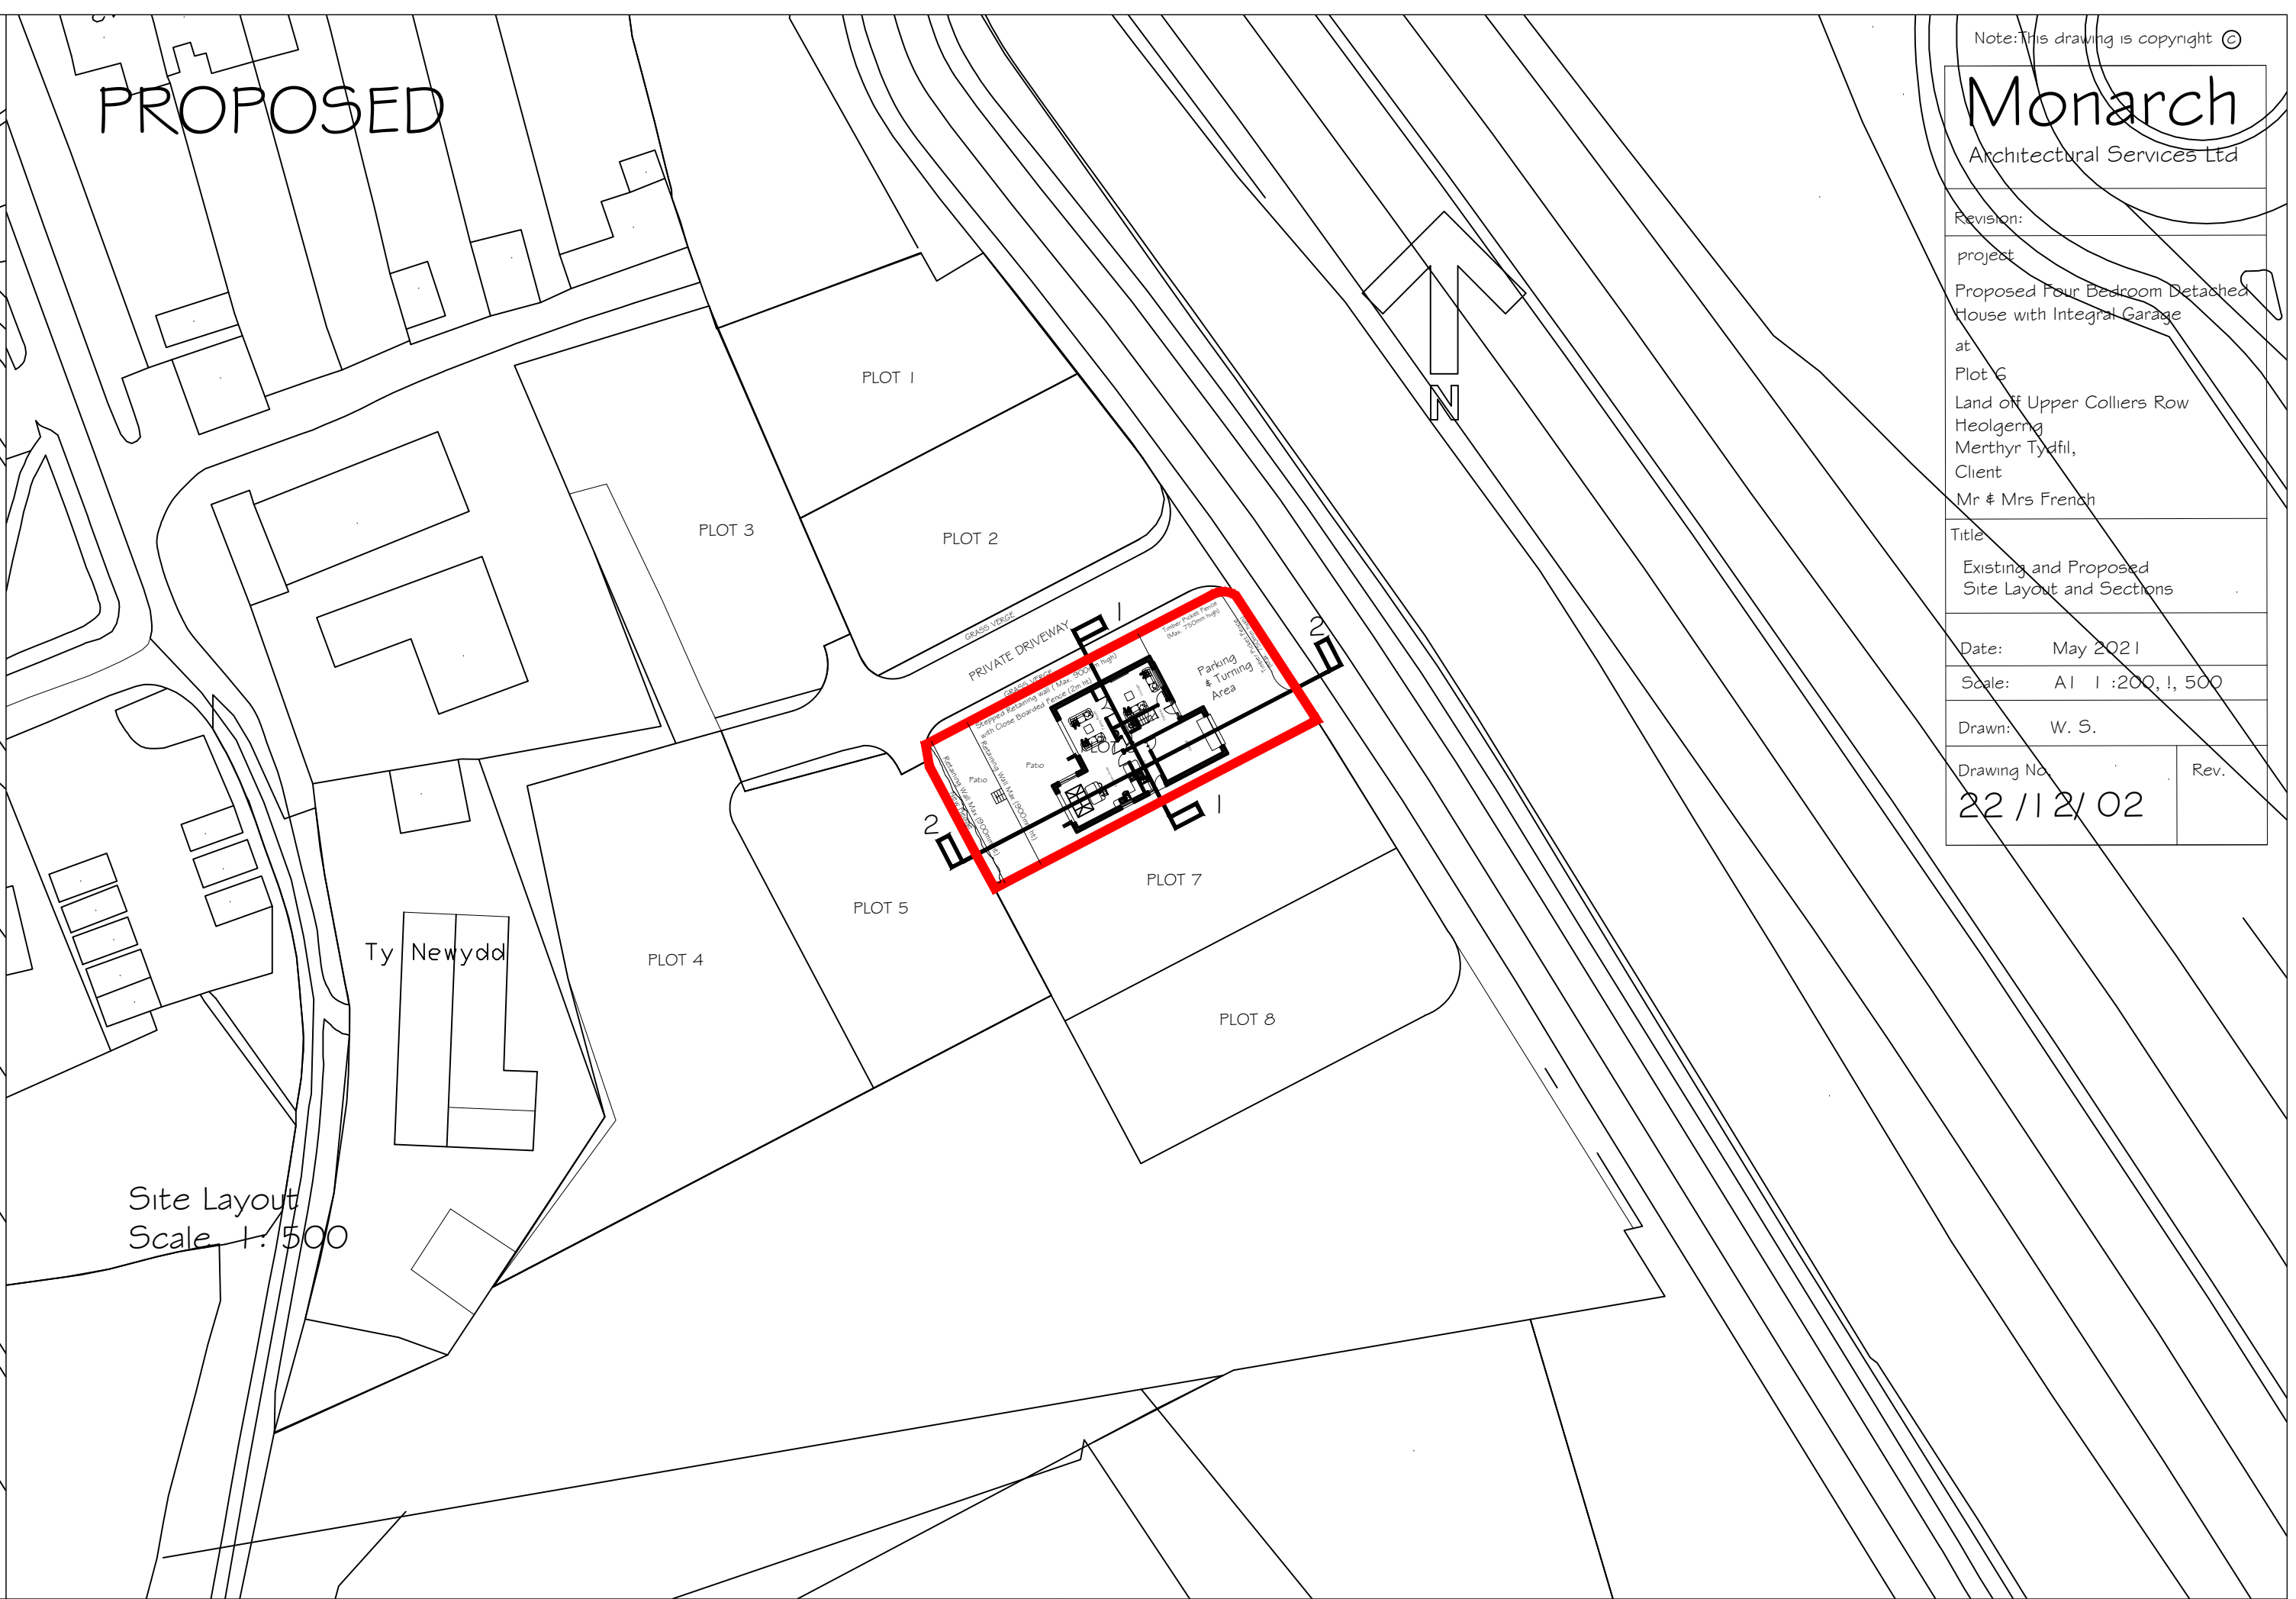

Note: This drawing is copyright ©

Monarch
Architectural Services Ltd

Revision:

Project:
Proposed Four Bedroom Detached House with Integral Garage at Plot 6, Land off Upper Colliers Row, Heolgermy, Merthyr Tydfil, Client: Mr & Mrs French

Title:
Existing and Proposed Site Layout and Sections

Date: May 2021

Scale: A1 1:200, 1:500

Drawn: W. S.

Drawing No: 22/12/02 Rev:

