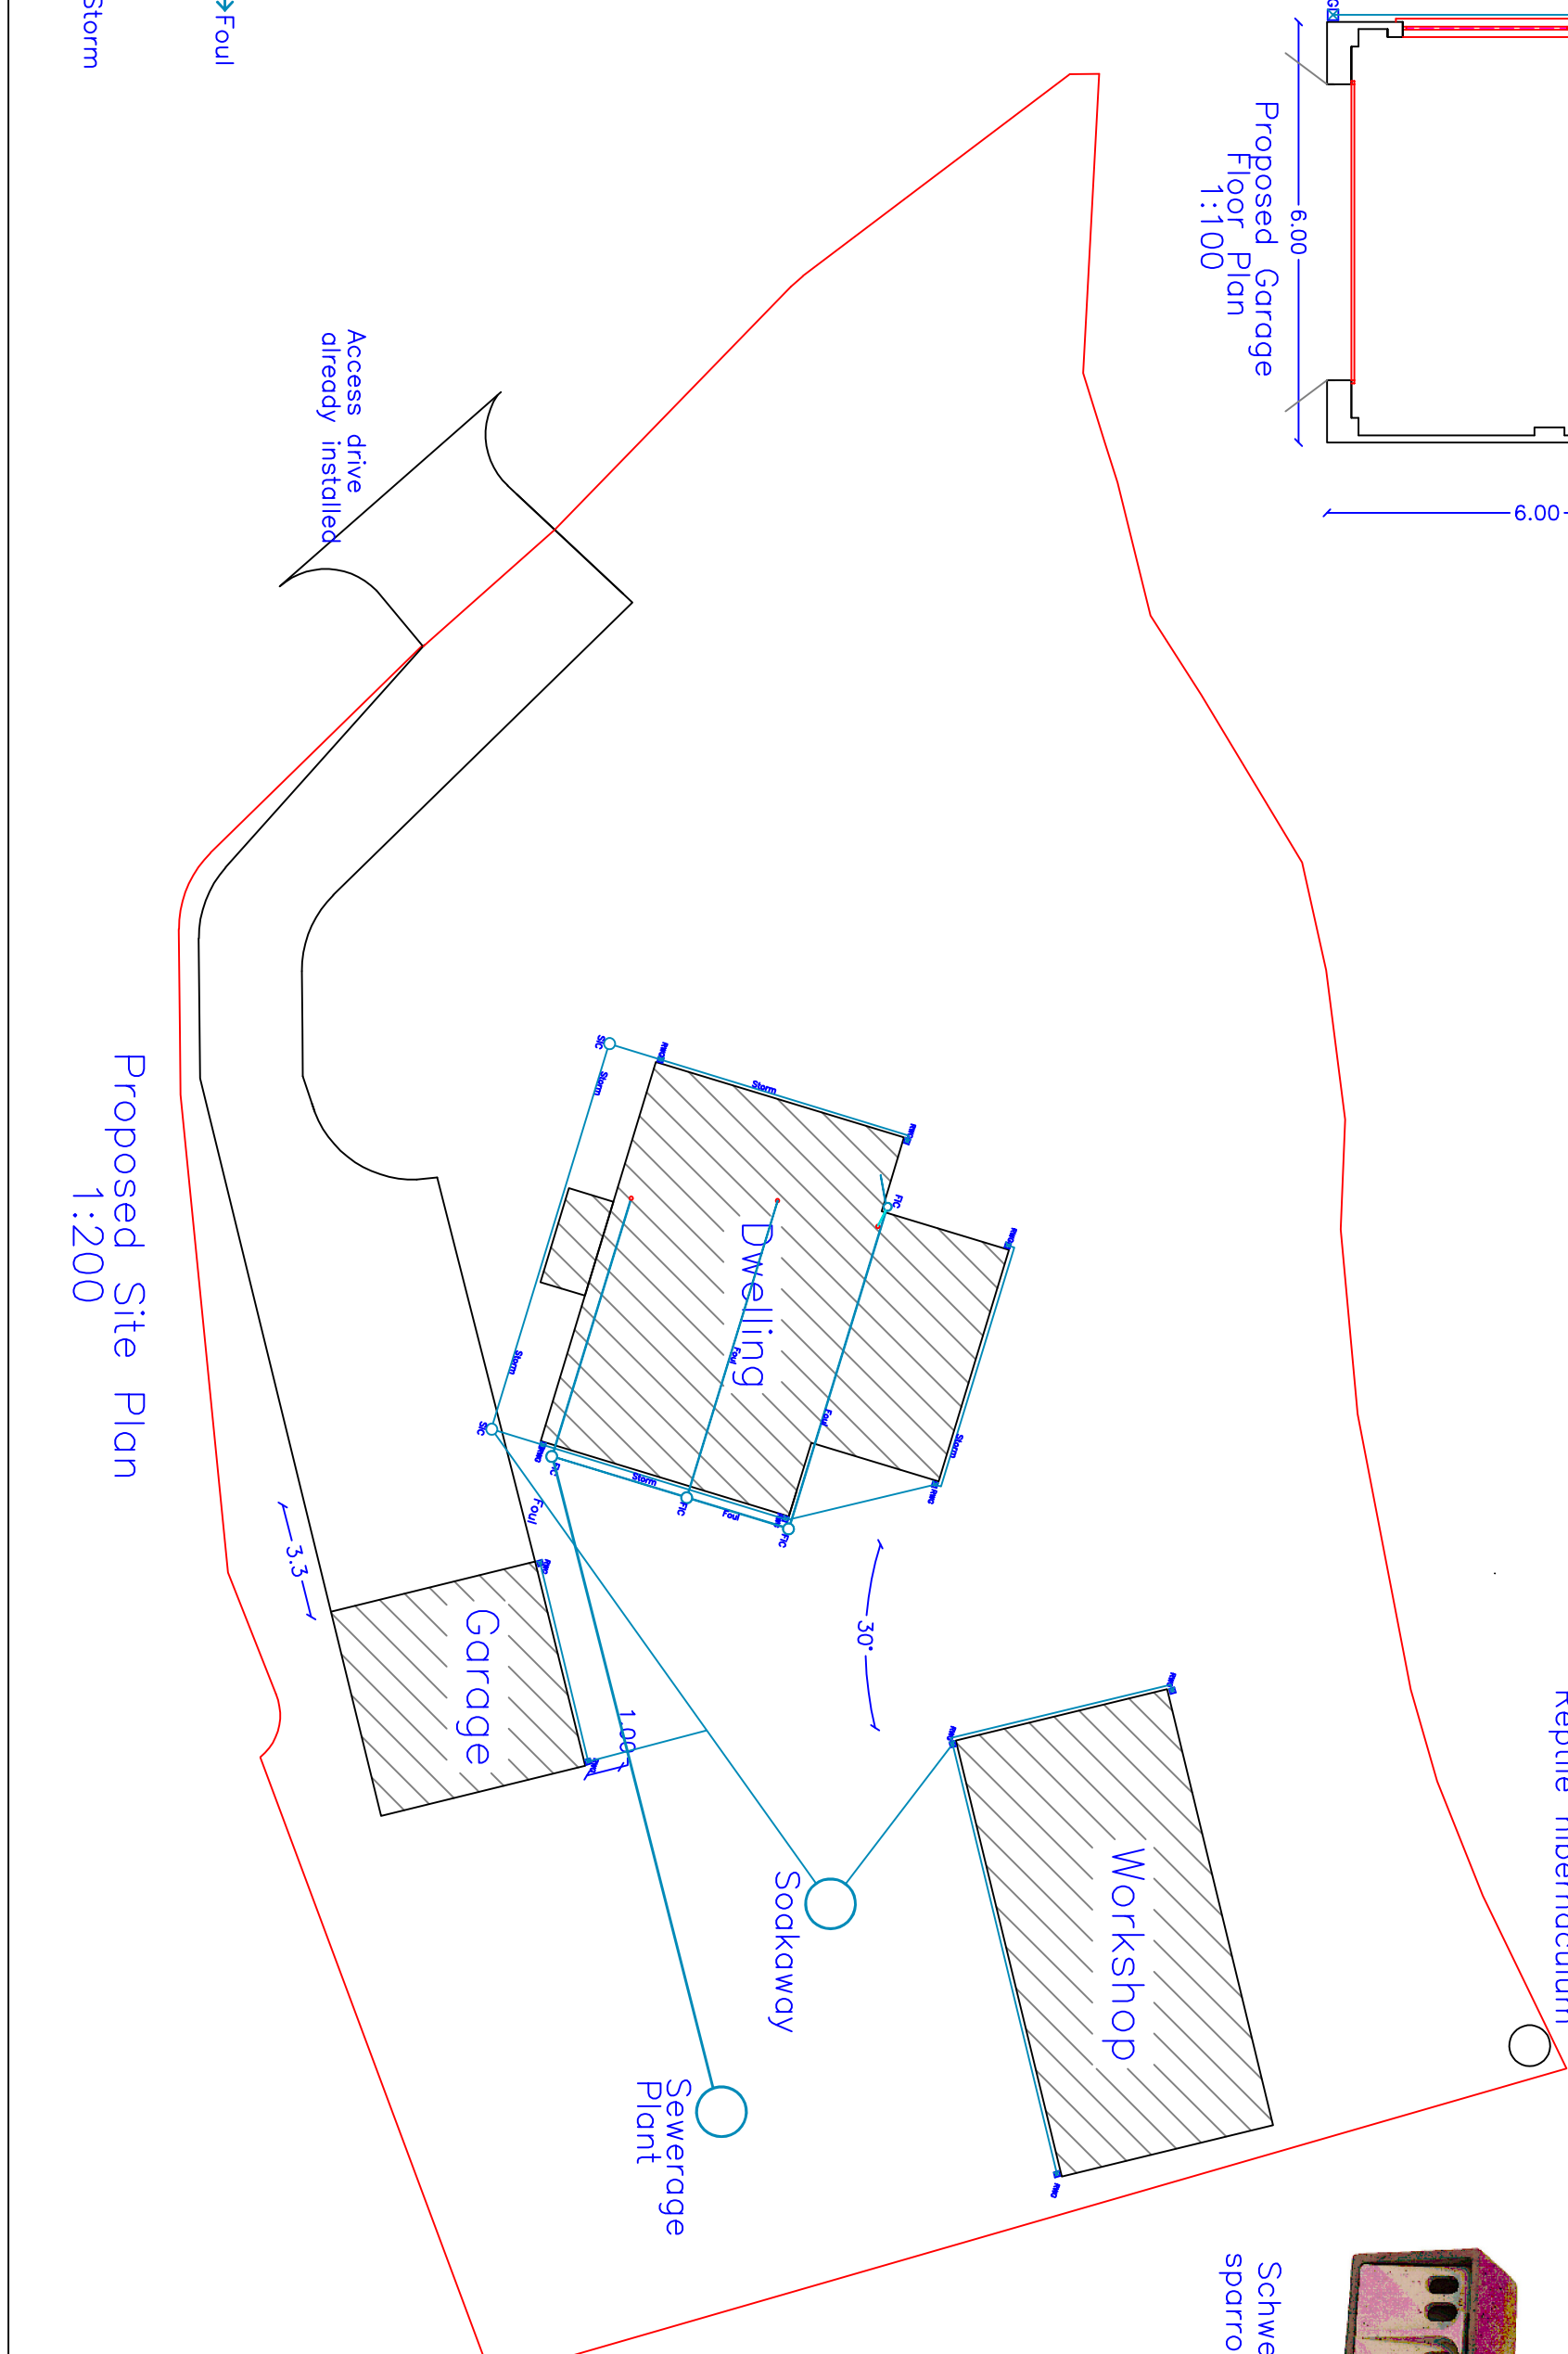
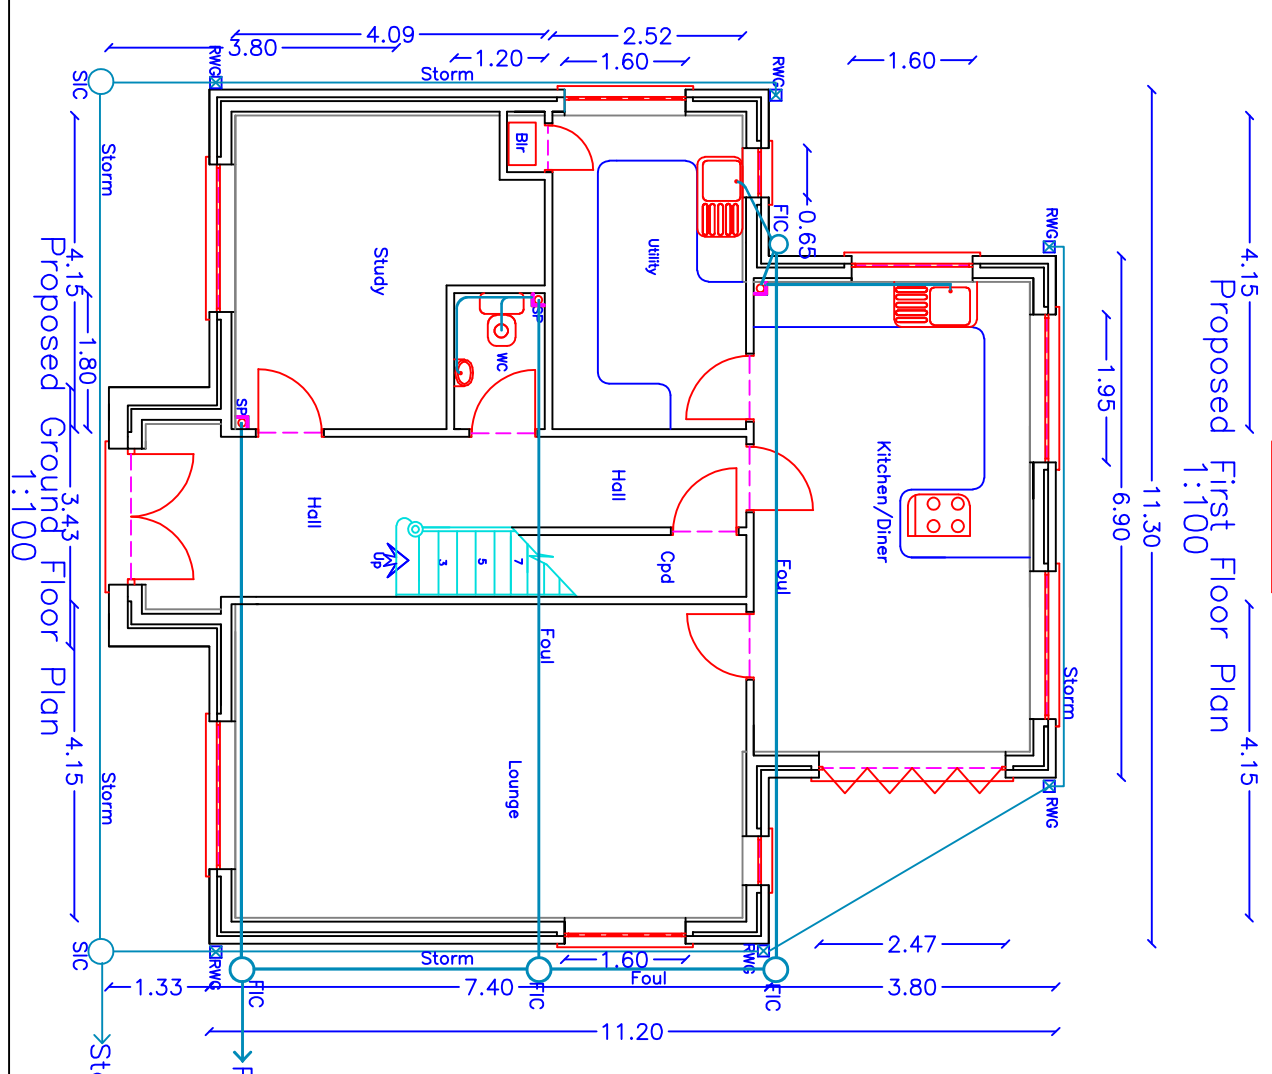
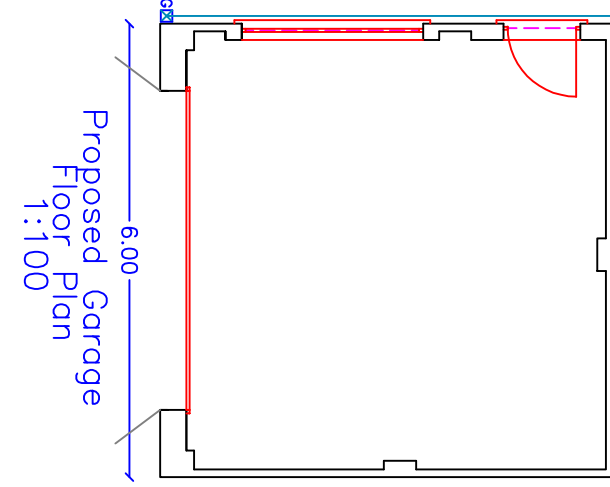
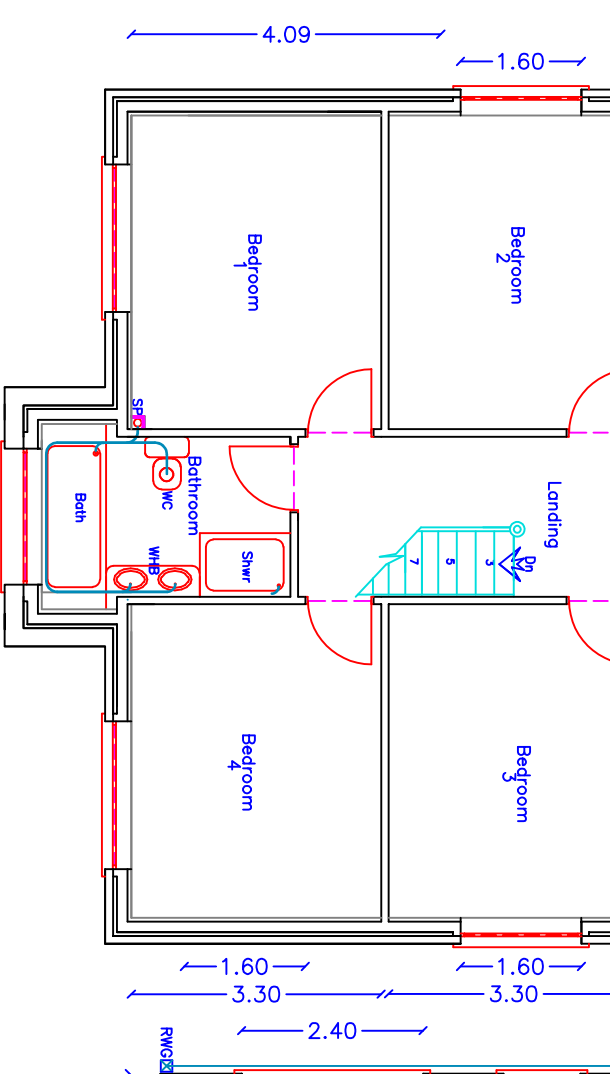
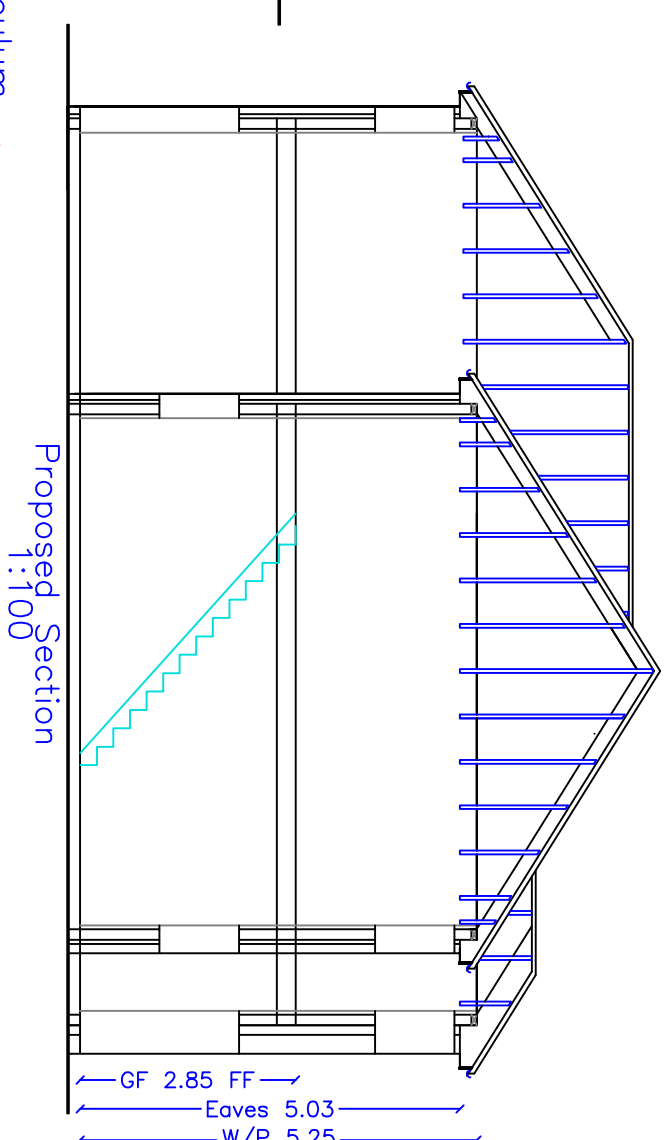
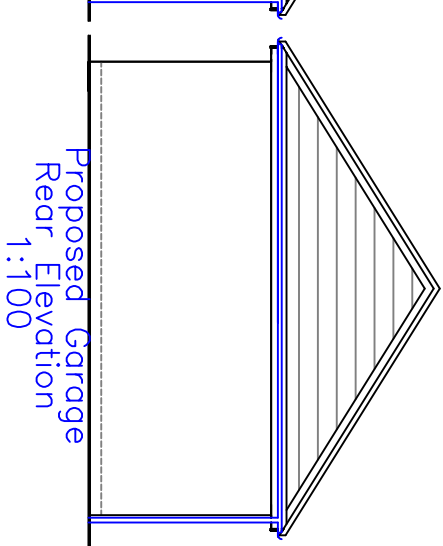
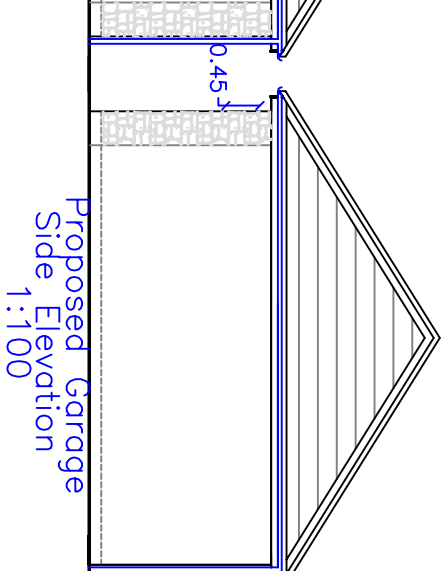
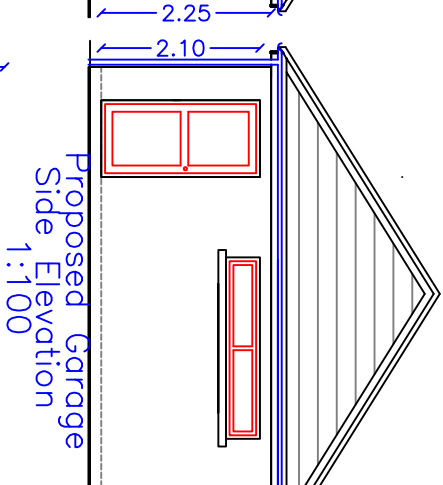
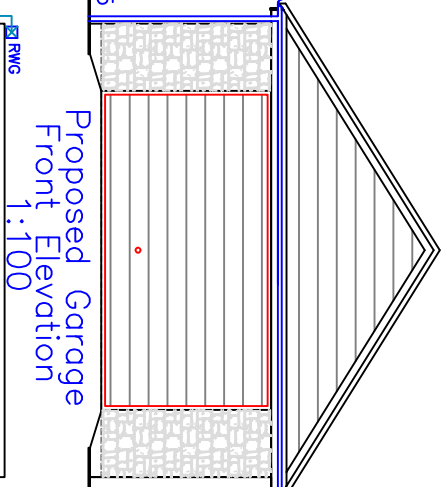
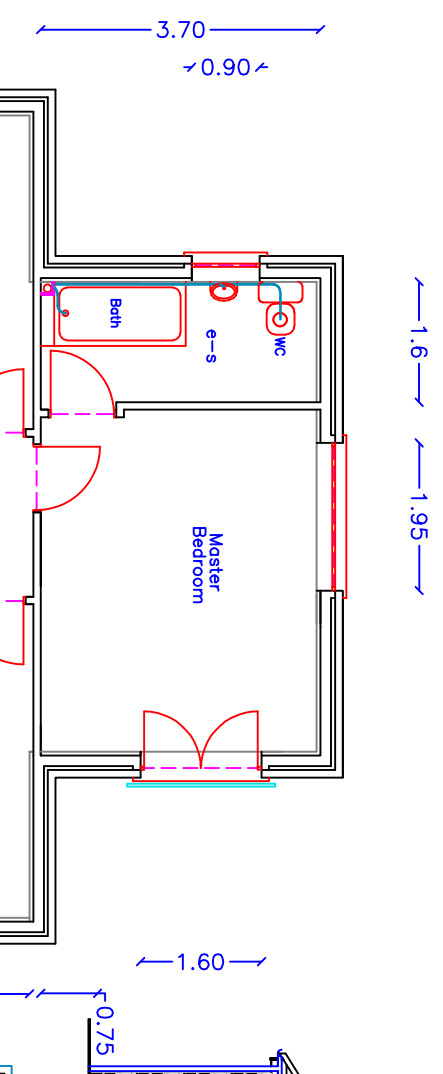
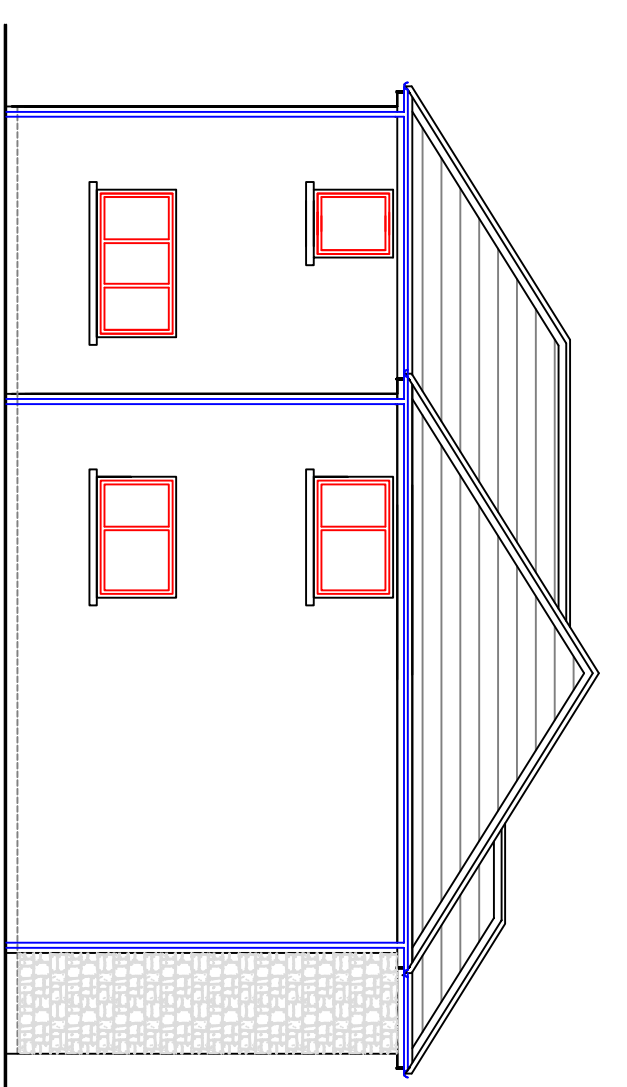
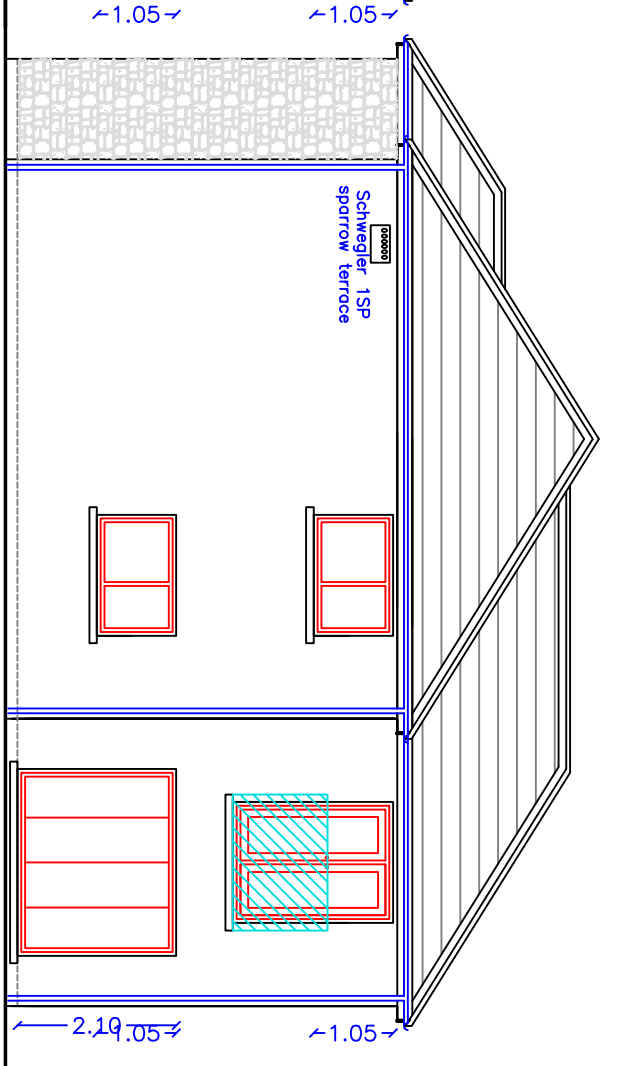
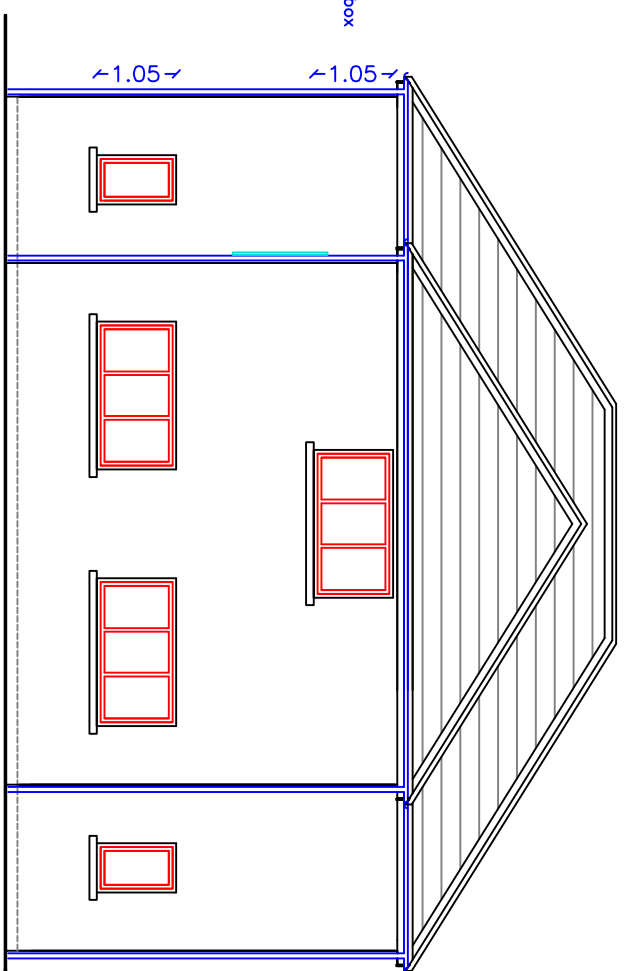
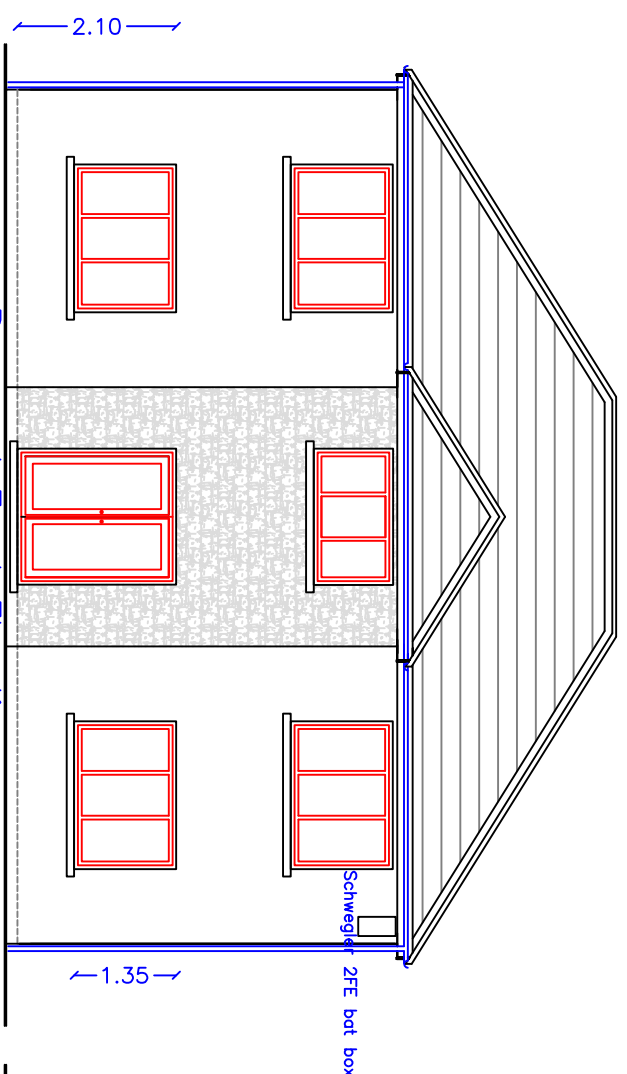


Schwegler 2FE bat bo	
Amendment:	Dated: 01/10/19
Re-arranged windows, doors, front tower and internal rooms & Change Barn to Workshop.	
 Utopia Design <i>Architectural Services</i>	
	
Utopia Design	
Building Planning Application Support	
Paul Thomas: BSc (Hons)	
Tel: 01685 559230.	Mob: 07908 725065
Email: utopiadocs@hotmail.com	
Issued Only for Purpose Indicated	
Drawing Status: FOR PLANNING PURPOSES ONLY	
Client	Mr Ryan Williams
	27 Chapel Street
	Abercrombi
	Merrhyr Tydfil,
	CF48 1RX
Project	Proposed New Detached Dwelling, Double Garage and Workshop at Land to the Rear of 8–15 Newton Street Abercrombi Merrhyr Tydfil, CF48 1PX
Drawn by	Date
PT	29.08.19
Title	Scale
	1:100 1:200
Proposed Plans, Elevations & Section	Paper
	A4
Dwg No	NEWTON_02