


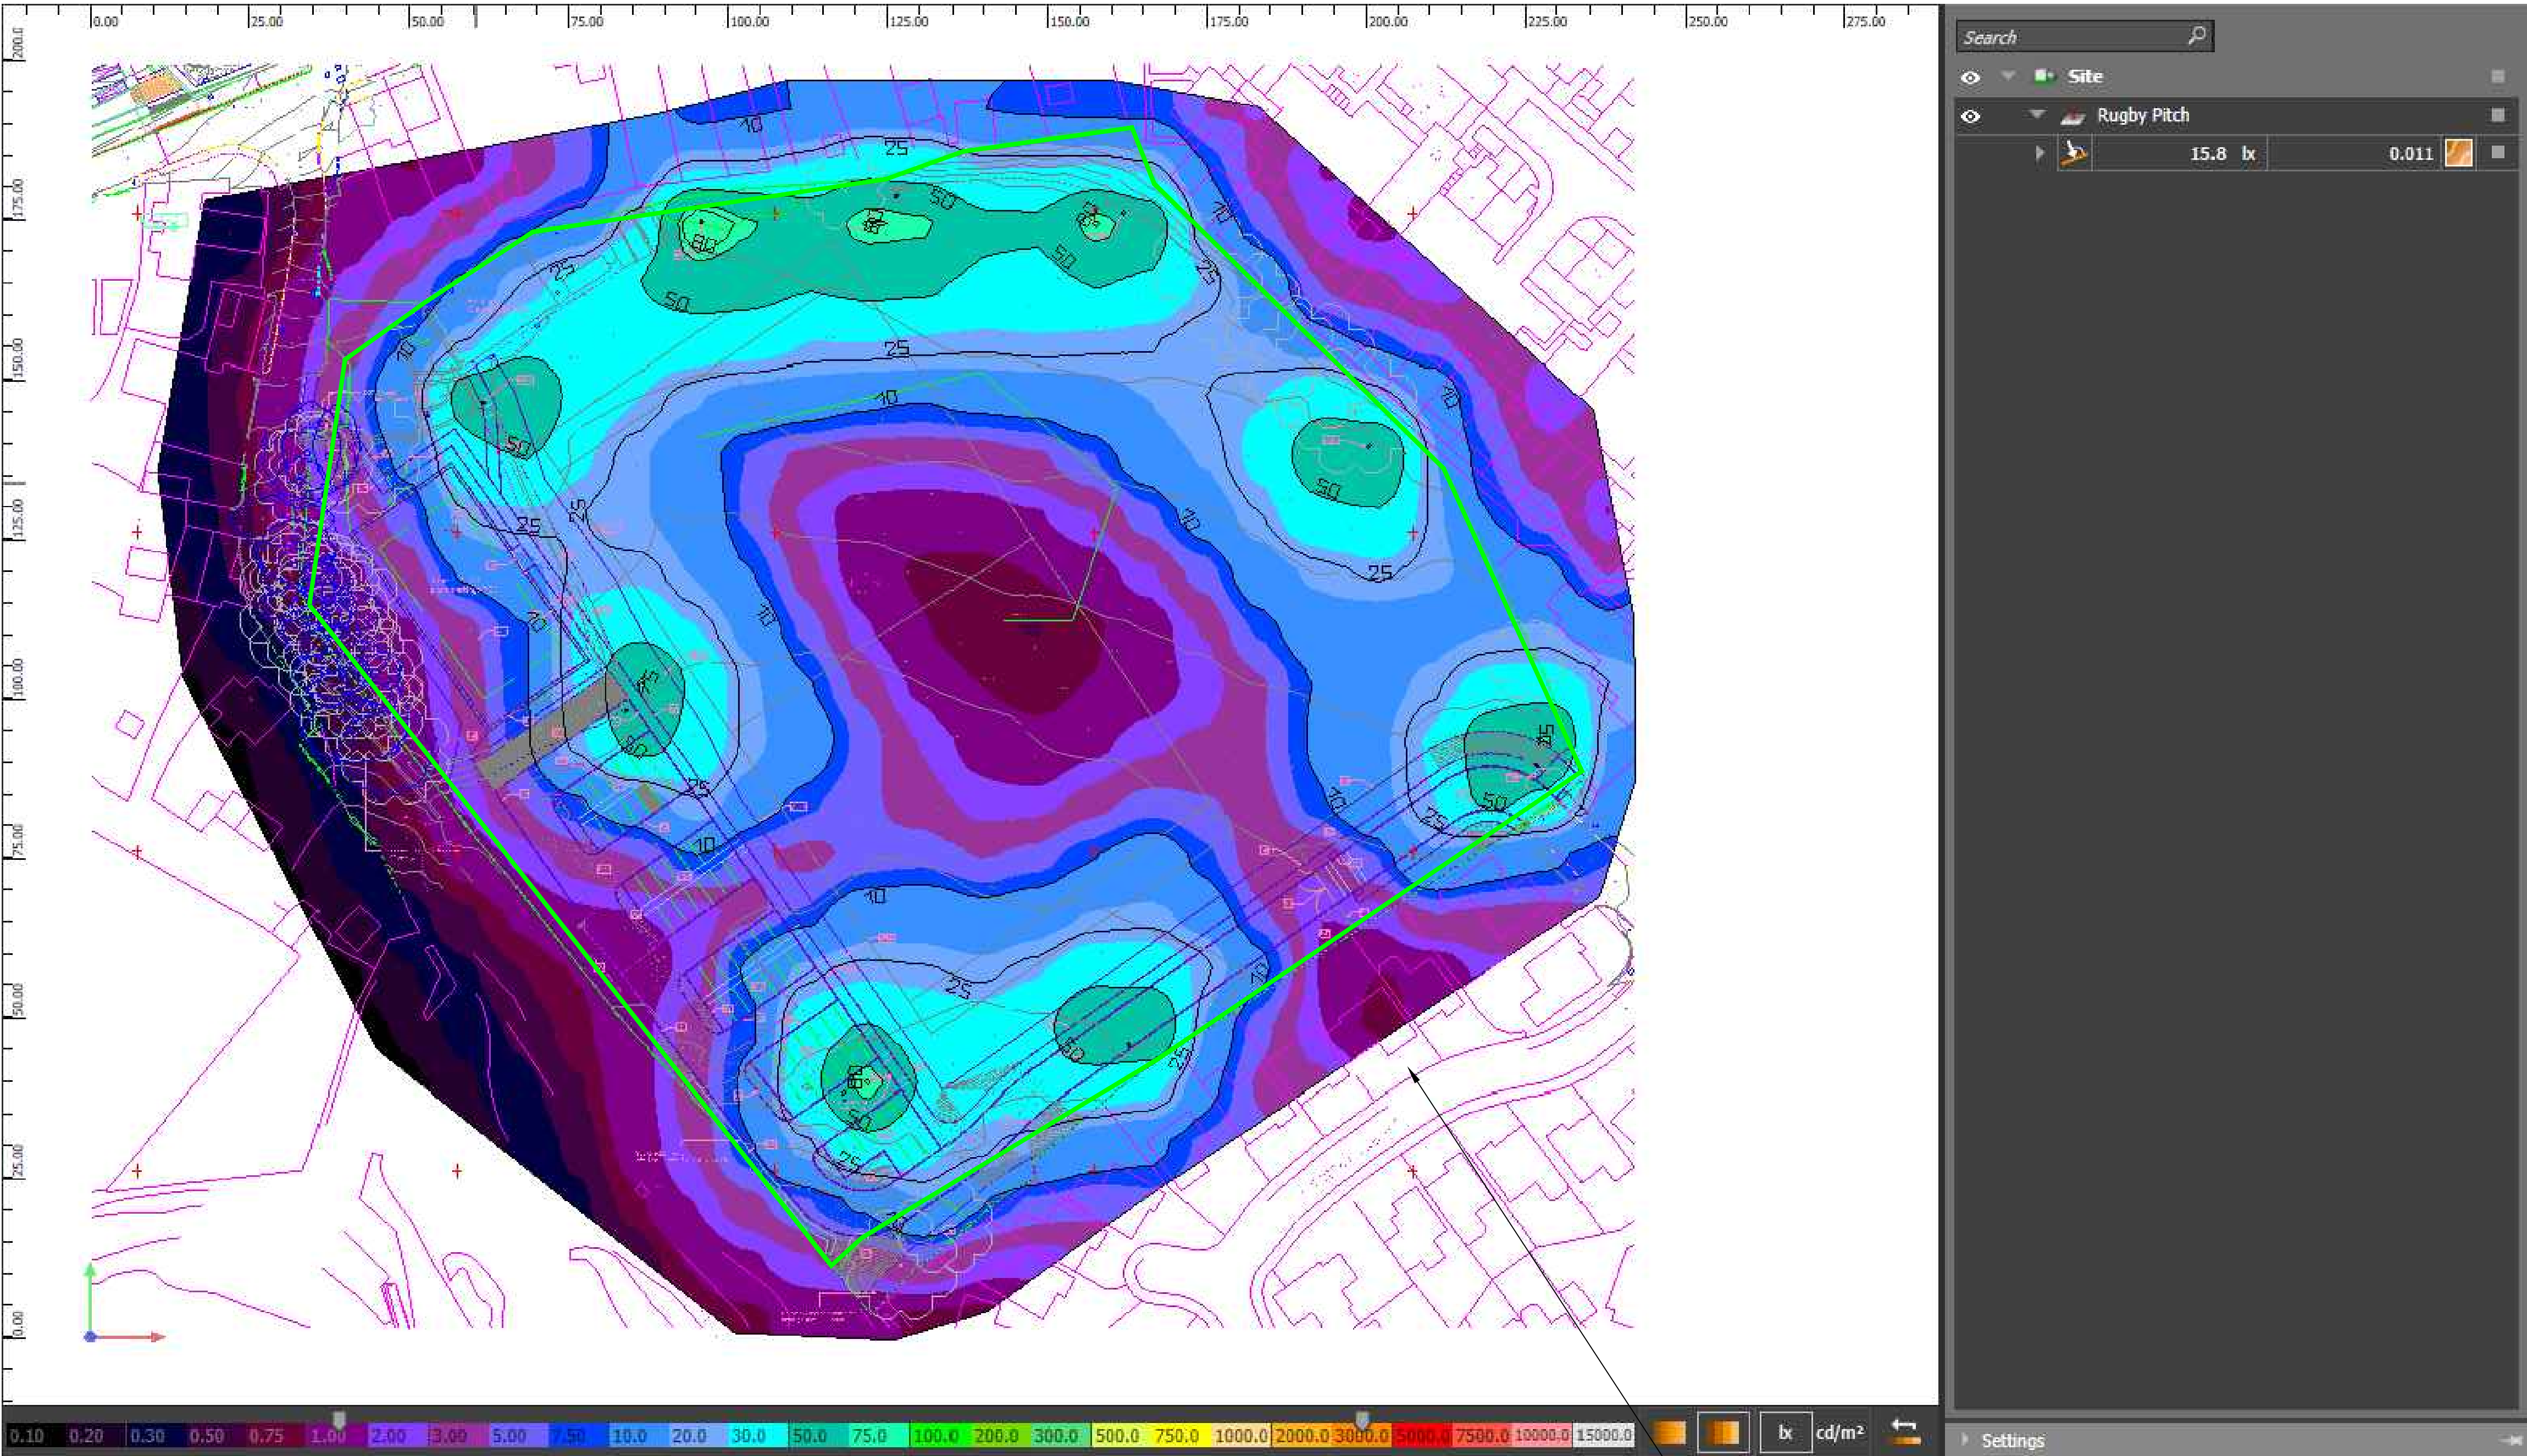

Note: Lux plot based upon
typical sodium floodlights that
were removed.

Ref	Revision	By	Date	Chkd	Auth
FOR COMMENT					
Purpose of issue					
10 Pentrepeth Road Morriston, Swansea SA6 6AB Tel: 01792 792323 Fax: 01792 792339					
Client					
					
Project Ysgol Y Graig					
Drawn DE	Checked WC	Authorised WC	Original Scale @ A1 NTS		
Date Jul '21	Date Jul '21	Date Jul '21			
Title External Lighting Calculation					
Drawing Number YGG-SABA-XX-XX-DR-E-0013				Rev 00	