


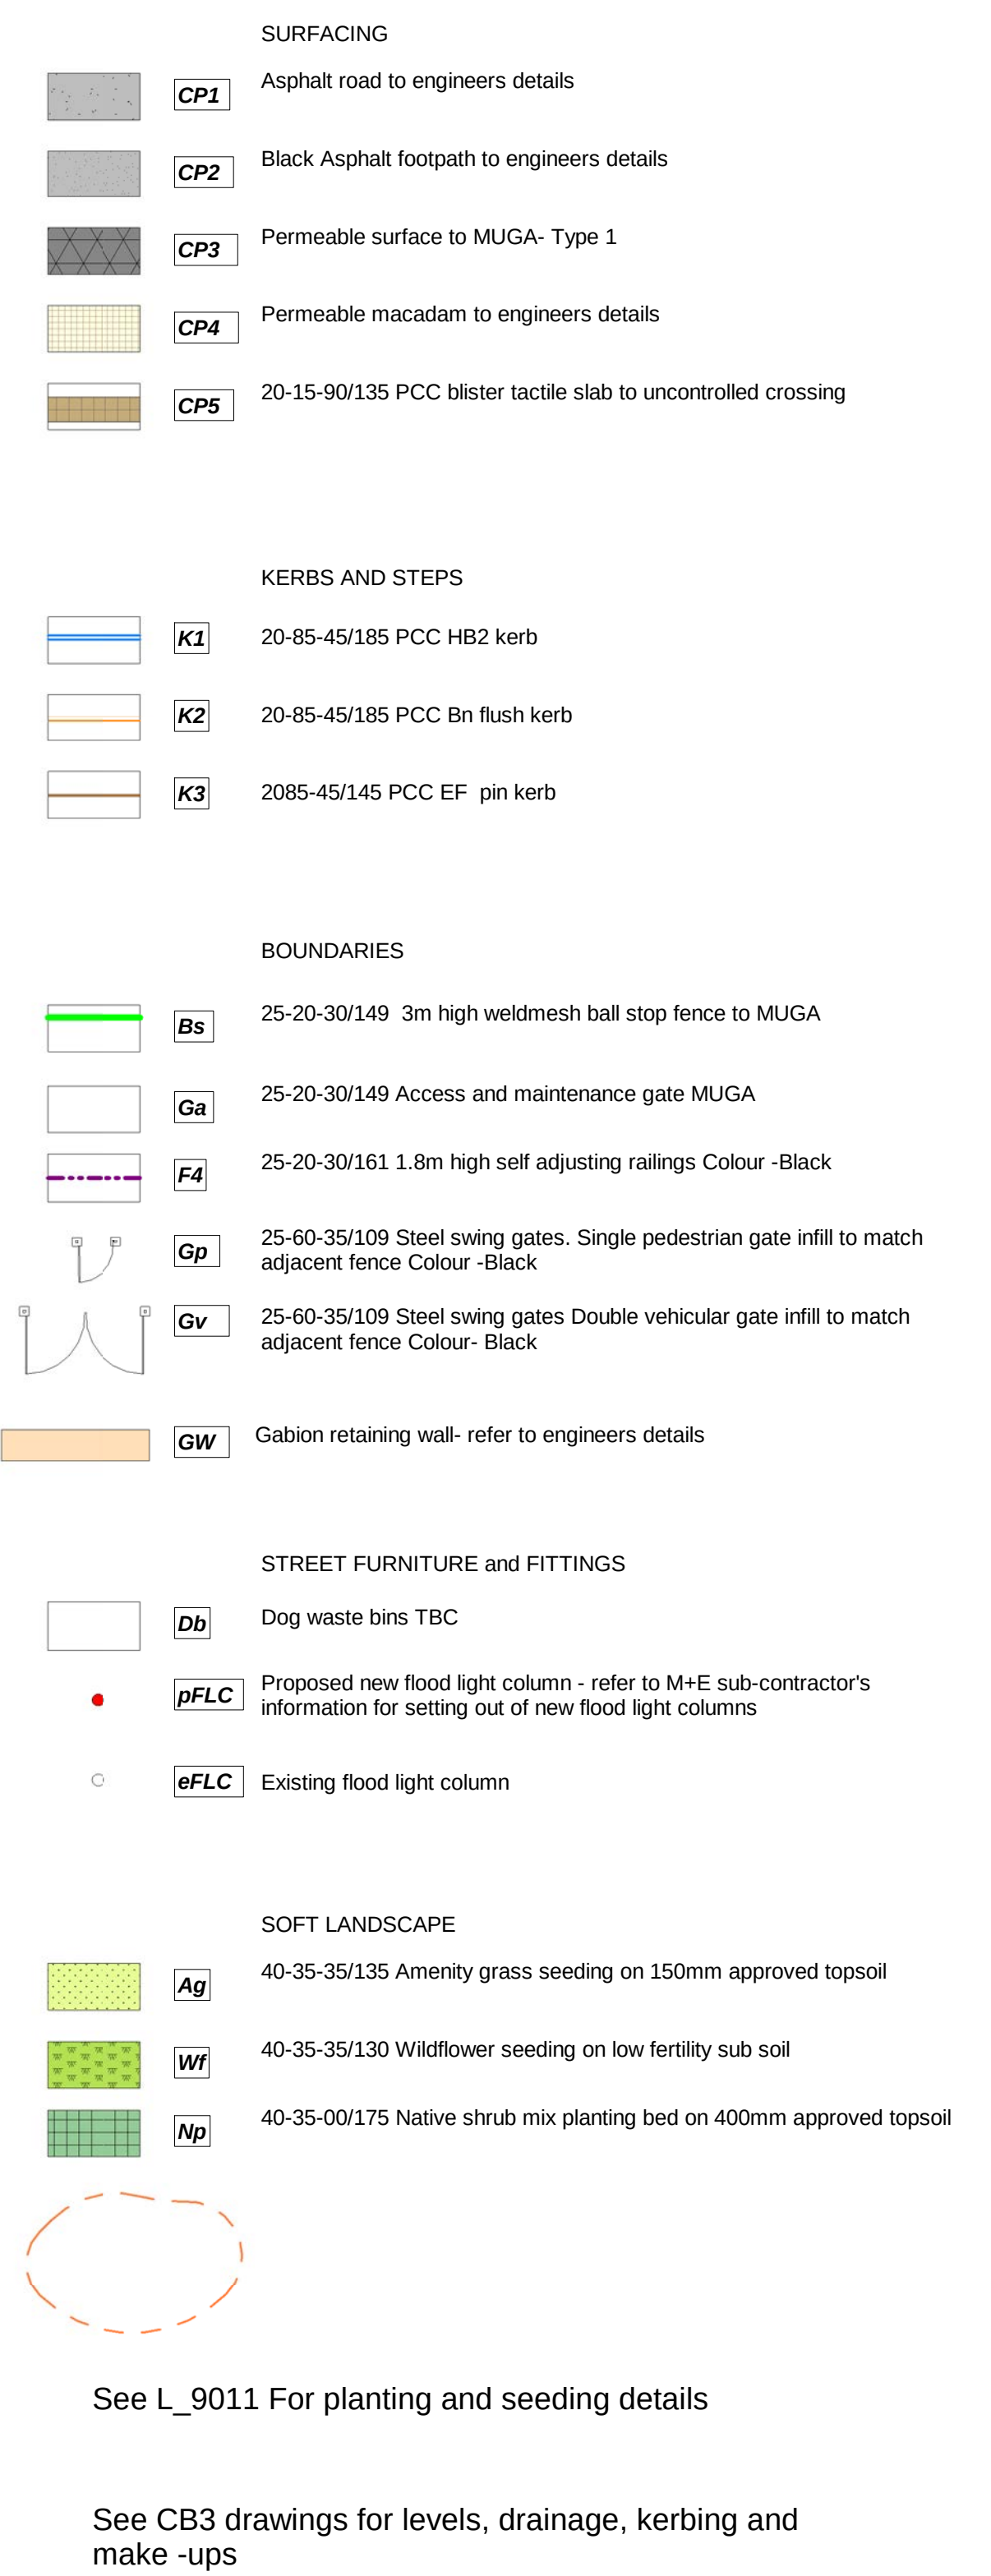

Key	Description	Owner	Created	Date Invald
F9	New planning application for flood lights	OWN	OWN	08/07/21

DO NOT SCALE. Use figured dimensions only. The contractor is requested to check all dimensions before the work is put in hand. E&C copyright © Austin-Smith Ltd LRP	Drawn	Author
This drawing must be used for the purpose for which it is supplied and it must not be reproduced for any purpose without written permission.	Date	Issue
No areas indicated, or areas enclosed (this drawing should be used for scale only) or as the basis for development contracts.	Scale	As indicated
Austin-Smith Ltd LRP is a limited liability partnership registered in England & Wales, number OC154949	Status	A5

Austin-Smith Ltd LRP
Architects Designers Planners
Landscape Architects
One Dunskey Drive
Cardiff
CF11 0SN
t +44 (0)2920 225 208

drawings and models supplied
© Austin-Smith Ltd LRP. All rights reserved.

drawings and models supplied
© Austin-Smith Ltd LRP. All rights reserved.

Austin-Smith:Lord				
Project Yagol Y Graig, Merthyr Tydfil				
Description Car Park Site - General Arrangement				
Job No.	Drawing No.	Revision	C4	
119005	YYG-ASL-00-XX-DR-L-9012			