


Responsibility is not accepted for errors made by others scaling from this drawing.

All construction information should be taken from figured dimensions only. Dimensions are in millimetres unless otherwise stated.


All dimensions and conditions are to be checked on site prior to preparing drawings or commencing any work.

Any variations or supplementary drawings are to be approved by The Architect.

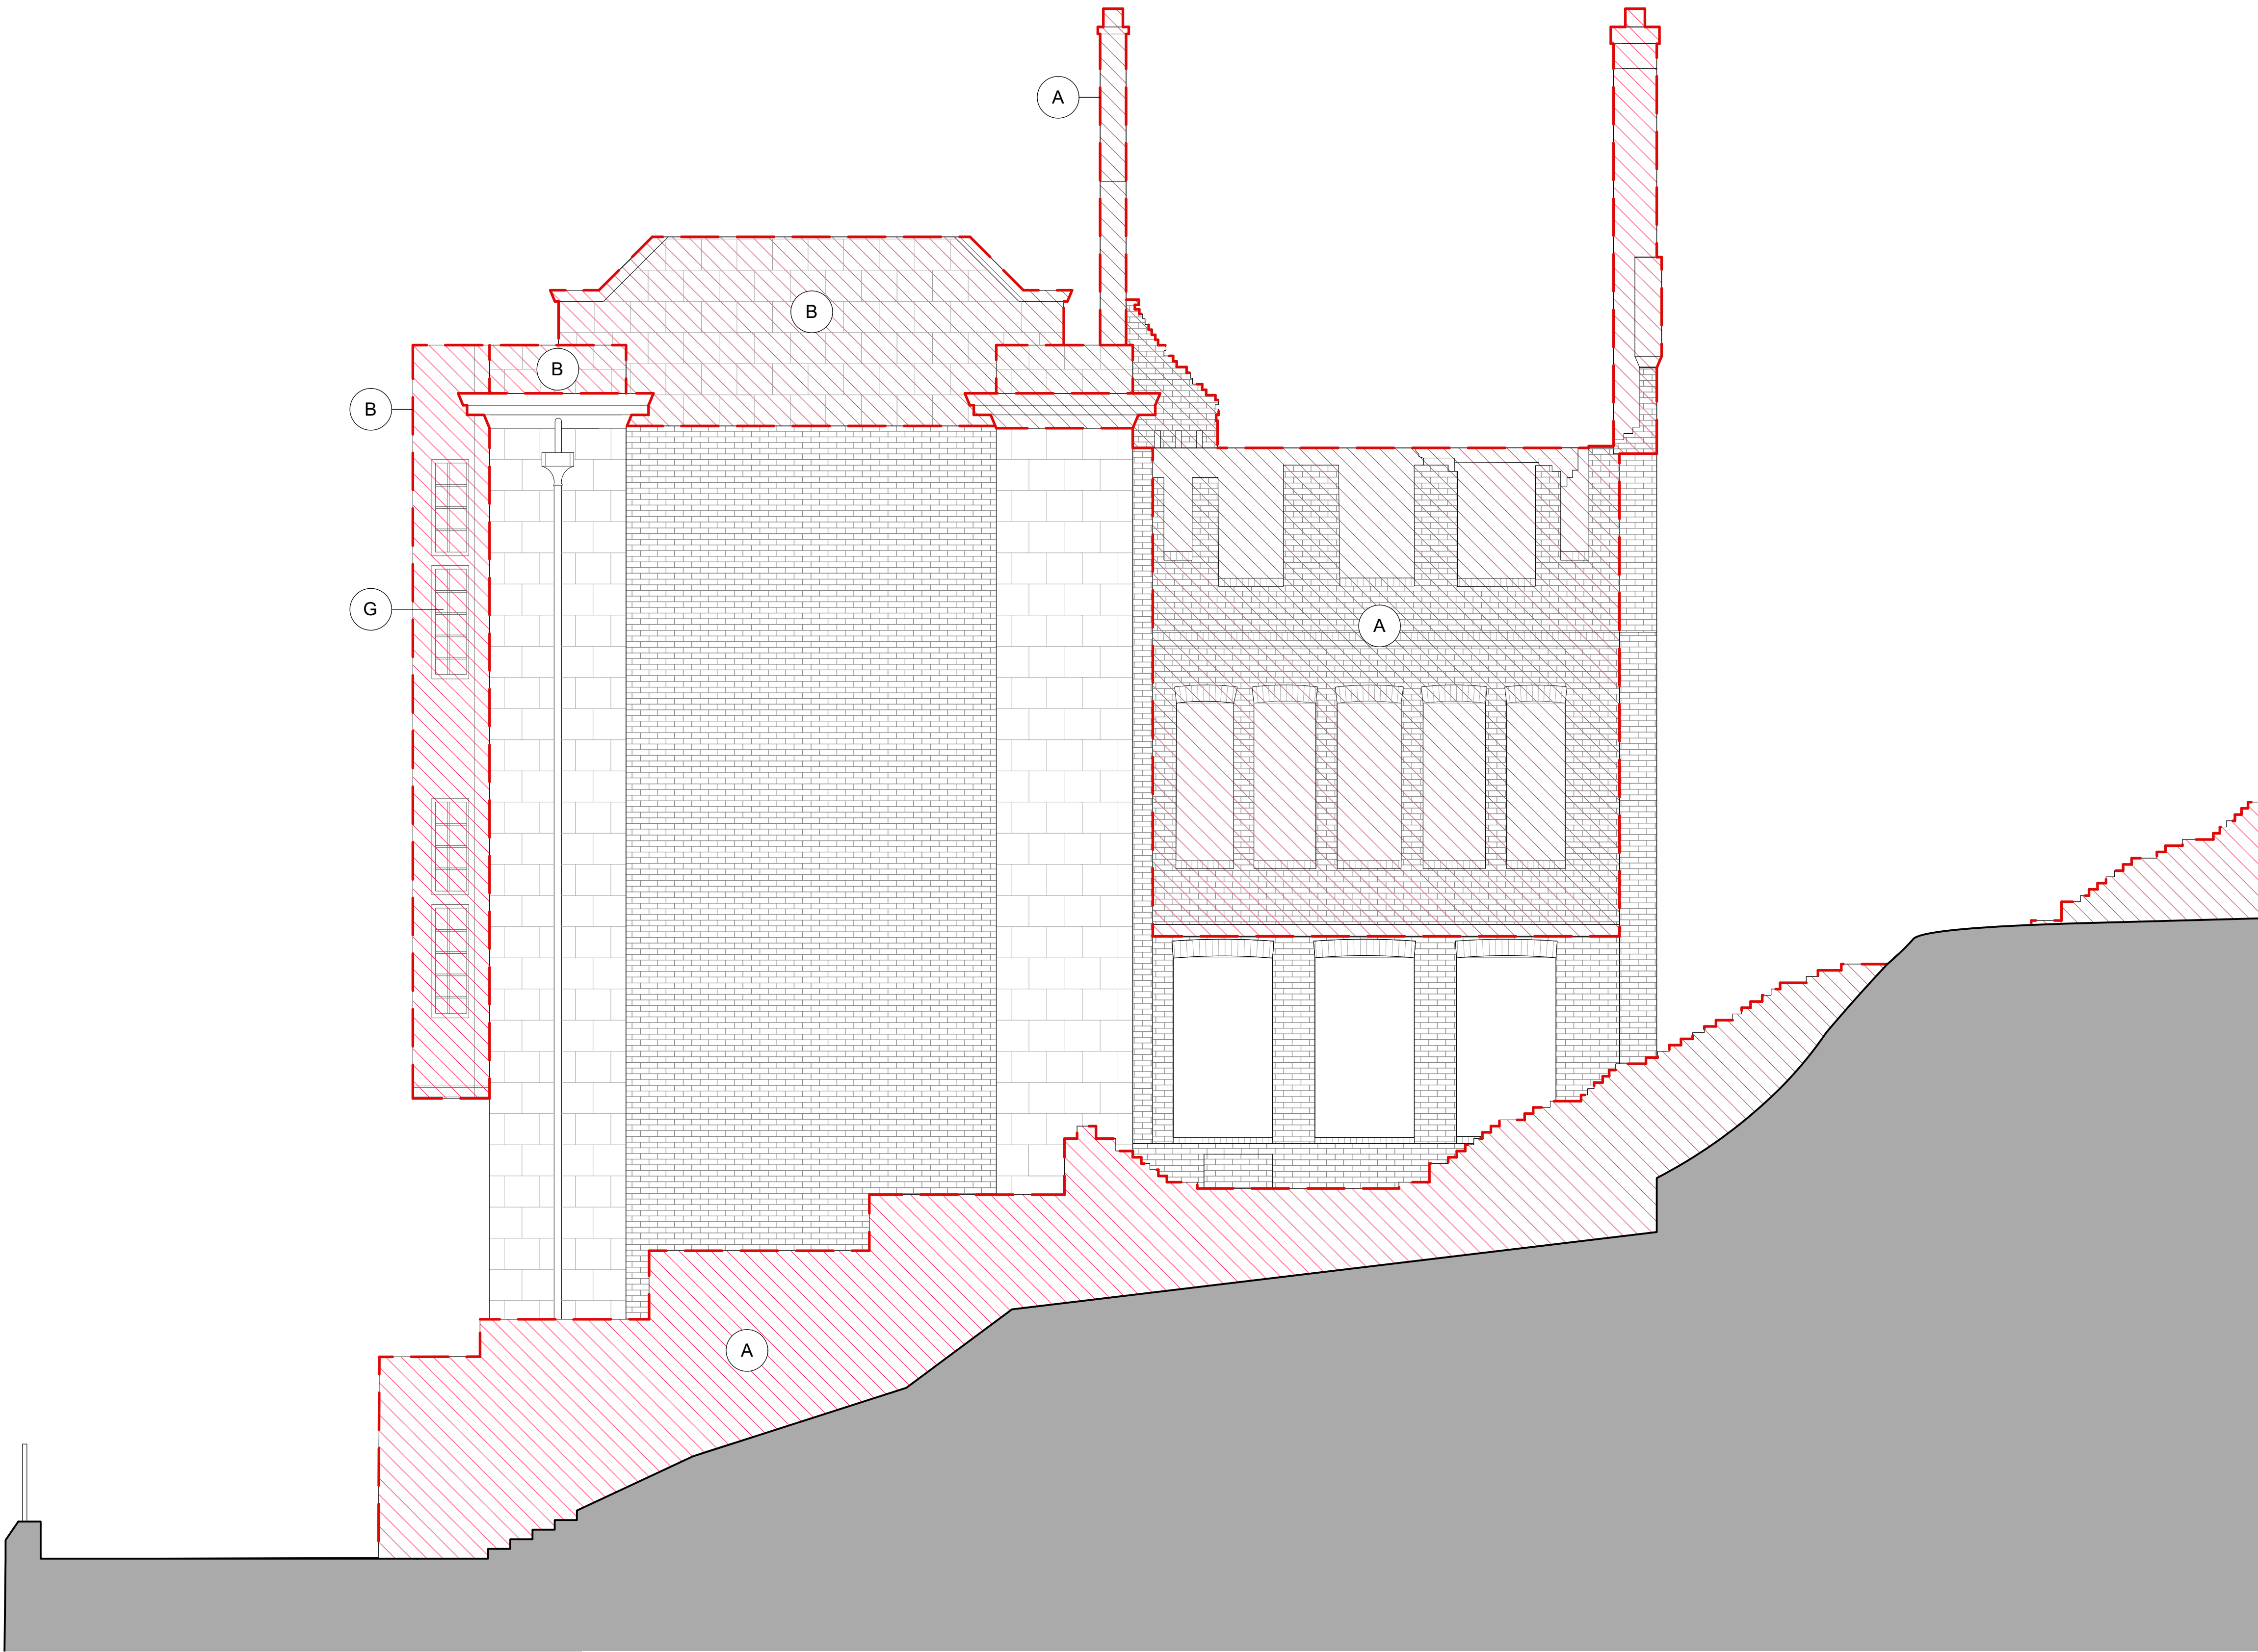

1 East Demolition Elevation  
Scale: 1:50

KEY - Demolition
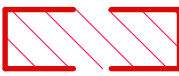
|                                                                                     |                                                             |   |                           |
|-------------------------------------------------------------------------------------|-------------------------------------------------------------|---|---------------------------|
|  | Area of demolition                                          |   |                           |
| A                                                                                   | Demolition and storage of bricks                            | E | Removal of steel bracing  |
| B                                                                                   | Deconstruction, labelling and storage of terracotta blocks  | F | Removal of timber door    |
| C                                                                                   | Deconstruction, labelling and storage of terracotta columns | G | Demolition of windows     |
| D                                                                                   | Demolition of steps and ground                              | H | Removal of cast-iron vent |

|   |                       |   |                  |
|---|-----------------------|---|------------------|
| CLIENT   |                       |   |                  |
| Merthyr Tydfil CBC   |                       |   |                  |
| PROJECT   |                       | ARCHITECTS   |                  |
| YMCA, Merthyr, Temporary Roof   |                       | Penhevad Studios • Penhevad Street<br>Grange town • Cardiff • CF11 7LJ<br>Tel: 029 2066 4455 • Fax: 029 2066 4411<br>E-mail: office@davies-sutton.co.uk<br>Web: www.davies-sutton.co.uk |                  |
| DRAWING TITLE   |                       |   |                  |
| East Demolition Elevation   |                       |   |                  |
| DRAWN/CHECKED   | SCALE                 | DATE   | DRAWING NO. REV. |
| AA / KS   | 1:50 @ A1, 1:100 @ A3 | 28/04/2023   | 3510 R 143 B     |
| DO NOT SCALE FOR CONSTRUCTION PURPOSES • ALL DIMENSIONS TO BE CHECKED ON SITE • NOTIFY ARCHITECT OF ALL DISCREPANCIES • THIS DRAWING IS COPYRIGHT |                       |   |                  |