


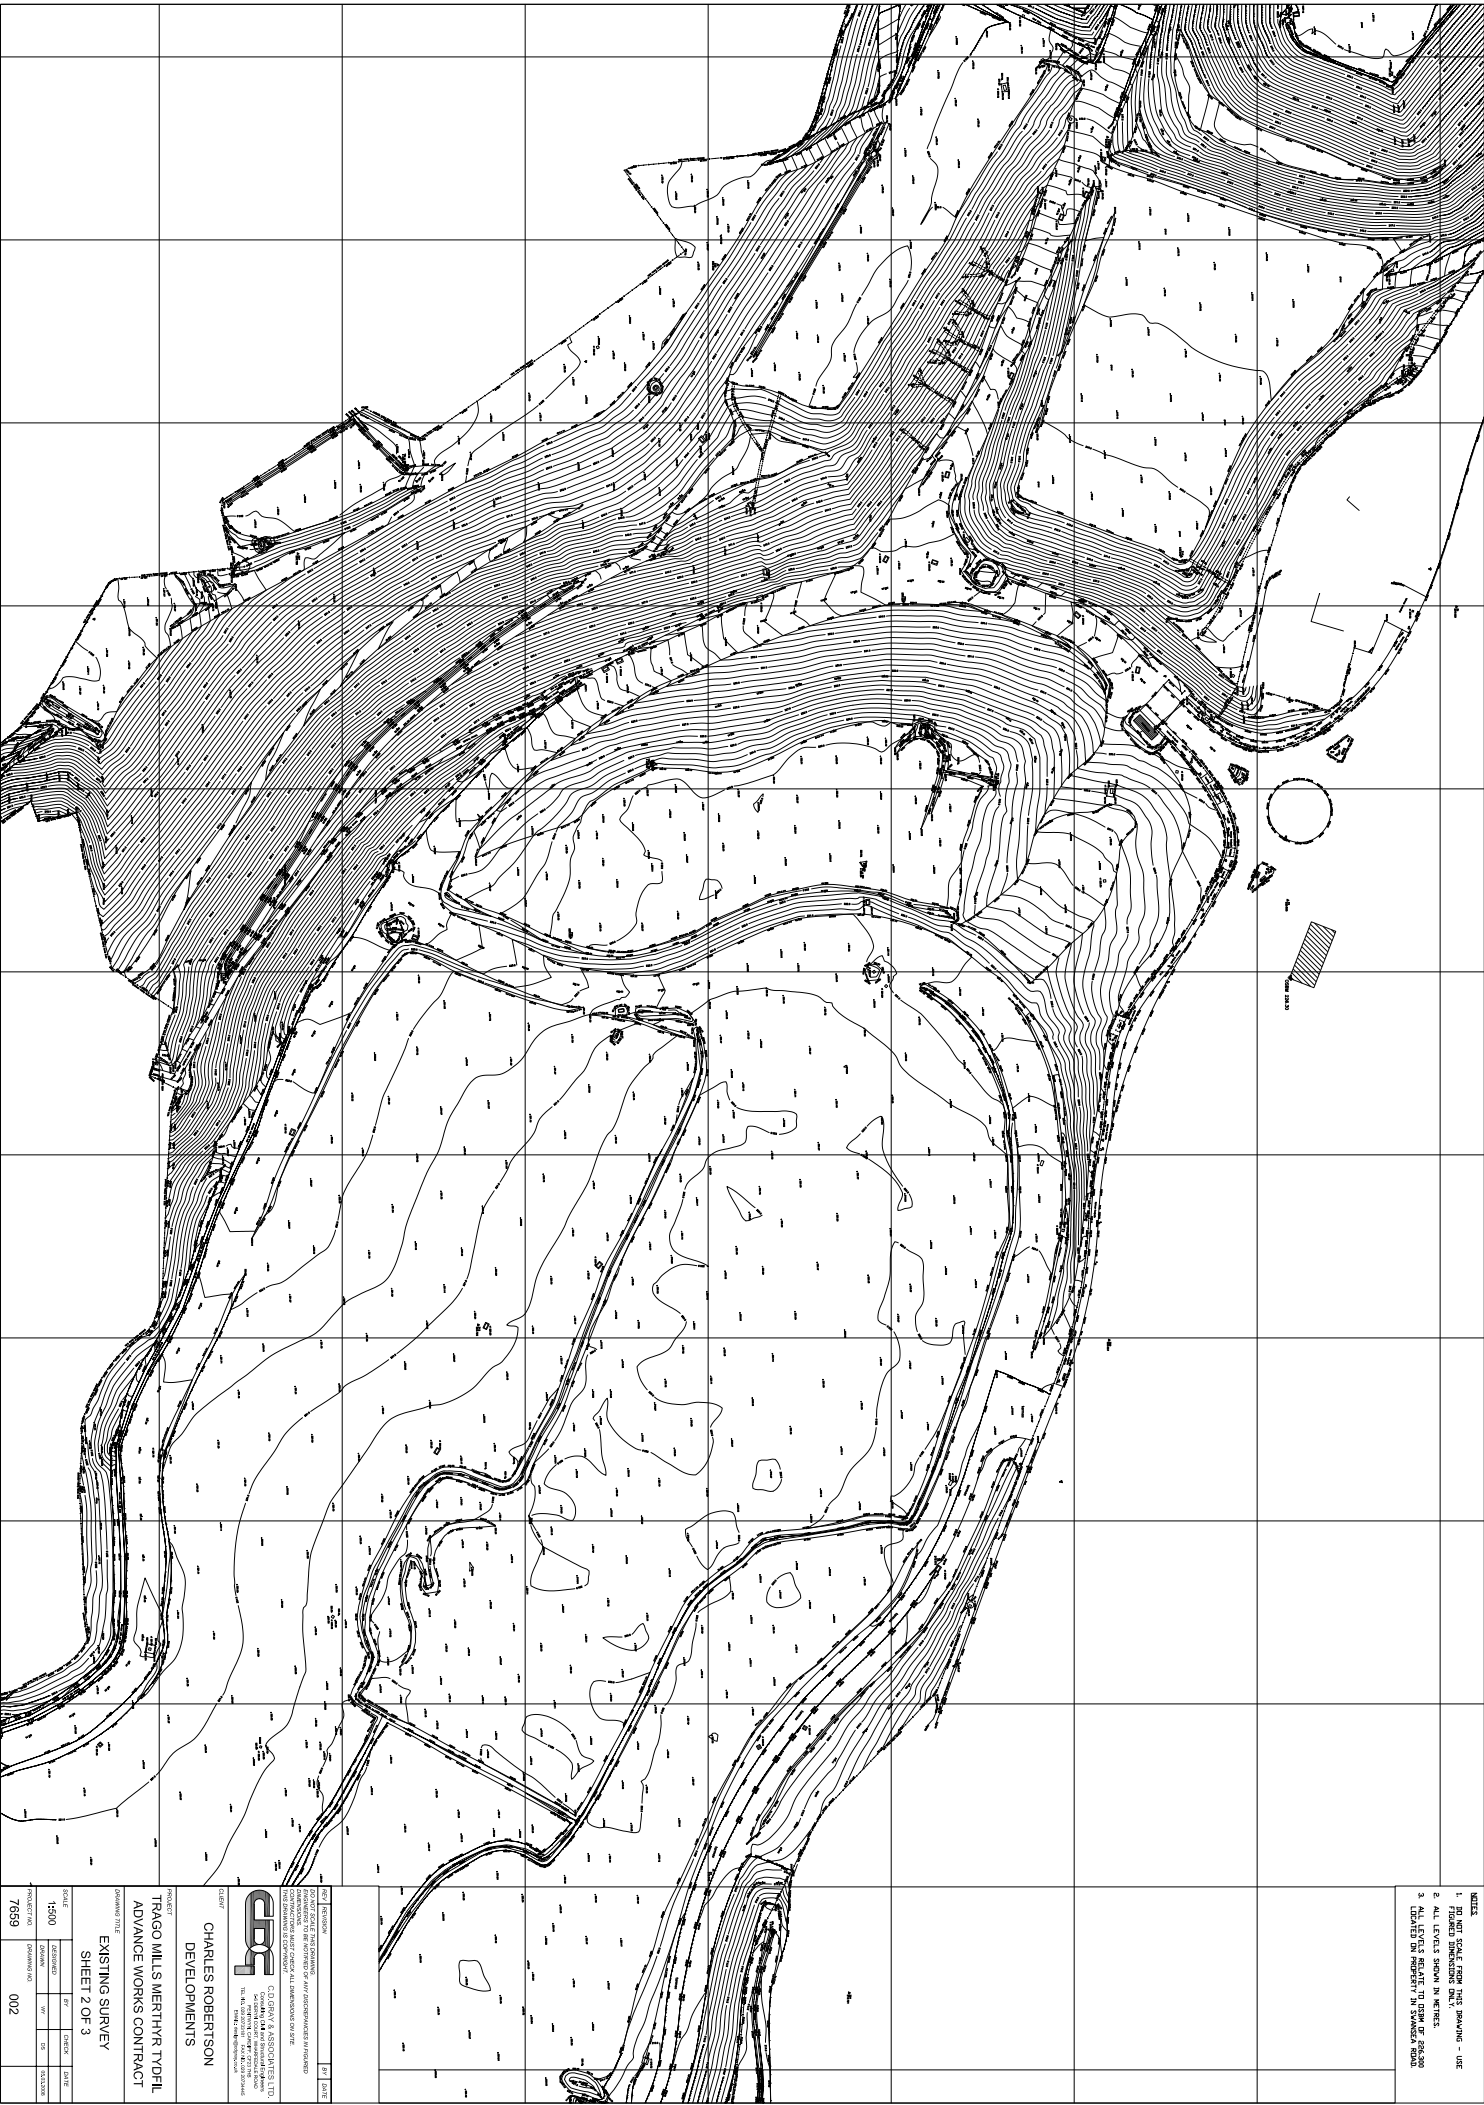

- NOTES
 2. ALL LEVELS SHOWN IN METRES.

PROJECT		DATE	
SHEET 2 OF 3			
DRAWING TITLE			
EXISTING SURVEY			
DRAWING NO.		7659	
002			




CHARLES ROBERTSON
DEVELOPMENTS