


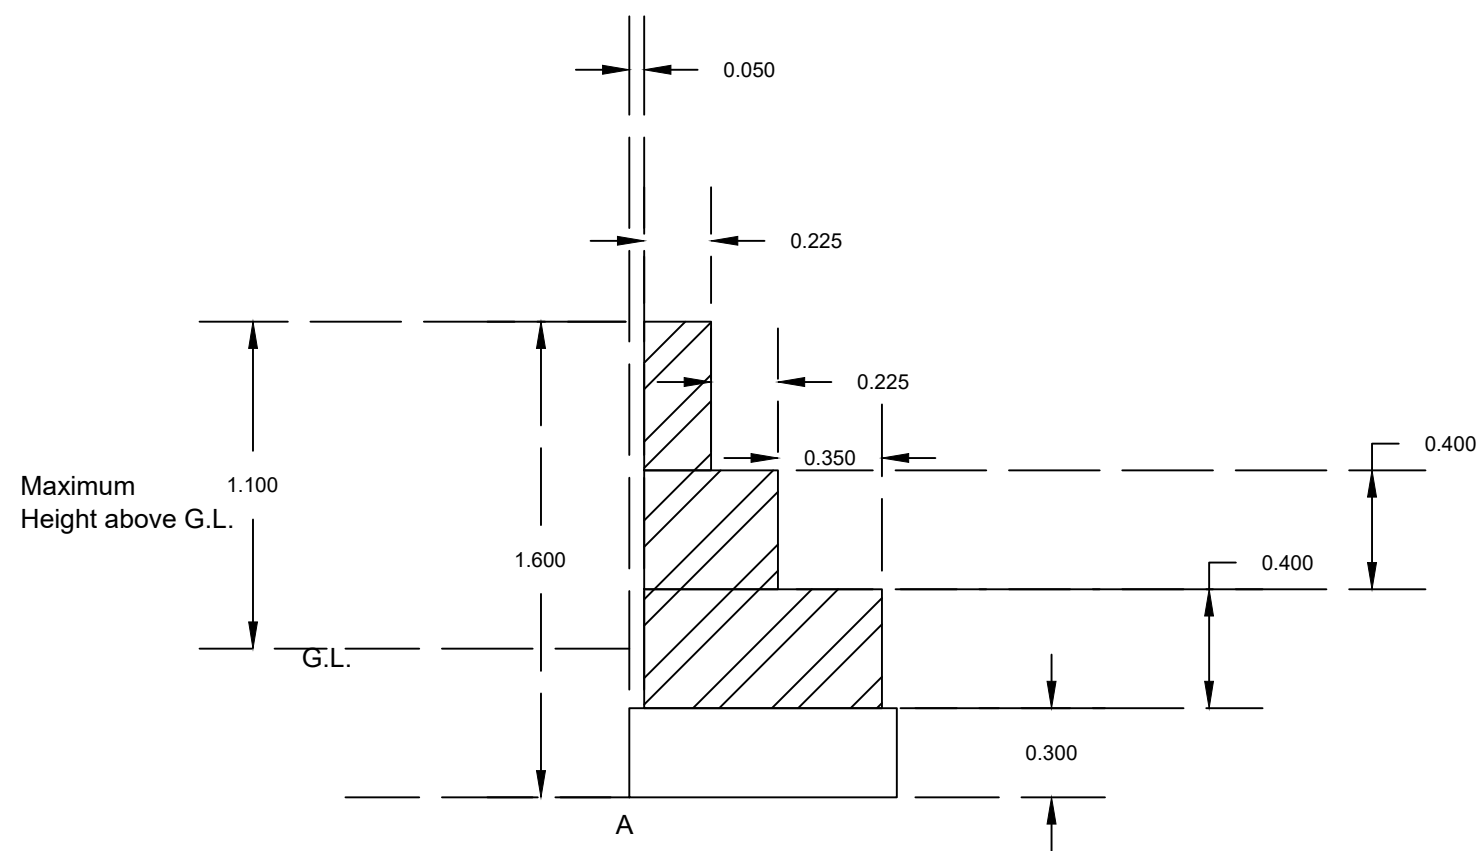

Retaining Wall
Plot 1 Greenacres
Heolgerrig
Merthyr Tydfil