


NOTES:
THIS DRAWING TO BE READ IN CONJUNCTION WITH ALL RELEVANT ARCHITECT AND ENGINEER DRAWINGS & SPECIFICATION NOTES.
HARLEY HADDOW DRAWINGS ARE FOR STRUCTURAL INFORMATION. FOR ALL SETTING OUT DIMENSIONS AND DETAILS REFER TO ARCHITECTS DRAWINGS.

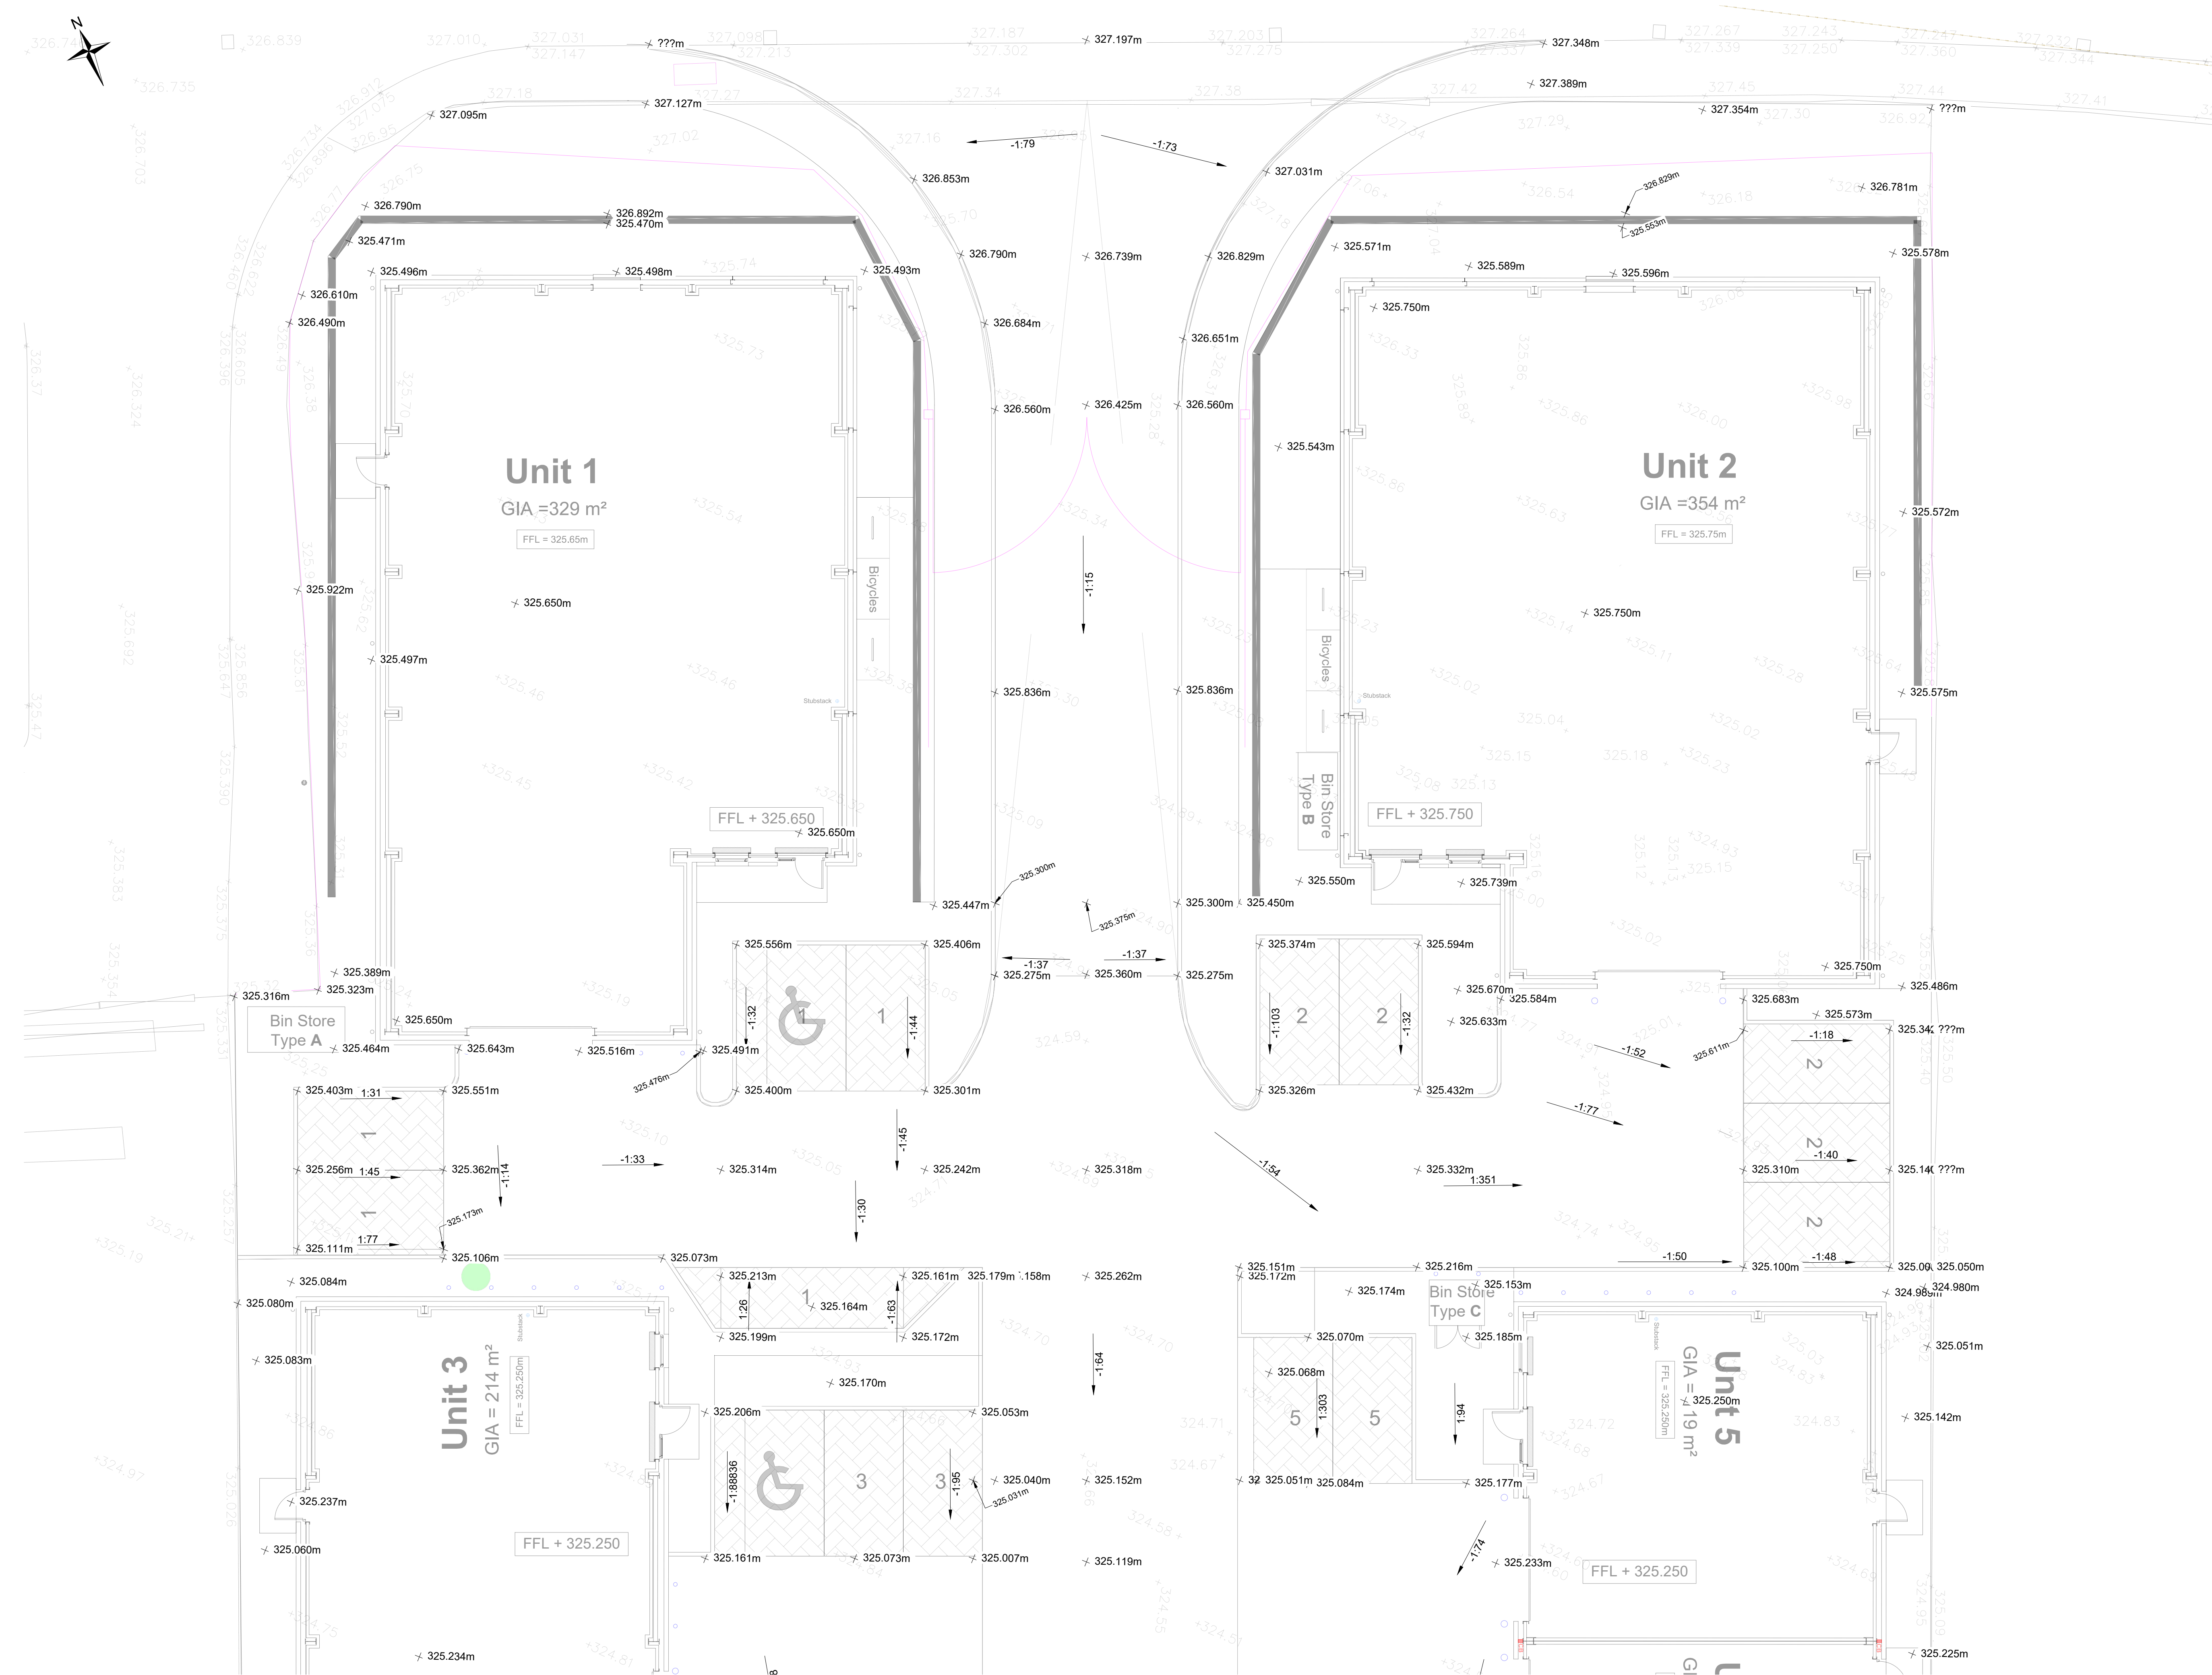

CONSTRUCTION



Project: -

Proposed Industrial Units
Pant Industrial Estate
Merthyr Tydfil, Wales

Drawing Title:

Proposed External Levels Layout
Sheet 01

-

Scale	A1	Date	Engineer
@ 1:200		February 2020	C.Connor
Drawing No.	Revision		
305056-020	C03		