
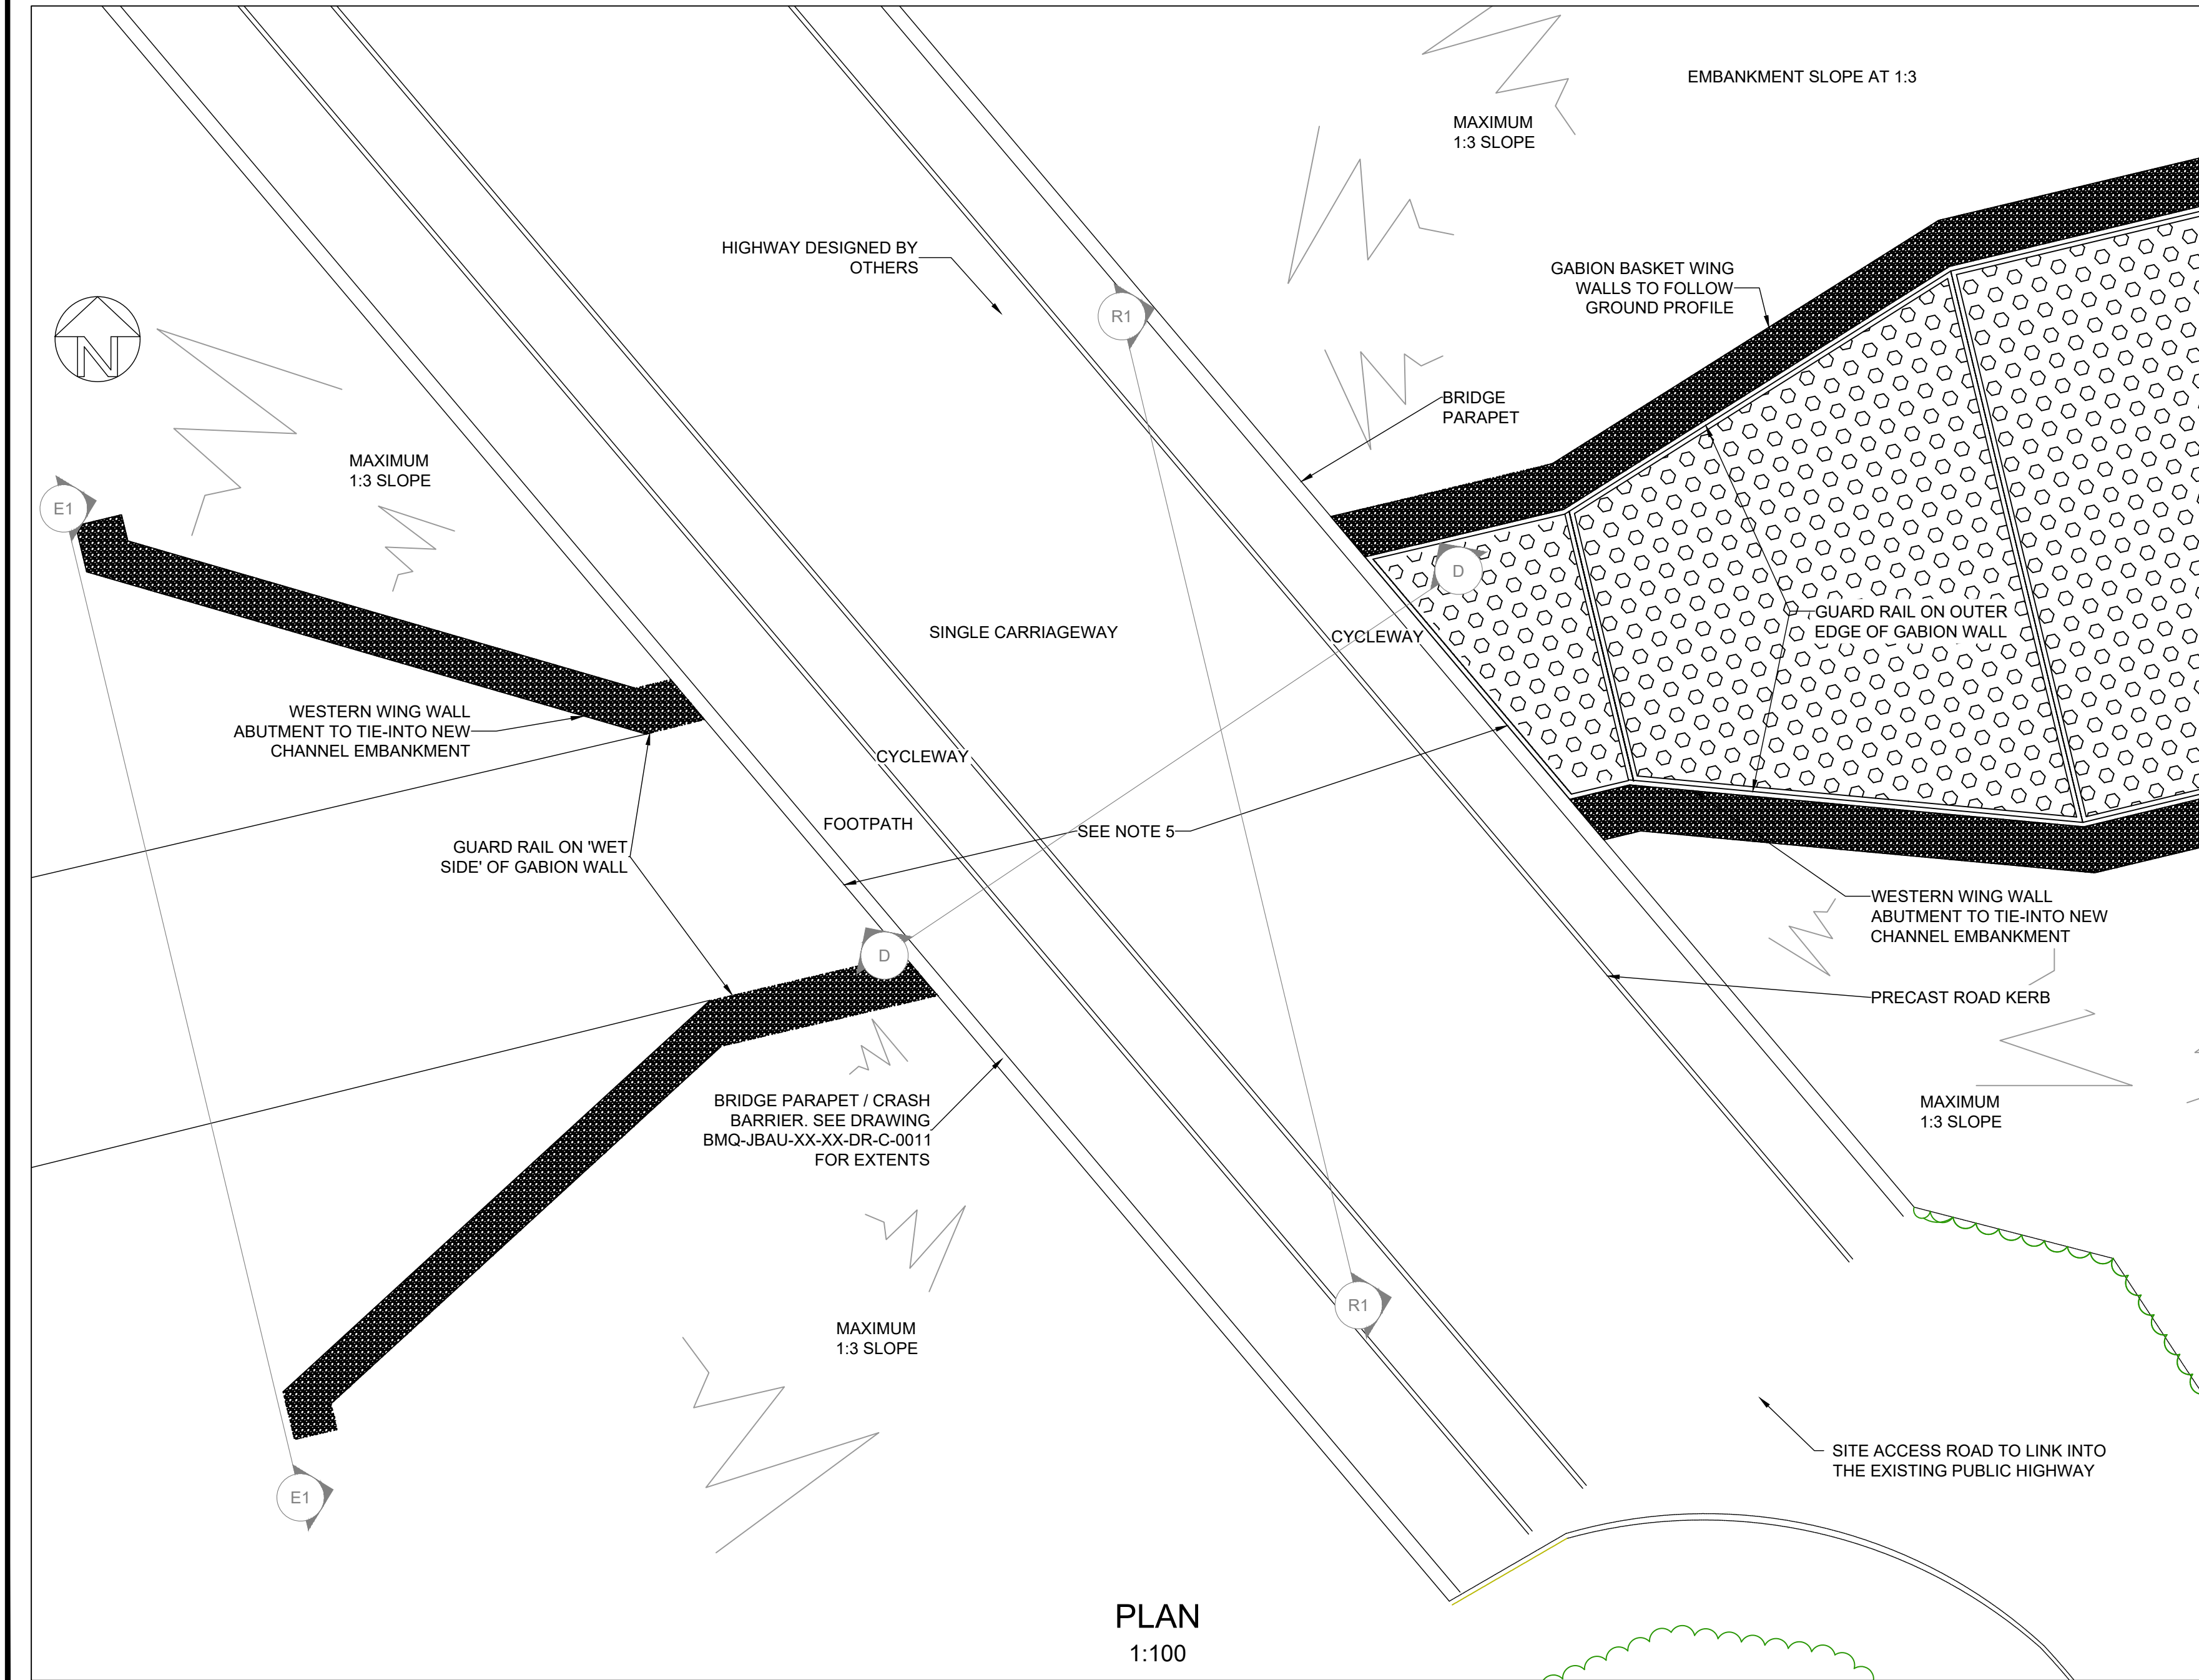


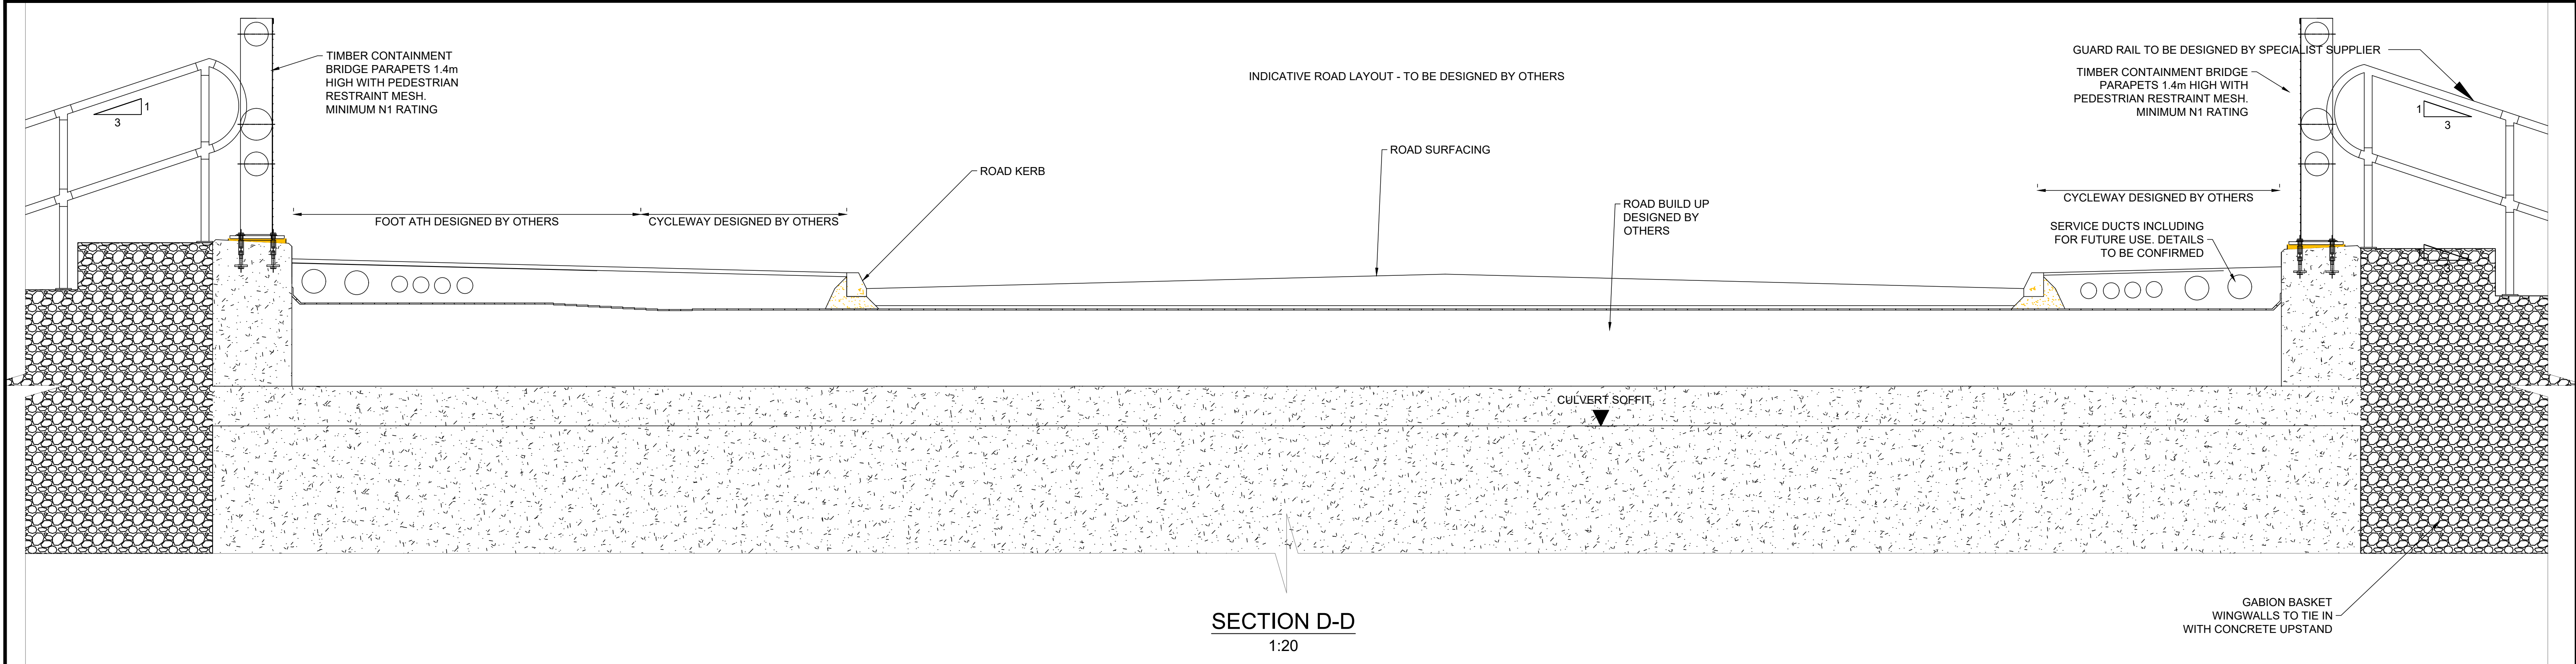

- GENERAL NOTES:
1. Do not scale from this drawing. All dimensions to be checked / verified on site.
  2. All levels shown with respect to meters Above Ordnance Datum (mAOD).
  3. Ground contours were generated based on the topographic survey carried out by Azimuth Land Surveys Ltd (2015), subject to the proposed engineering works.
  4. This drawing is not for construction issue.
  5. Culvert entrance and exit to align with the site access road parapet. Access road alignment indicative; to be designed by others.

Drawing to be read in conjunction with:-  
BMQ-JBAU-XX-XX-DR-C-0001-Channel\_Plan  
BMQ-JBAU-XX-XX-DR-C-0002-Sections  
BMQ-JBAU-XX-XX-DR-C-0003-Sections  
BMQ-JBAU-XX-XX-DR-C-0011-Road\_Section  
BMQ-JBAU-XX-XX-DR-C-0012-Site\_Entrance  
BMQ-JBAU-XX-XX-DR-C-0020-Outfall  
BMQ-JBAU-XX-XX-DR-C-0021-Road\_and\_Outfall

|                             |          |                                                   |       |    |          |    |         |    |          |
|-----------------------------|----------|---------------------------------------------------|-------|----|----------|----|---------|----|----------|
| P03                         | Comments | Updated based on feedback from planning authority |       |    |          |    |         |    |          |
| Rev.:                       | Date     | 12/02/20                                          | Drawn | JK | Designed | JK | Checked | GB | Approved |
| P02                         | Comments | 2nd Issue                                         |       |    |          |    |         |    |          |
| Rev.:                       | Date     | 08/01/20                                          | Drawn | BH | Designed | JK | Checked | JK | Approved |
| P01                         | Comments | 1st Issue                                         |       |    |          |    |         |    |          |
| Rev.:                       | Date     | 17/10/19                                          | Drawn | BH | Designed | JK | Checked | GB | Approved |
| Client Approval             |          |                                                   |       |    |          |    |         |    |          |
| A - Approved                |          |                                                   |       |    |          |    |         |    |          |
| B - Approved with Revisions |          |                                                   |       |    |          |    |         |    |          |
| C - Do Not Use              |          |                                                   |       |    |          |    |         |    |          |

Unit 2.1  
Quantum Court  
Research Avenue South  
Heriot Watt University  
EDINBURGH  
EH14 4AP  
United Kingdom  
T +44 (0)131 3192 940  
E info@jbaconsulting.com  
www.jbaconsulting.com  
Twitter @JBAConsulting



Project  
**Land at Dragon Parc, Merthyr**

Title  
**Road Plan, Sections and Details**

Client  
**Huntley Wood Investments Ltd.**

for

|   |                          |          |           |               |          |             |    |
|---|--------------------------|----------|-----------|---------------|----------|-------------|----|
| The property of this drawing and design vested in Jeremy Benn Associates Ltd. It shall not be reproduced in whole or in part, nor disclosed to a third party, without the prior written consent of Jeremy Benn Associates Ltd. |                          |          |           |               |          |             |    |
| Drawn:   | B Henderson              | 14/10/19 | Designed: | J King        | 14/10/19 |             |    |
| Checked:   | G Baker                  | 15/10/19 | Approved: | A Tyndel      | 17/10/19 |             |    |
| Project Reference:   | 2019s0875                | Scale:   |           | As Shown @ A1 |          |             |    |
| Drawing Number:   | BMQ-JBAU-XX-XX-DR-C-0010 | Status:  | S3        | Revision:     | P03      | Sheet Size: | A1 |

|   |                                                                             |   |
|---|-----------------------------------------------------------------------------|---|
| • Falls from height<br>• Lifting<br>• Excavation<br>• Ground conditions<br>• Working in / near water<br>• Existing services<br>• Flood risk   | • Public / Plant interface<br>• River channel access<br>• Falls from height | • Habitat loss<br>• Invasive non-native species<br>• Pollution of a watercourse<br>• Contaminated land |
| Construction Risks   | Public Risks                                                                | Environmental Risks                                                                                    |
| In addition to the hazards/risks normally associated with the types of work detailed on this drawing take note of the above.<br>It is assumed that all works detailed on this drawing will be carried out by a competent contractor working, where appropriate, to an appropriate method statement. |                                                                             |   |
| SAFETY, HEALTH AND ENVIRONMENTAL INFORMATION BOX   |                                                                             |   |

