



Plan View

Scale@A1 1:40

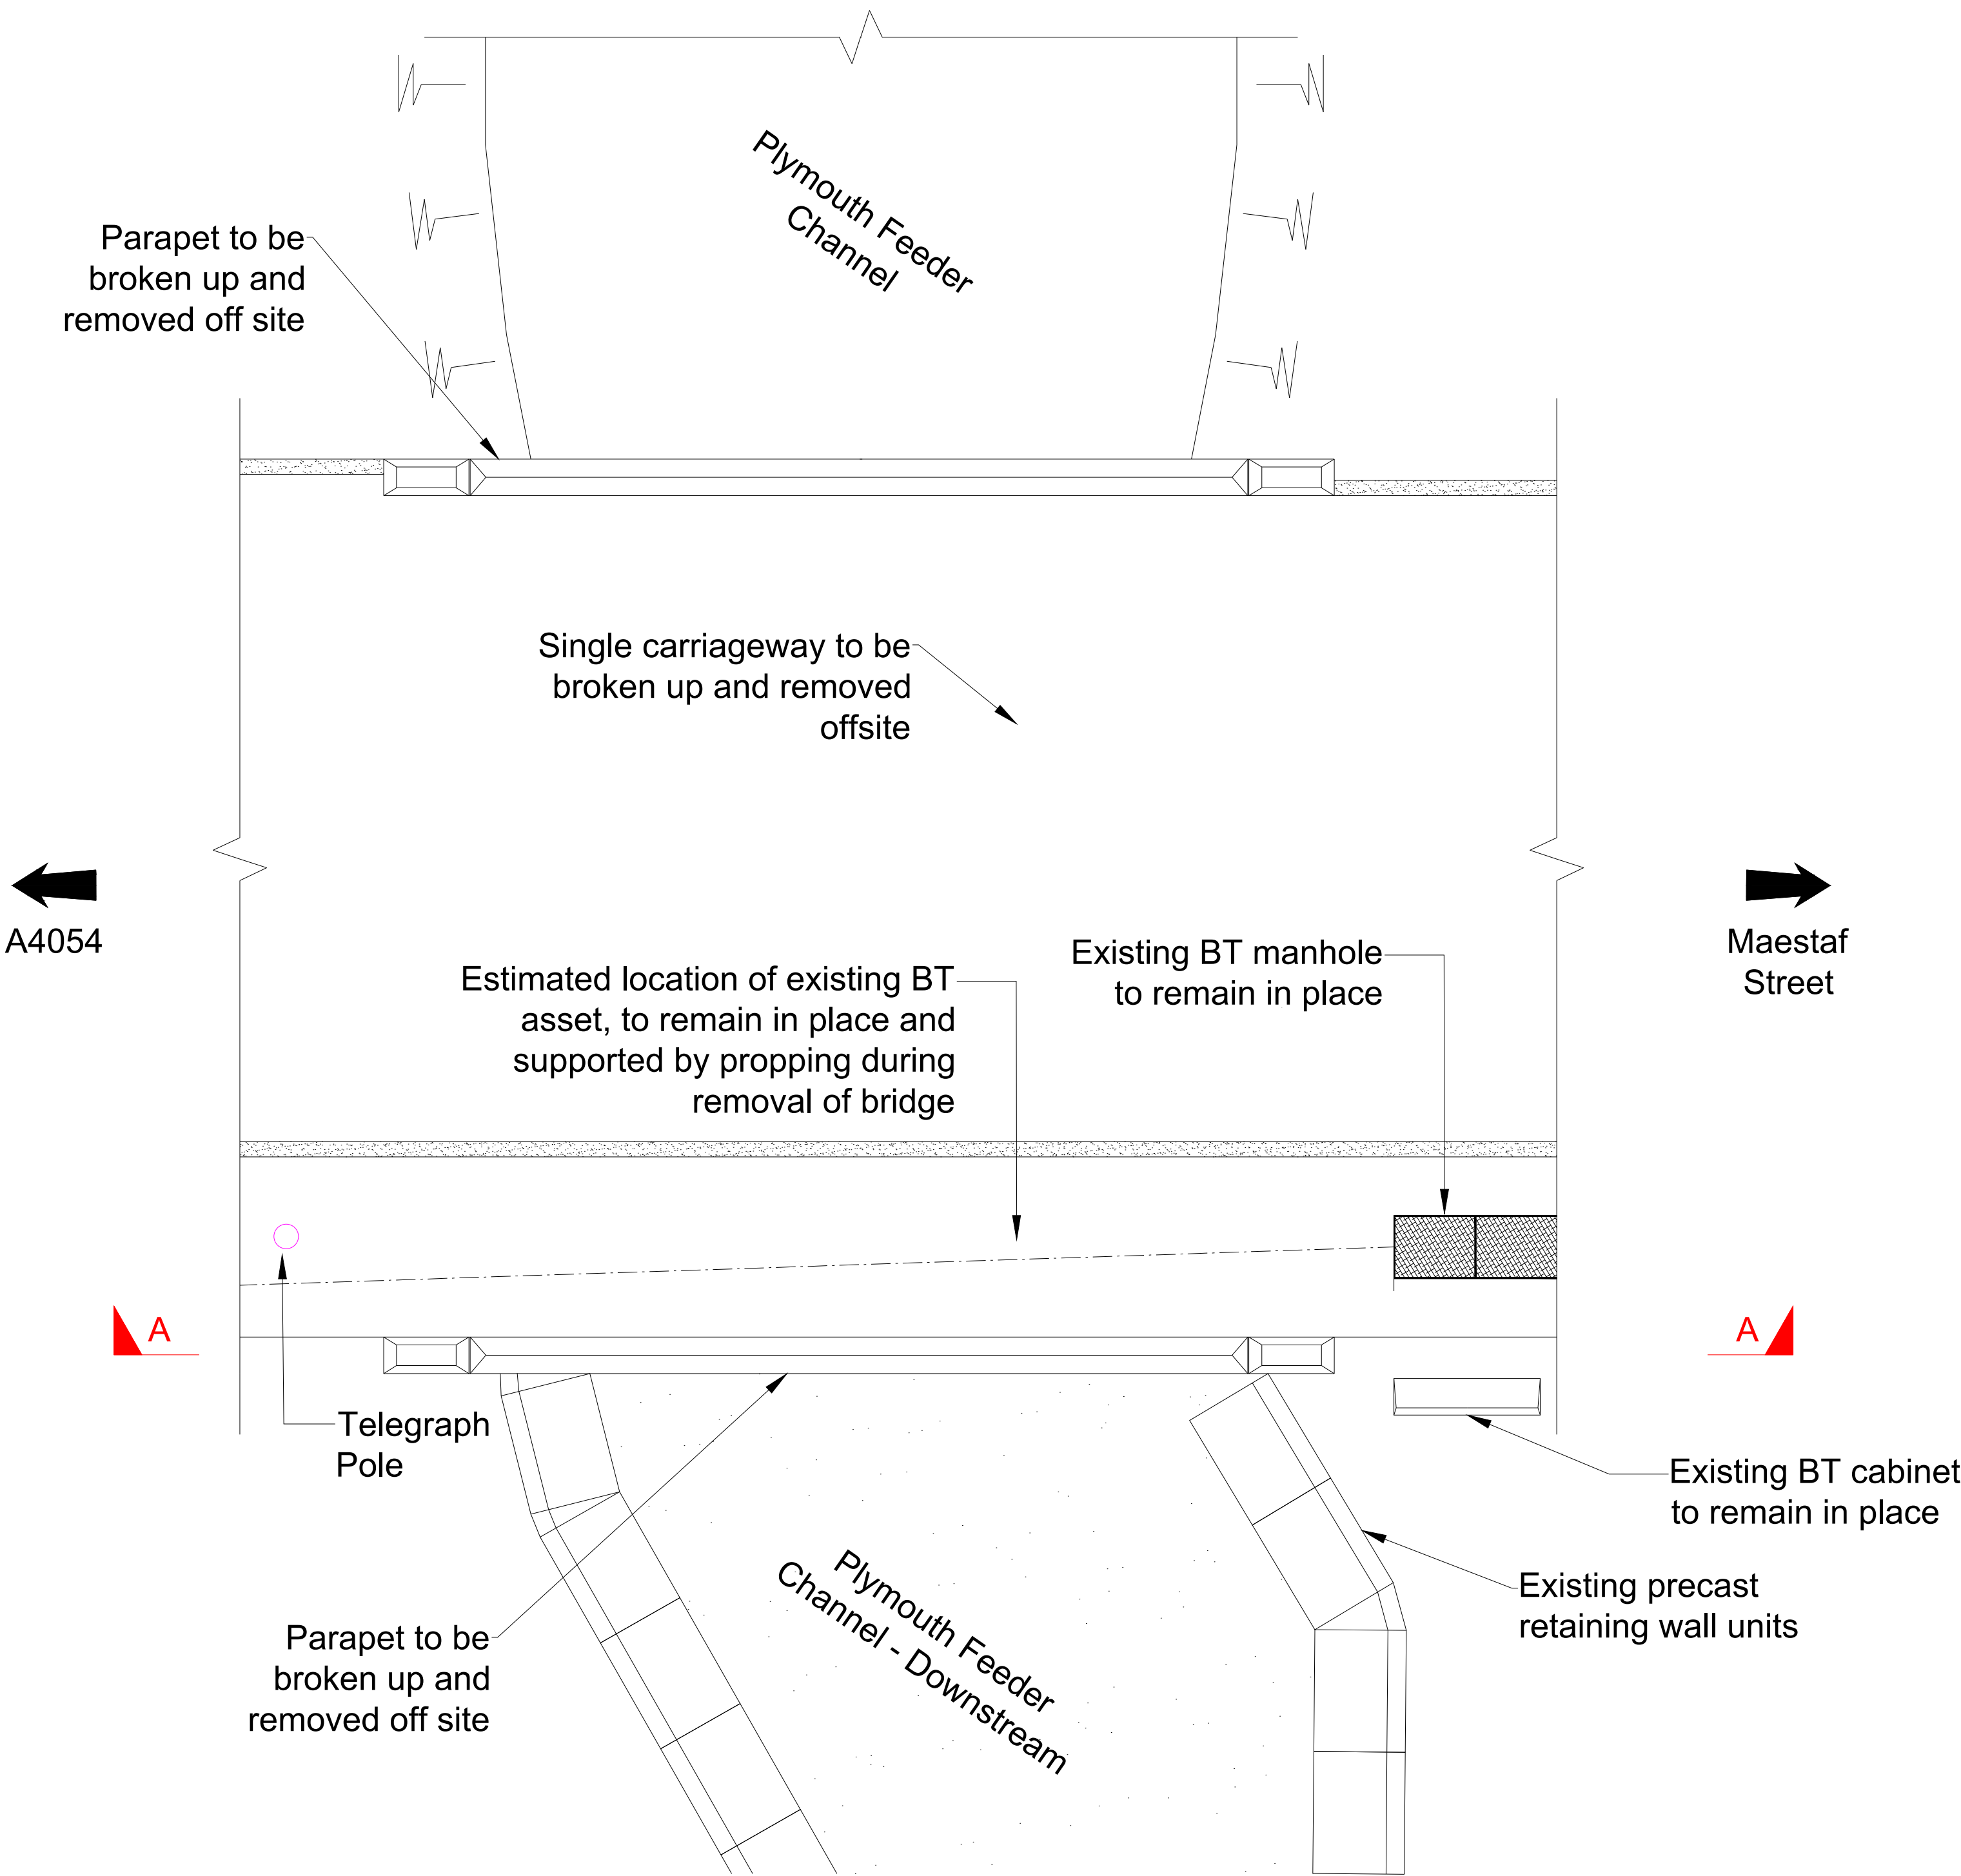

Section View

Scale@A1 1:30

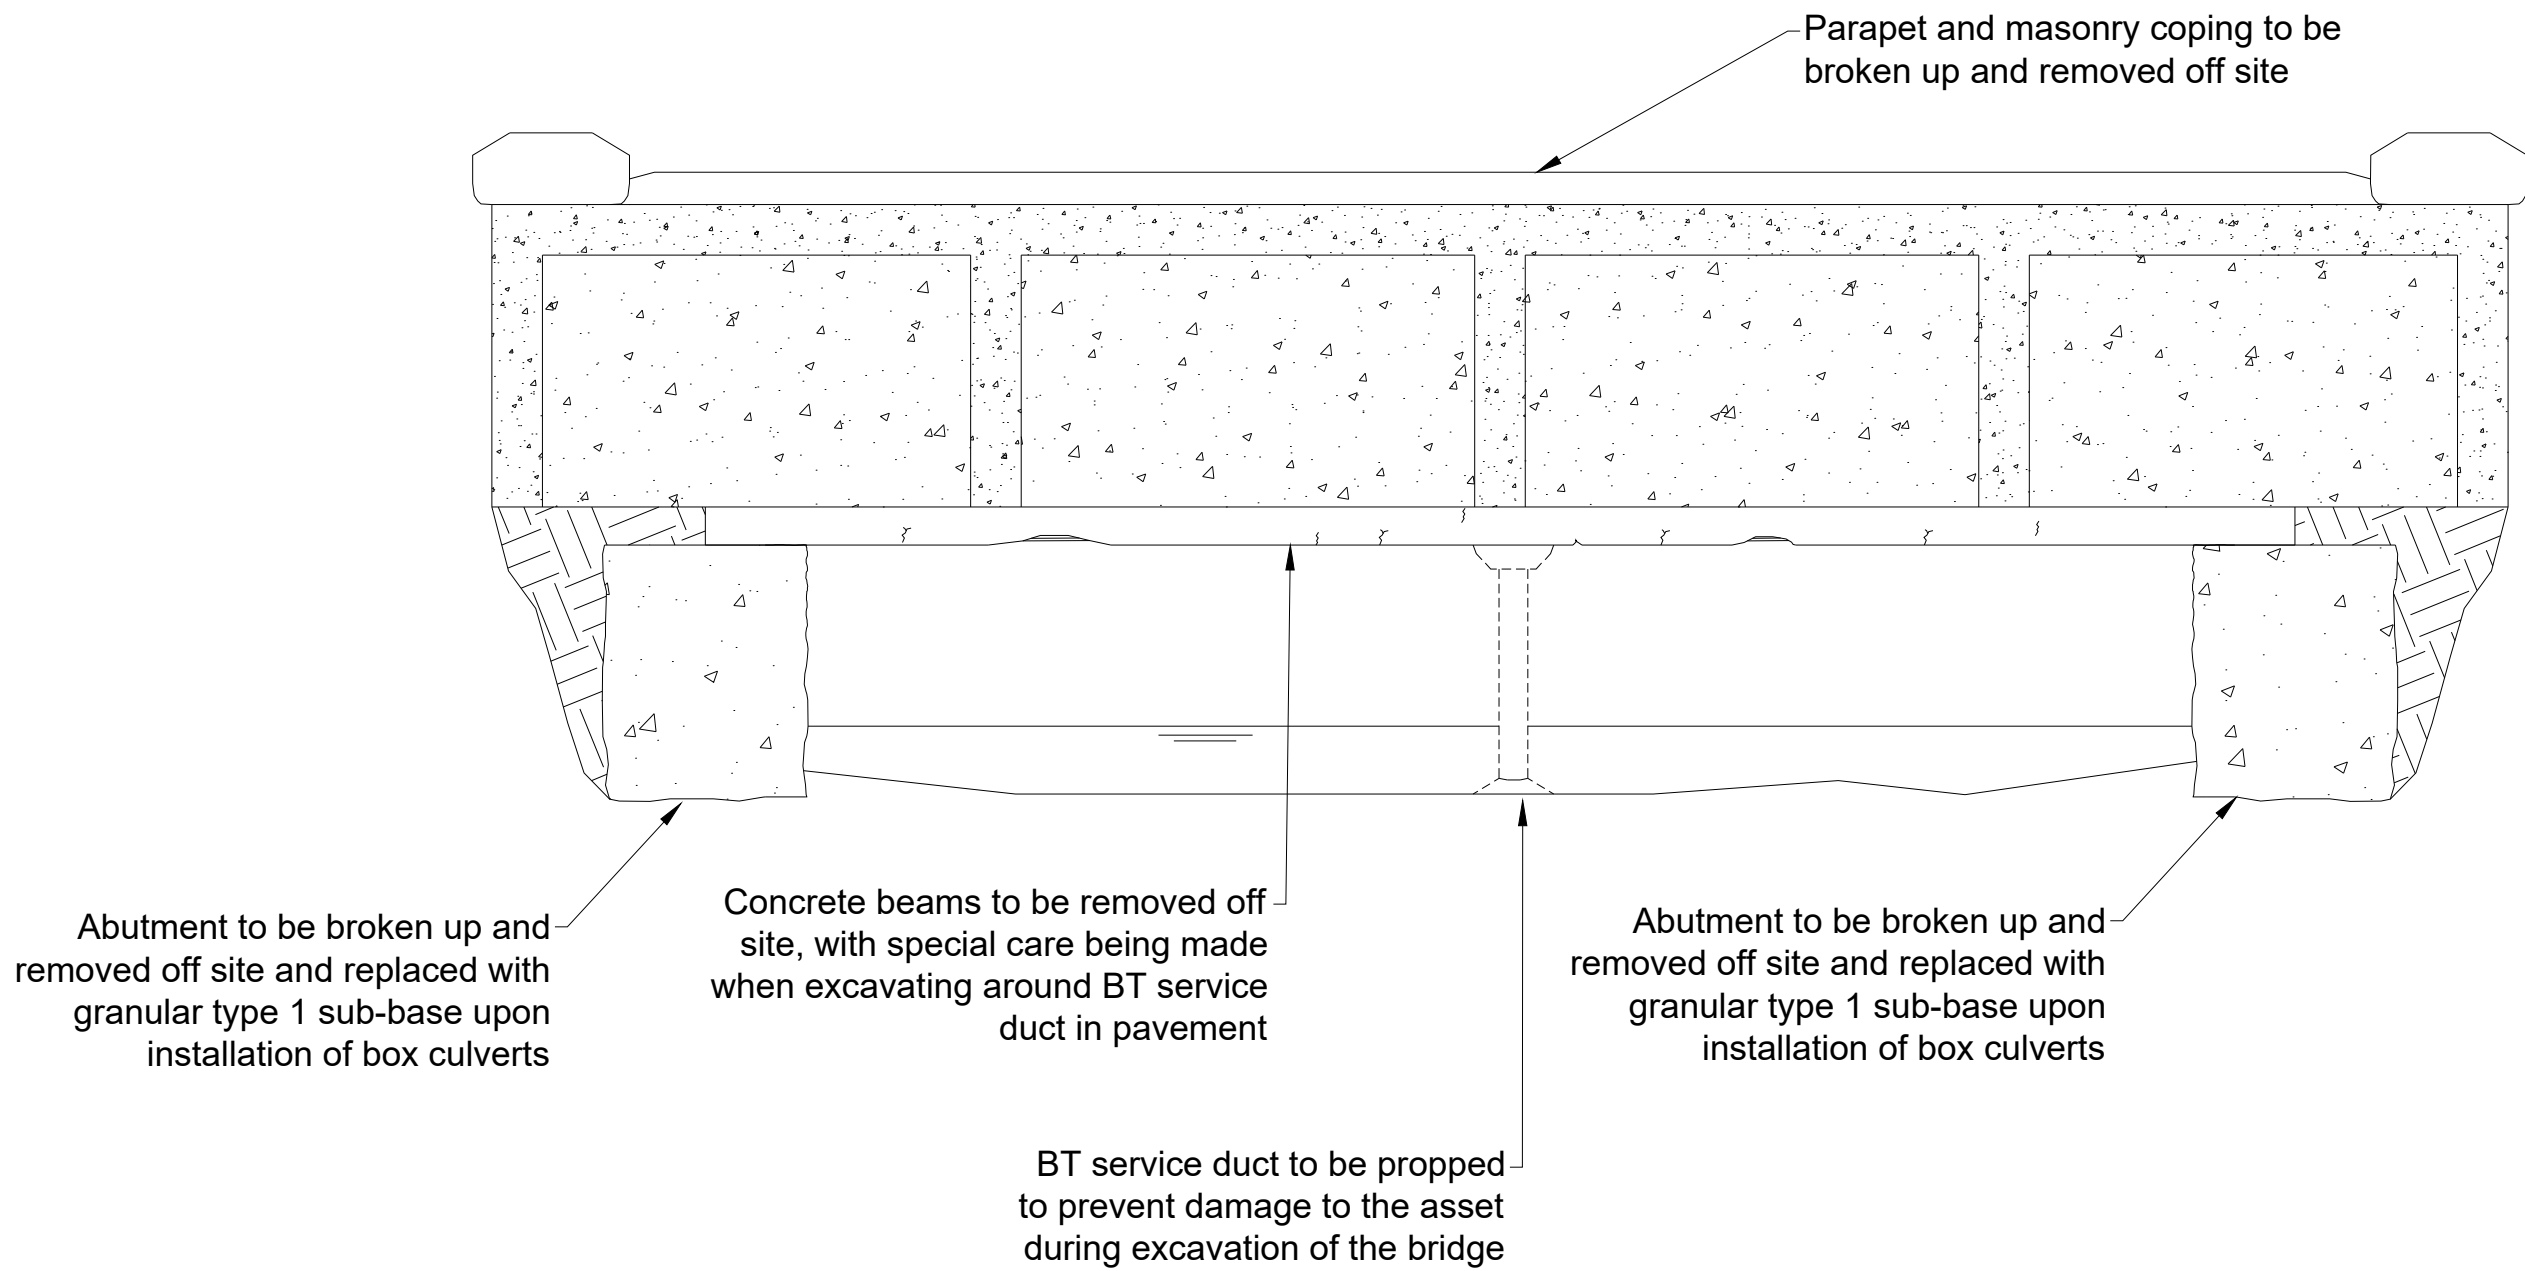

Rev.	Amendment	Date	Drawn	Ck'd

- GENERAL NOTES**
1. This drawing is for information purposes only and is subject to change.
 2. Do not scale from this drawing.
 3. Should any discrepancies be encountered on the drawing, the engineer is to be informed immediately.
 4. All dimensions and levels shown to be checked and confirmed on site prior to commencing fabrication/general works.
 5. For notes on specific materials used within the drawing please see bottom left corner.



MERTHYR TYDFIL
COUNTY BOROUGH COUNCIL
ENGINEERING DIVISION

UNIT 5
TRIANGLE BUSINESS PARK
PENTREBACH
MERTHYR TYDFIL
CF48 4TQ

PROJECT TITLE:

**Maestaf Bridge Replacement
Pentrebach
Merthyr Tydfil**

DRAWING TITLE:

**Site
Clearance**

DRAWN:	AP	APPROVED:	GJ
CHECKED:	GJ	DATE:	2/2/22
		SCALE:	--
PROJECT NO.:	5001002	DRAWING NO.:	002-SC-01
		REV.:	01

© A1