


Print Date: 03/12/2024 11:49:40

File Name: Autodesk Docs://19413_SWFRS_RDS_Sites/TH-LAW-X-X-RVT-AR-000002.rvt

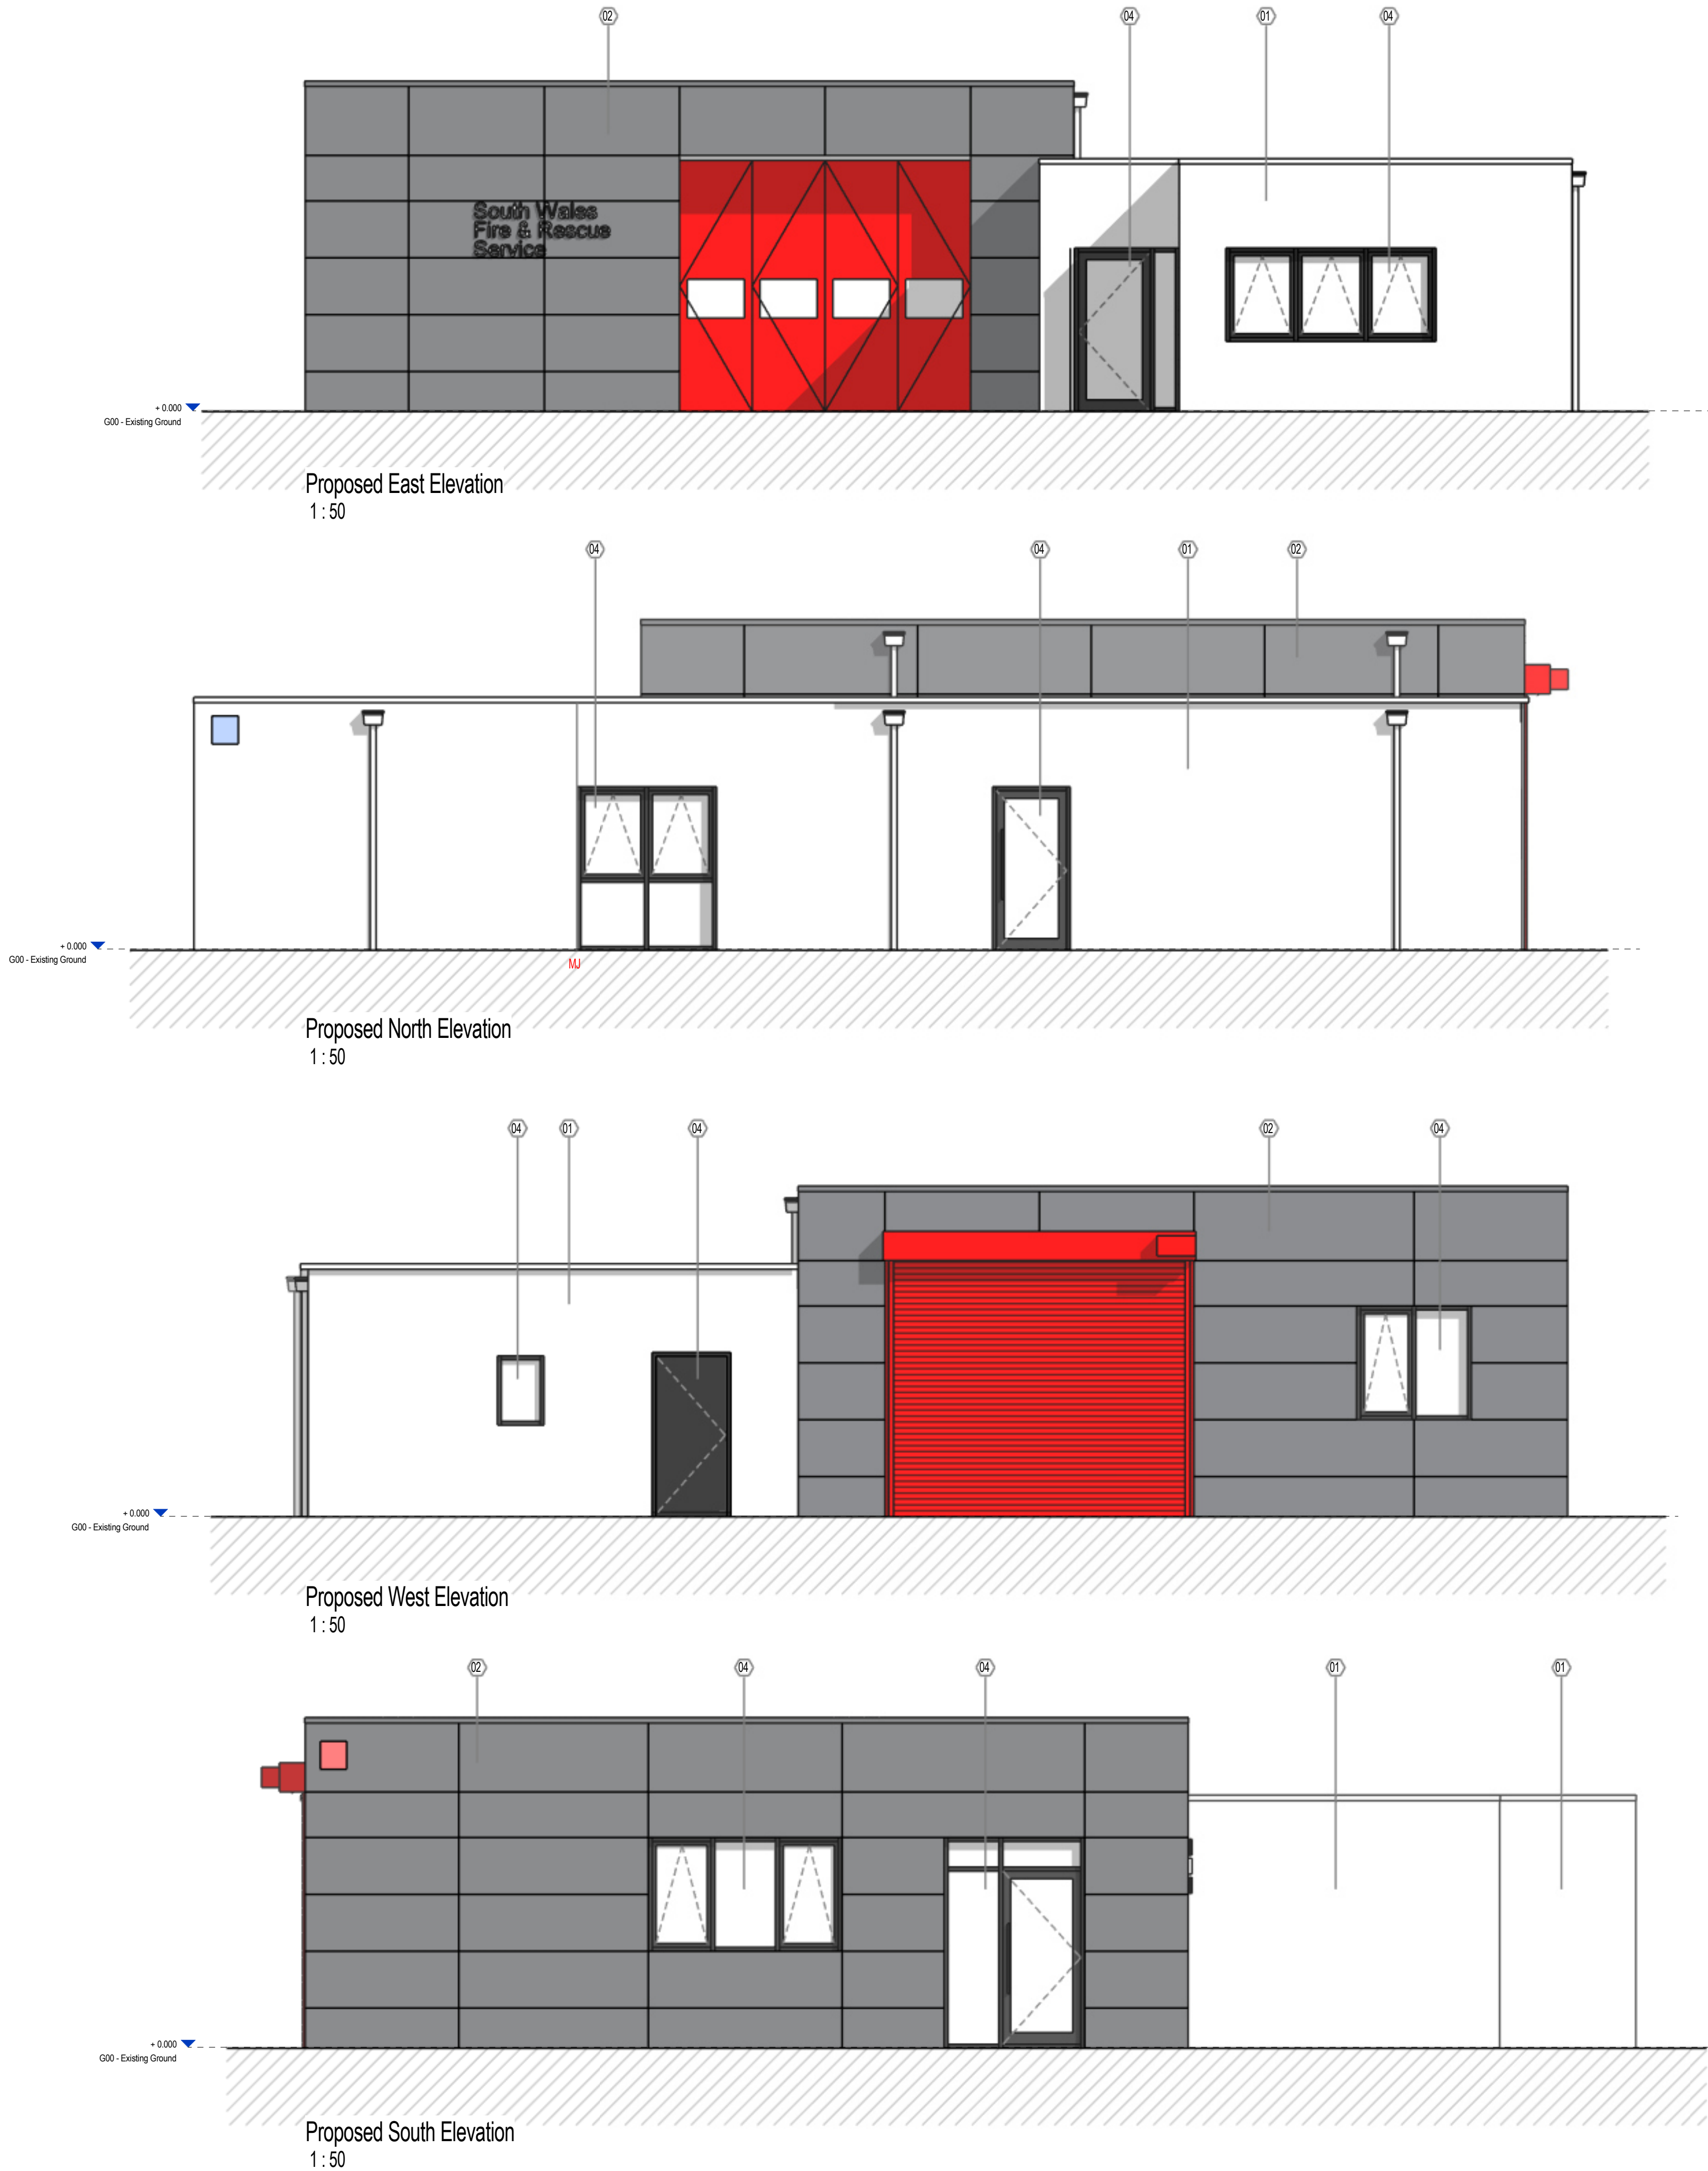

- MATERIALS:**
- Proposed:
01. Render Finish
Ss_25_45_70_55 - Multicoat render systems
02. Fibre Cement Rainscreen Cladding
Ss_25_20_70_25 - Drained and back-ventilated rainscreen cladding systems
03. Signage / Logo
04. Aluminium Windows & Doors
Ss_25_30_95_26 - External window & Door systems

- Location of Vivara Pro Woodstone House Sparrow Nest Box
- Location of Nestbox Company Integrated Eco bat Box

Construction (Design and Management) Regulations

Design risk assessments are carried out throughout the design stage of this project in accordance with company procedures and manuals. Where reasonably possible all areas of risk applicable to design and end use of the construction have been identified and then eliminated, mitigated or recorded as a residual risk. Note that general risks of which a competent designer or contractor should be aware are not included. This drawing is to be read in conjunction with the Pre-construction Information and all related documents prepared in accordance with the current Construction (Design and Management) Regulations 2015 and all applicable Health and Safety legislation as currently generated.

P01 Elevations revised to suit Ecologist report | JU | JU | KJ 03/12/2024
P00 Issued for Planning | HD | HD | KJ 07/07/2022

REV.	DESCRIPTION (DRAWN BY) (CHECKED BY) (APPROVED BY)	DATE
RIBA PLAN OF WORK 2013 WORKSTAGE	LEVEL OF MODEL DEFINITION (LoD)	
Stage 3 - Developed Design	LoD 3 - Approximate Model	

PURPOSE OF ISSUE - SUITABLE FOR... BS1192 STATUS
Planning Submission Status S2 - Information

lawray architects
penseiri

CARDIFF 029 2052 8140
LONDON 0207 138 3560
WREXHAM 01978 357 887
www.lawray.co.uk

CLIENT
South Wales Fire & Rescue Service

PROJECT TITLE
Treharris Fire Station

DRAWING TITLE
Proposed Elevations

PROJECT No	SCALE @ A1
19413	1:50

DRAWING No	PROJECT	ORIGINATOR	VOLUME	LEVEL	TYPE	ROLE	NUMBER	REVISION
BS1192:2007 +A2:2019/4 BS EN ISO 9001	TH-LAW-X-X-DR-	A-062001	P01					

DO NOT SCALE

Any discrepancy or query concerning this drawing should be referred to the Architect
Copyright © LAWRA Y LIMITED
Registered Office: Greenmeadow Springs, 1 Cae Gwydd, Trefgarra, CARDIFF CF15 7AB
Reg. Co. No. 2724178, VAT Reg. No. 134 2146 06