

Tree Constraints Plan



Canopy Spread

Category U Trees


11/2019



Bike Park Wales

Merthyr Tydfil

Tree Constraints Plan

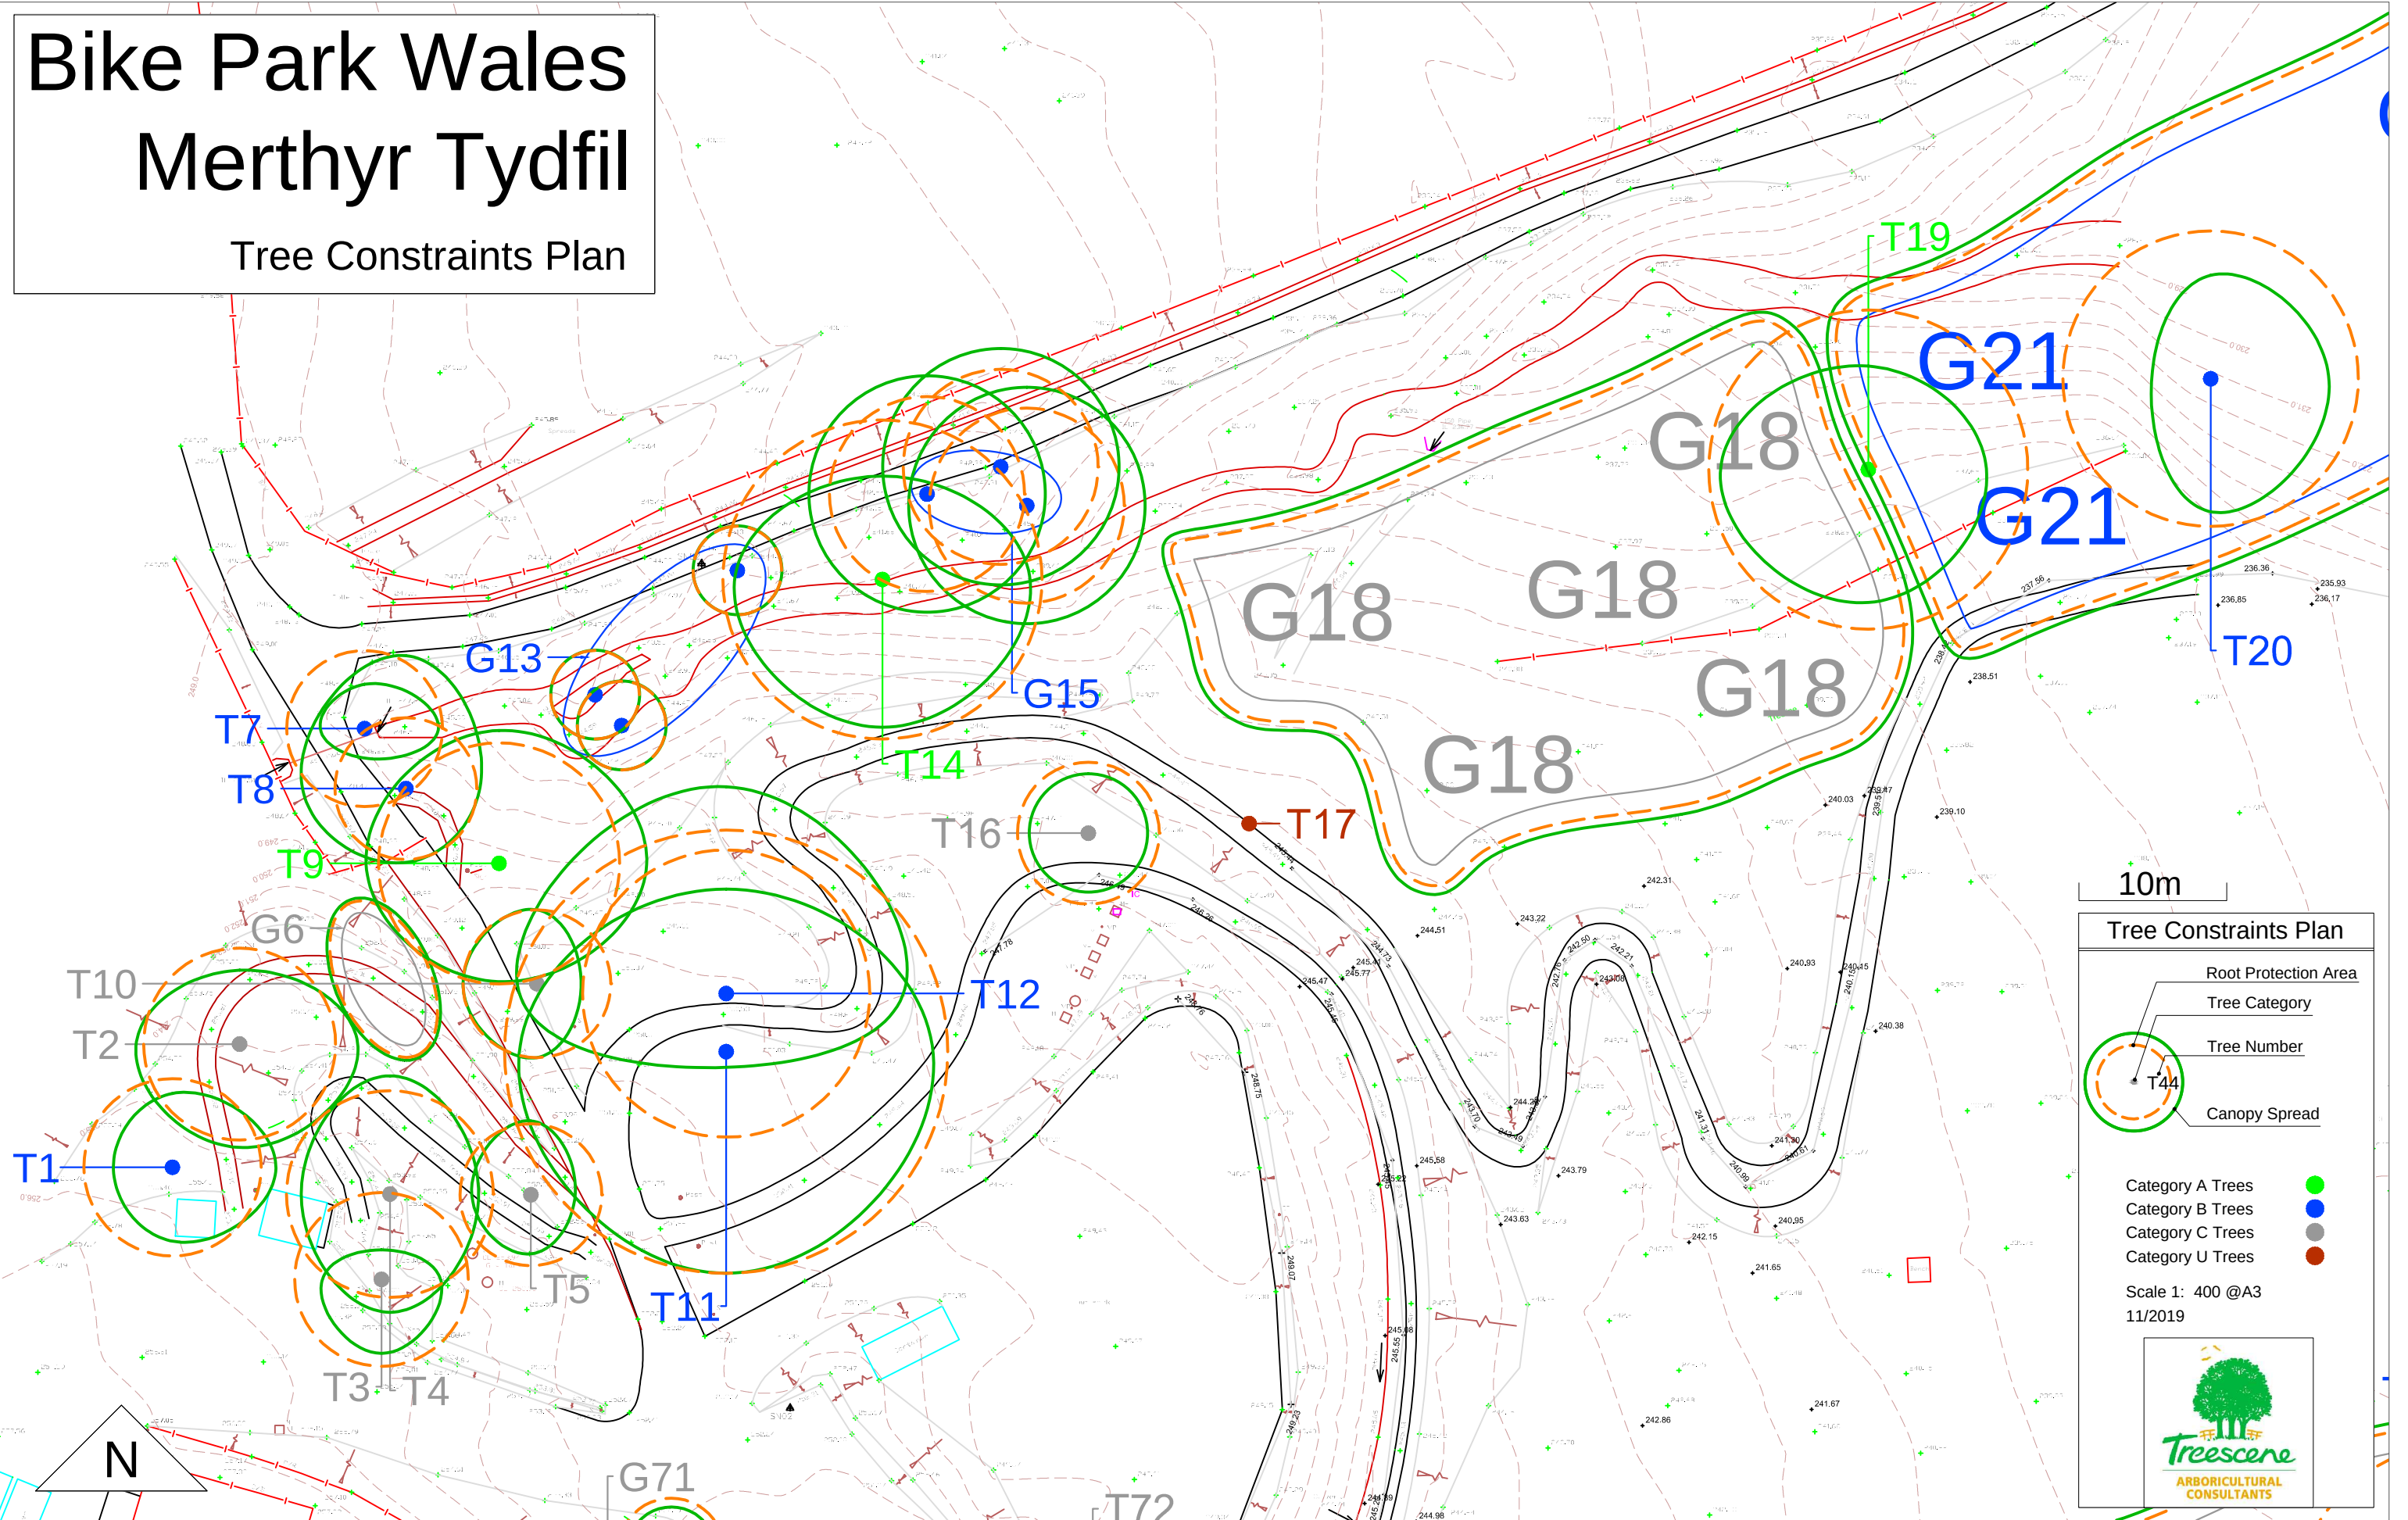


10m


Tree Constraints Plan

- Root Protection Area
- Tree Category
- Tree Number
- Canopy Spread

Category A Trees
Category B Trees
Category C Trees
Category U Trees

Scale 1: 400 @A3
11/2019

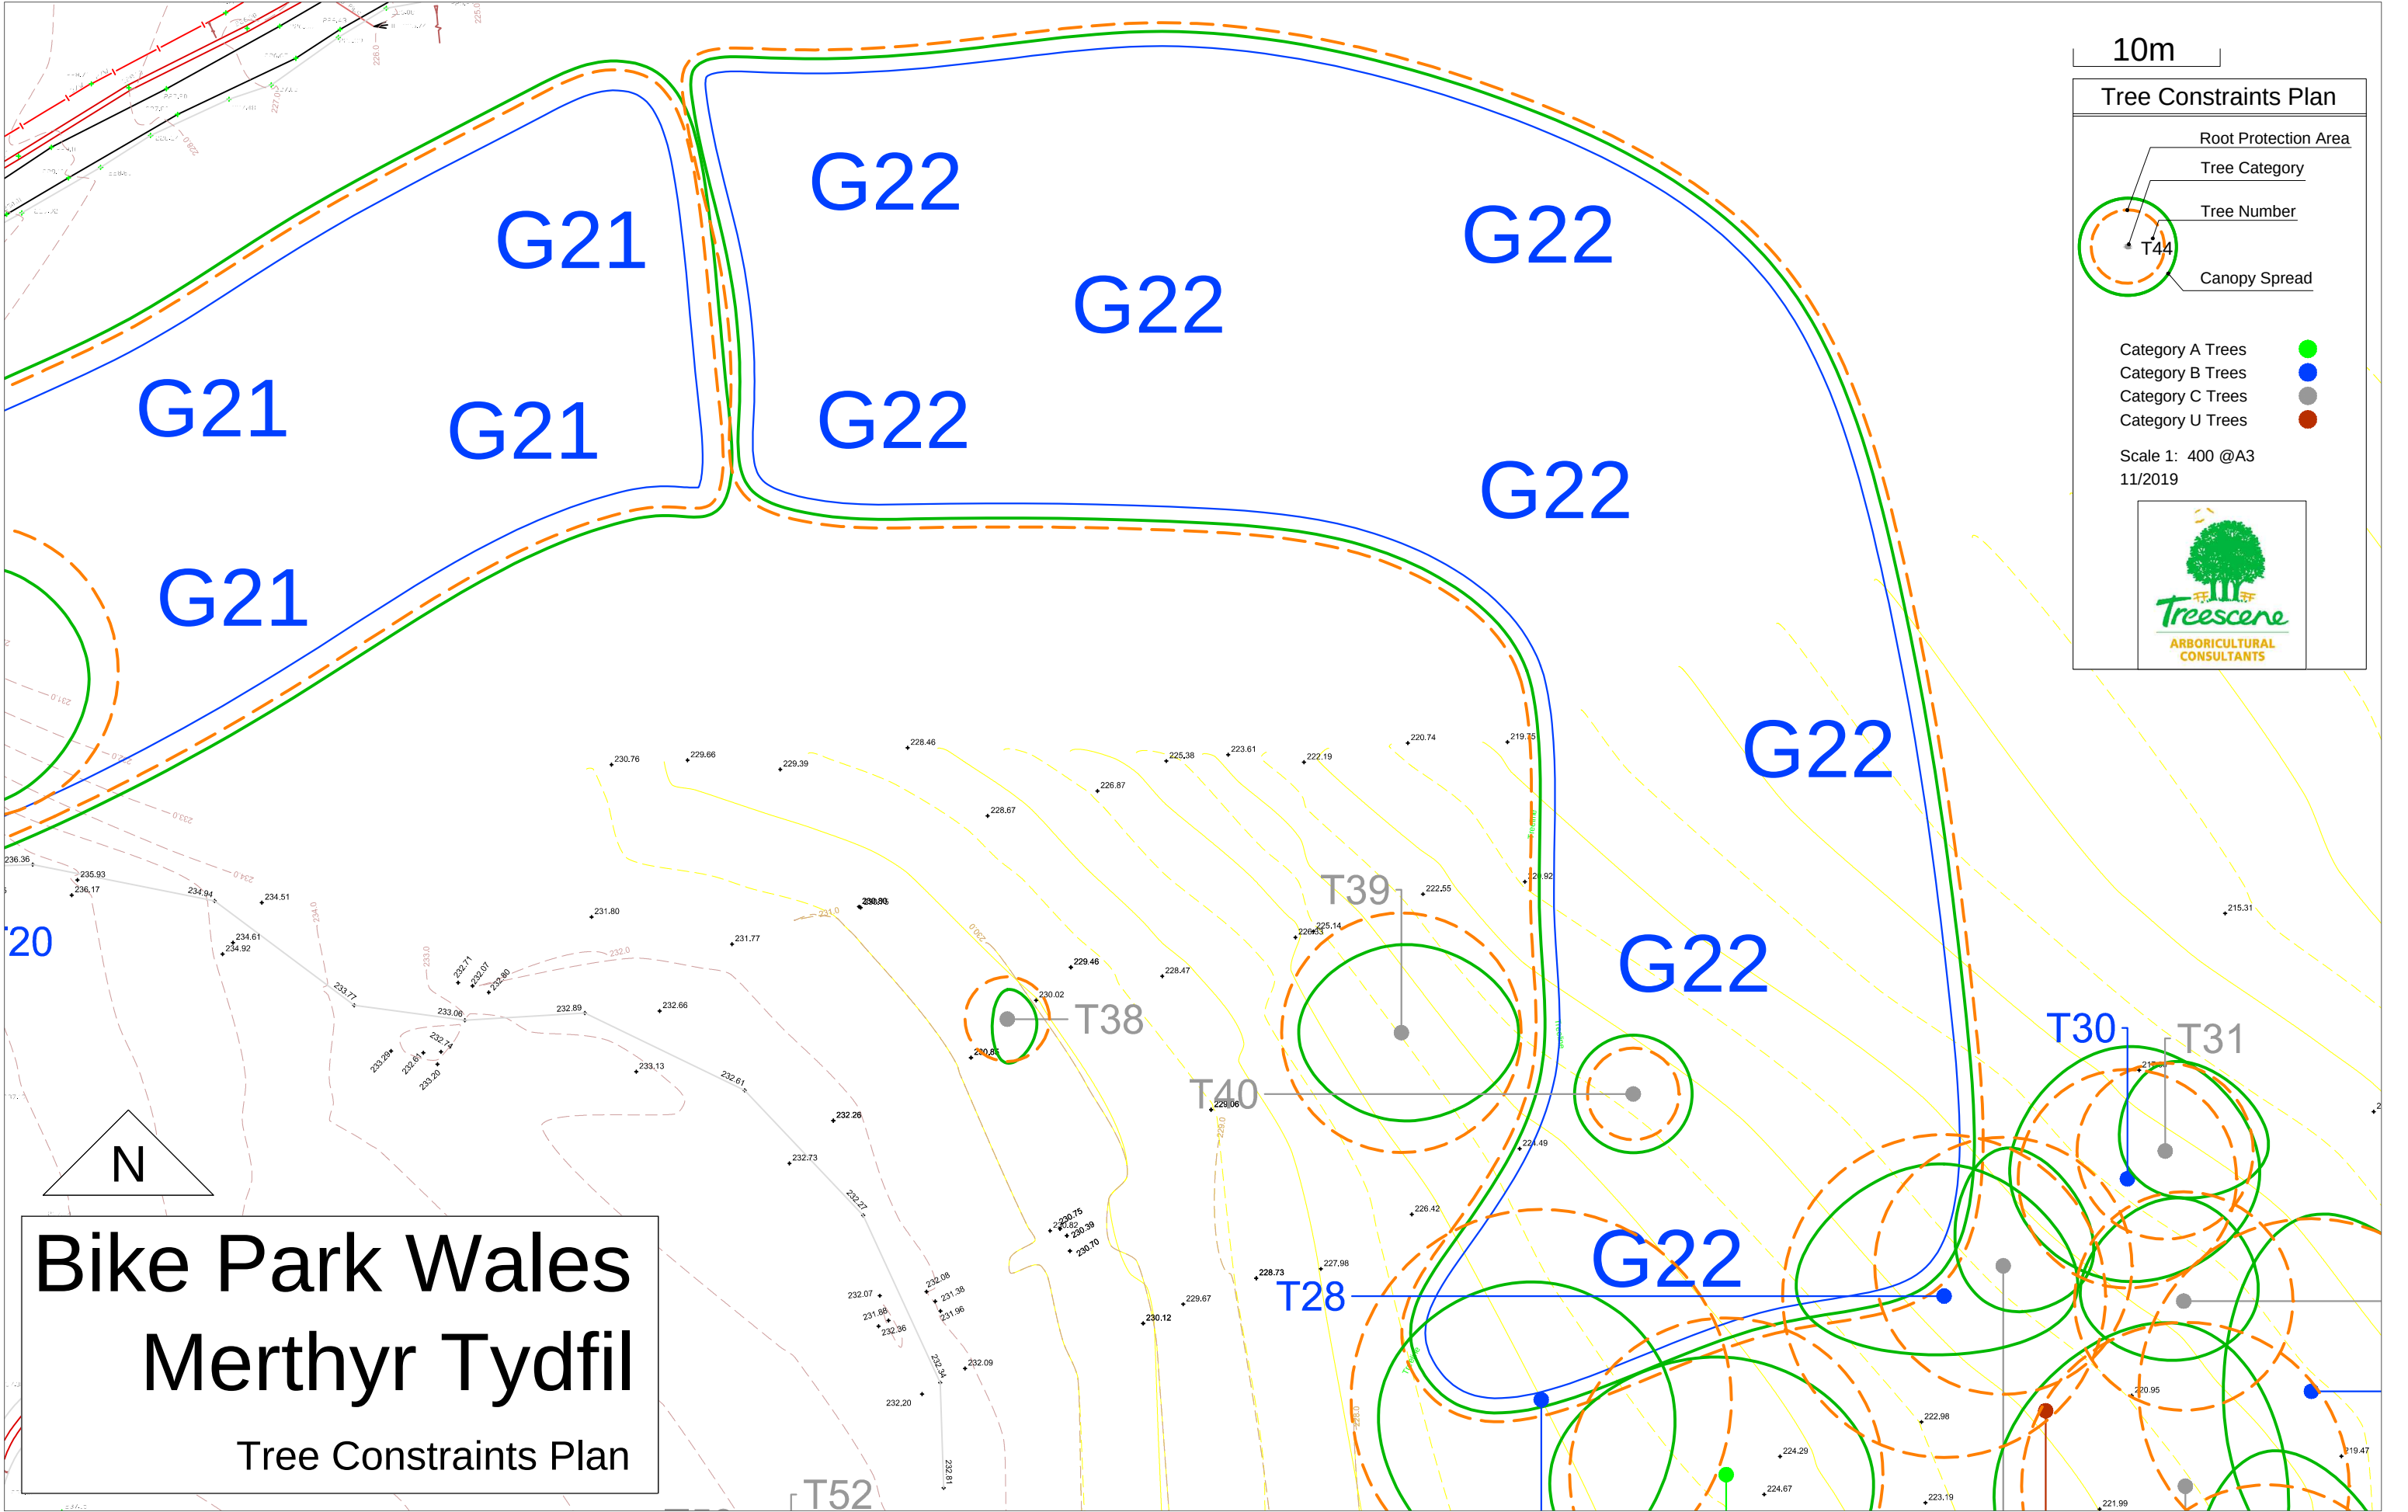

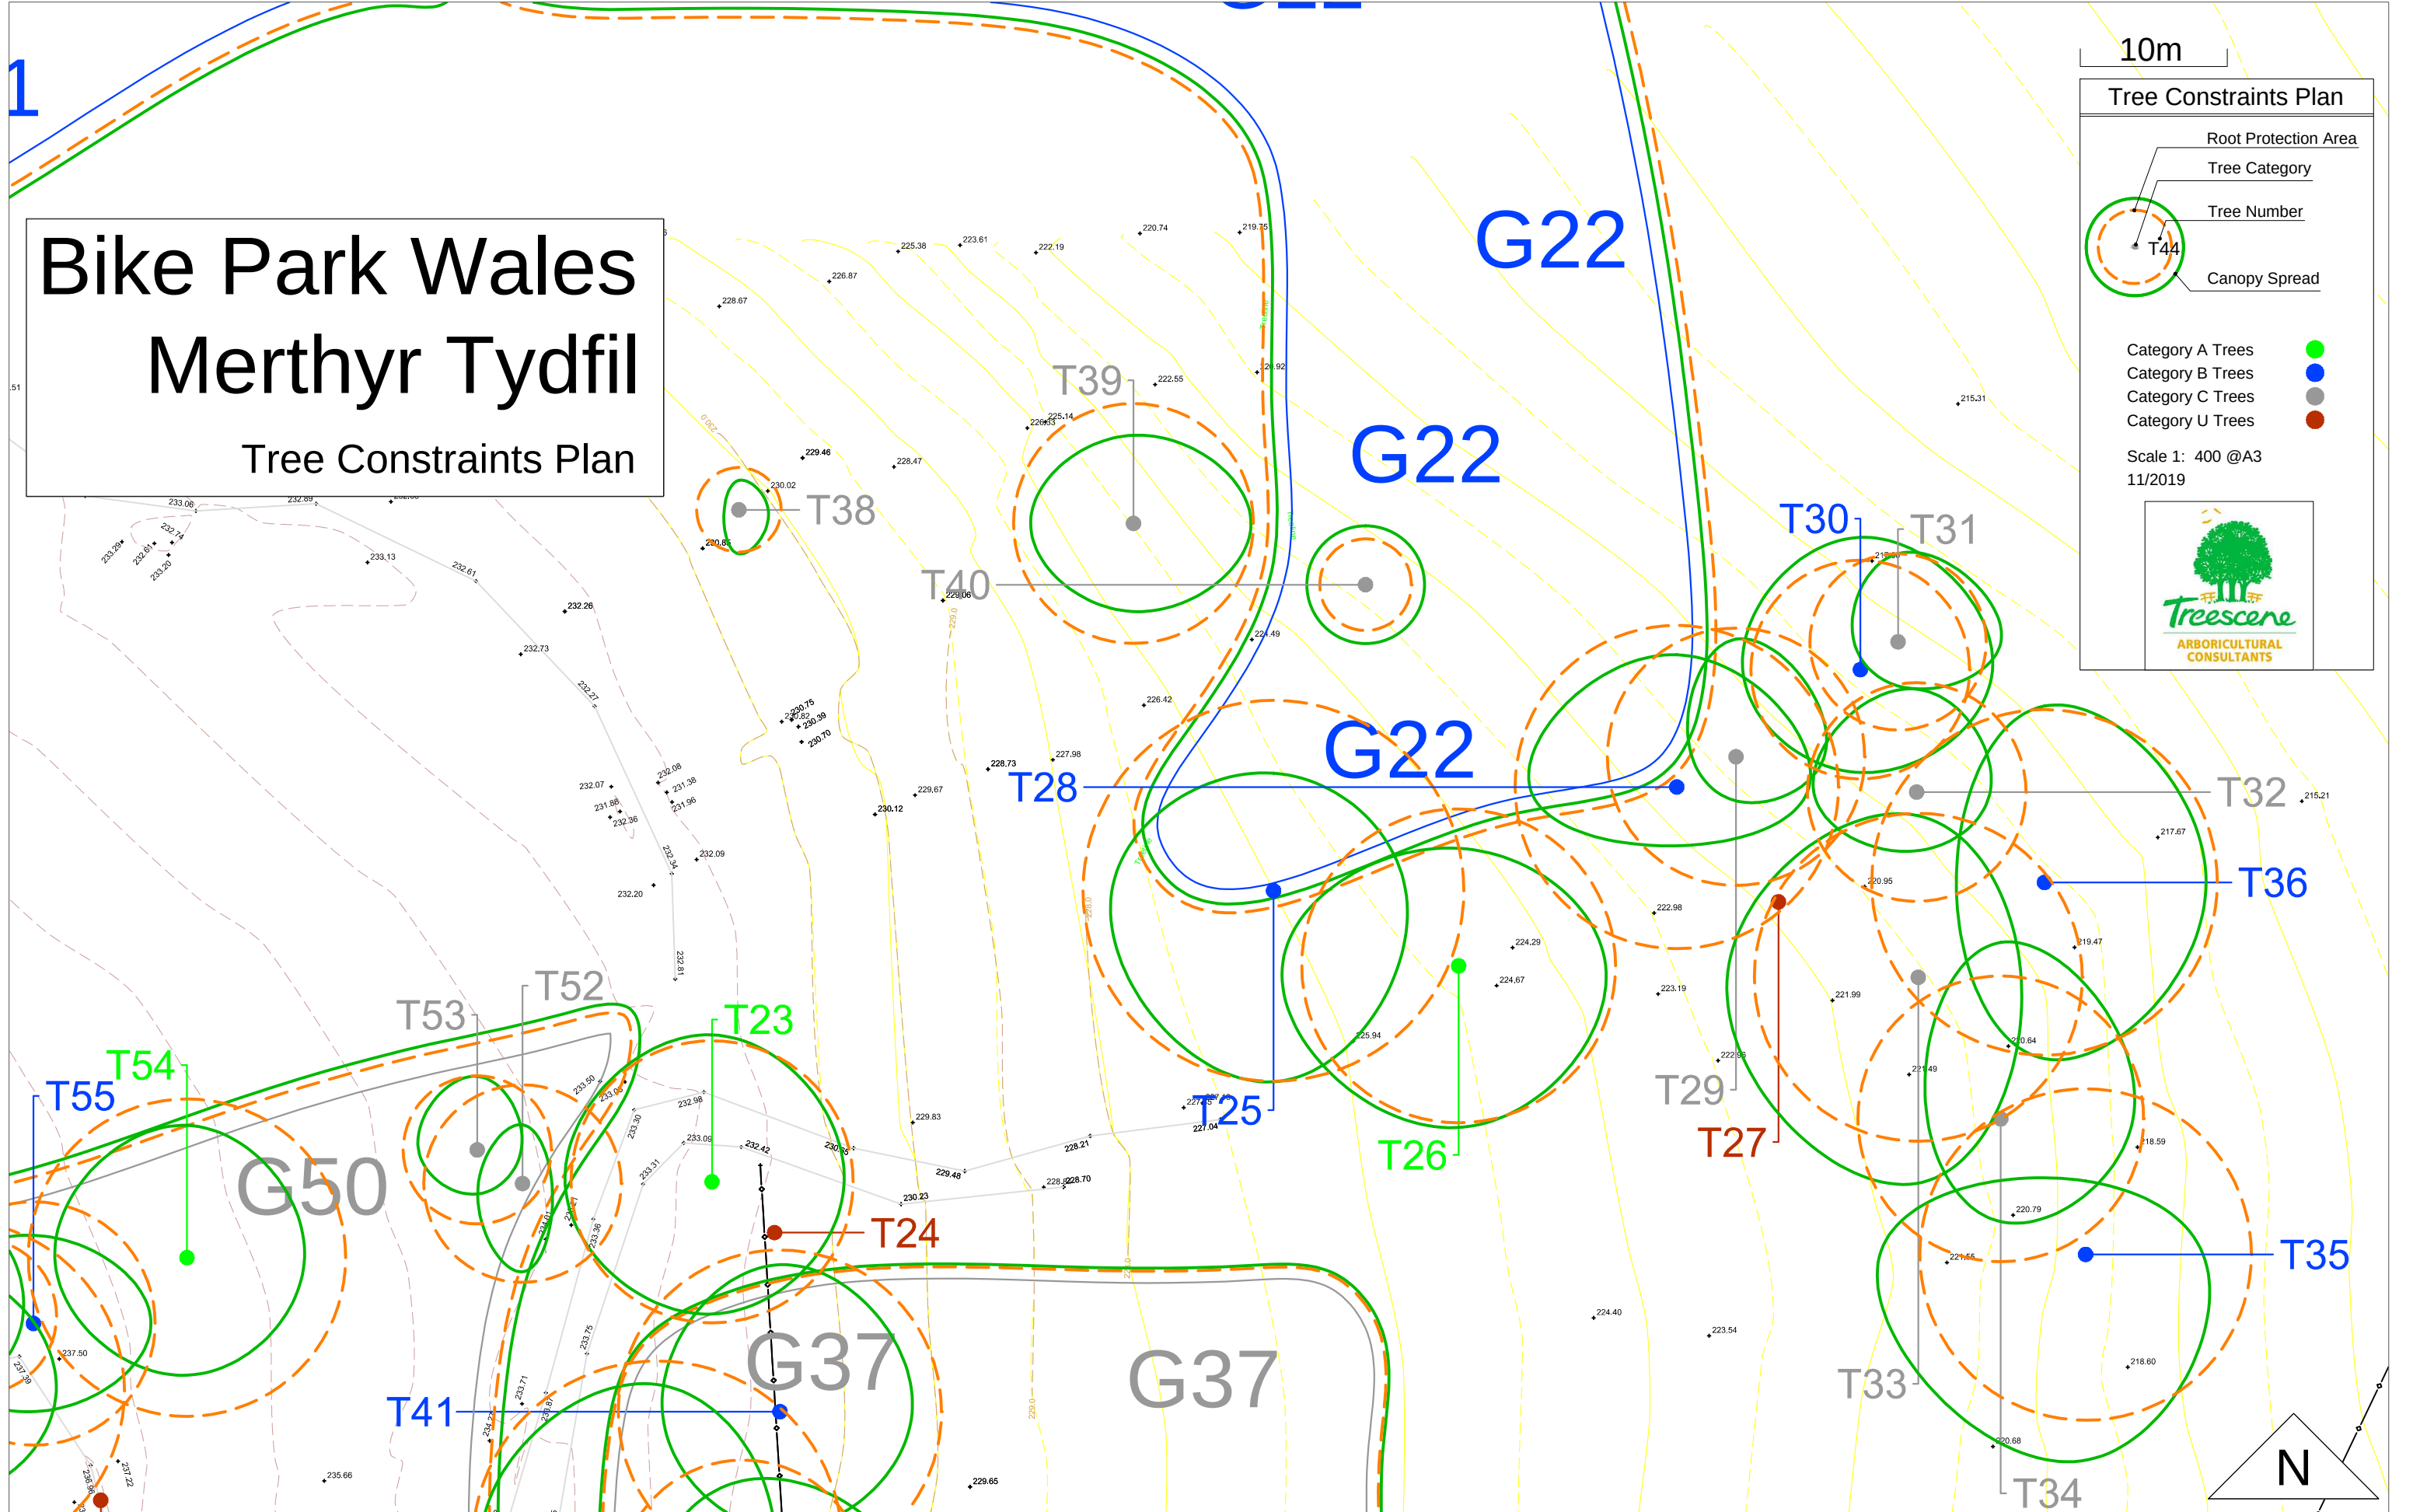

Bike Park Wales Merthyr Tydfil

Tree Constraints Plan

10m

Tree Constraints Plan

Root Protection Area

Tree Category

Tree Number

Canopy Spread

Category A Trees

Category B Trees

Category C Trees

Category U Trees


Scale 1: 400 @A3
11/2019





Bike Park Wales Merthyr Tydfil

Tree Constraints Plan

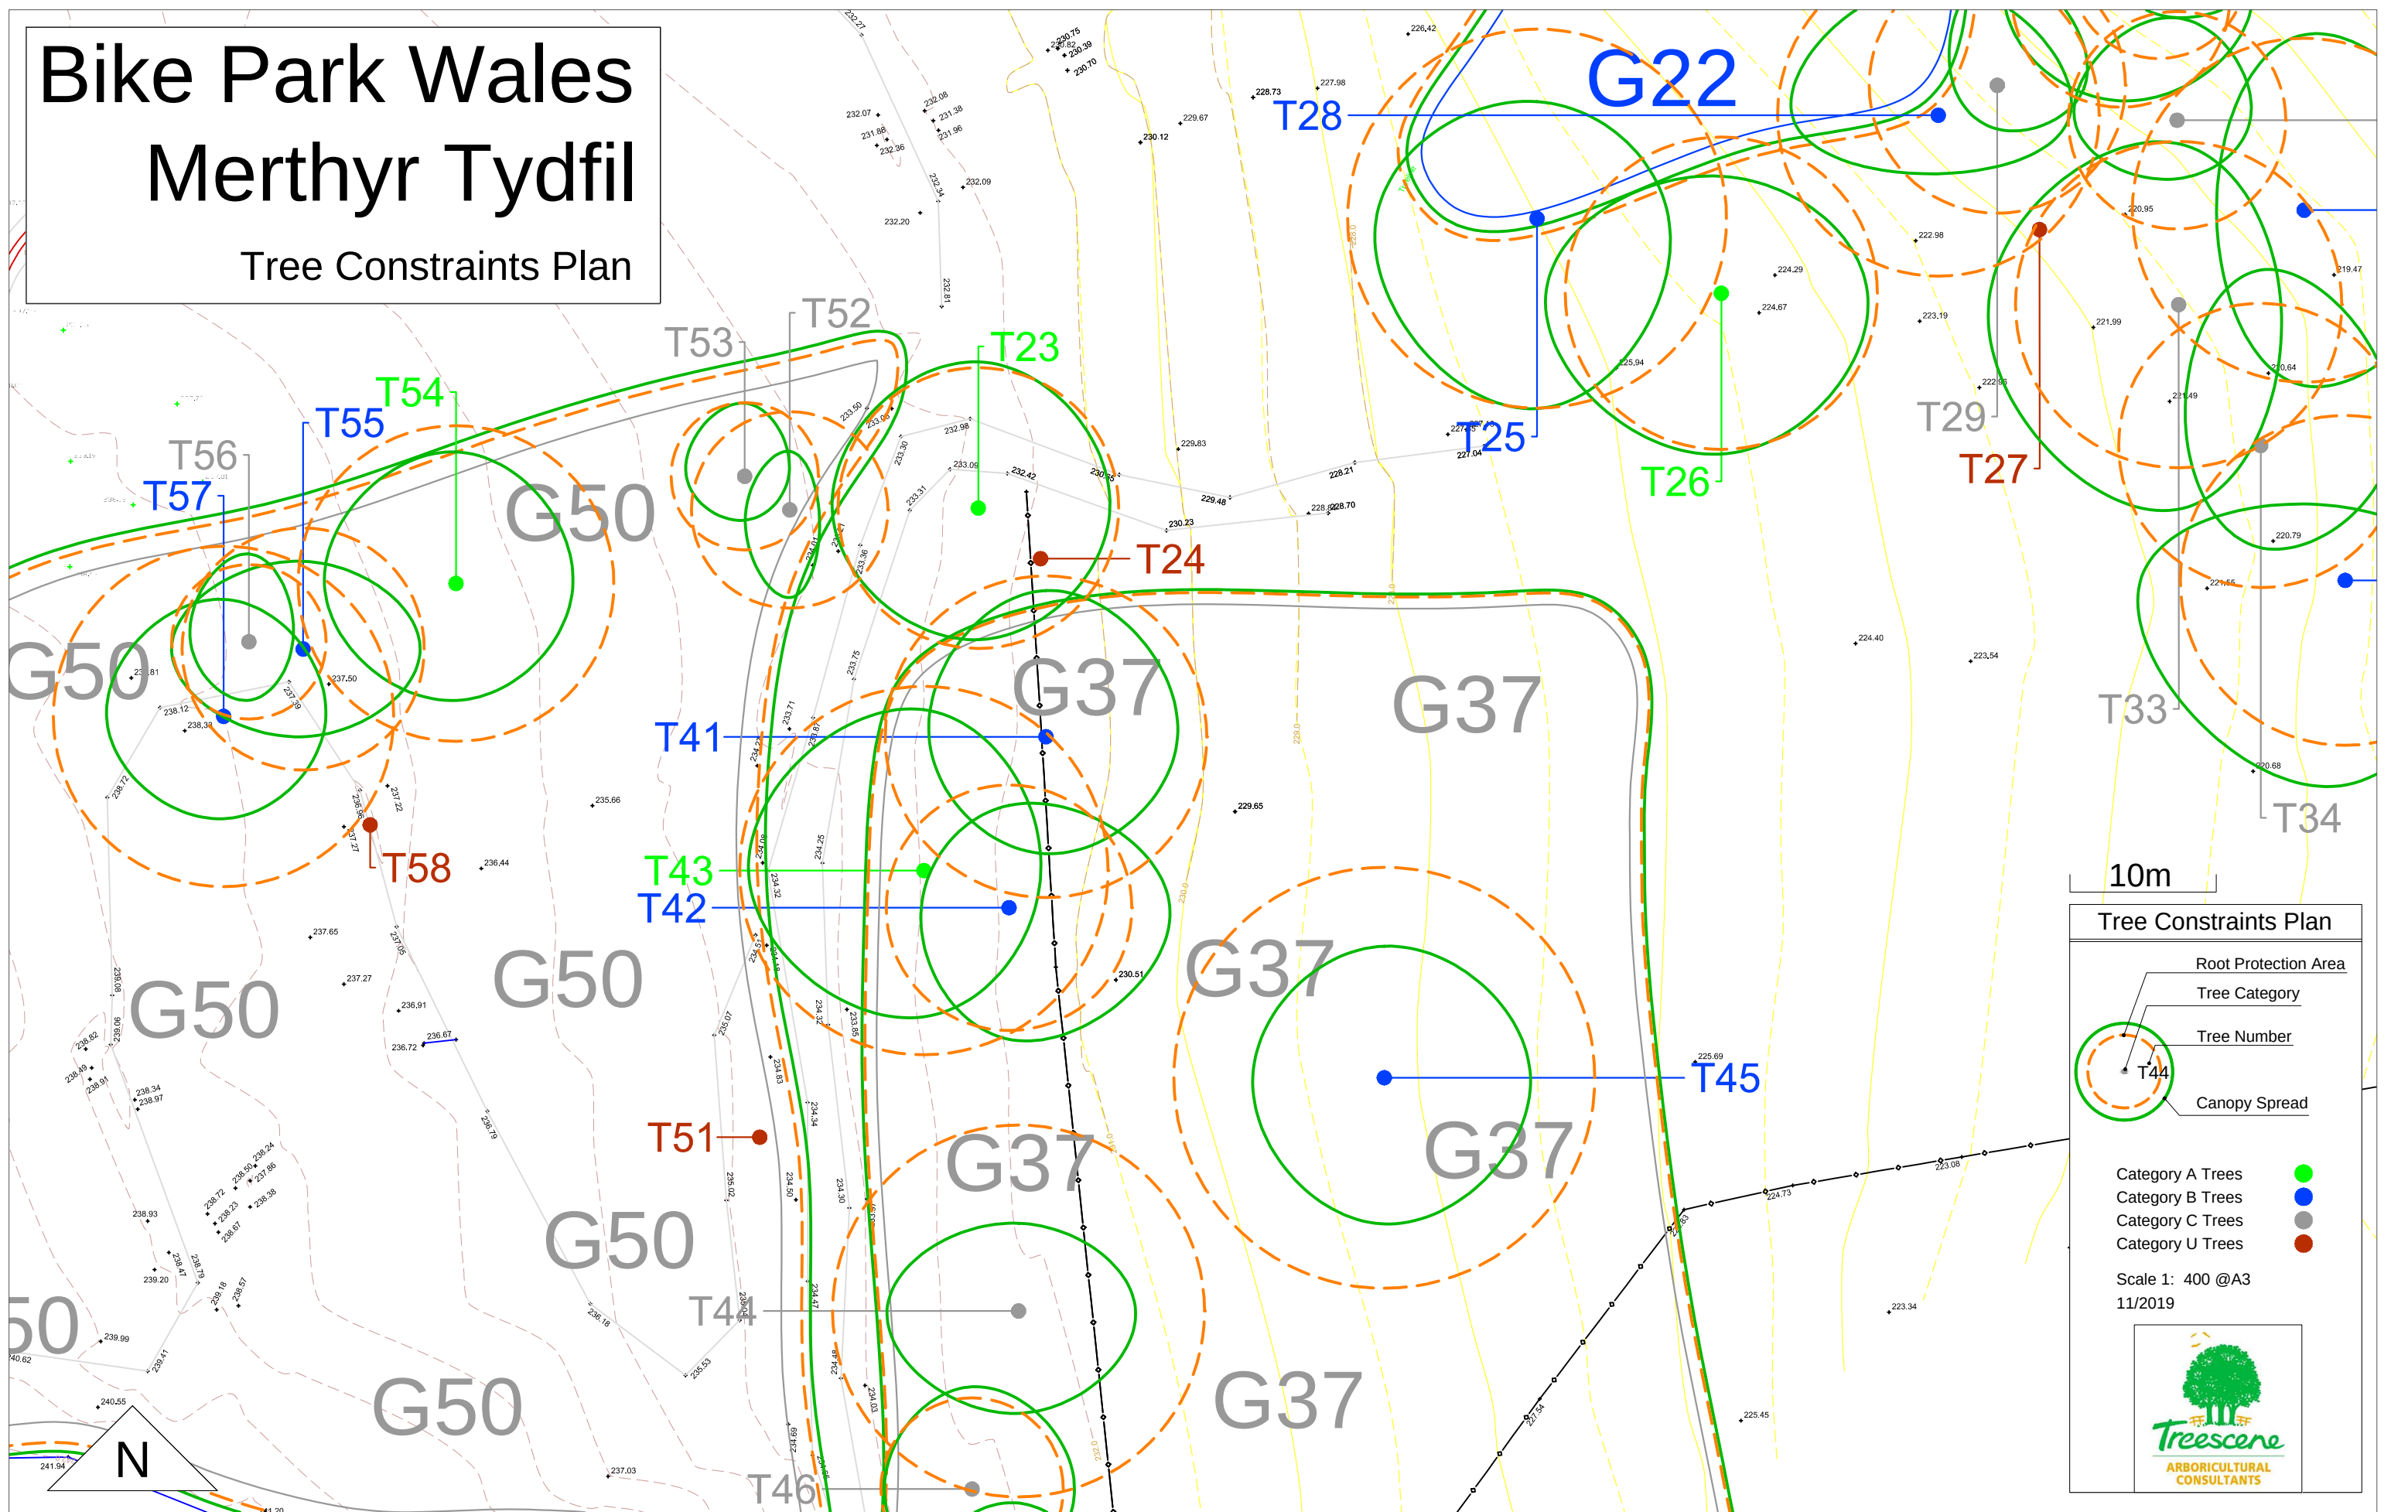

10m

Tree Constraints Plan

- Root Protection Area
- Tree Category
- Tree Number
- Canopy Spread


Category A Trees ●
Category B Trees ●
Category C Trees ●
Category U Trees ●

Scale 1: 400 @A3
11/2019


Bike Park Wales

Merthyr Tydfil

Tree Constraints Plan

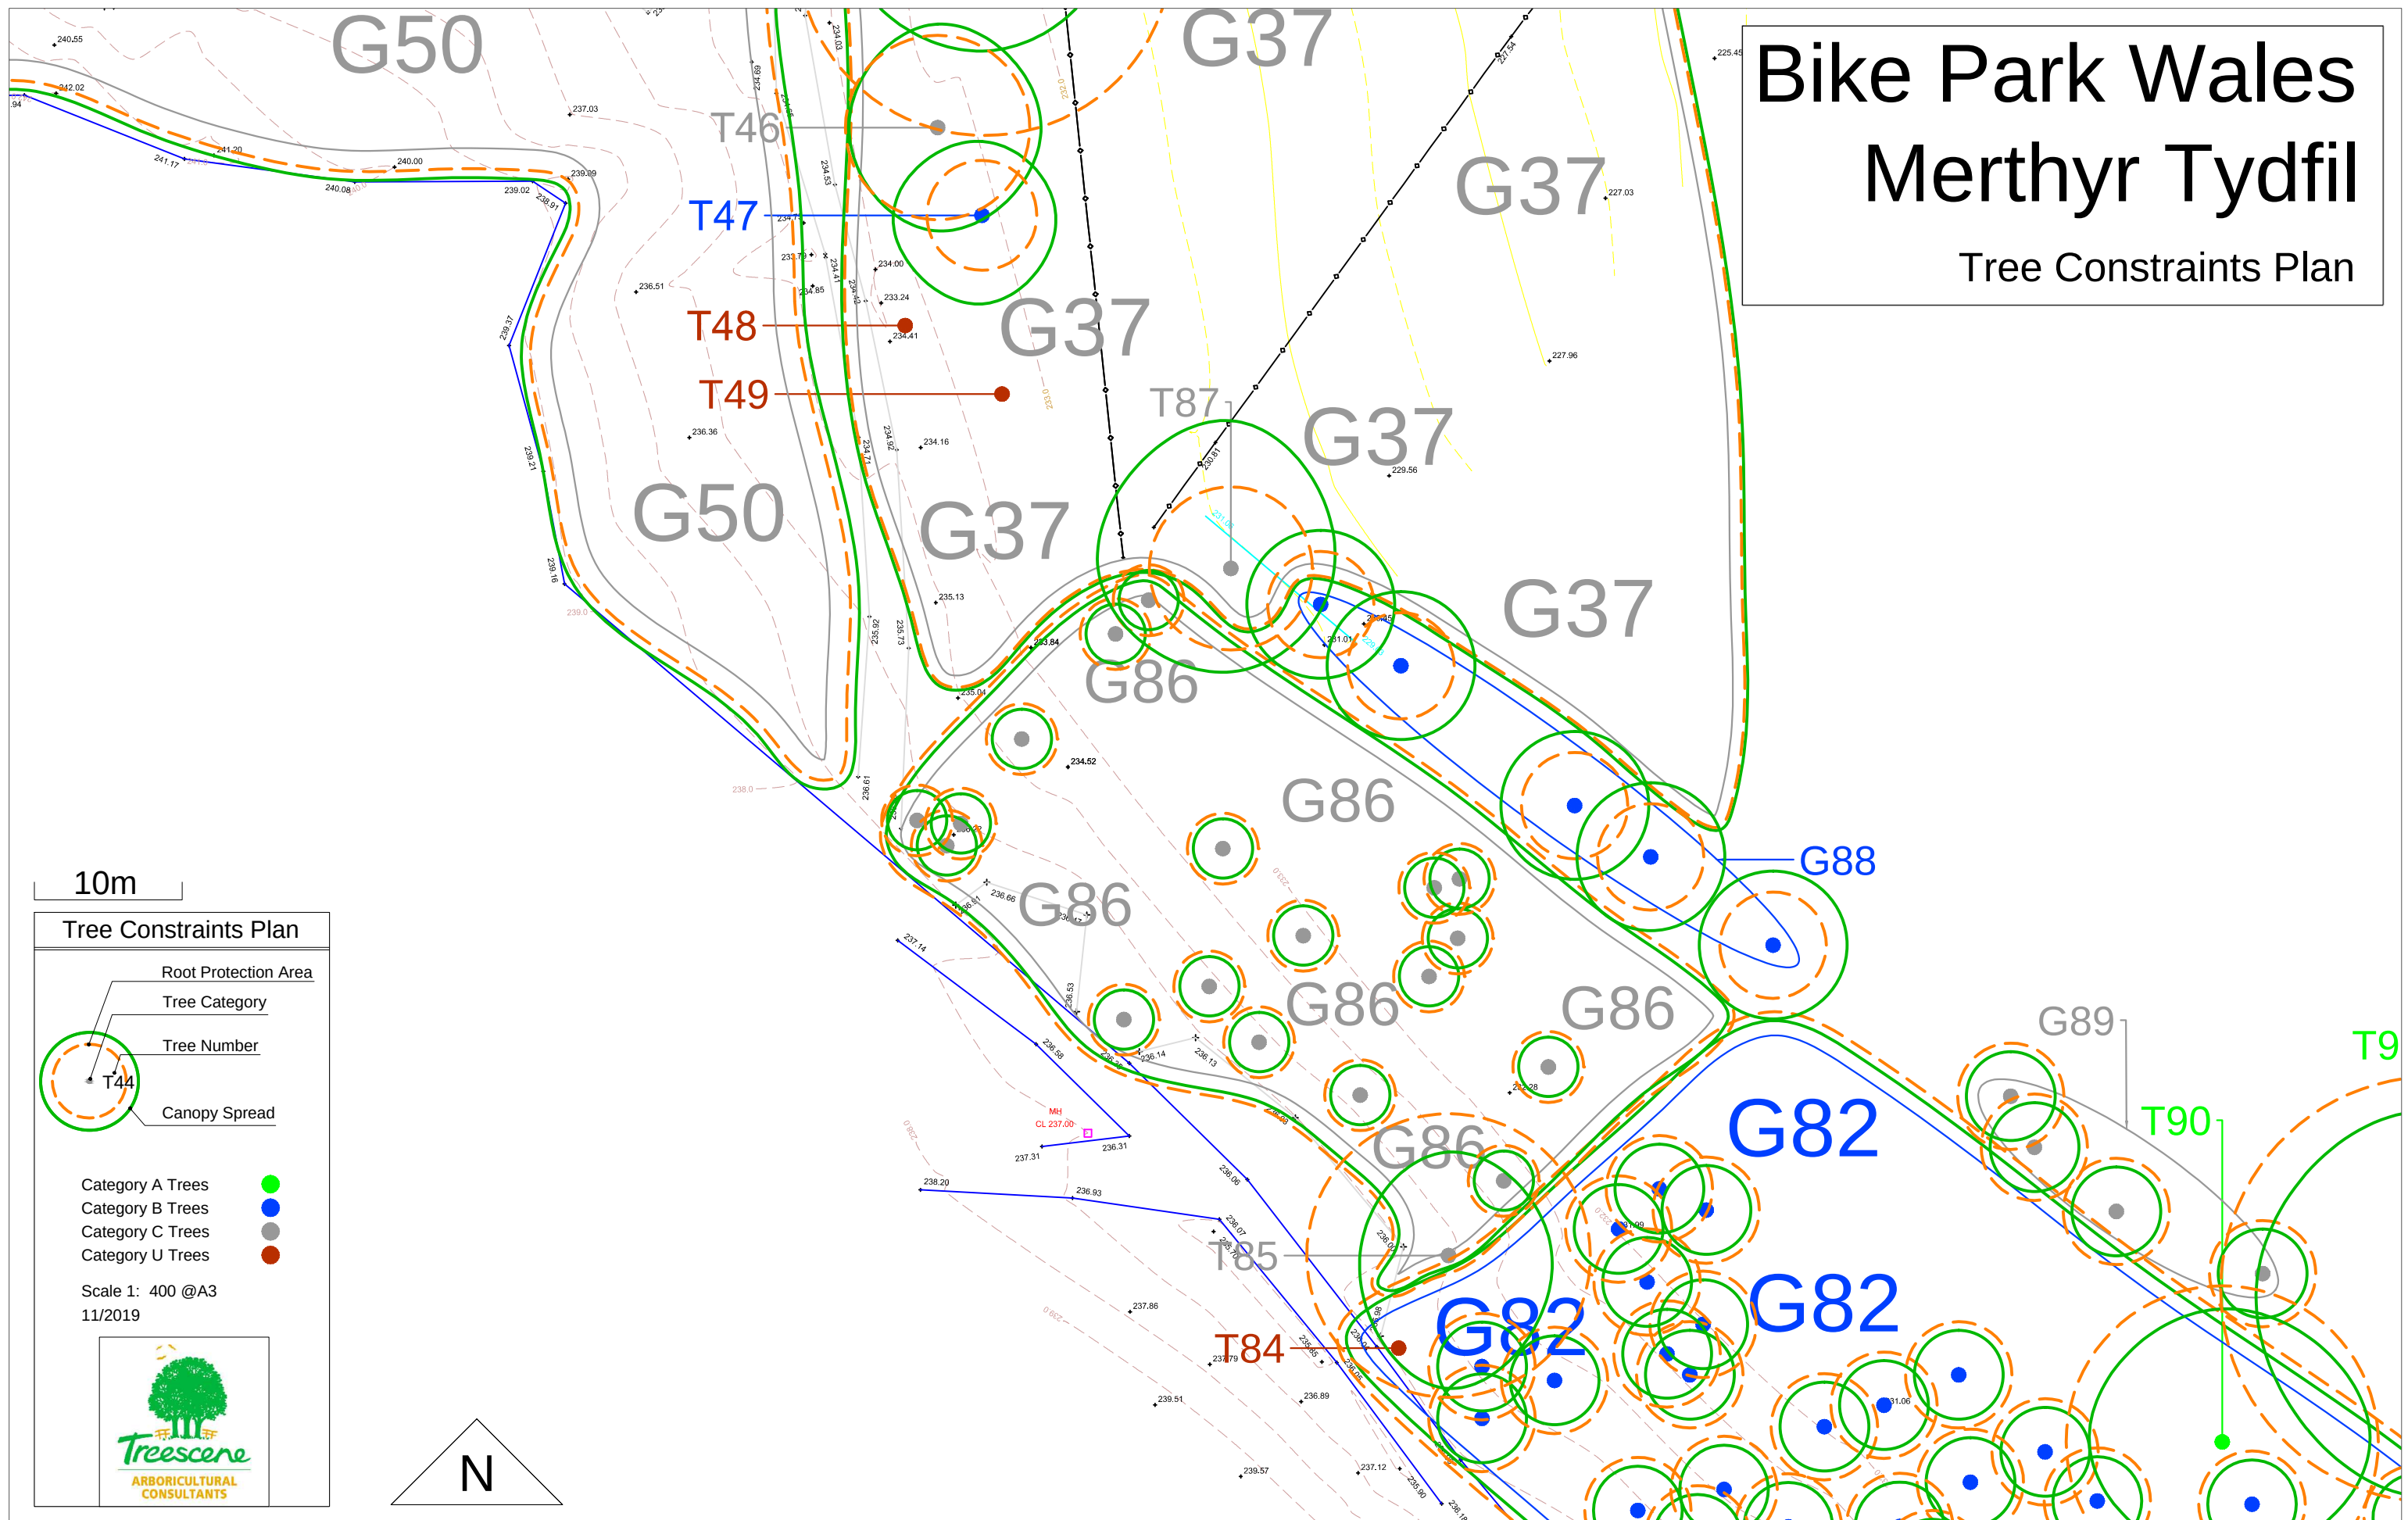


Tree Constraints Plan

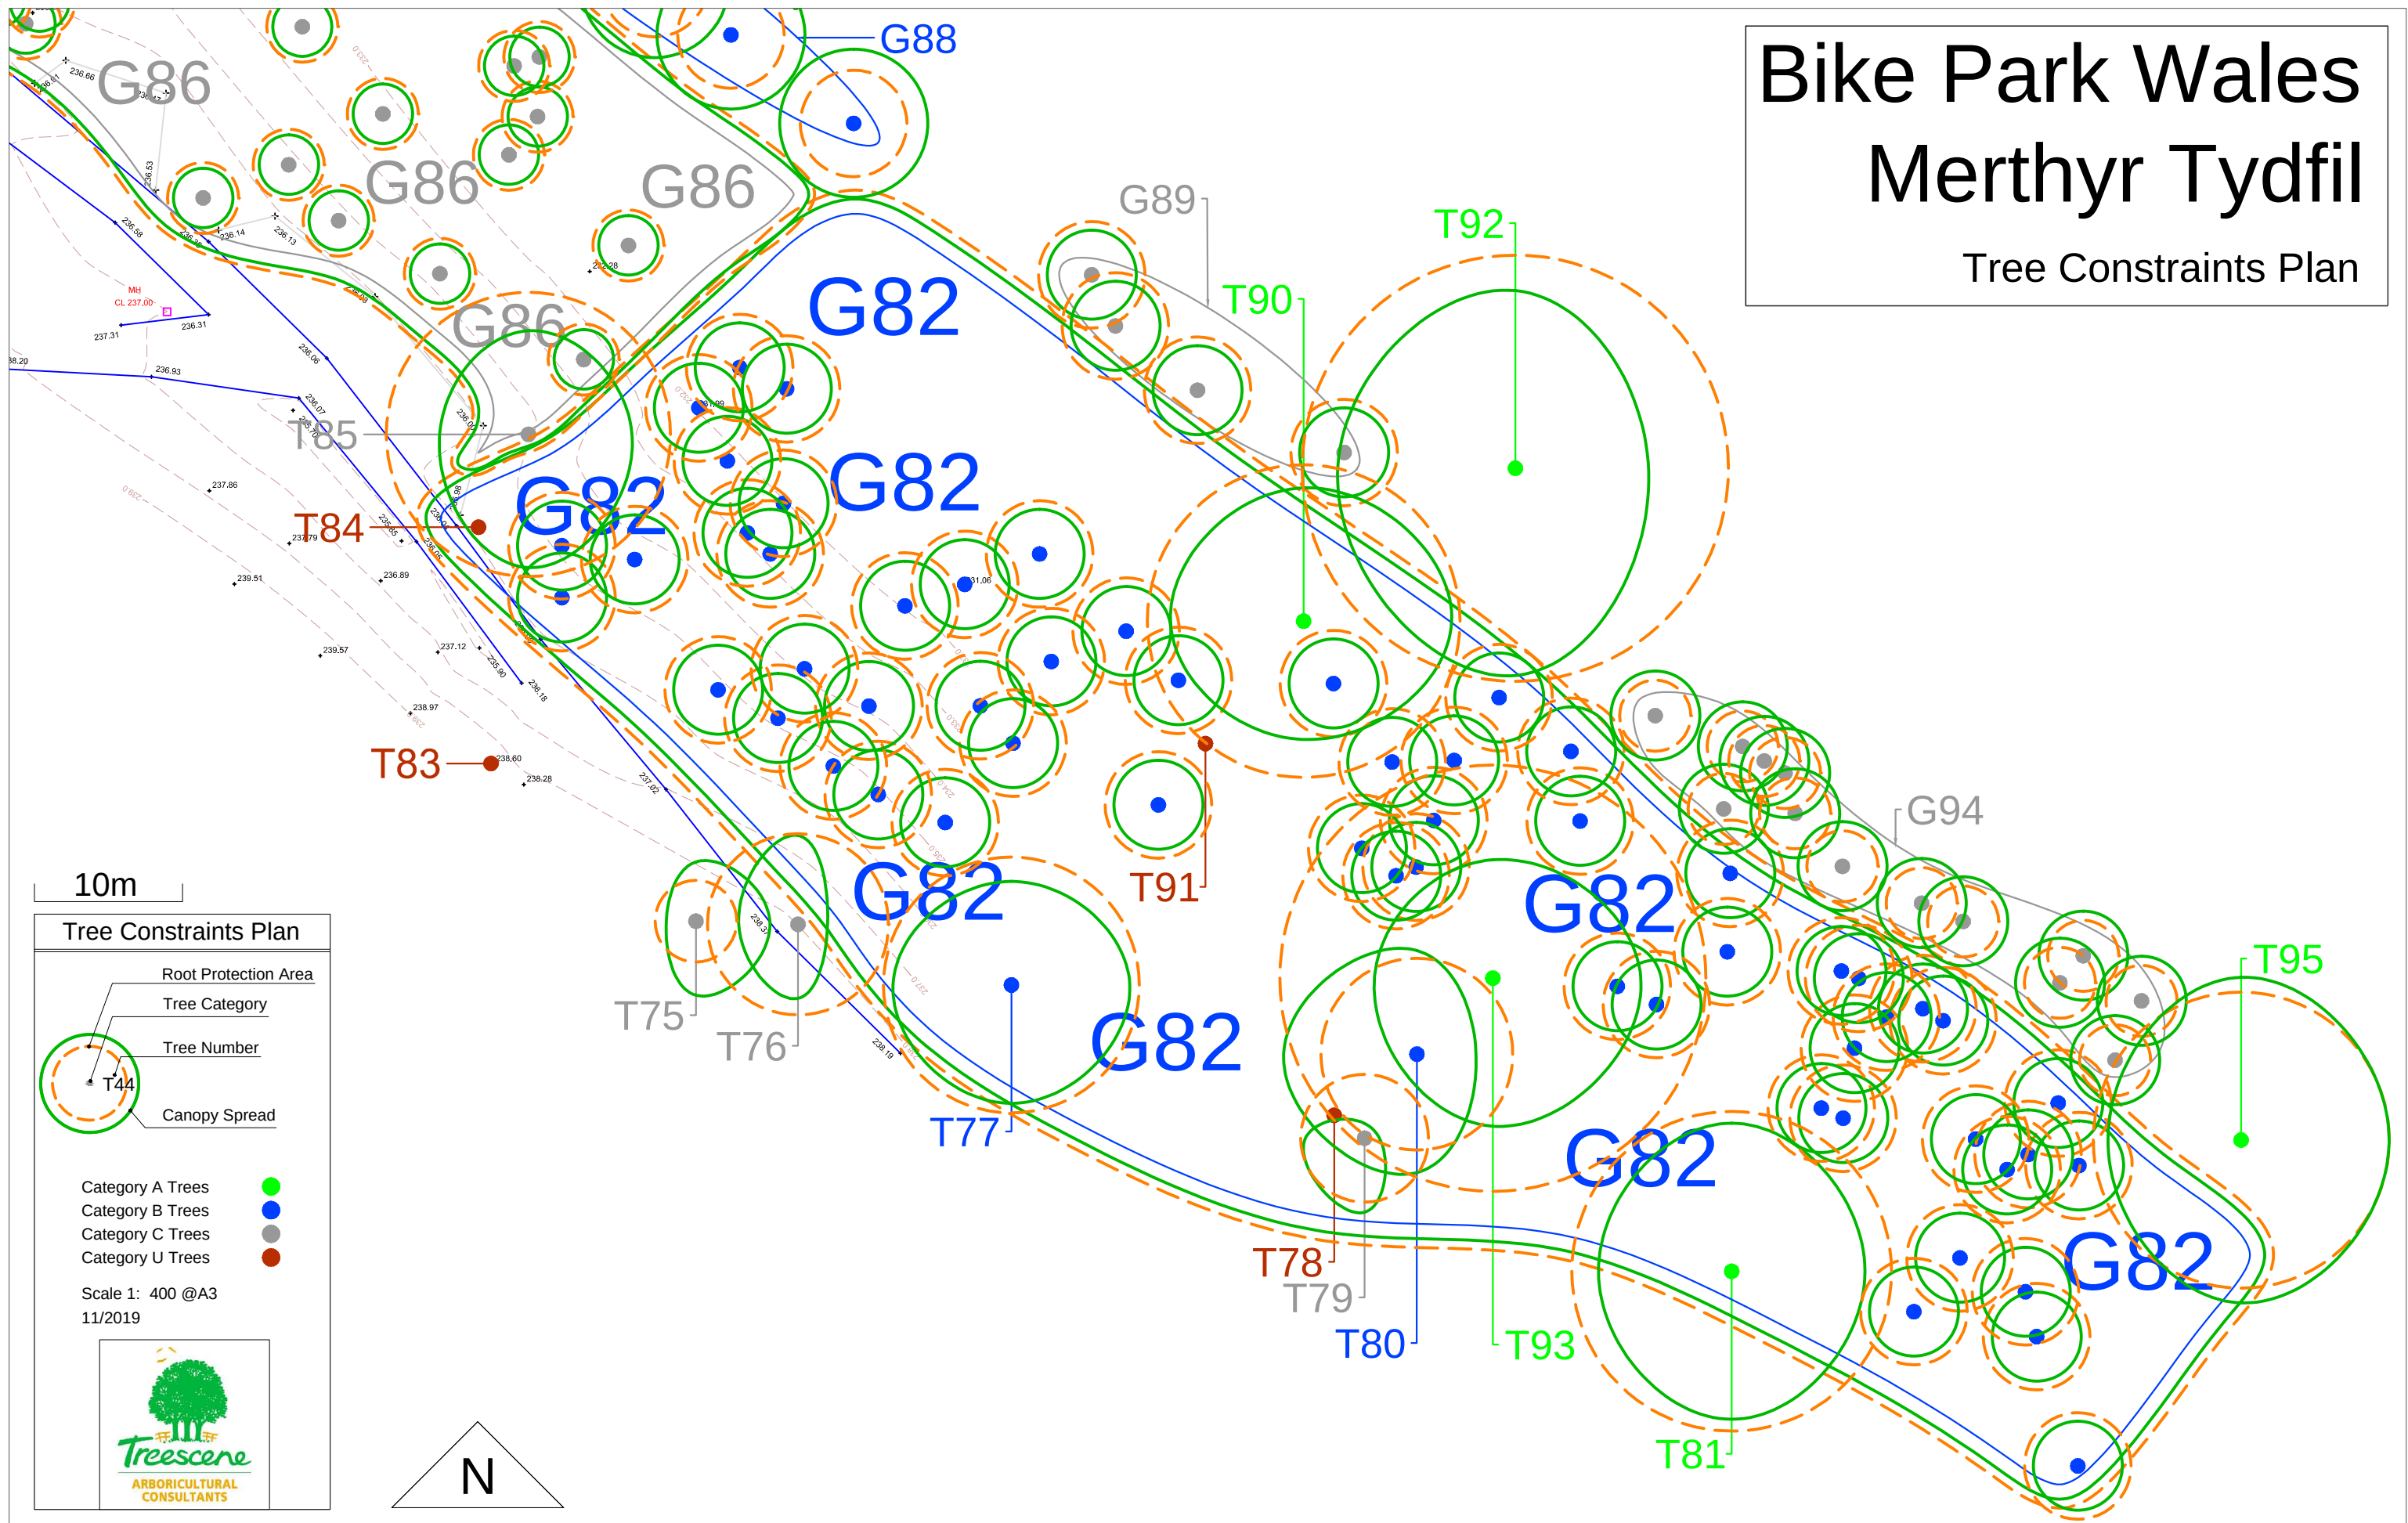

Bike Park Wales

Merthyr Tydfil

Tree Constraints Plan

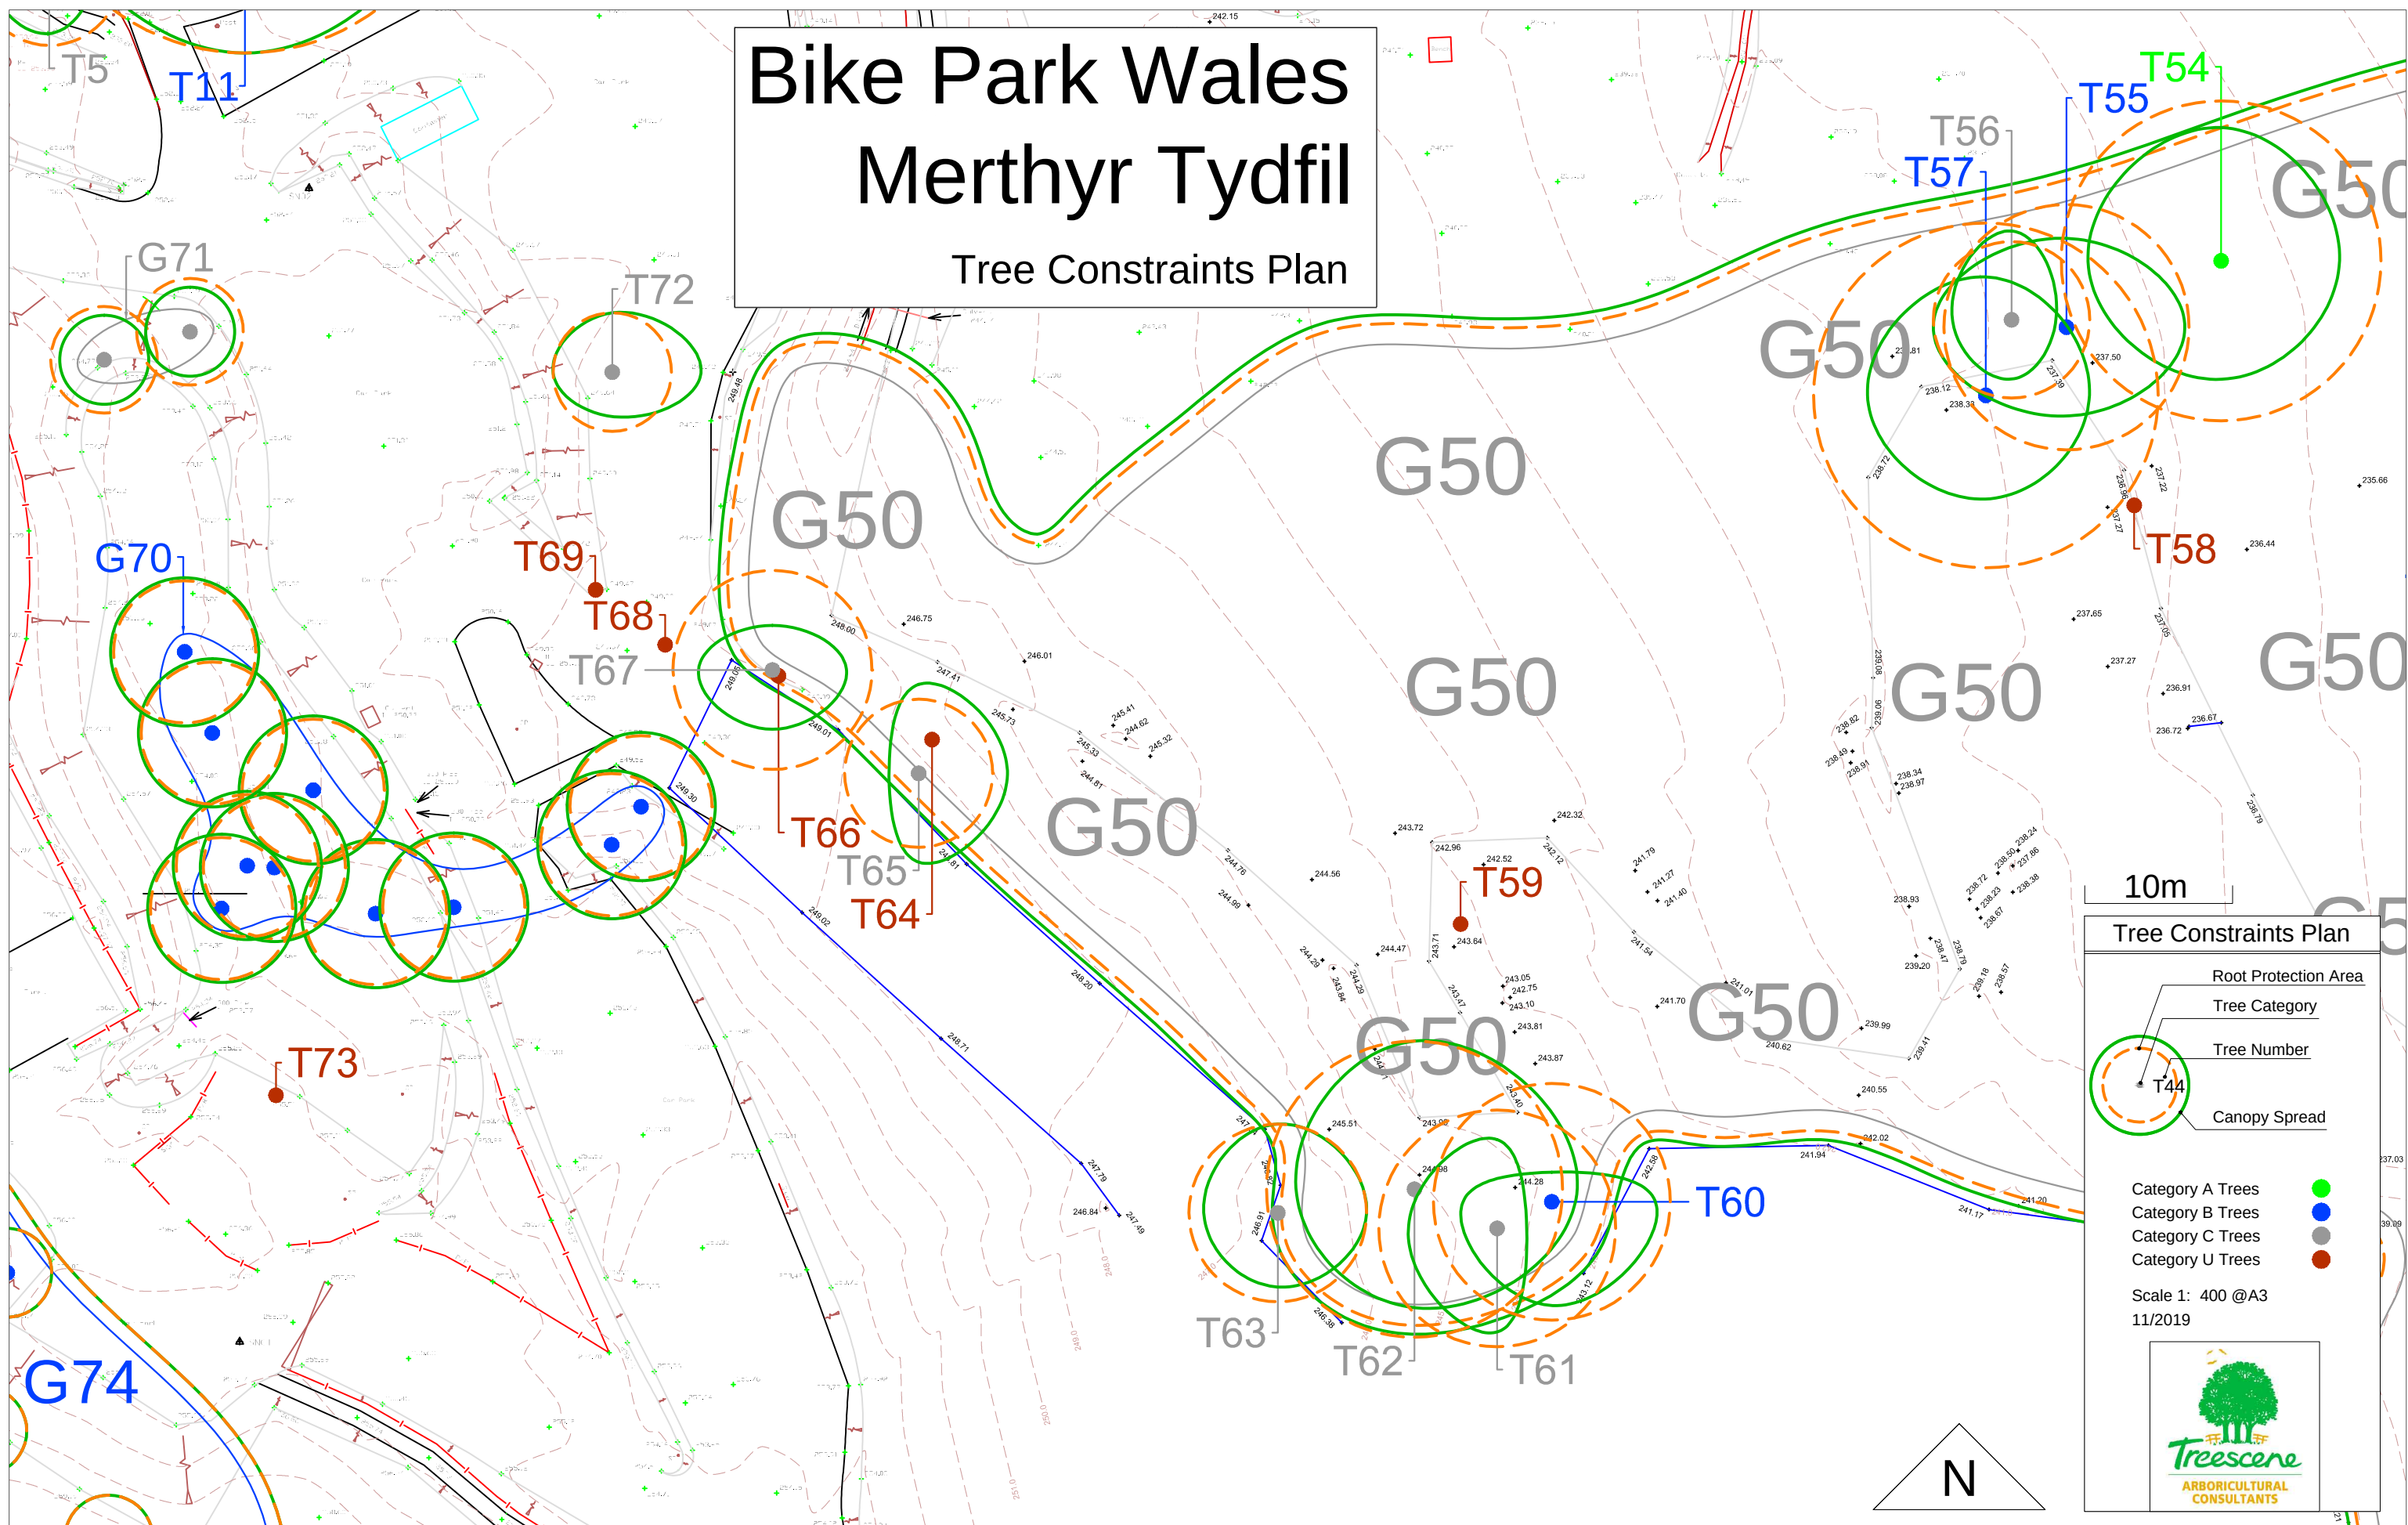

Bike Park Wales Merthyr Tydfil

Tree Constraints Plan

