
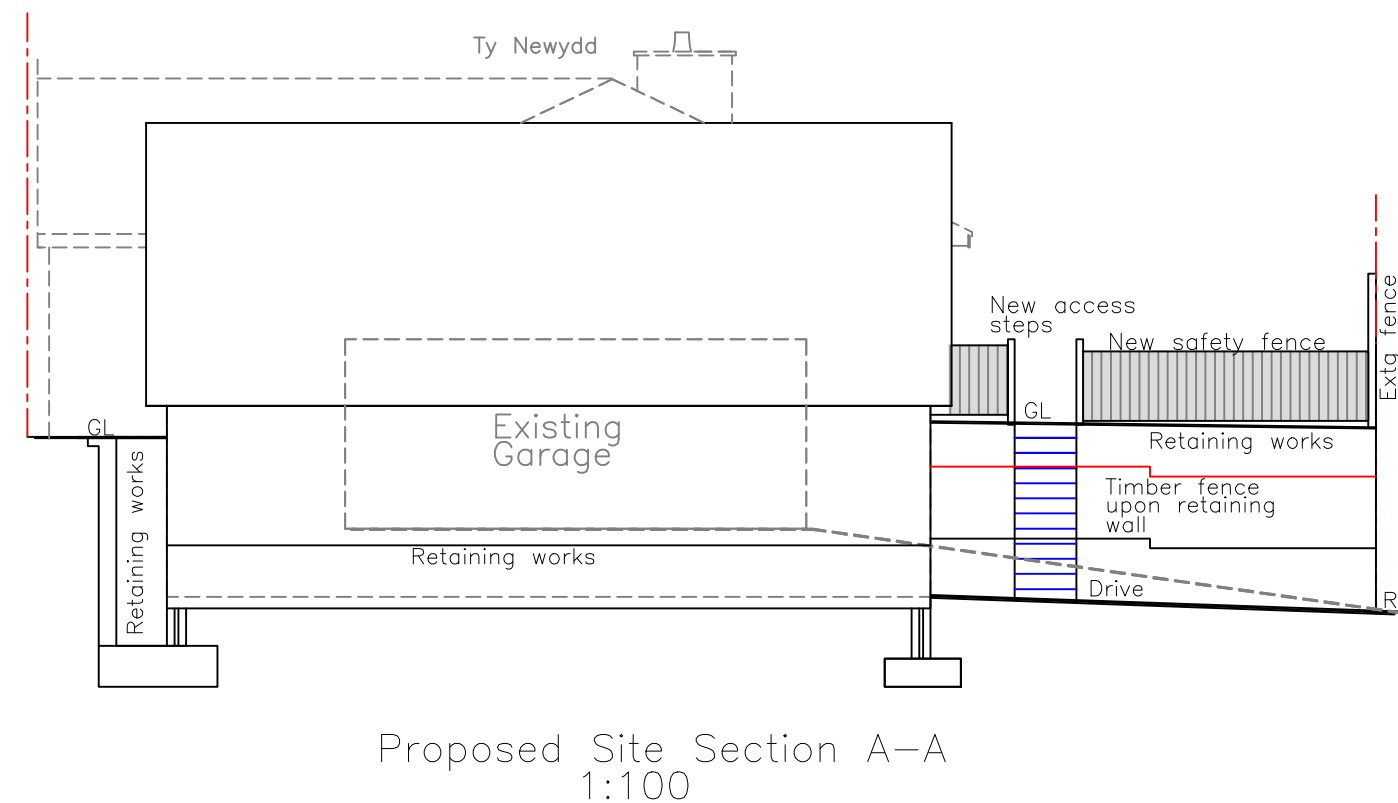
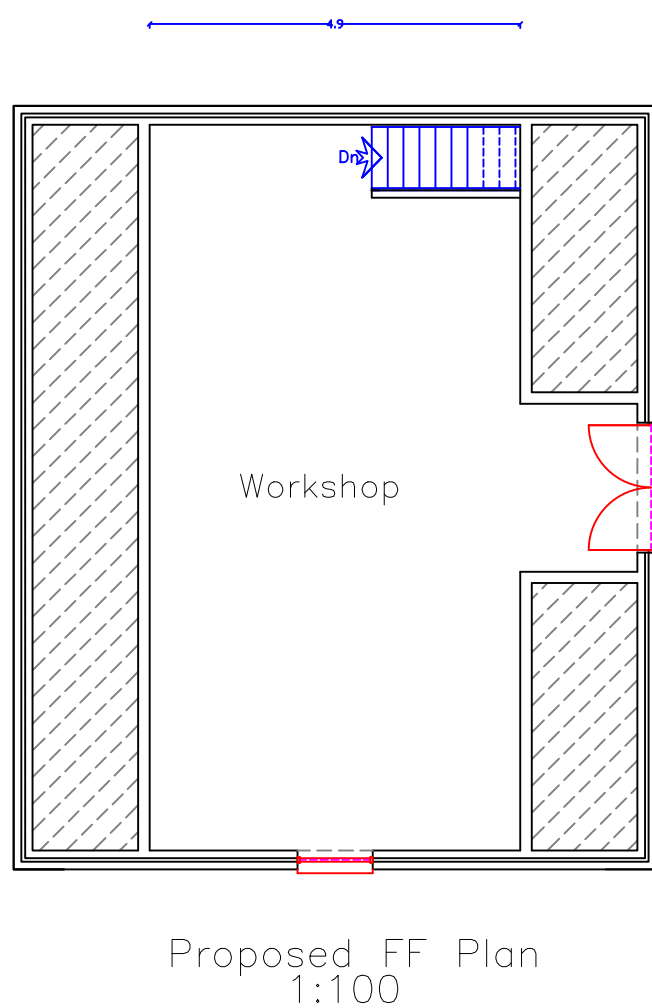
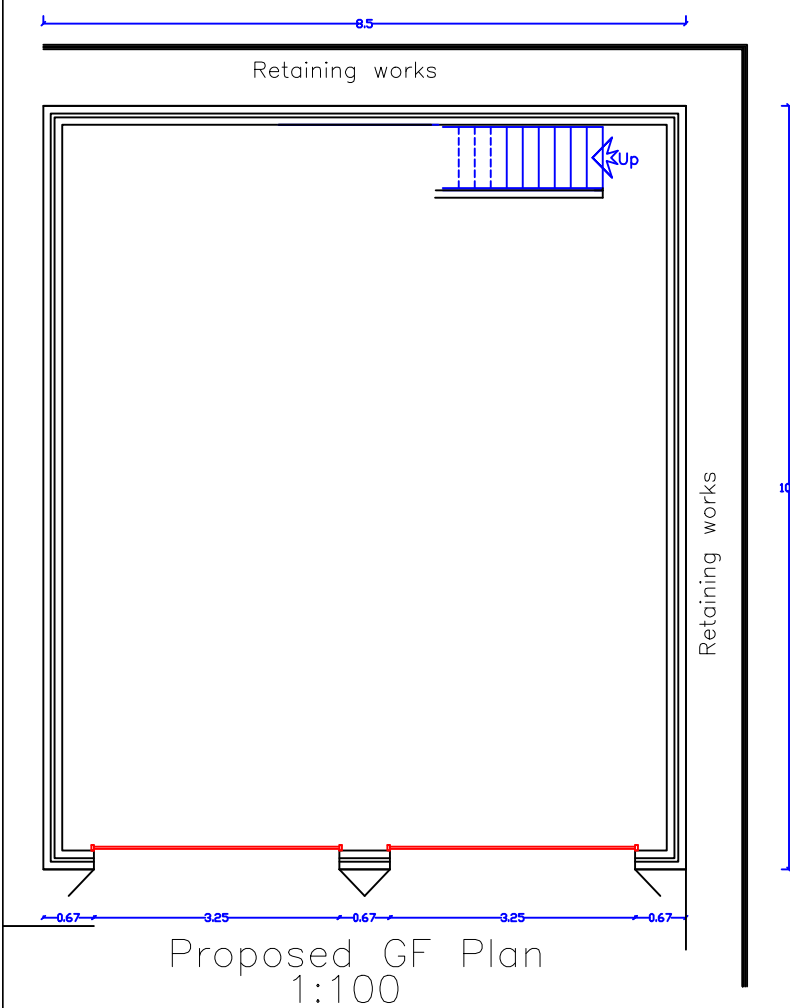
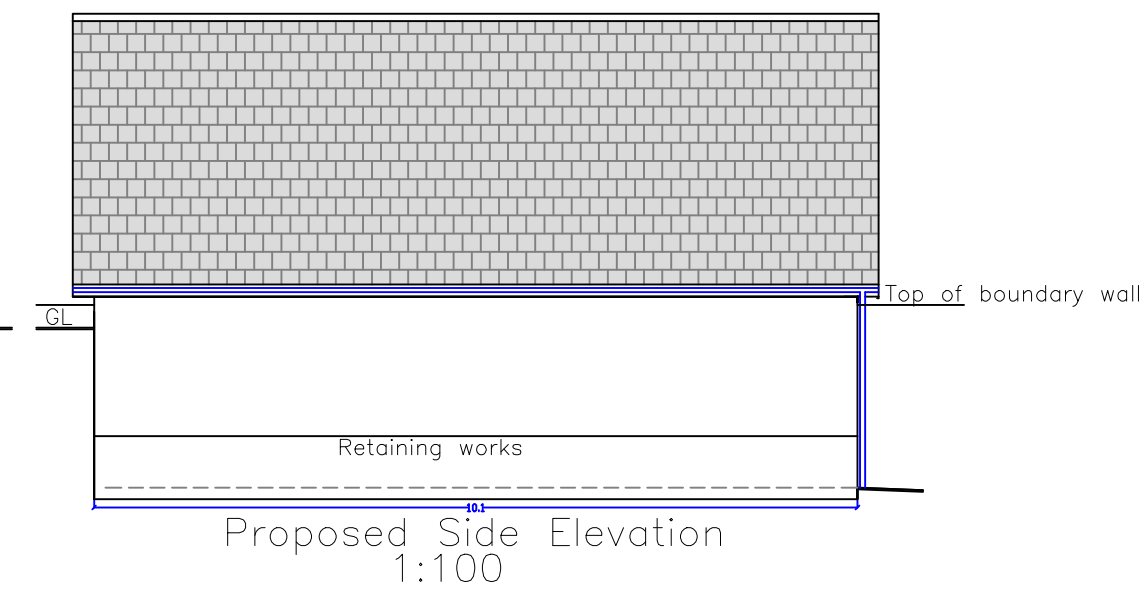
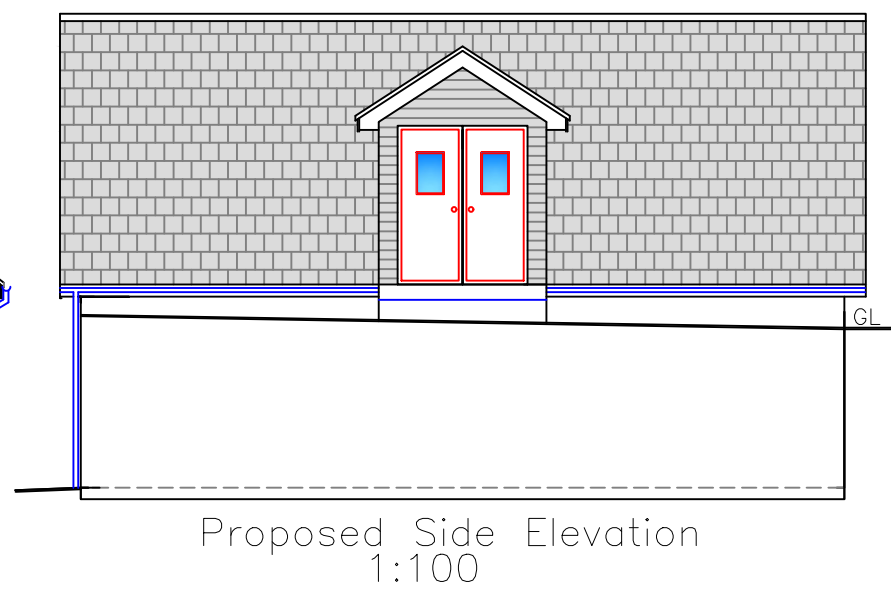
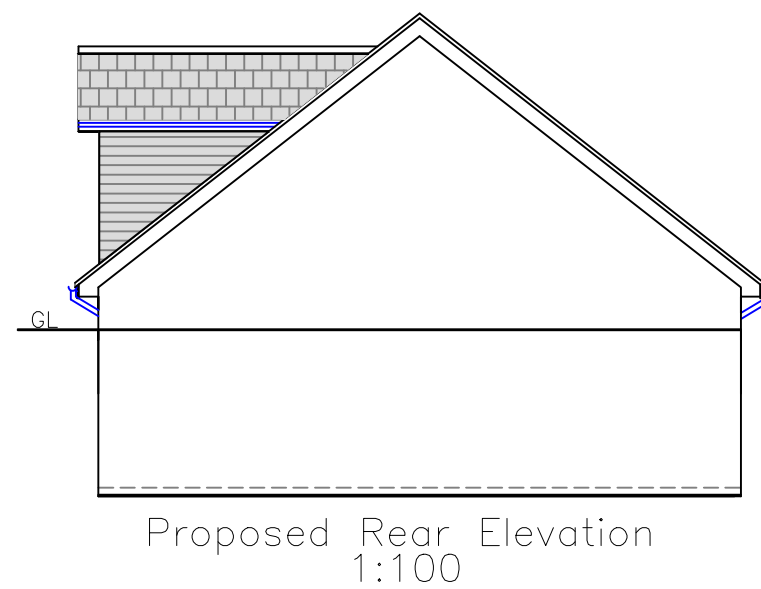
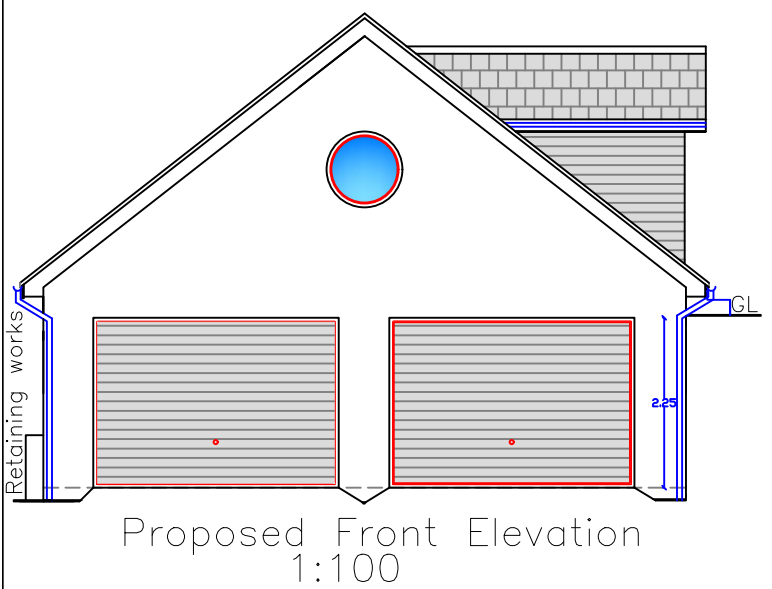
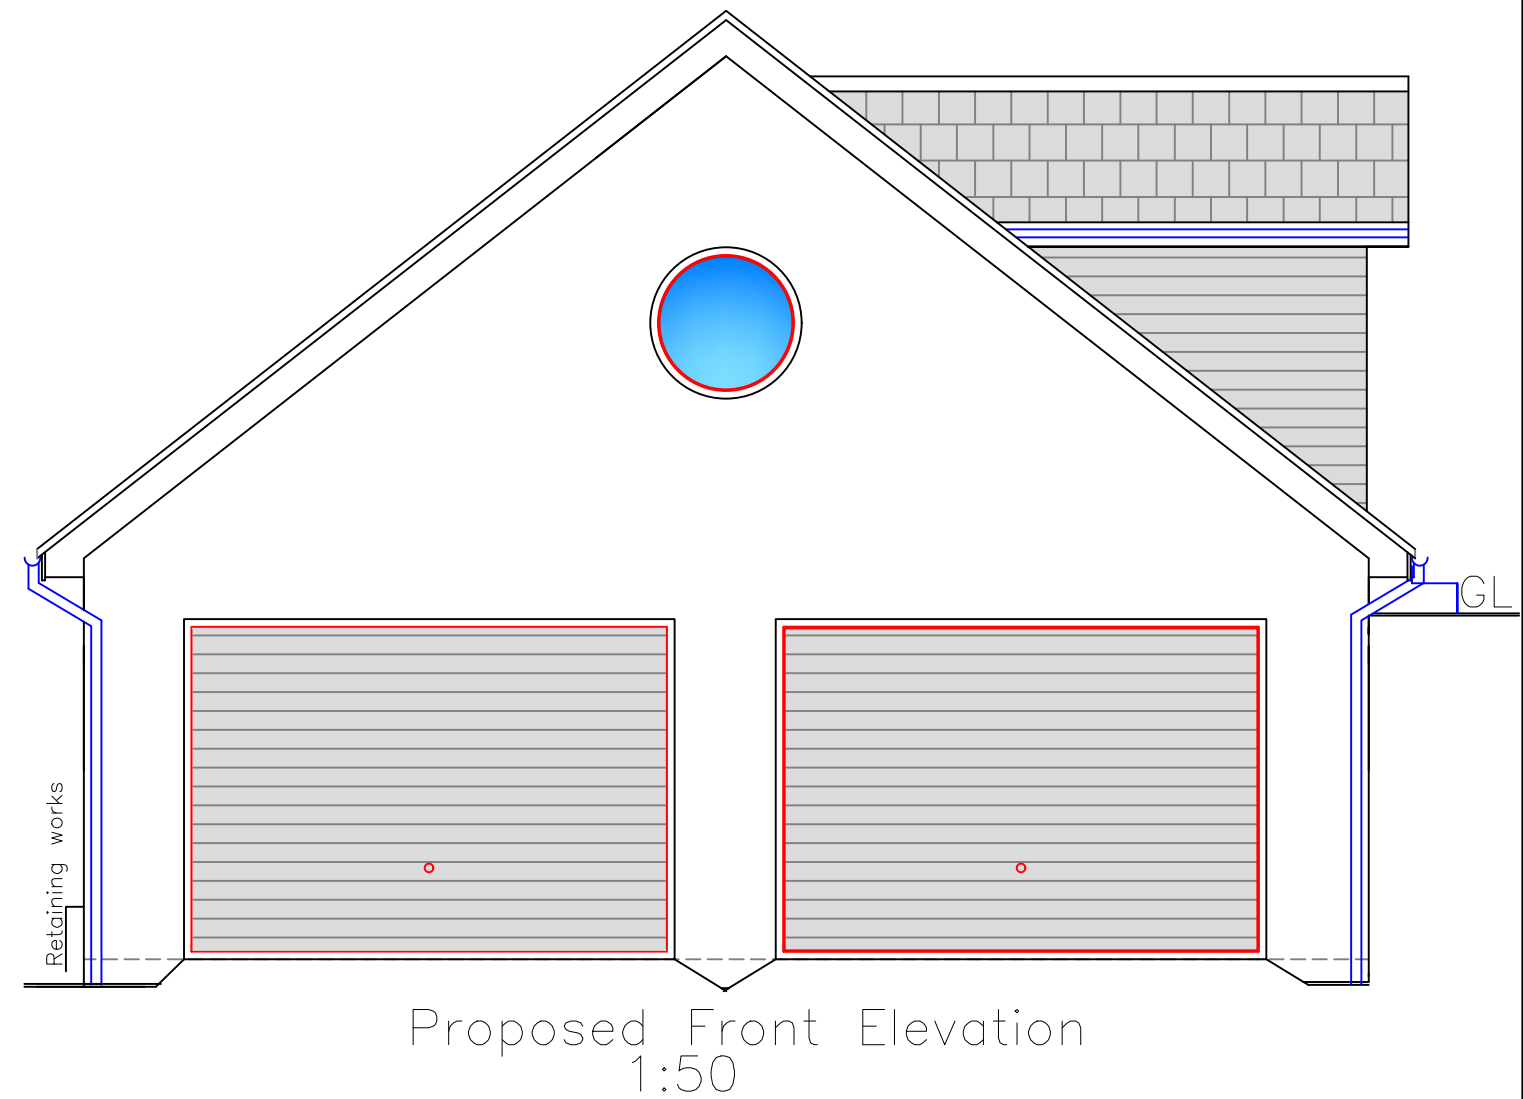
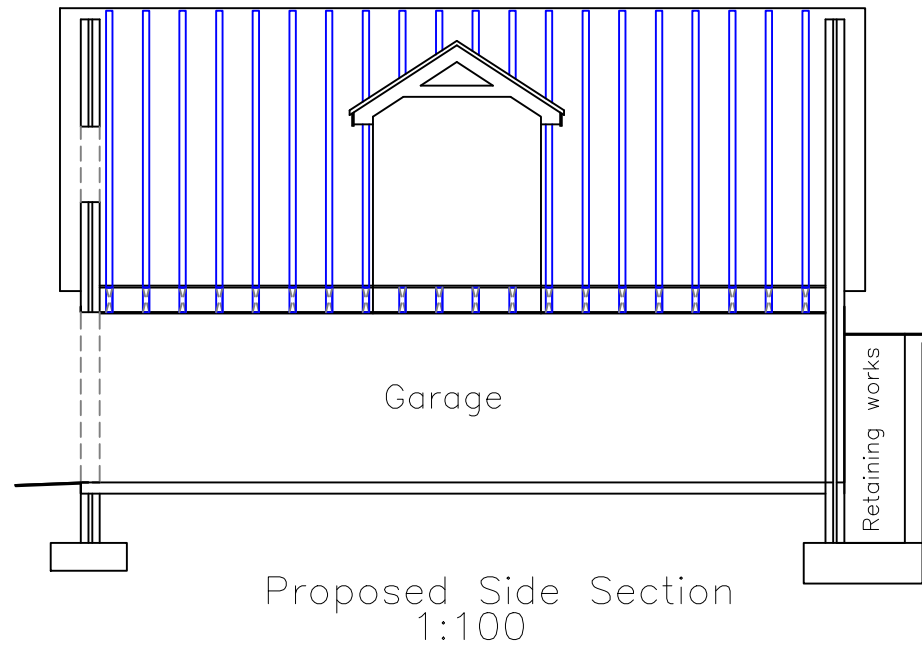


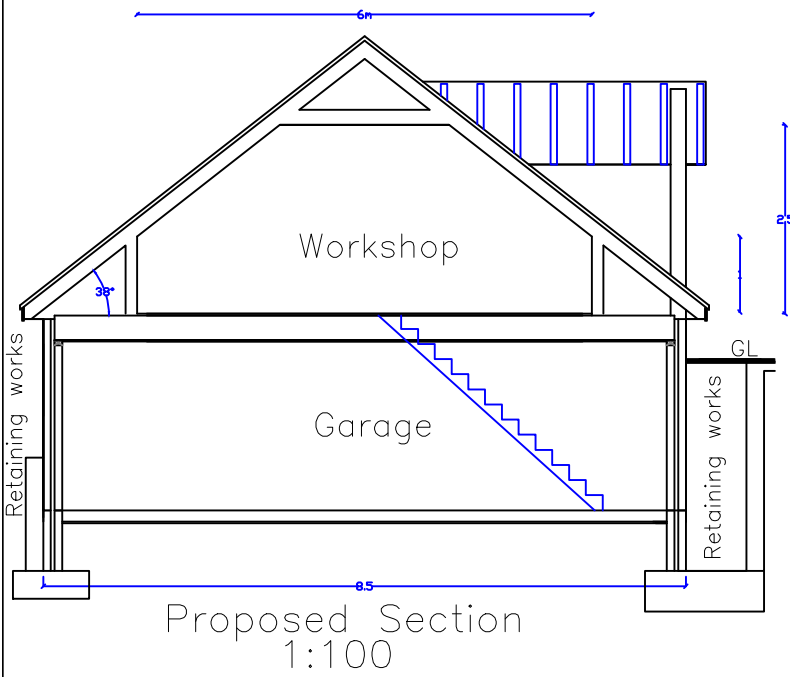

Finishes	
Roof:	Concrete tile matching dwelling
External walls:	Render matching dwelling
Drive:	Permeable tarmac
Windows/Doors:	White uPVC
Fascia/RWG's:	White uPVC
Cladding:	White uPVC matching
Doors/Windows:	White uPVC matching

Utopia Design Architectural Services	
Building Planning Application Support	
Tel: 01685 559230. Mob: 07908 725065	
Issued Only for Purpose Indicated	
Drawing Status: FOR PLANNING PURPOSES ONLY	
Client	Ty Newydd Brondeg Heolgerrig Merthyr Tydfil CF48 1TW
Job	Demolition of Existing Garage with Proposed New Larger Garage, Access & Associated Retaining Works
Drawn by	PT
Date	20.05.22
Title	Scale 1:50 1:100
Existing & Proposed Plans, & Sections	Drwg No TY NEWYDD GAR 02CC