



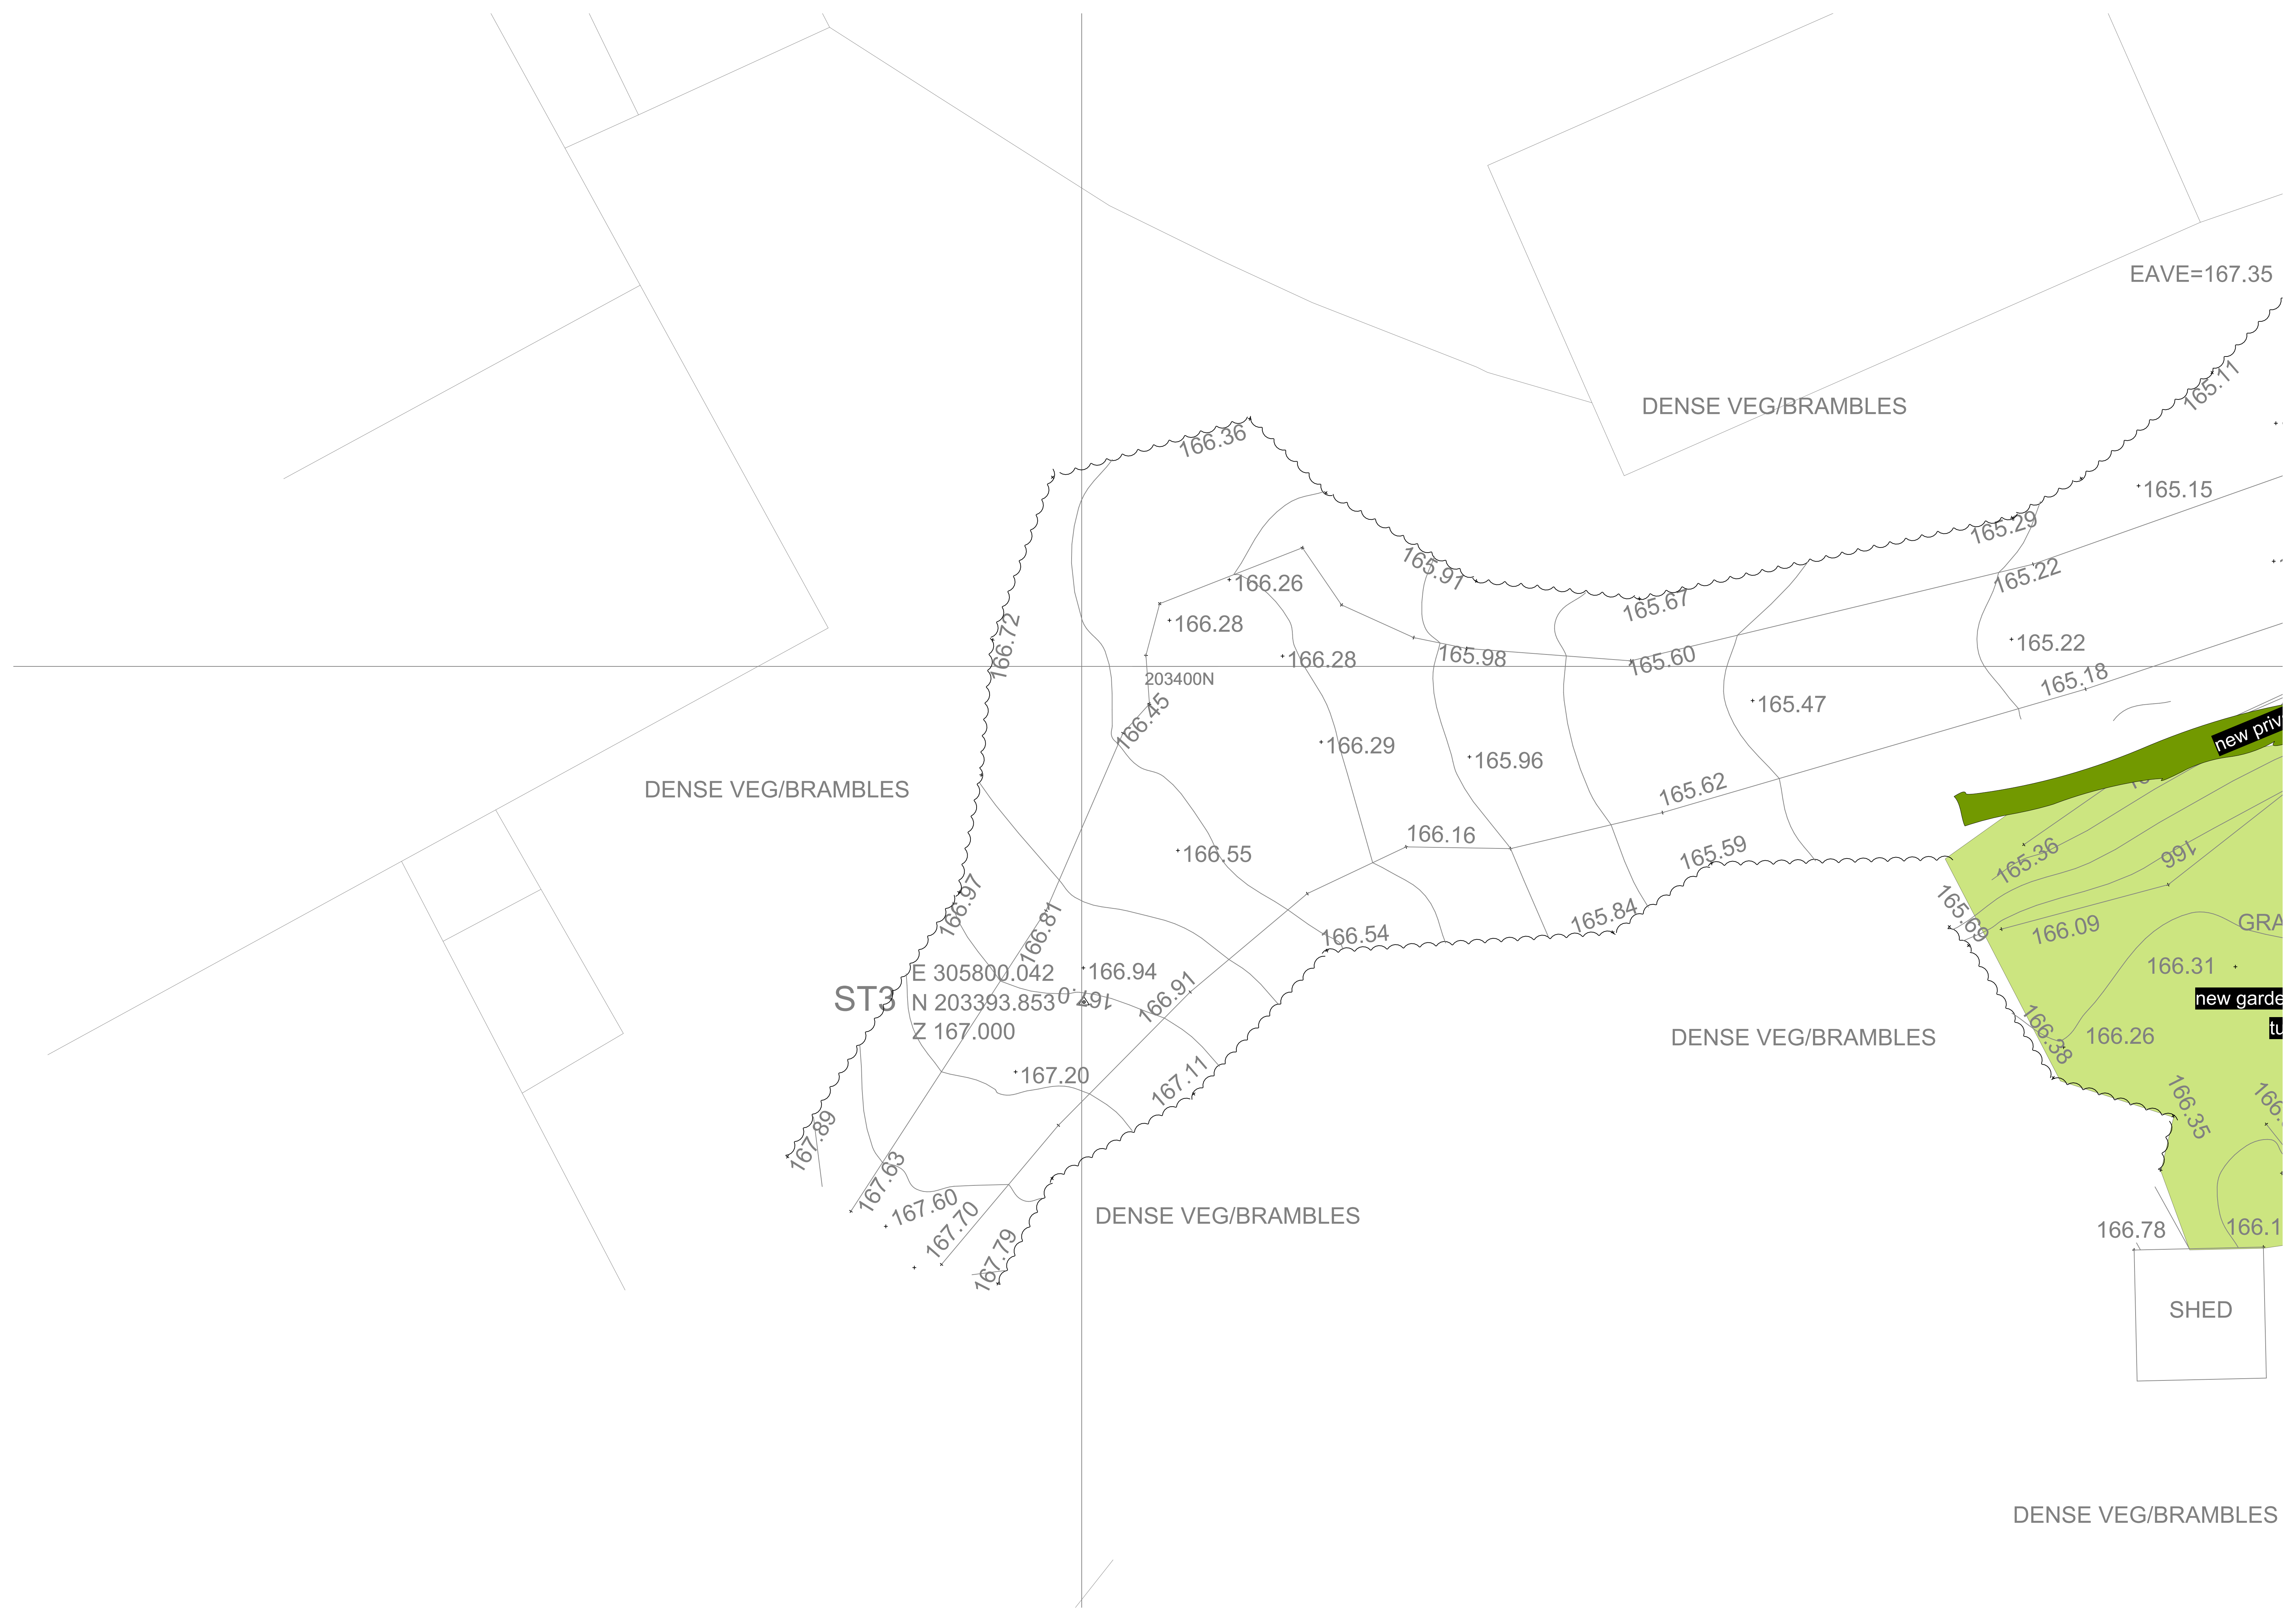

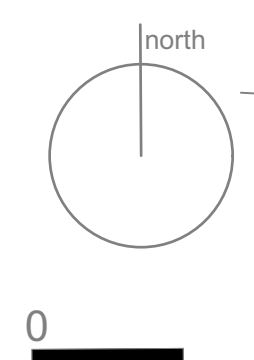

Rev B - Measured slab added - 12.01.22

Rev A - lowered FFL added setting out dimensions - 09.01.20

George and Co.

Proposed new dwelling to

Land to the rear of Gethin House, Abercanaid, Merthyr Tydfil

576.002B		Proposed site plan	
BC	1:50@A1	May '19	SG
1st Floor Woodfired Studios 62 High St Merthyr Tydfil CF37 8DE 07830328652 hello@georgeandco.studio www.georgeandco.studio			
DO NOT SCALE THIS DRAWING		©George and Co.	