




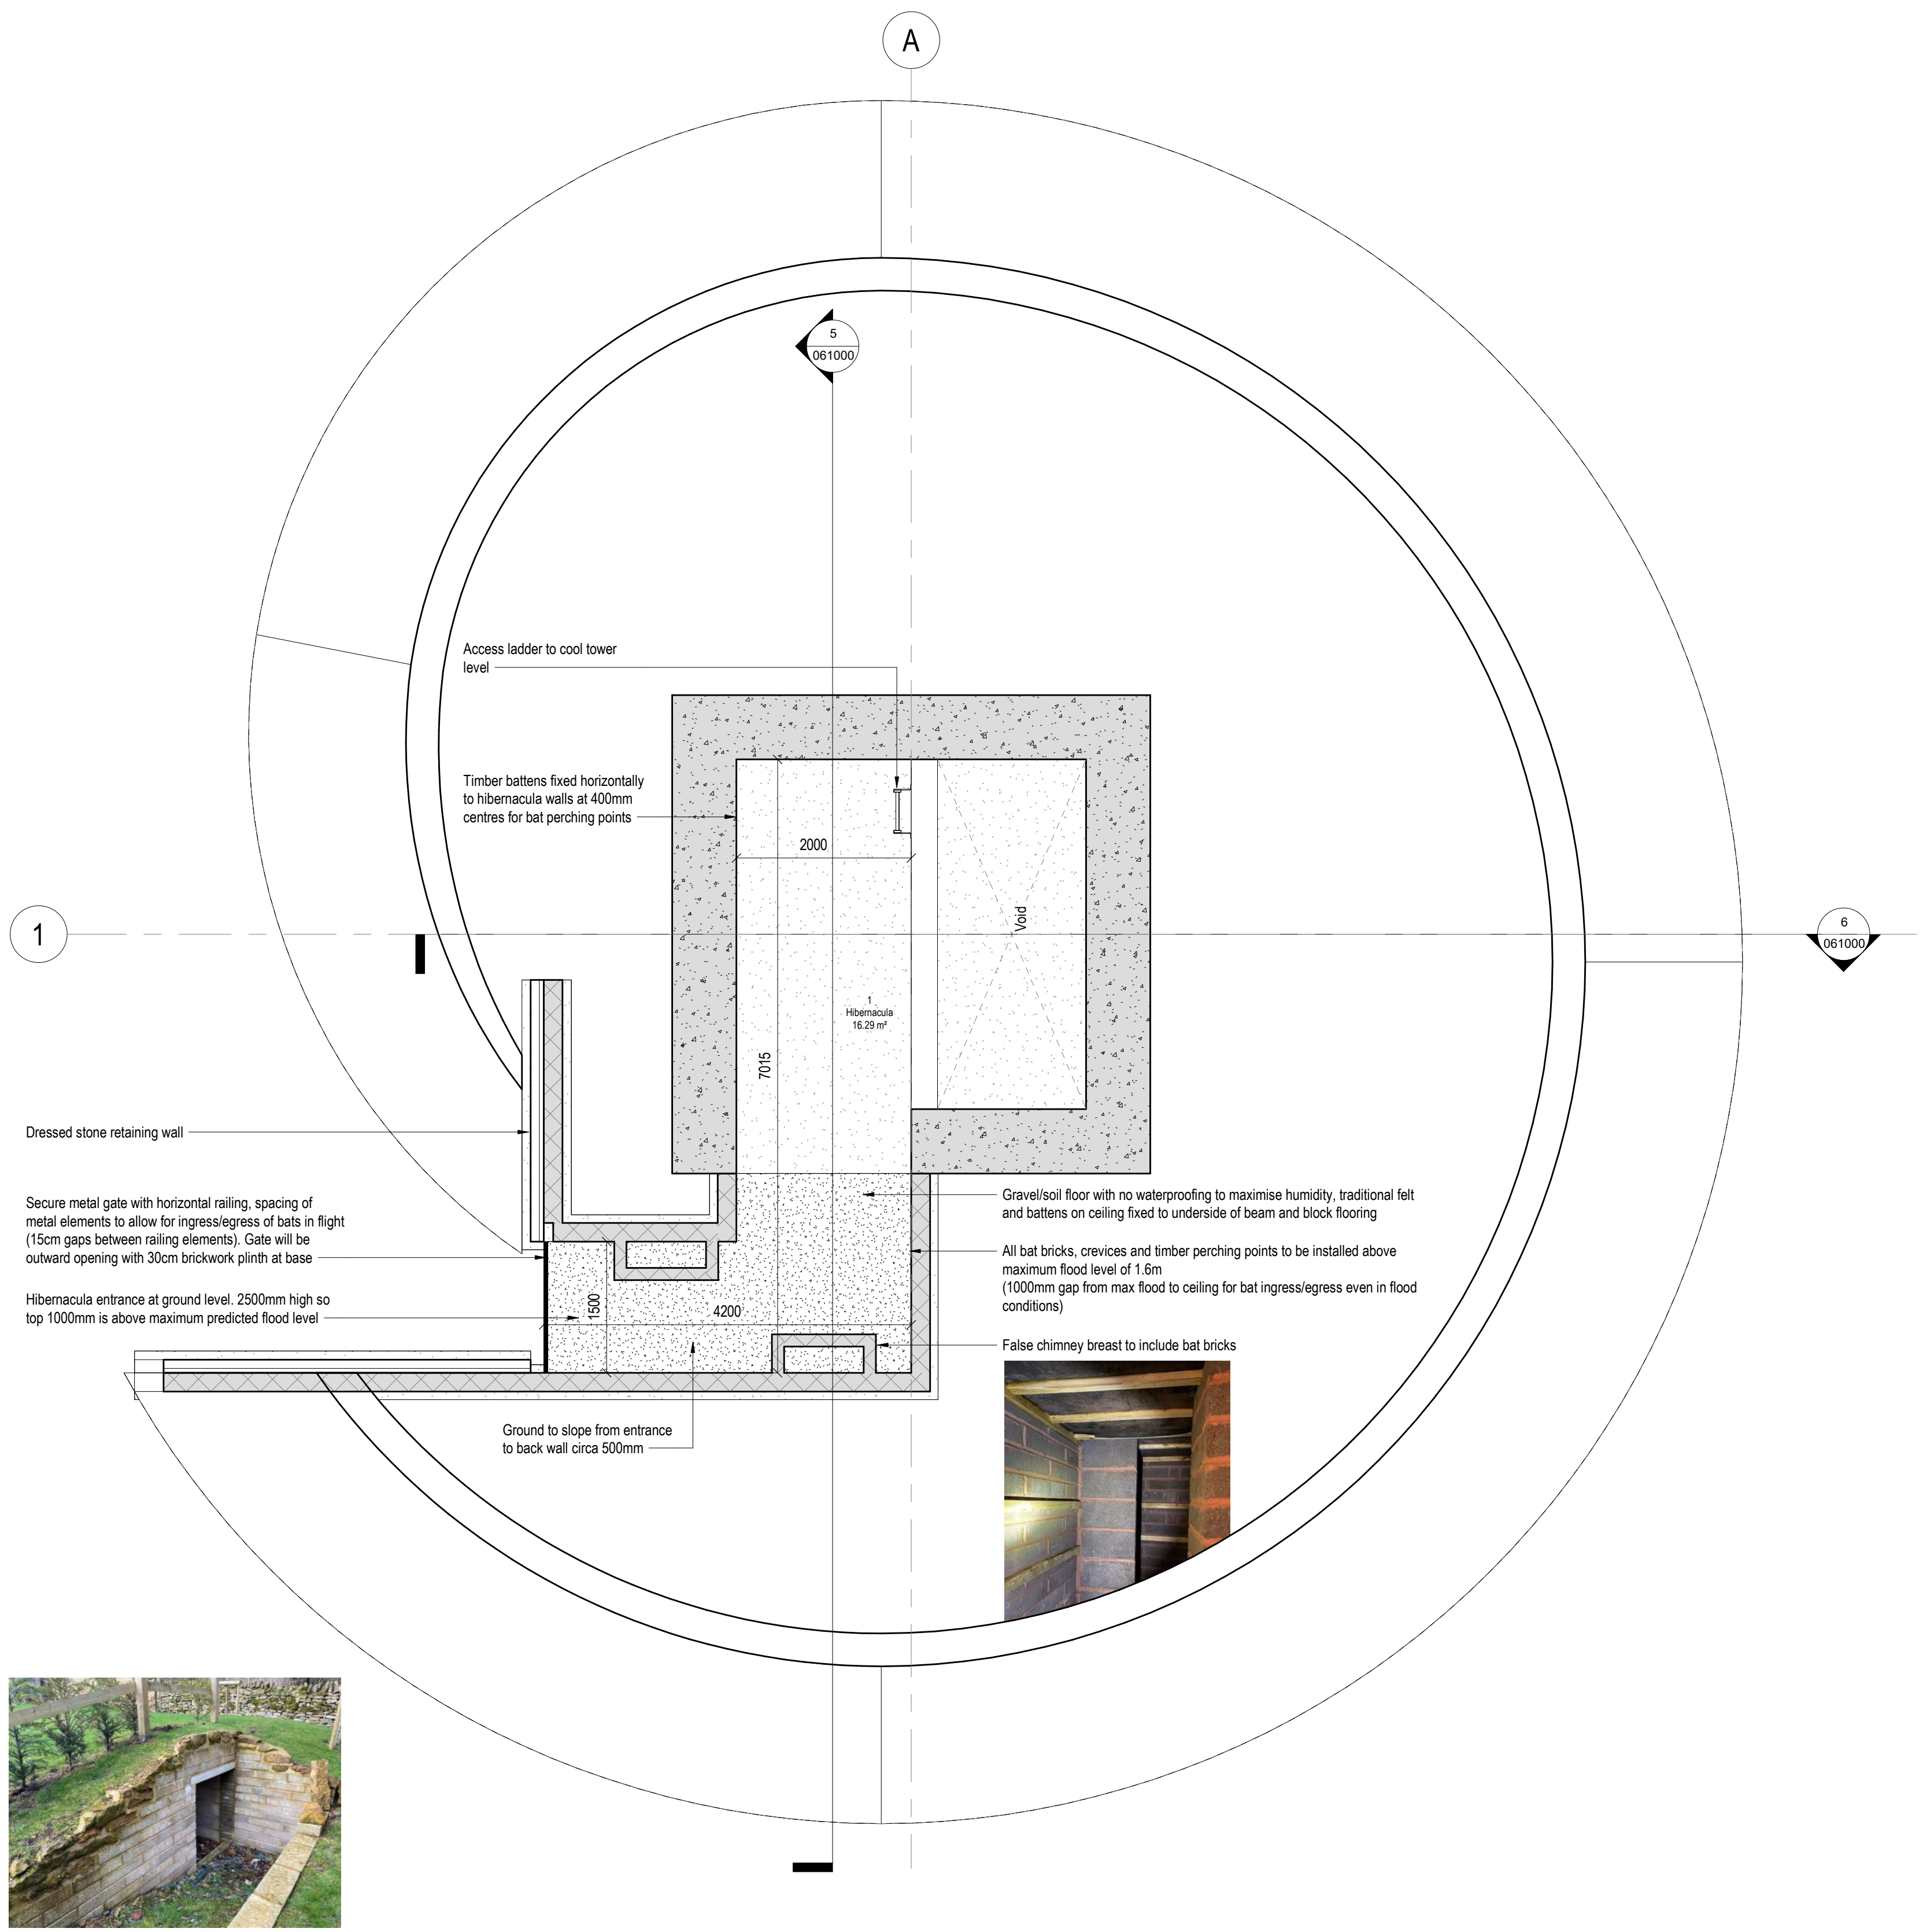


1 | 1 : 50 - GA Plan - 00 - Proposed Hibernacula Floor Plan

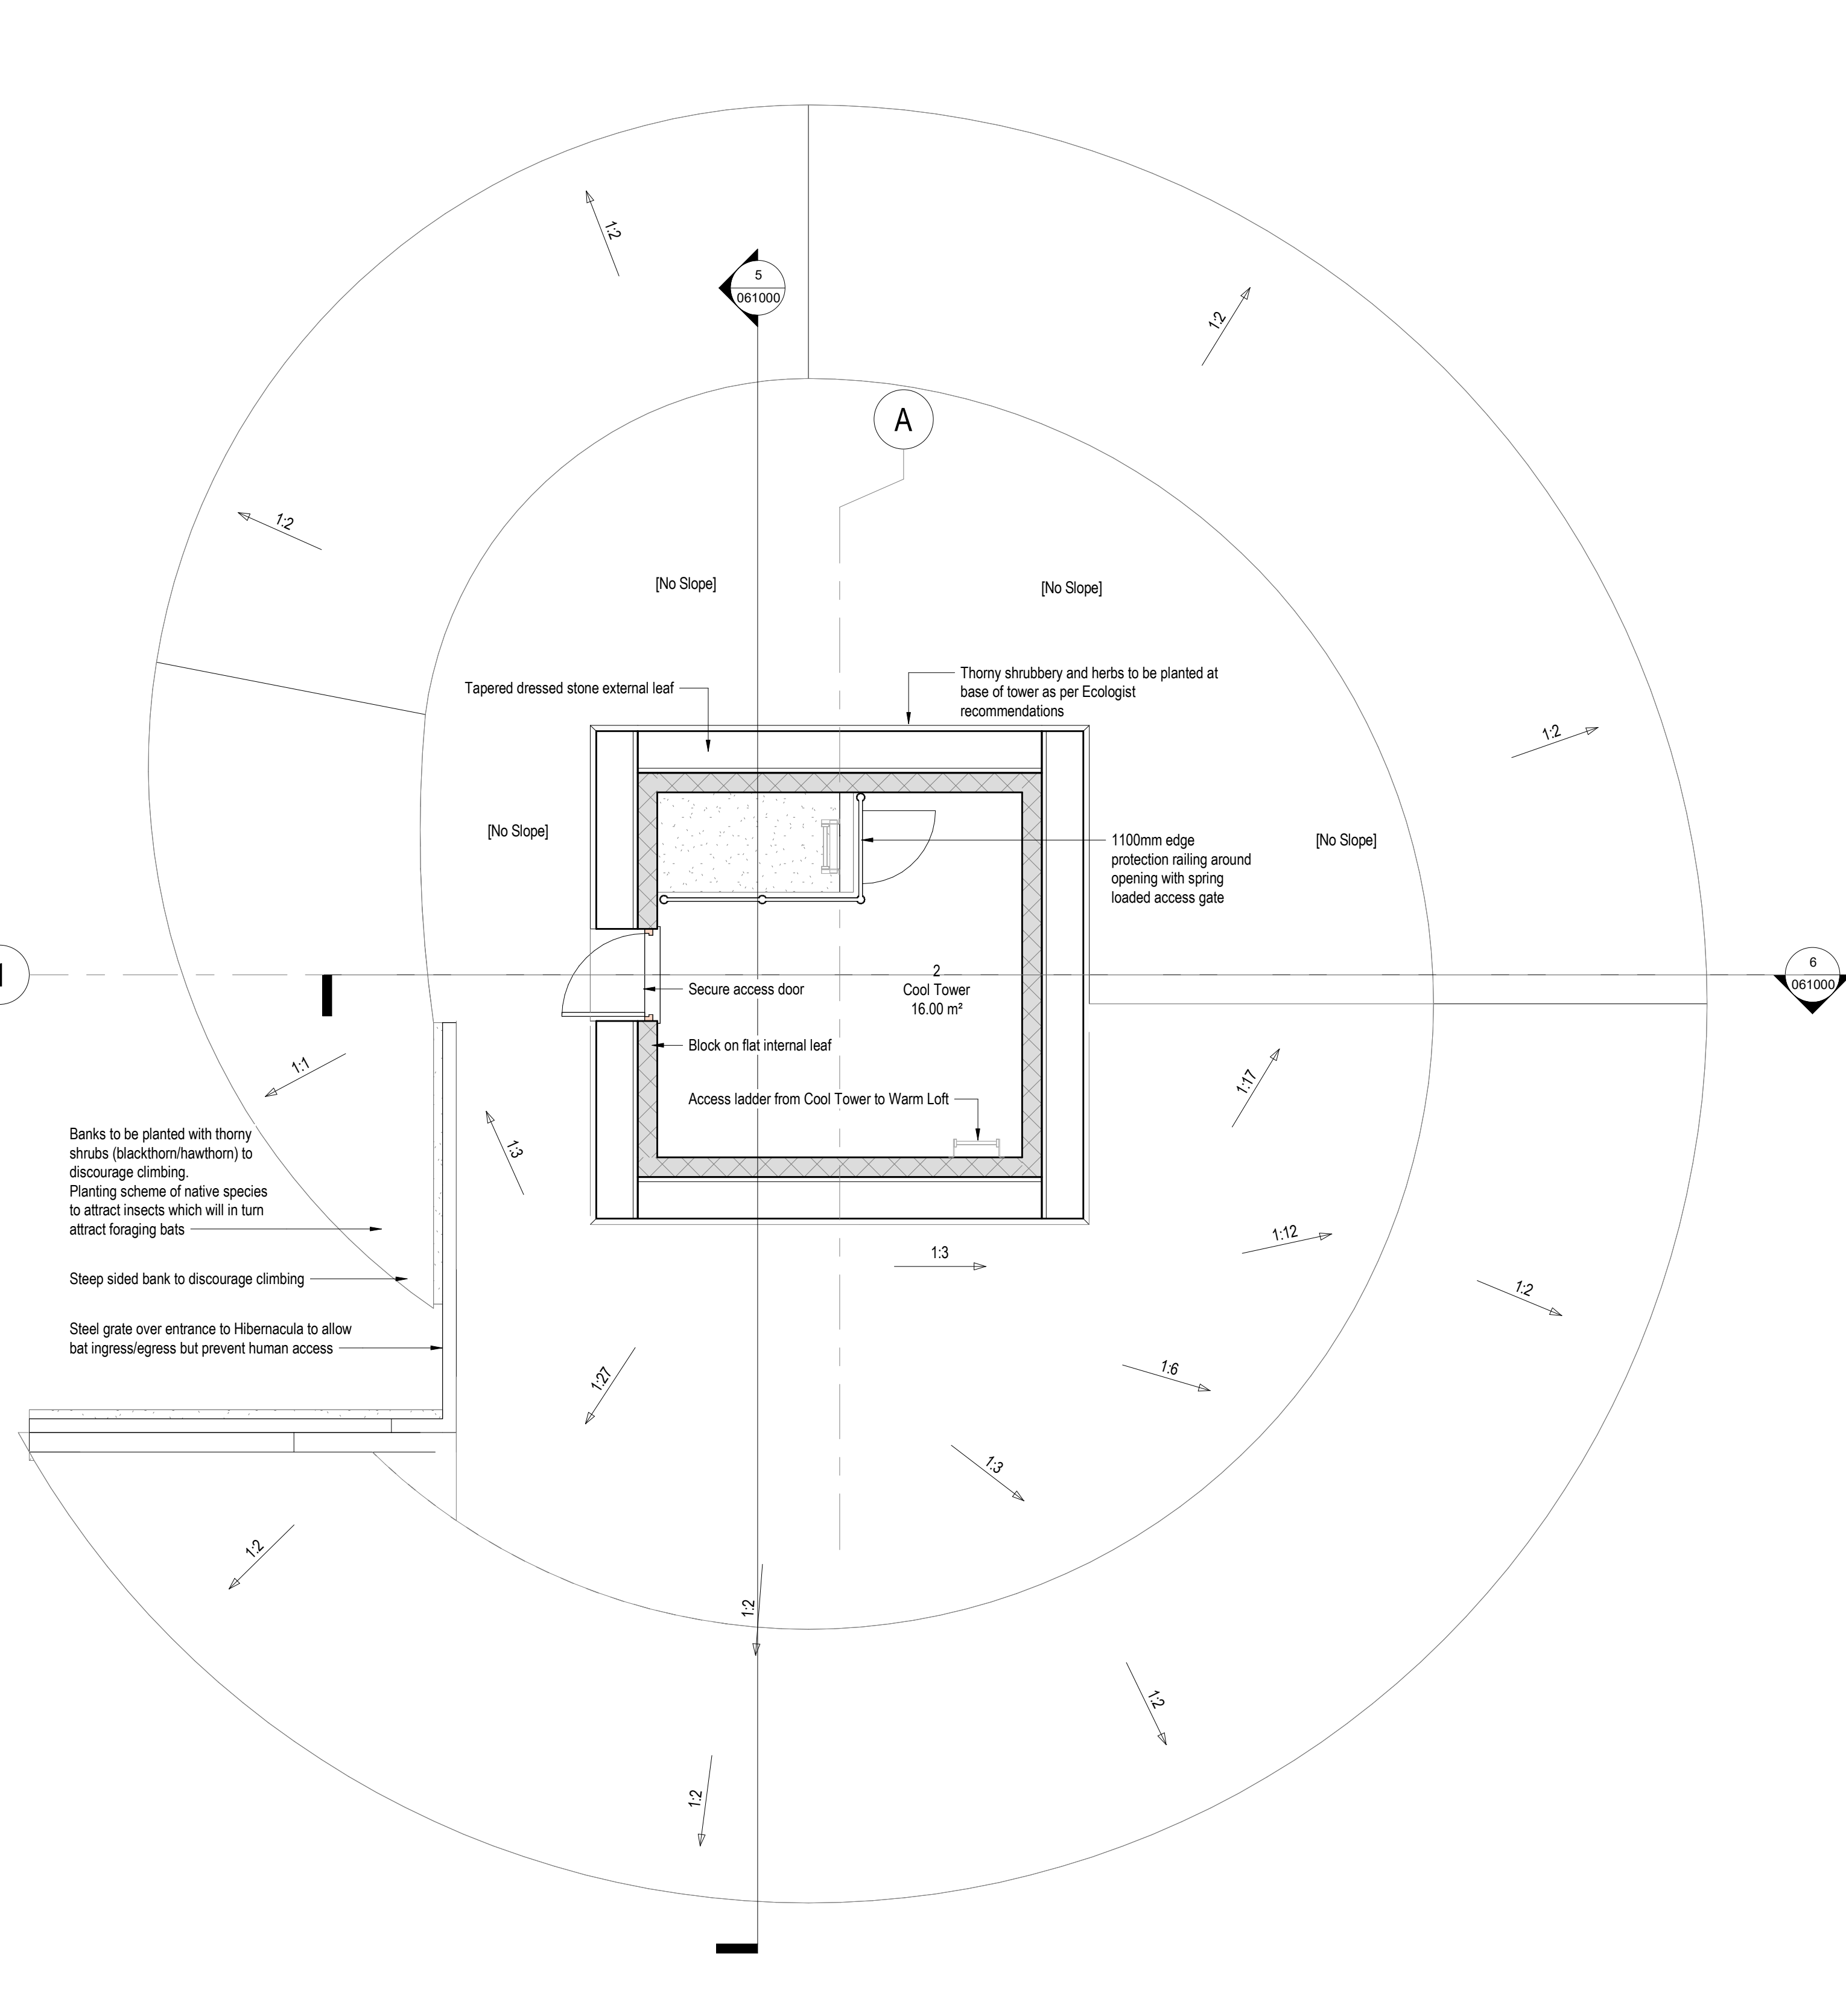


2 | 1 : 50 - GA Plan - 01 - Proposed First Floor Plan

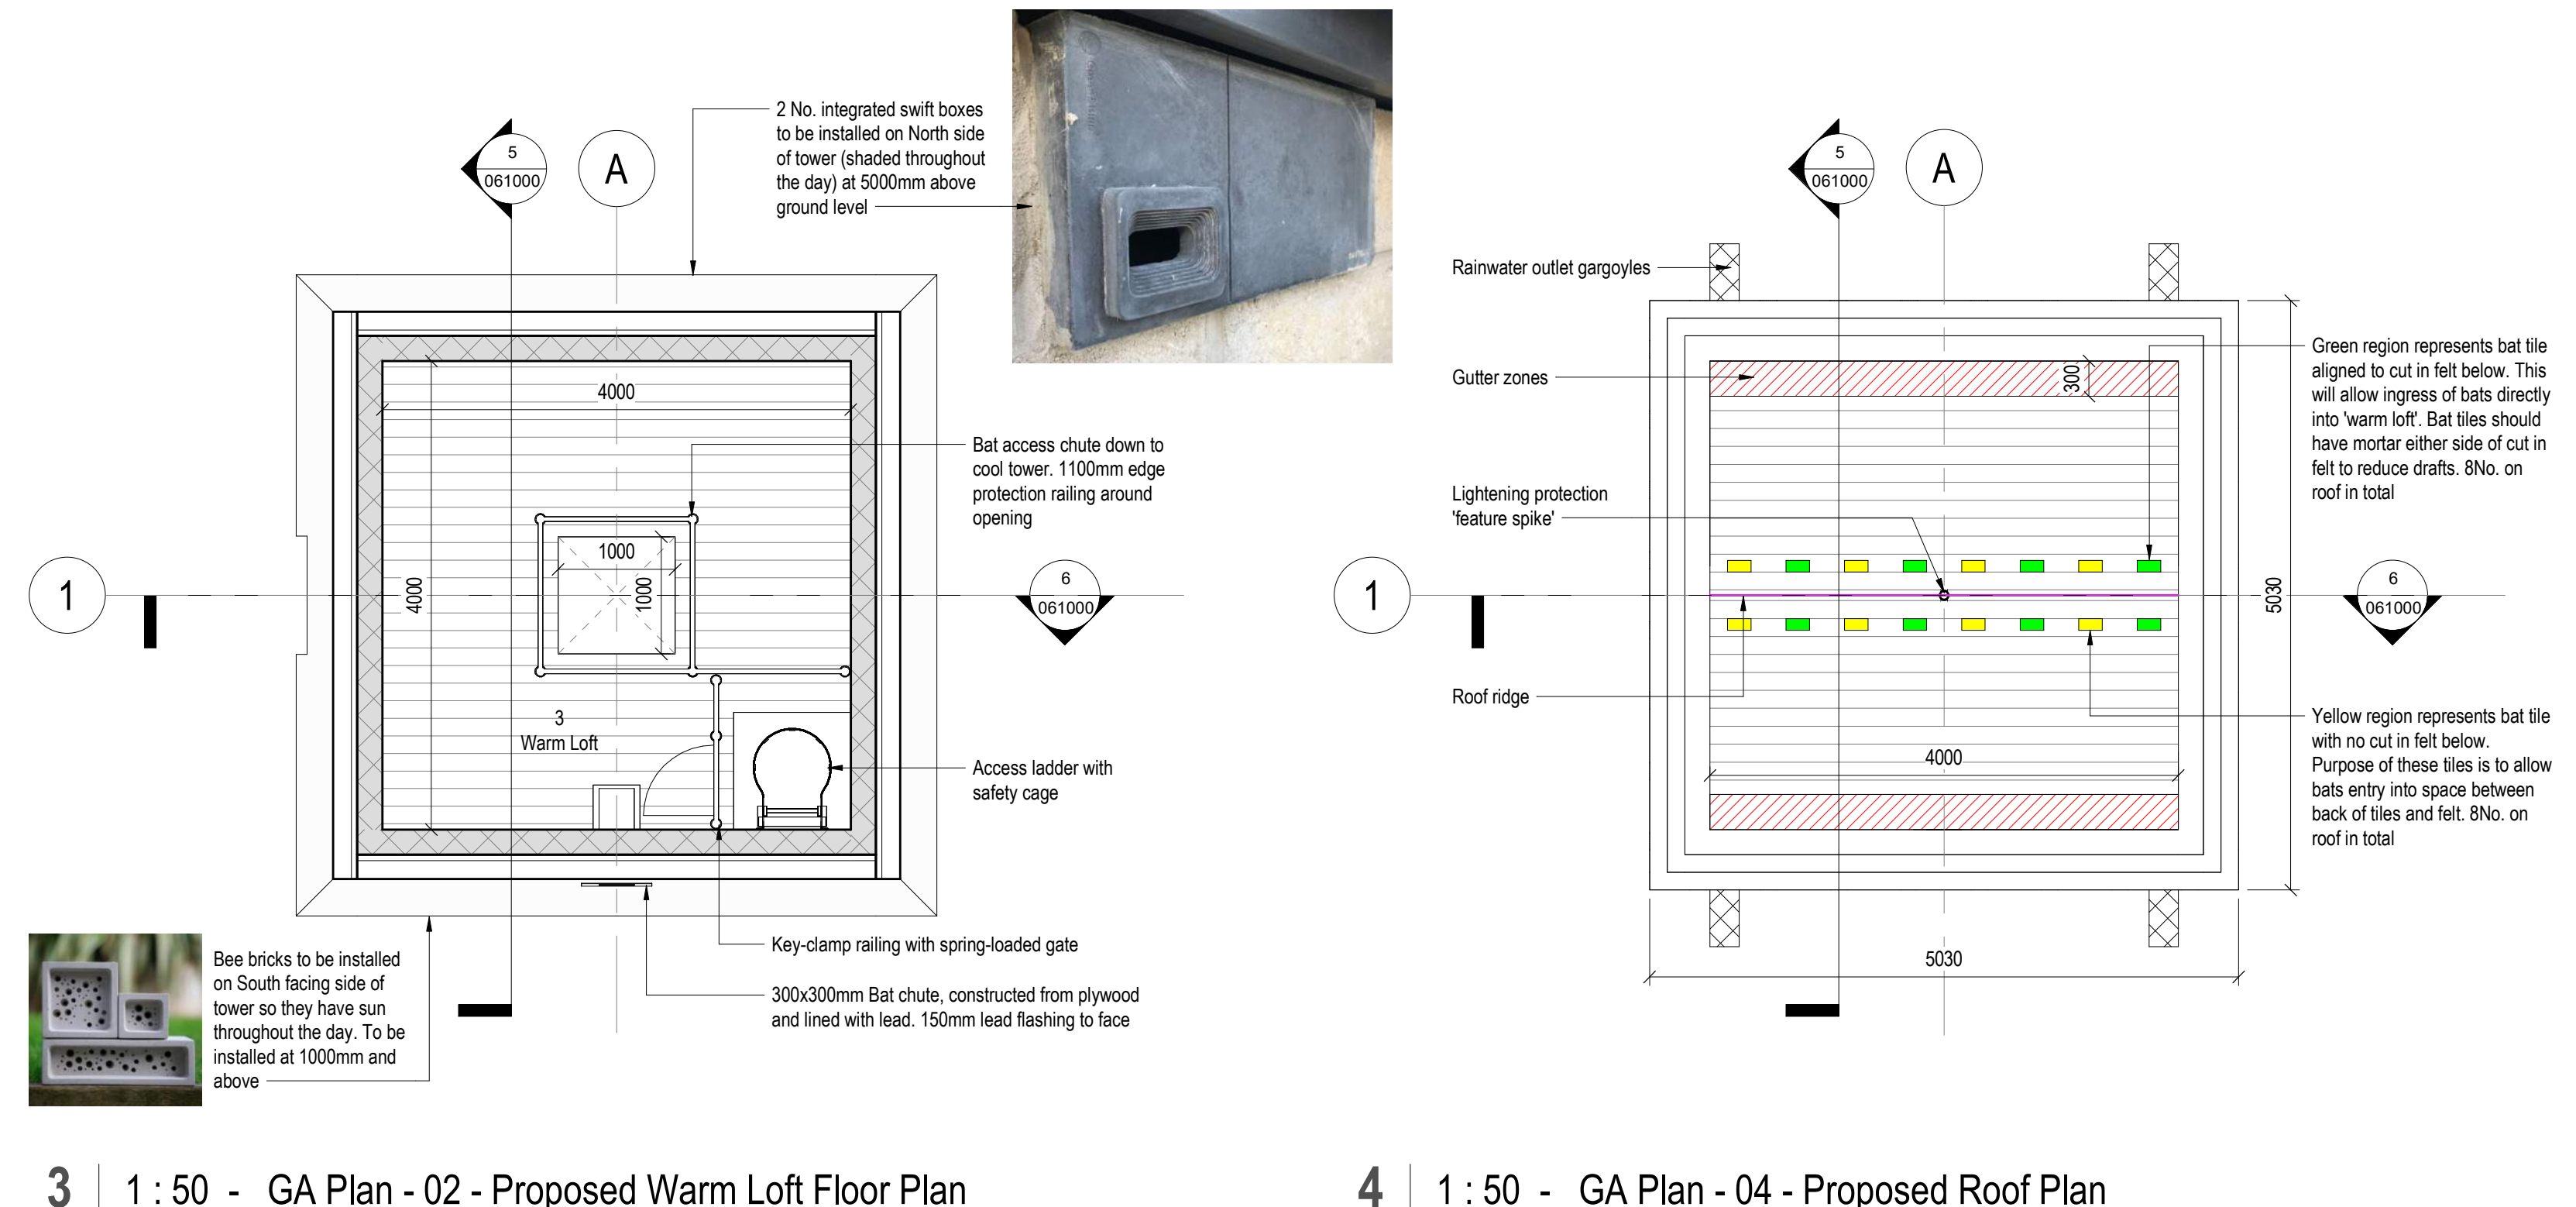

3 | 1 : 50 - GA Plan - 02 - Proposed Warm Loft Floor Plan

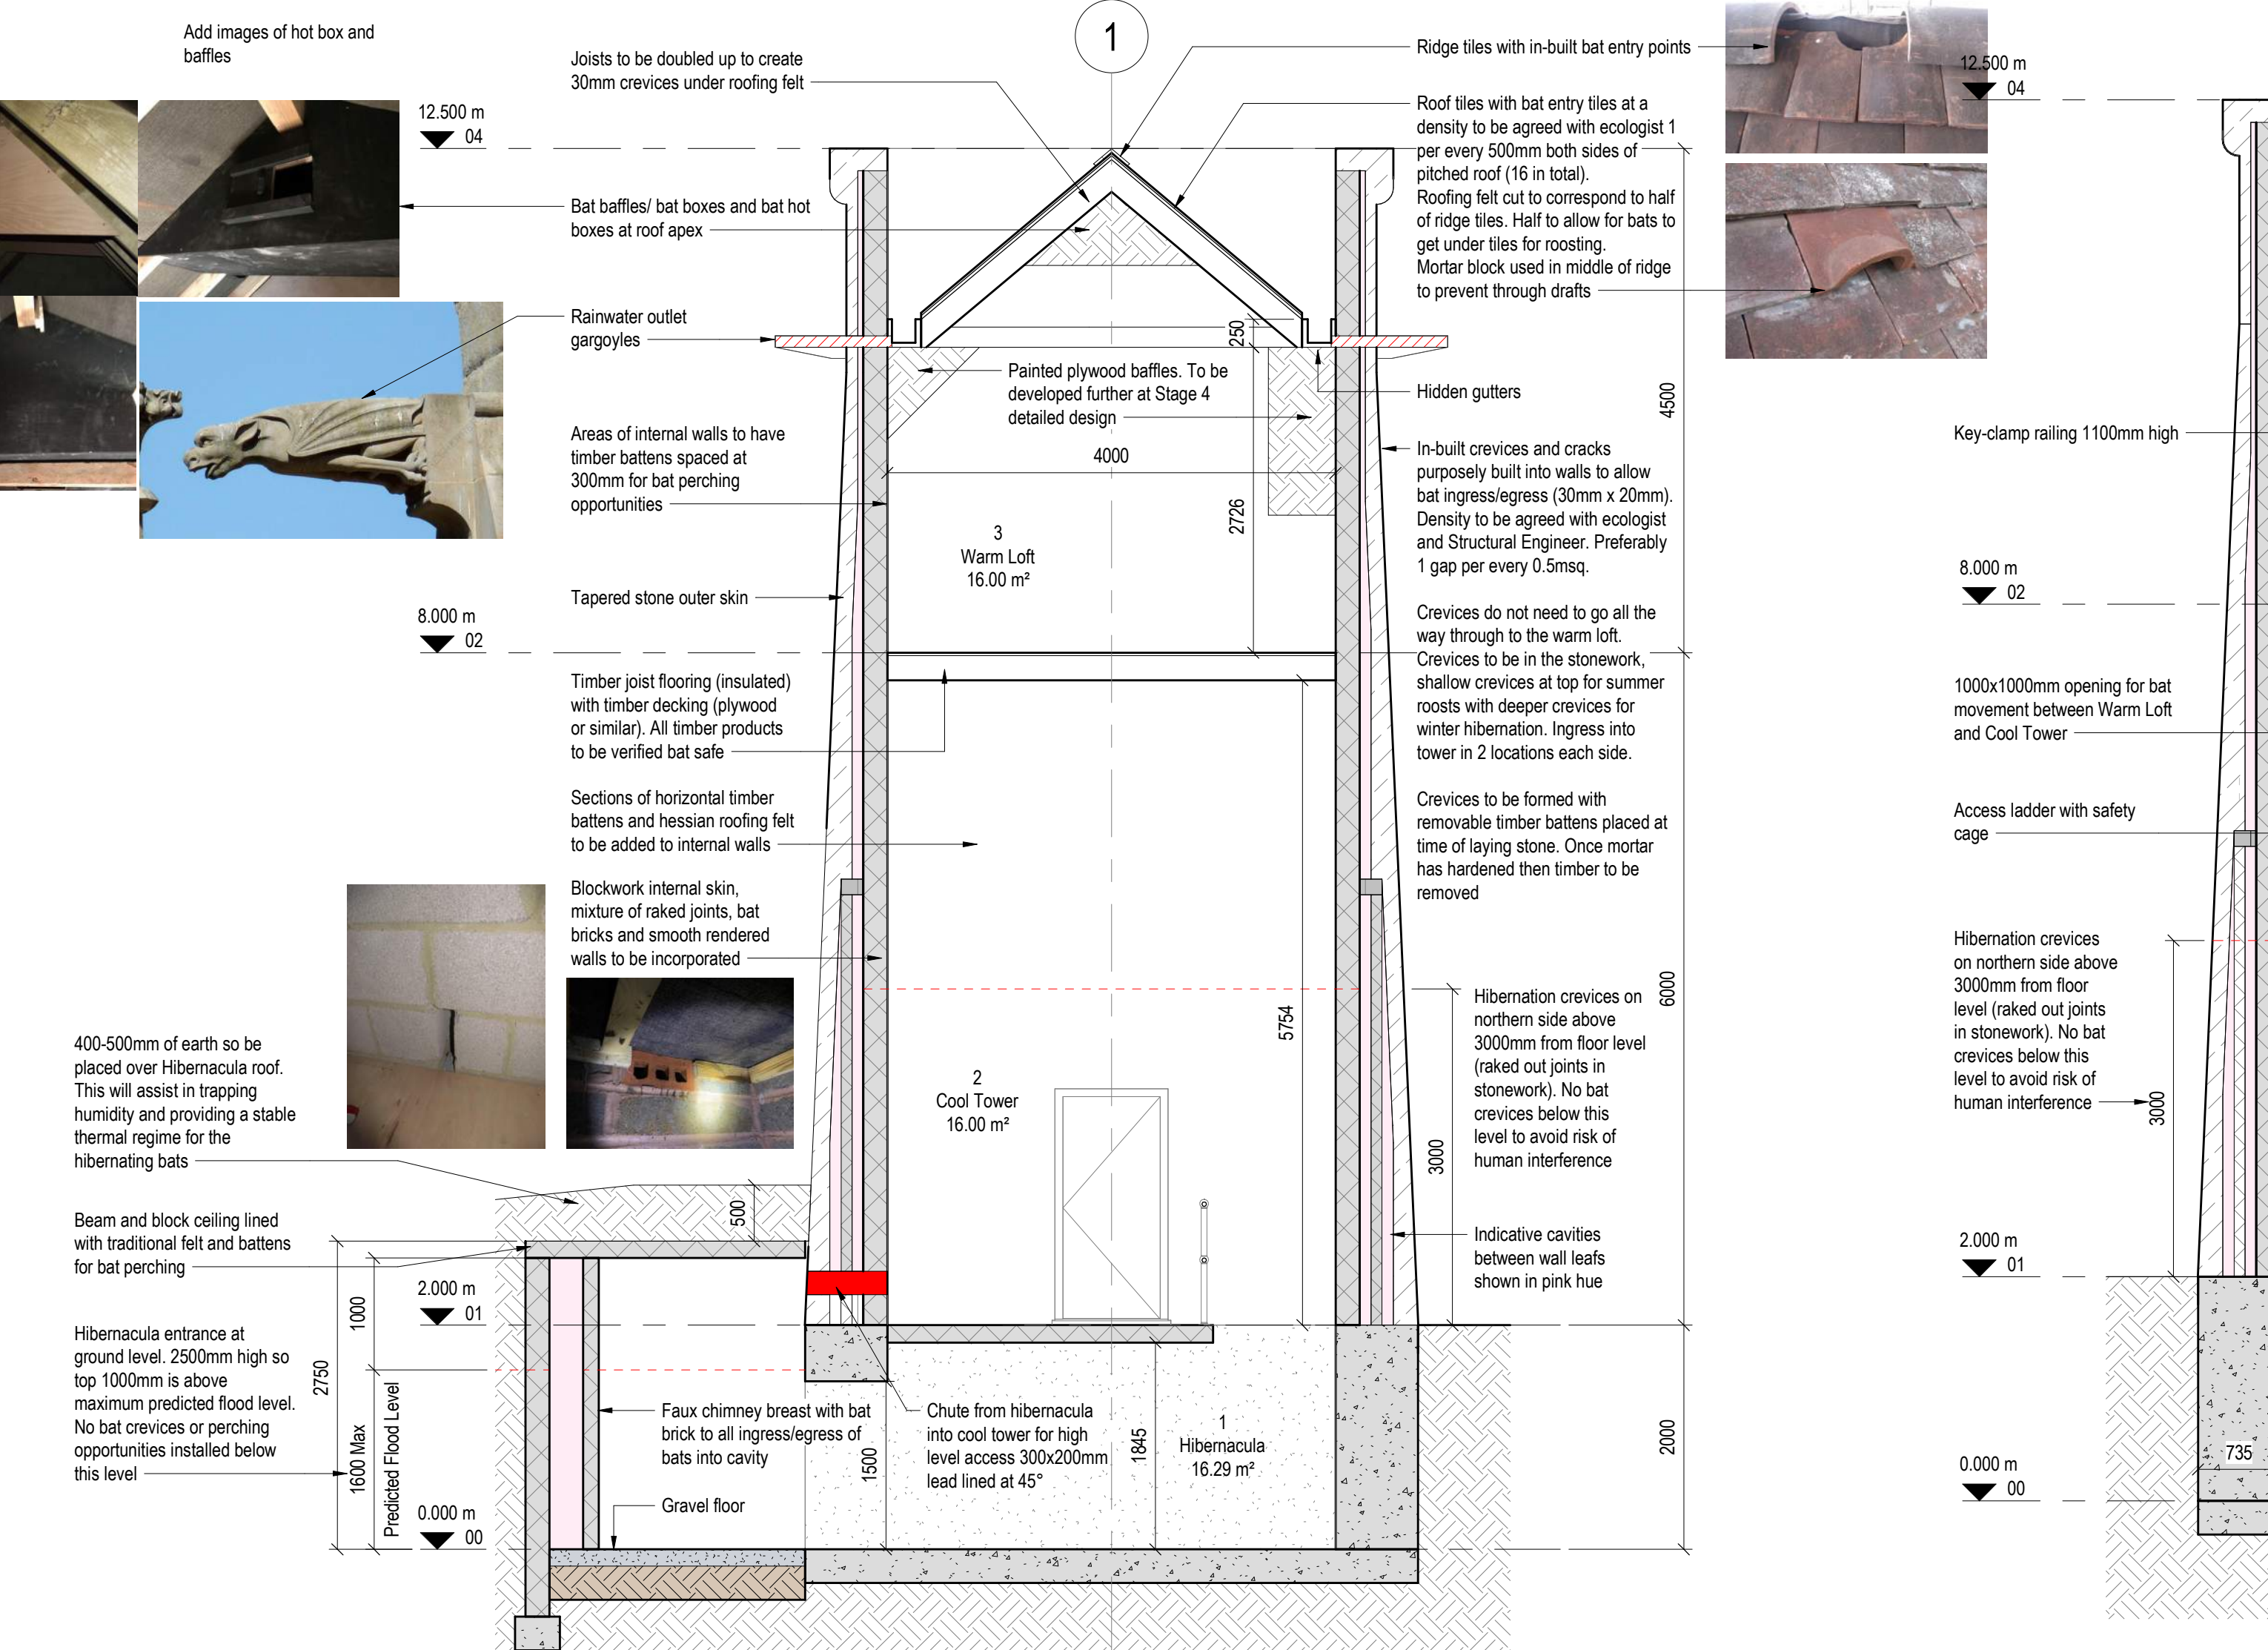

5 | 1 : 50 - GA Section - proposed section N-S1

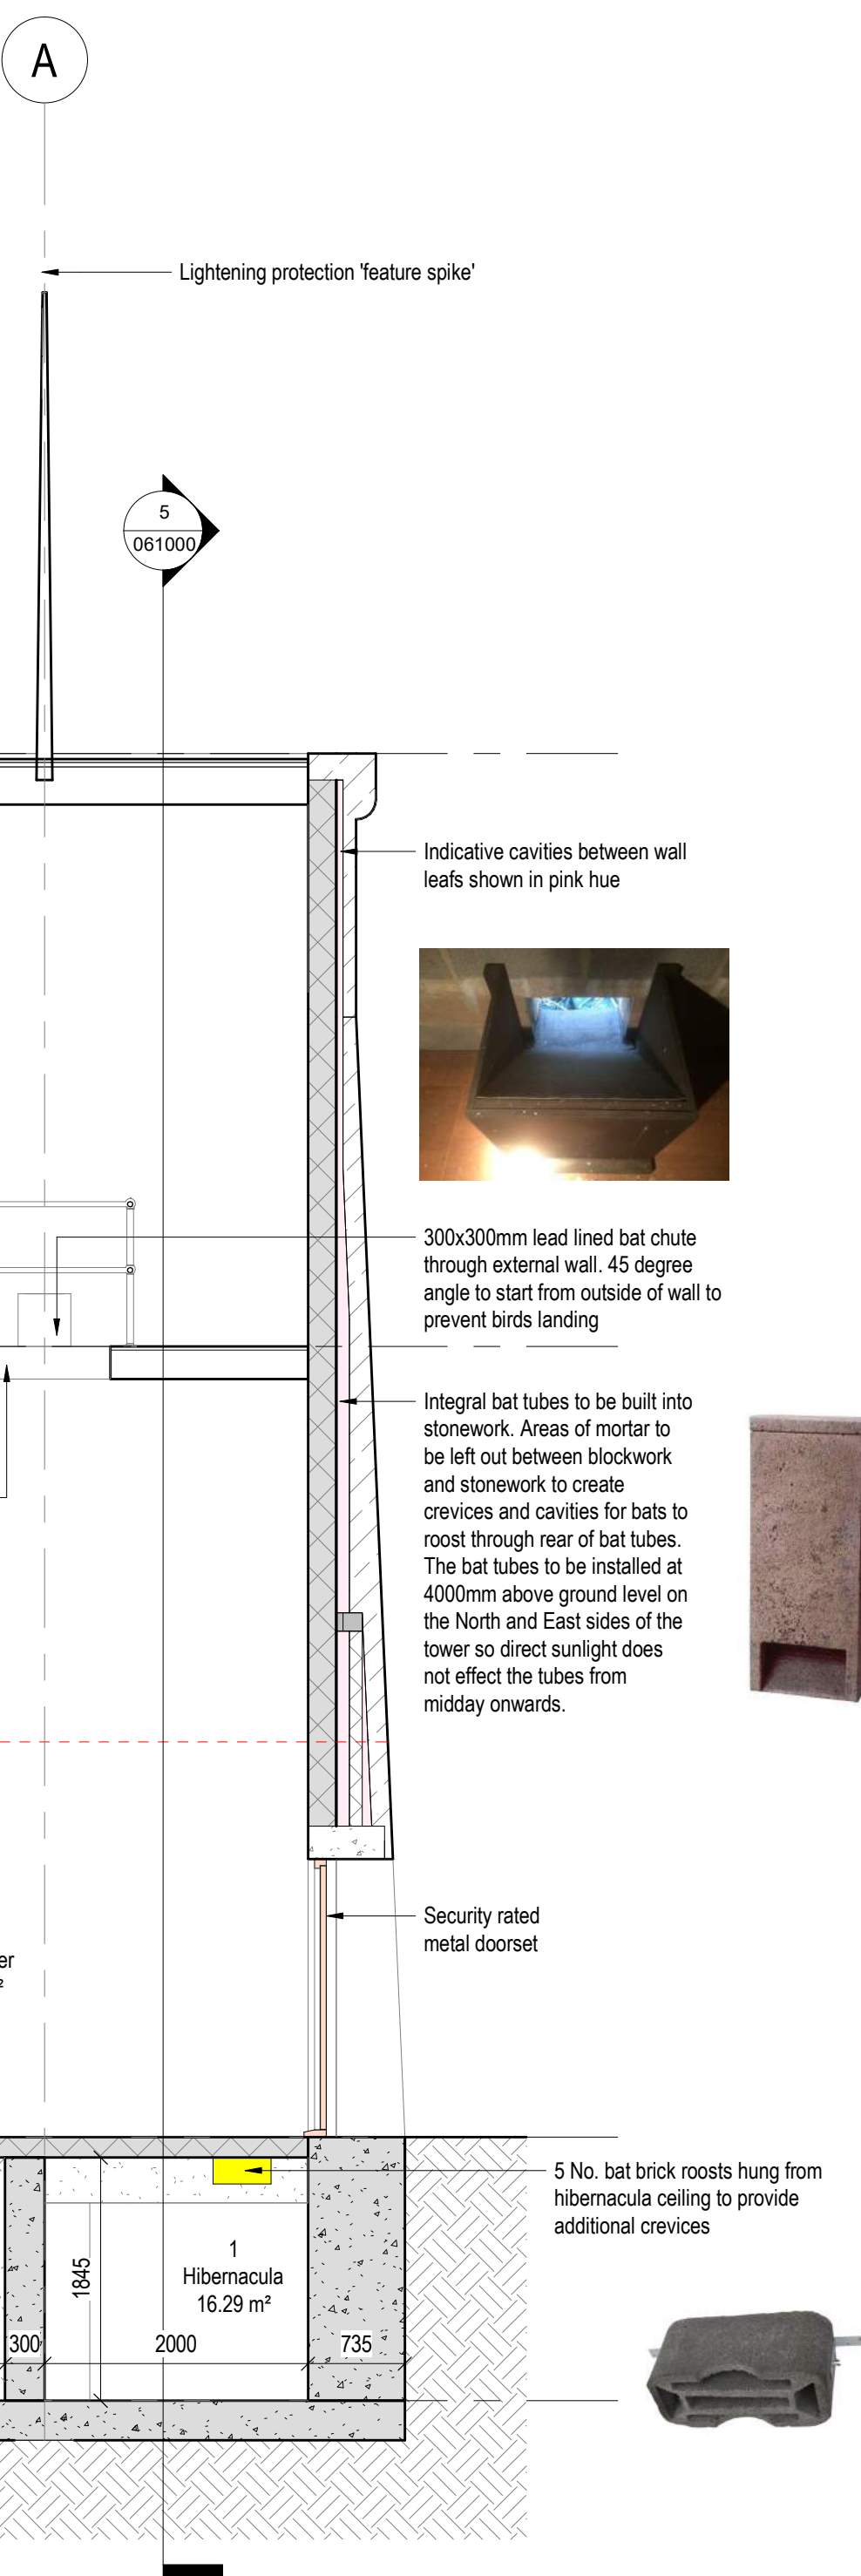

6 | 1 : 50 - GA Section - proposed section W-E

- GENERAL NOTES**
- This drawing is confidential and copyright and owned by WSP (Real Estate & Infrastructure) Ltd. and is for use on this site only unless expressly stated otherwise.
 - Information not to be used from the drawing. Drawings and/or photographs within the drawing, between it and information given elsewhere, must be reported immediately to the architect for clarification before proceeding.
 - Unaltered representations of equipment on this drawing have been co-ordinated, but not necessarily approved by the relevant authorities and/or clients for actual use, or specific contractor construction information where only design intent is provided.
 - The drawing is to be used in conjunction with all other relevant architectural drawings and specifications as well as the drawings and specifications of other design disciplines, including structural, mechanical, electrical, plumbing, and civil engineering.
 - The drawing is to be used in conjunction with the drawings and specifications of other design disciplines, including structural, mechanical, electrical, plumbing, and civil engineering.
 - The drawing is to be used in conjunction with the drawings and specifications of other design disciplines, including structural, mechanical, electrical, plumbing, and civil engineering.
- HEALTH & SAFETY SYMBOL KEY**
- WARNING RISK**
Indicates a Residual Risk as a warning
 - COMPULSORY RISK**
Indicates a Residual Risk requiring a compulsory action
 - PROHIBITIVE RISK**
Indicates a Residual Risk requiring a prohibitive action
 - INFORMATION RISK**
Indicates a Residual Risk for information

P03	Revised to show cavity following structural workshop		01/08/2024
P02	Drawing revised to include additional features requested by authority ecologist		16/07/2024
P01	Notes updated following workshop with Wildwood Ecology		17/06/2024
P00	First Issue		15/05/2024
Rev	Description	(Check / Approved)	Date
Status			
S5 - For client review and acceptance			
Classification			
Confidential			
Client			
Merthyr Tydfil County Borough Council			
Project			
Merthyr Vale Bat Tower			
Drawing			
Planning Drawings - Proposed Masonry Tower Option - Sheet 1			
Scale @ A4			
1 : 50	EB	EB	MT
Project No.		Date	
ED_000376-01		02/05/2024	
Drawing Identifier			
BAT -	ESA -	XX -	XX -
DR -	A -	061000	
			P03
esa architecture member of WSP			
Quest House, Fortan Rd, St. Mellons, Cardiff, CF3 9EY			
info@esa-td.com			
WSP (Real Estate & Infrastructure) Limited, Reg No. 12475960			