


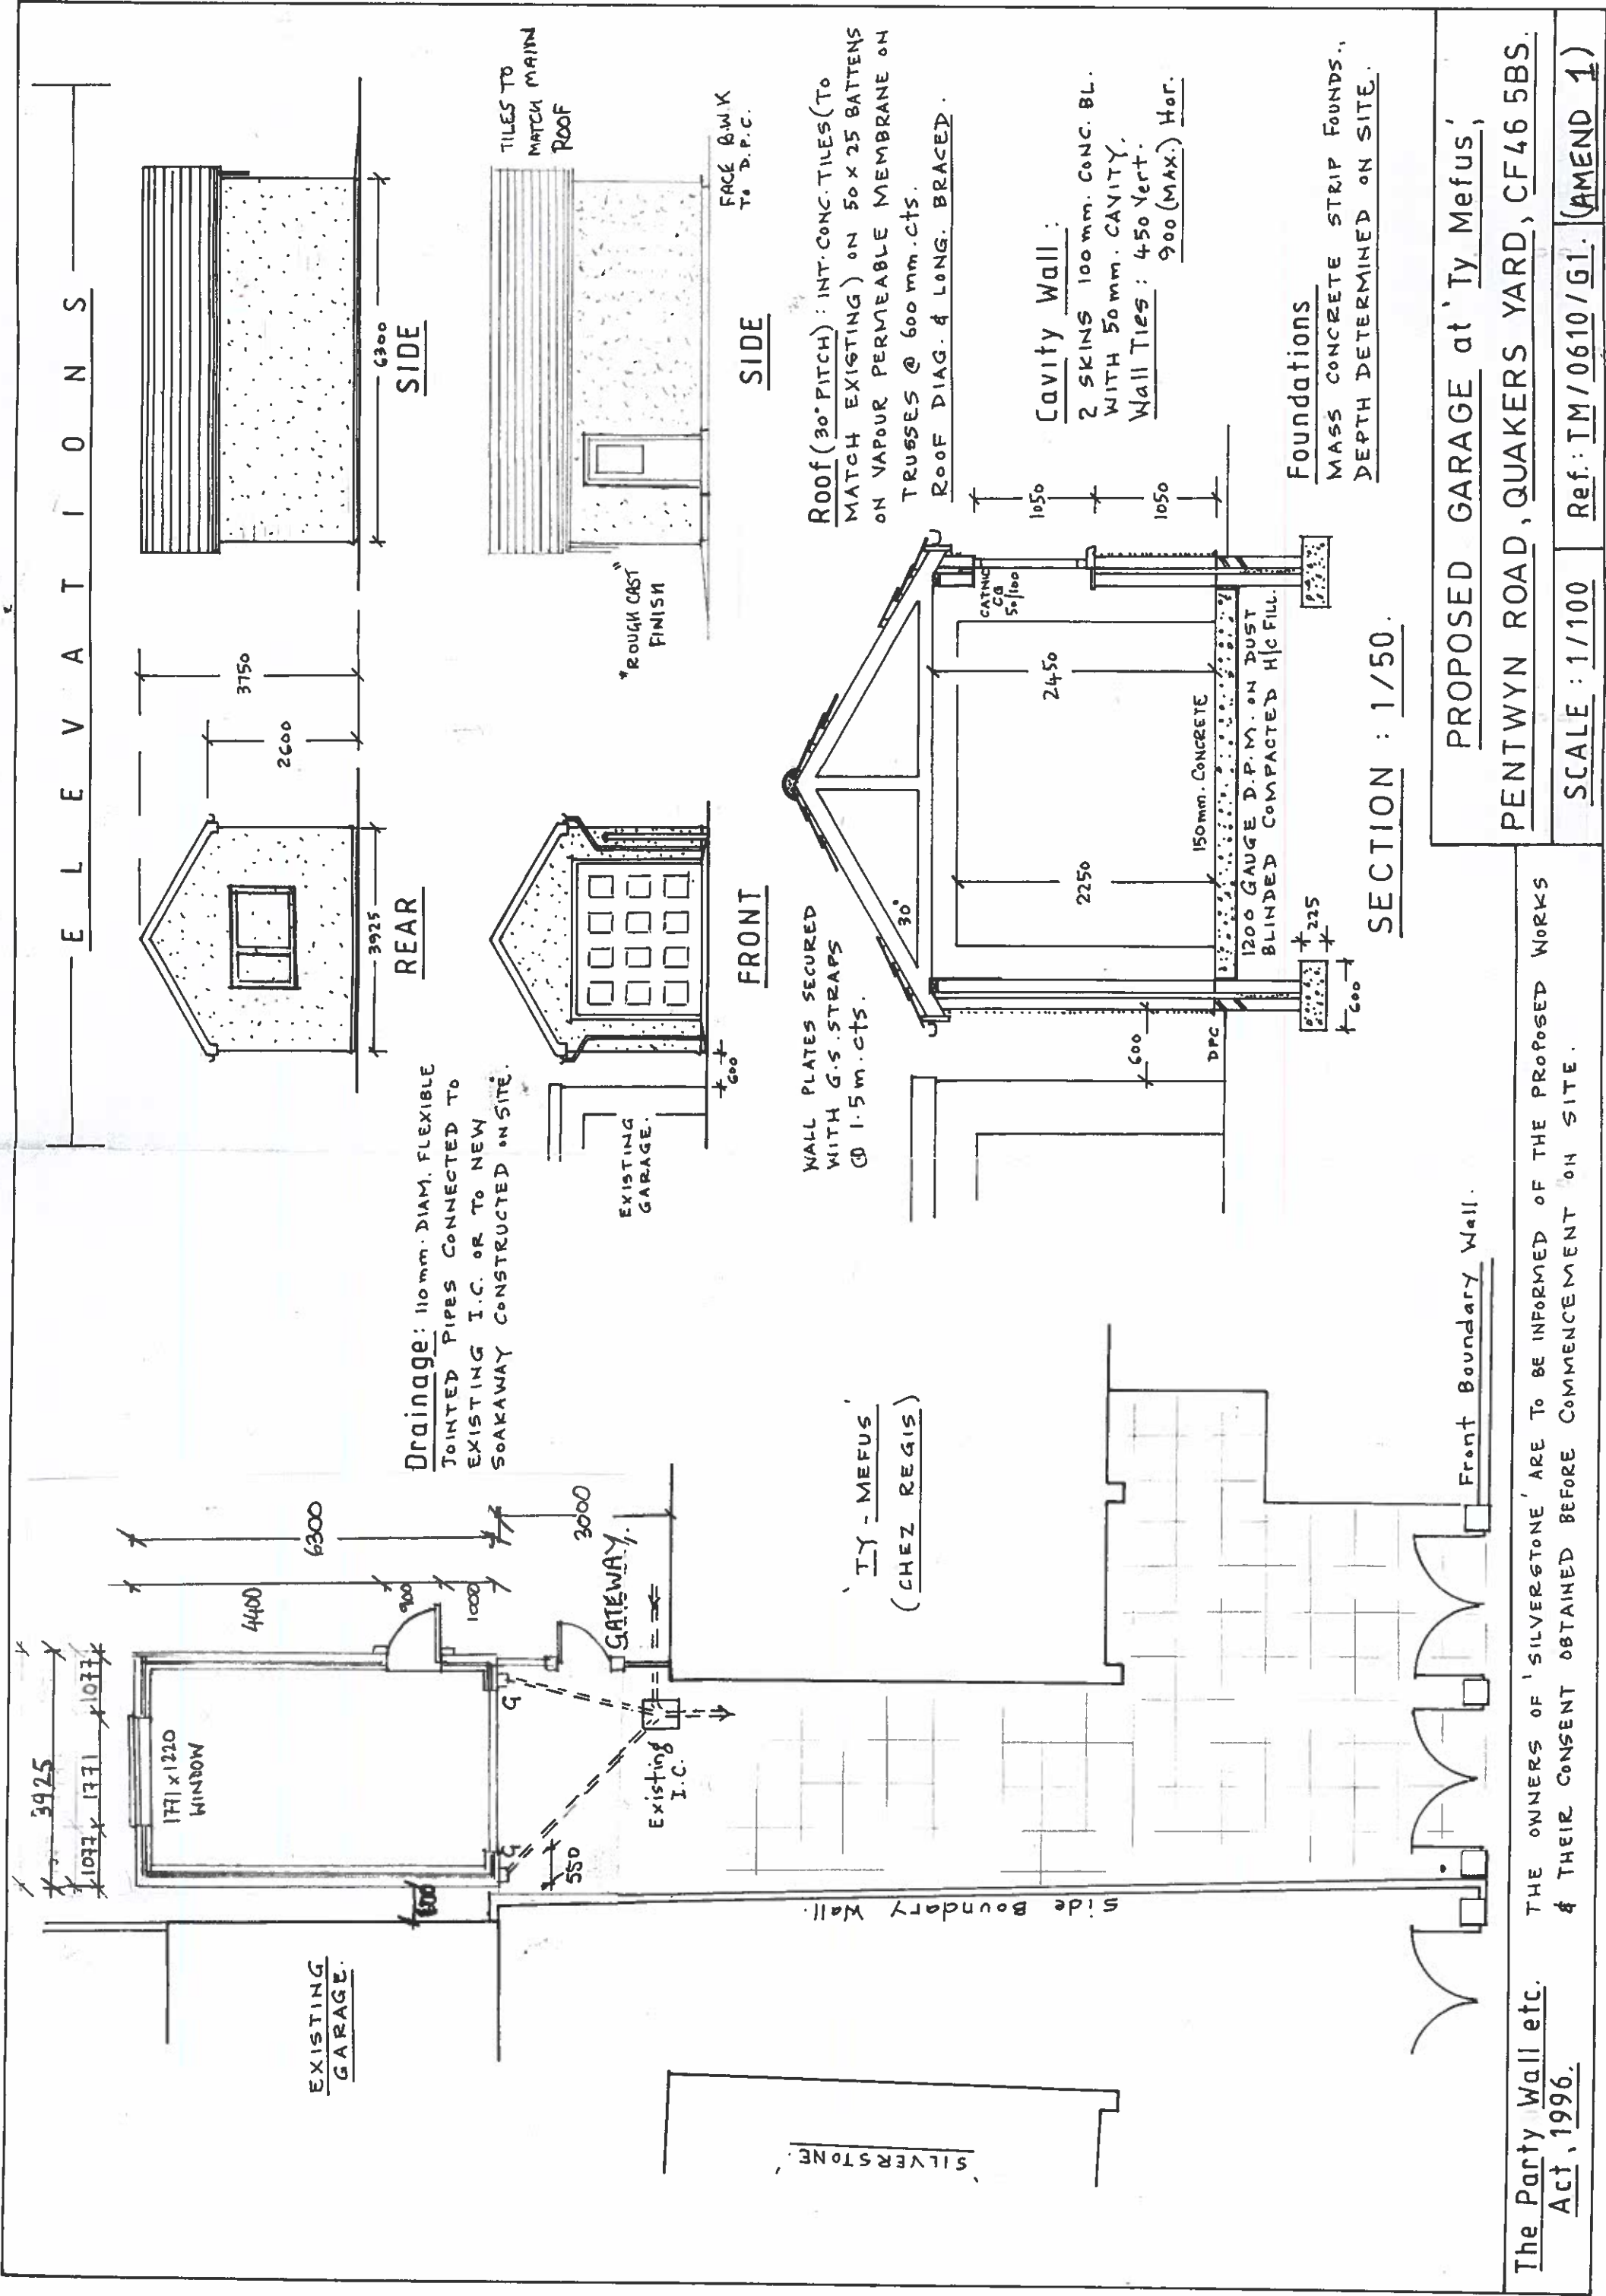

The Party Wall etc. Act, 1996. THE OWNERS OF 'SILVERSTONE' ARE TO BE INFORMED OF THE PROPOSED WORKS & THEIR CONSENT OBTAINED BEFORE COMMENCEMENT ON SITE.