



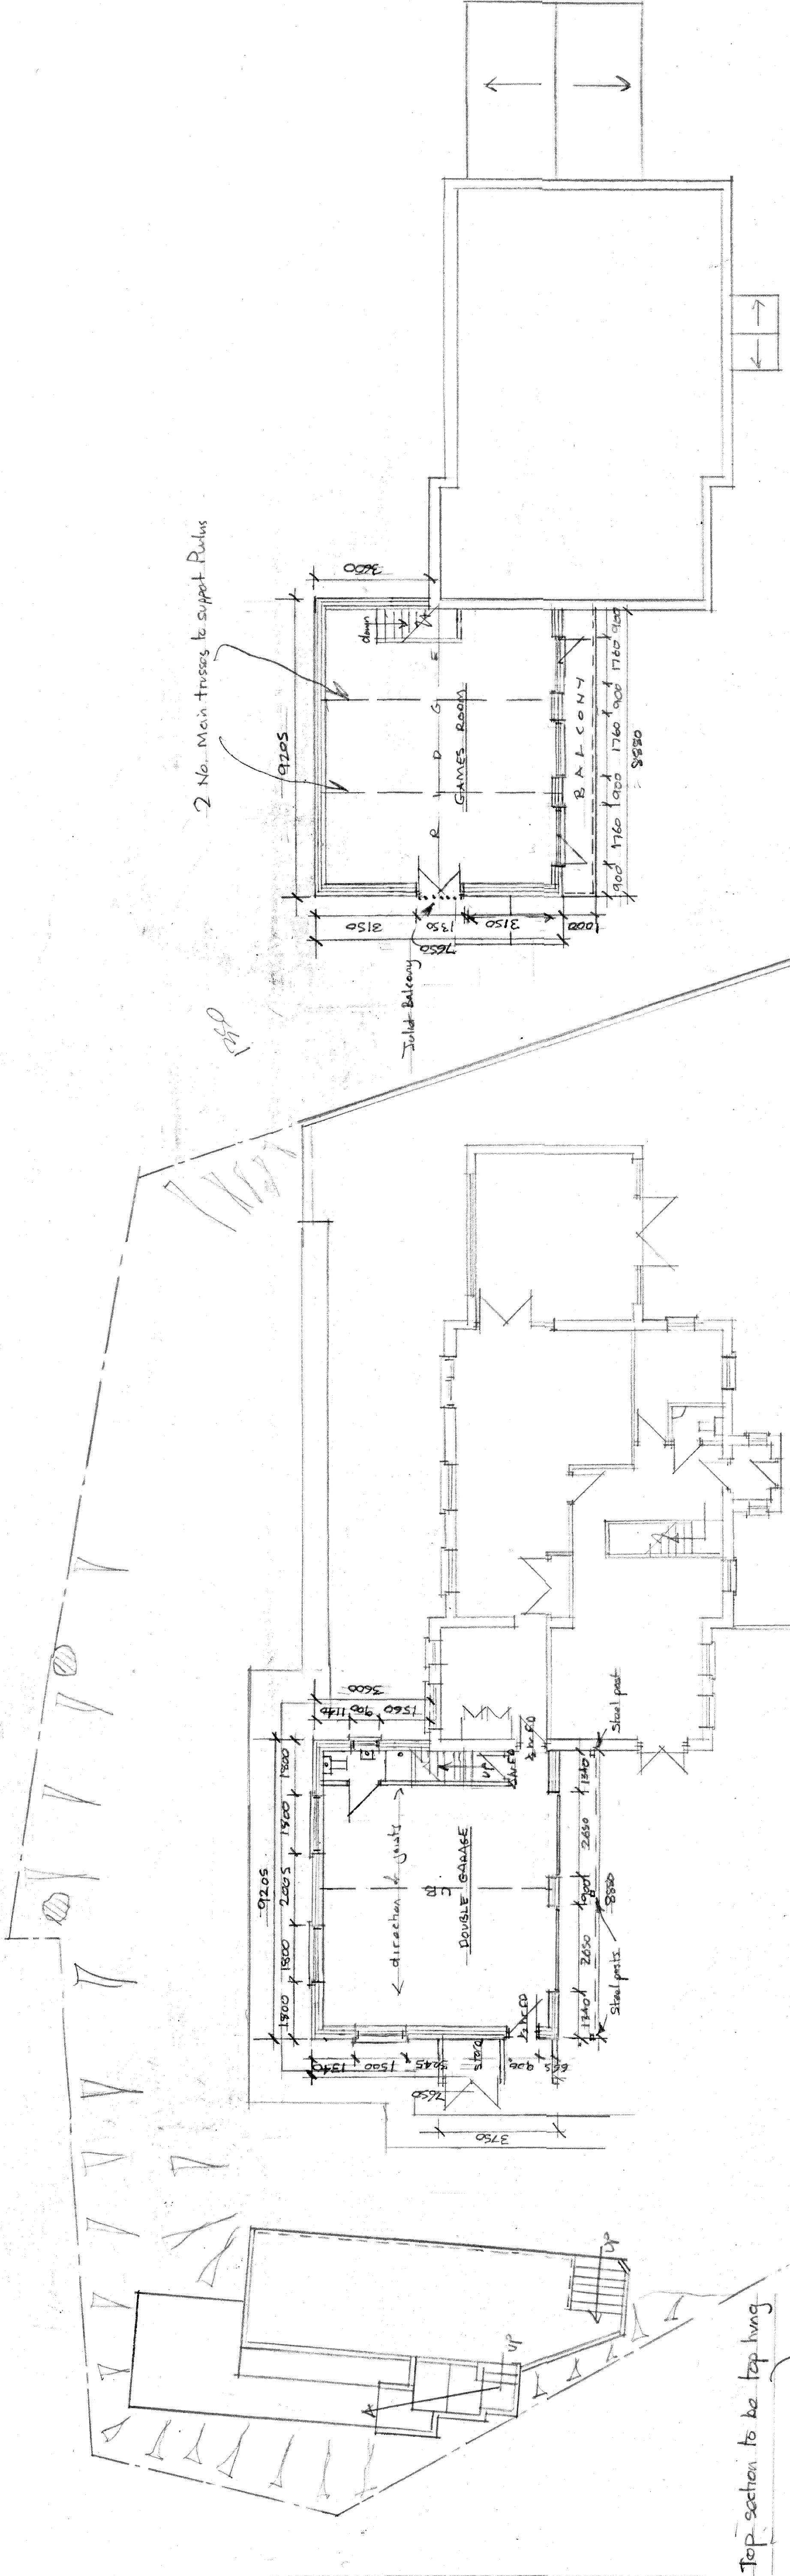

PROPOSED FIRST FLOOR PLAN

PROPOSED GROUND FLOOR PLAN

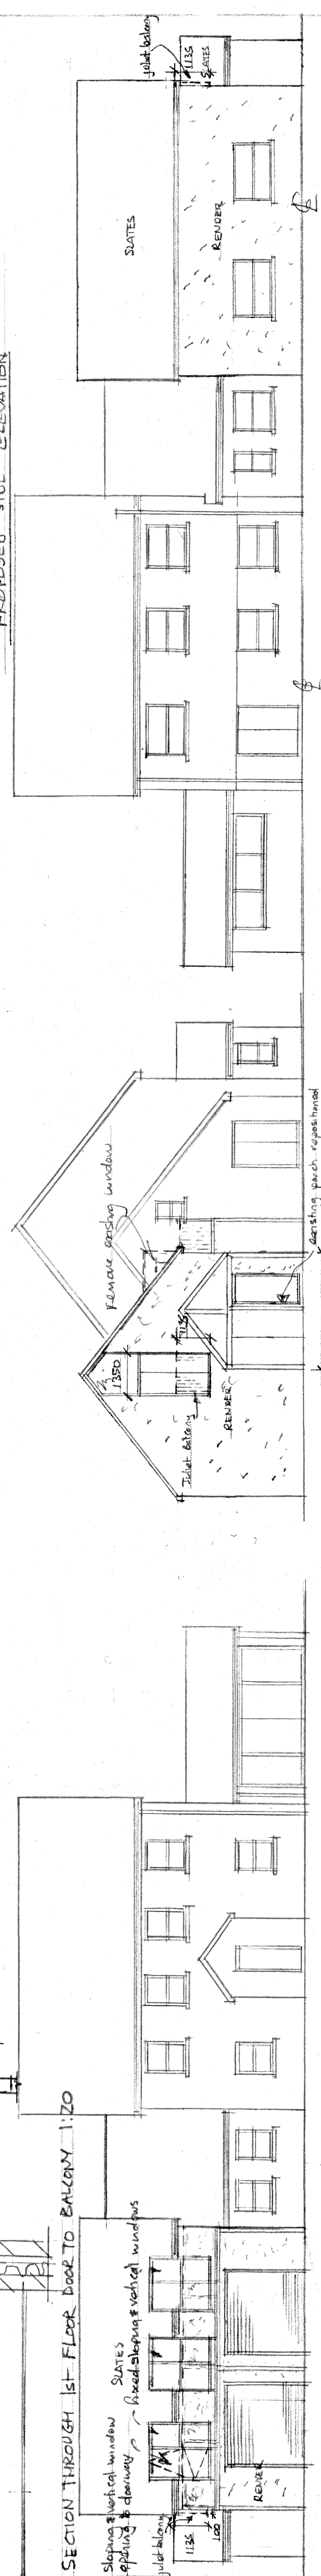

PROPOSED FRONT ELEVATION

PROPOSED SIDE ELEVATION

PROPOSED REAR ELEVATION

1306	PROPOSED DOUBLE STOREY RICHED
	ROOF EXTENSION TO SIDE
ADDRESS	107 HEOLGERIG, HEOLGERIG
	WERTHWYDOL, CEF48 LTD
DATE	1.10.120
SCALE	2A/2
NAME	A COLLINS