


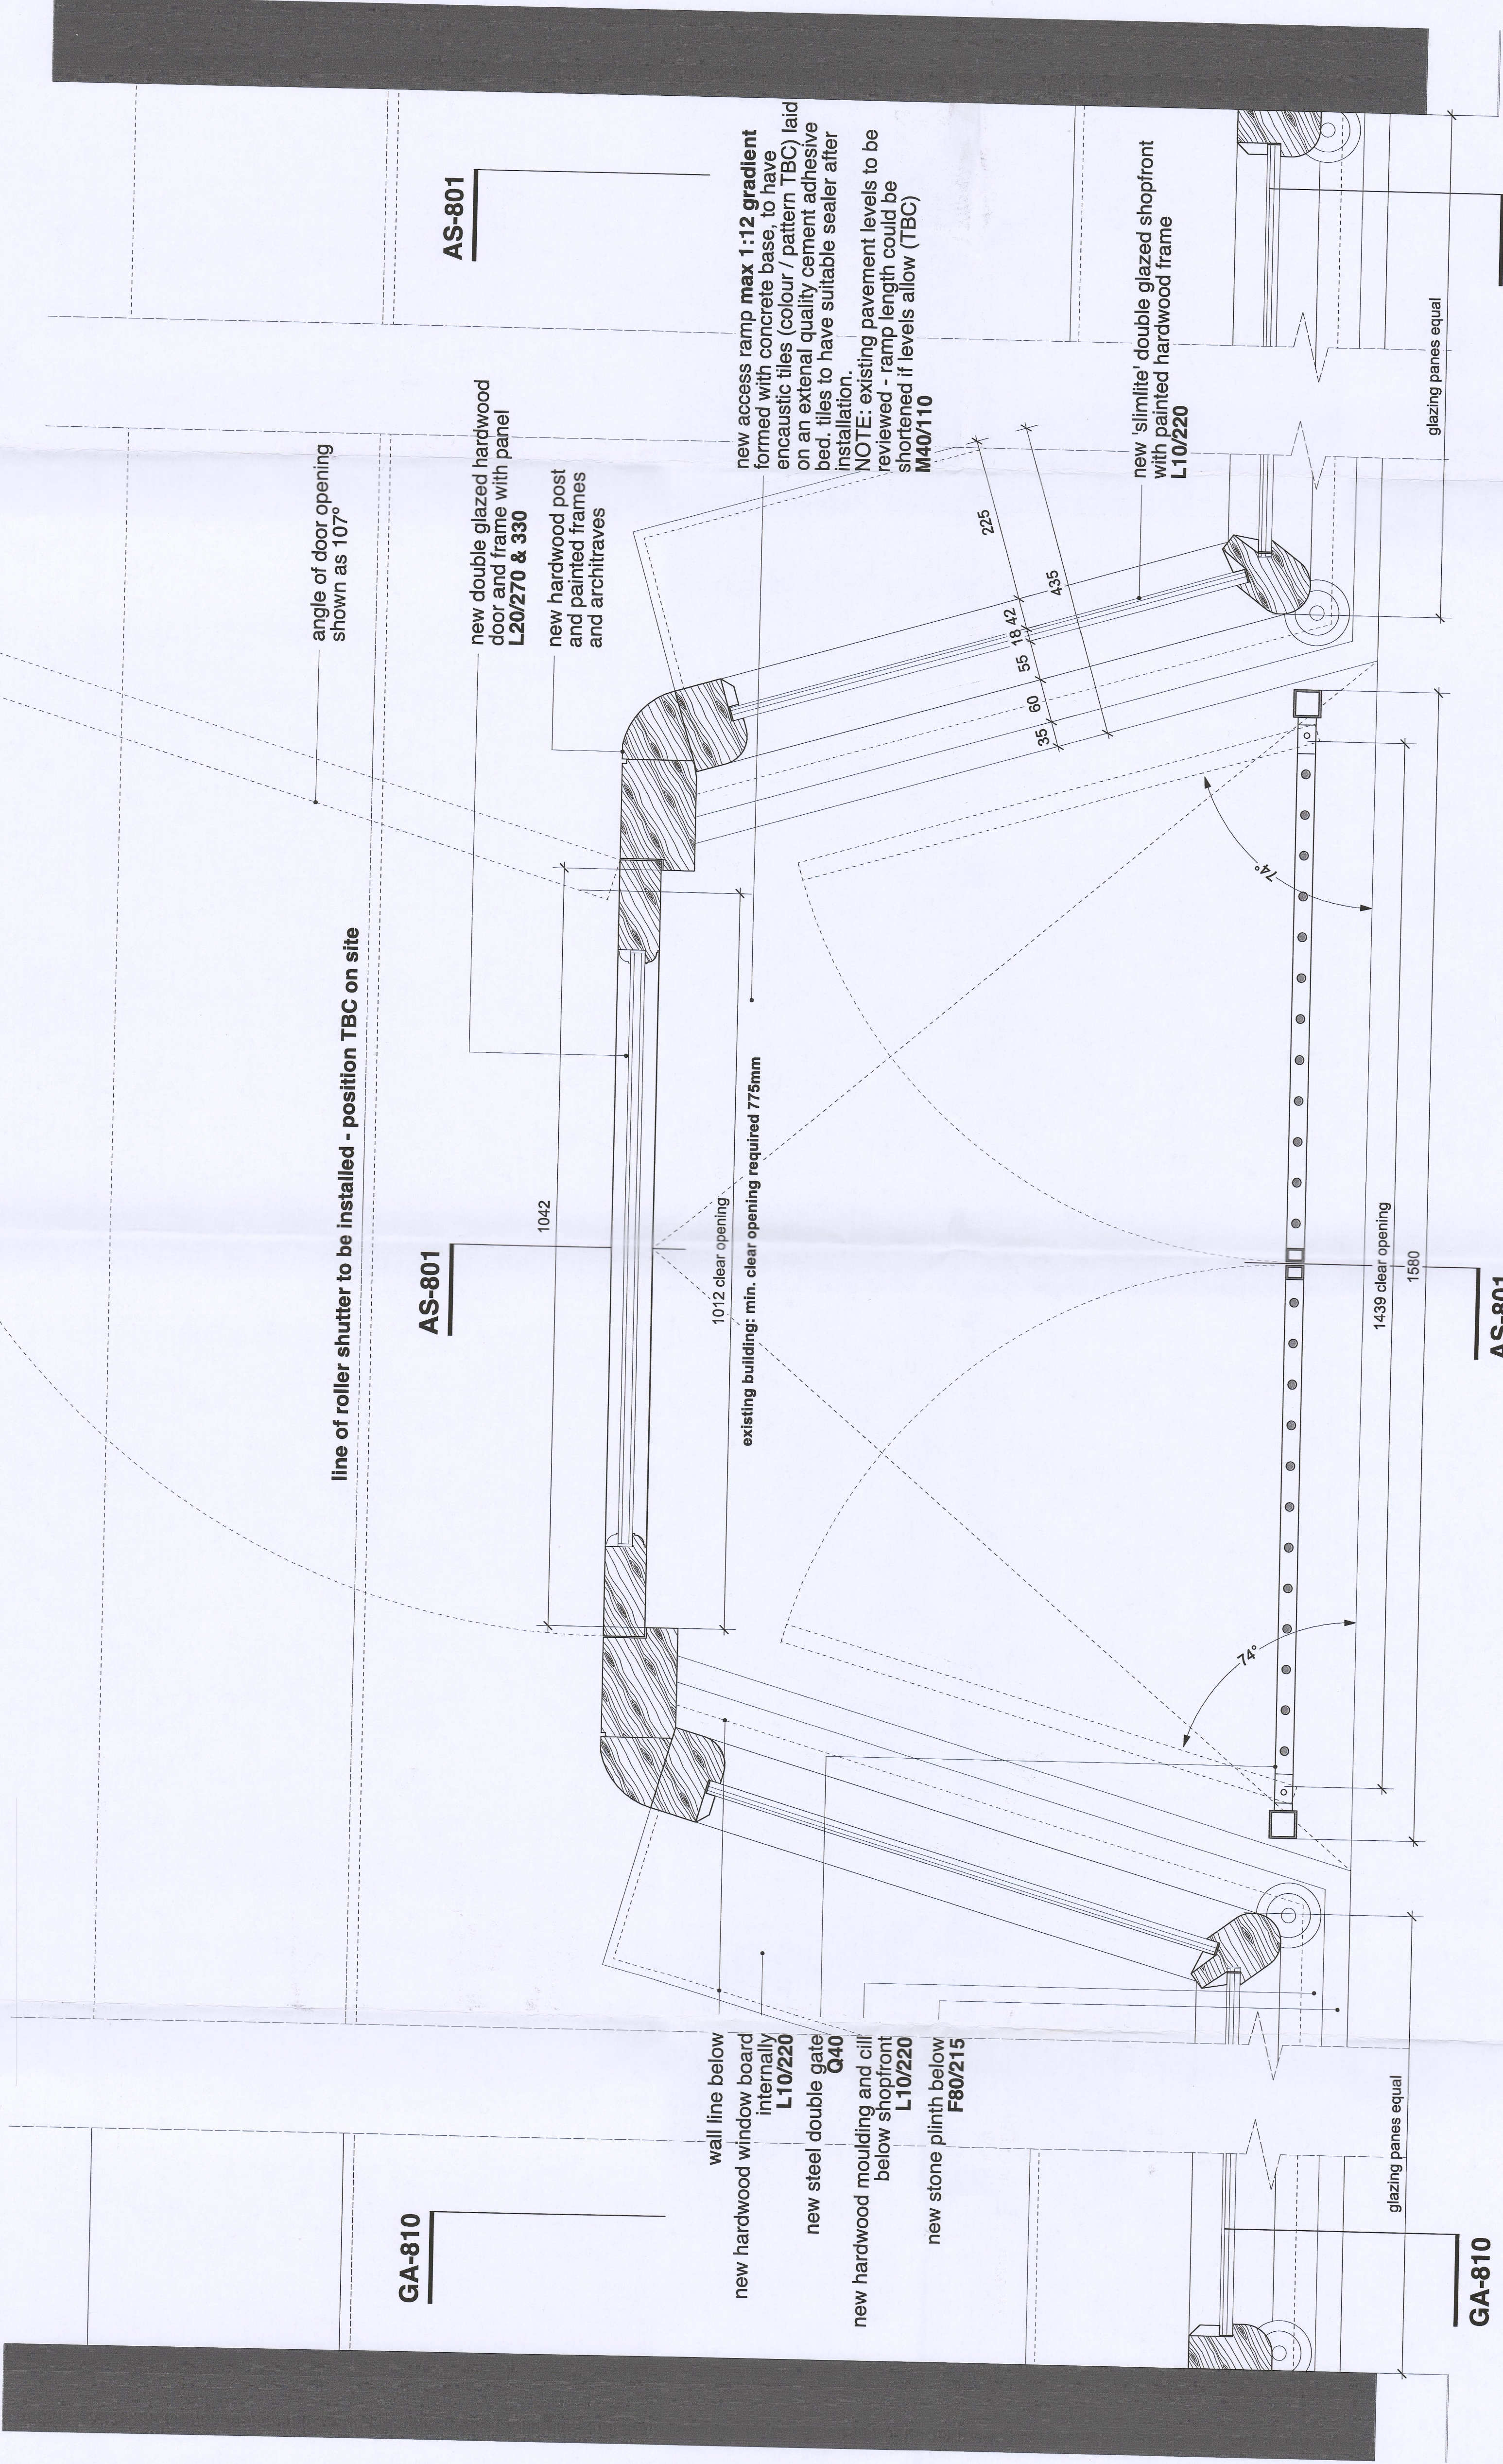


01 shopfront plan detail

Rev	Date	Dwn	Chkd	Description
1	14.09.20	FS	CF	Drawing created.
A	26.01.21	AK	CF	Clear opening dimensions of door clarified

SUBMISSIONS / SITE DIMENSIONS
1. Contractor to take site dimensions.
2. Submit fabrication drawings to CA, for comment, 10 working days in advance of fabrication. **Only proceed once FMA Status 'A' or 'B' awarded.** Drawings to include detailed profiles.

6 King Street Bristol BS1 4EQ
T 0117 929 9293 E info@fm-architects.co.uk
F 0117 929 9295 W fm-architects.co.uk

- All drawings are copyright
- Report all discrepancies to project administrator
- Do not scale drawing for construction purposes
- All dimensions to be checked on site

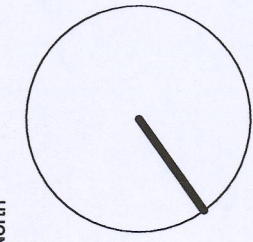

0 _____ Xm

CONSTRUCTION

ferguson mann architects

Job Title	Merthyr Tydfil THI	Drawing Title	2 Morlais Buildings
Client	Merthyr Tydfil County Borough Council	Shopfront Plan Details	
Scale	1:5 @ A1	Date	14.09.20
Drawn	FS	Checked	CF
Job No	10647-08	Drawing No	AS-800
Rev			A

PLANNING DEPARTMENT
28 OCT 2021
RECEIVED

MERTHYR TYDFIL
COUNTY BOROUGH
COUNCIL
OFFICE COPY
PLEASE DO NOT
REMOVE

210375