




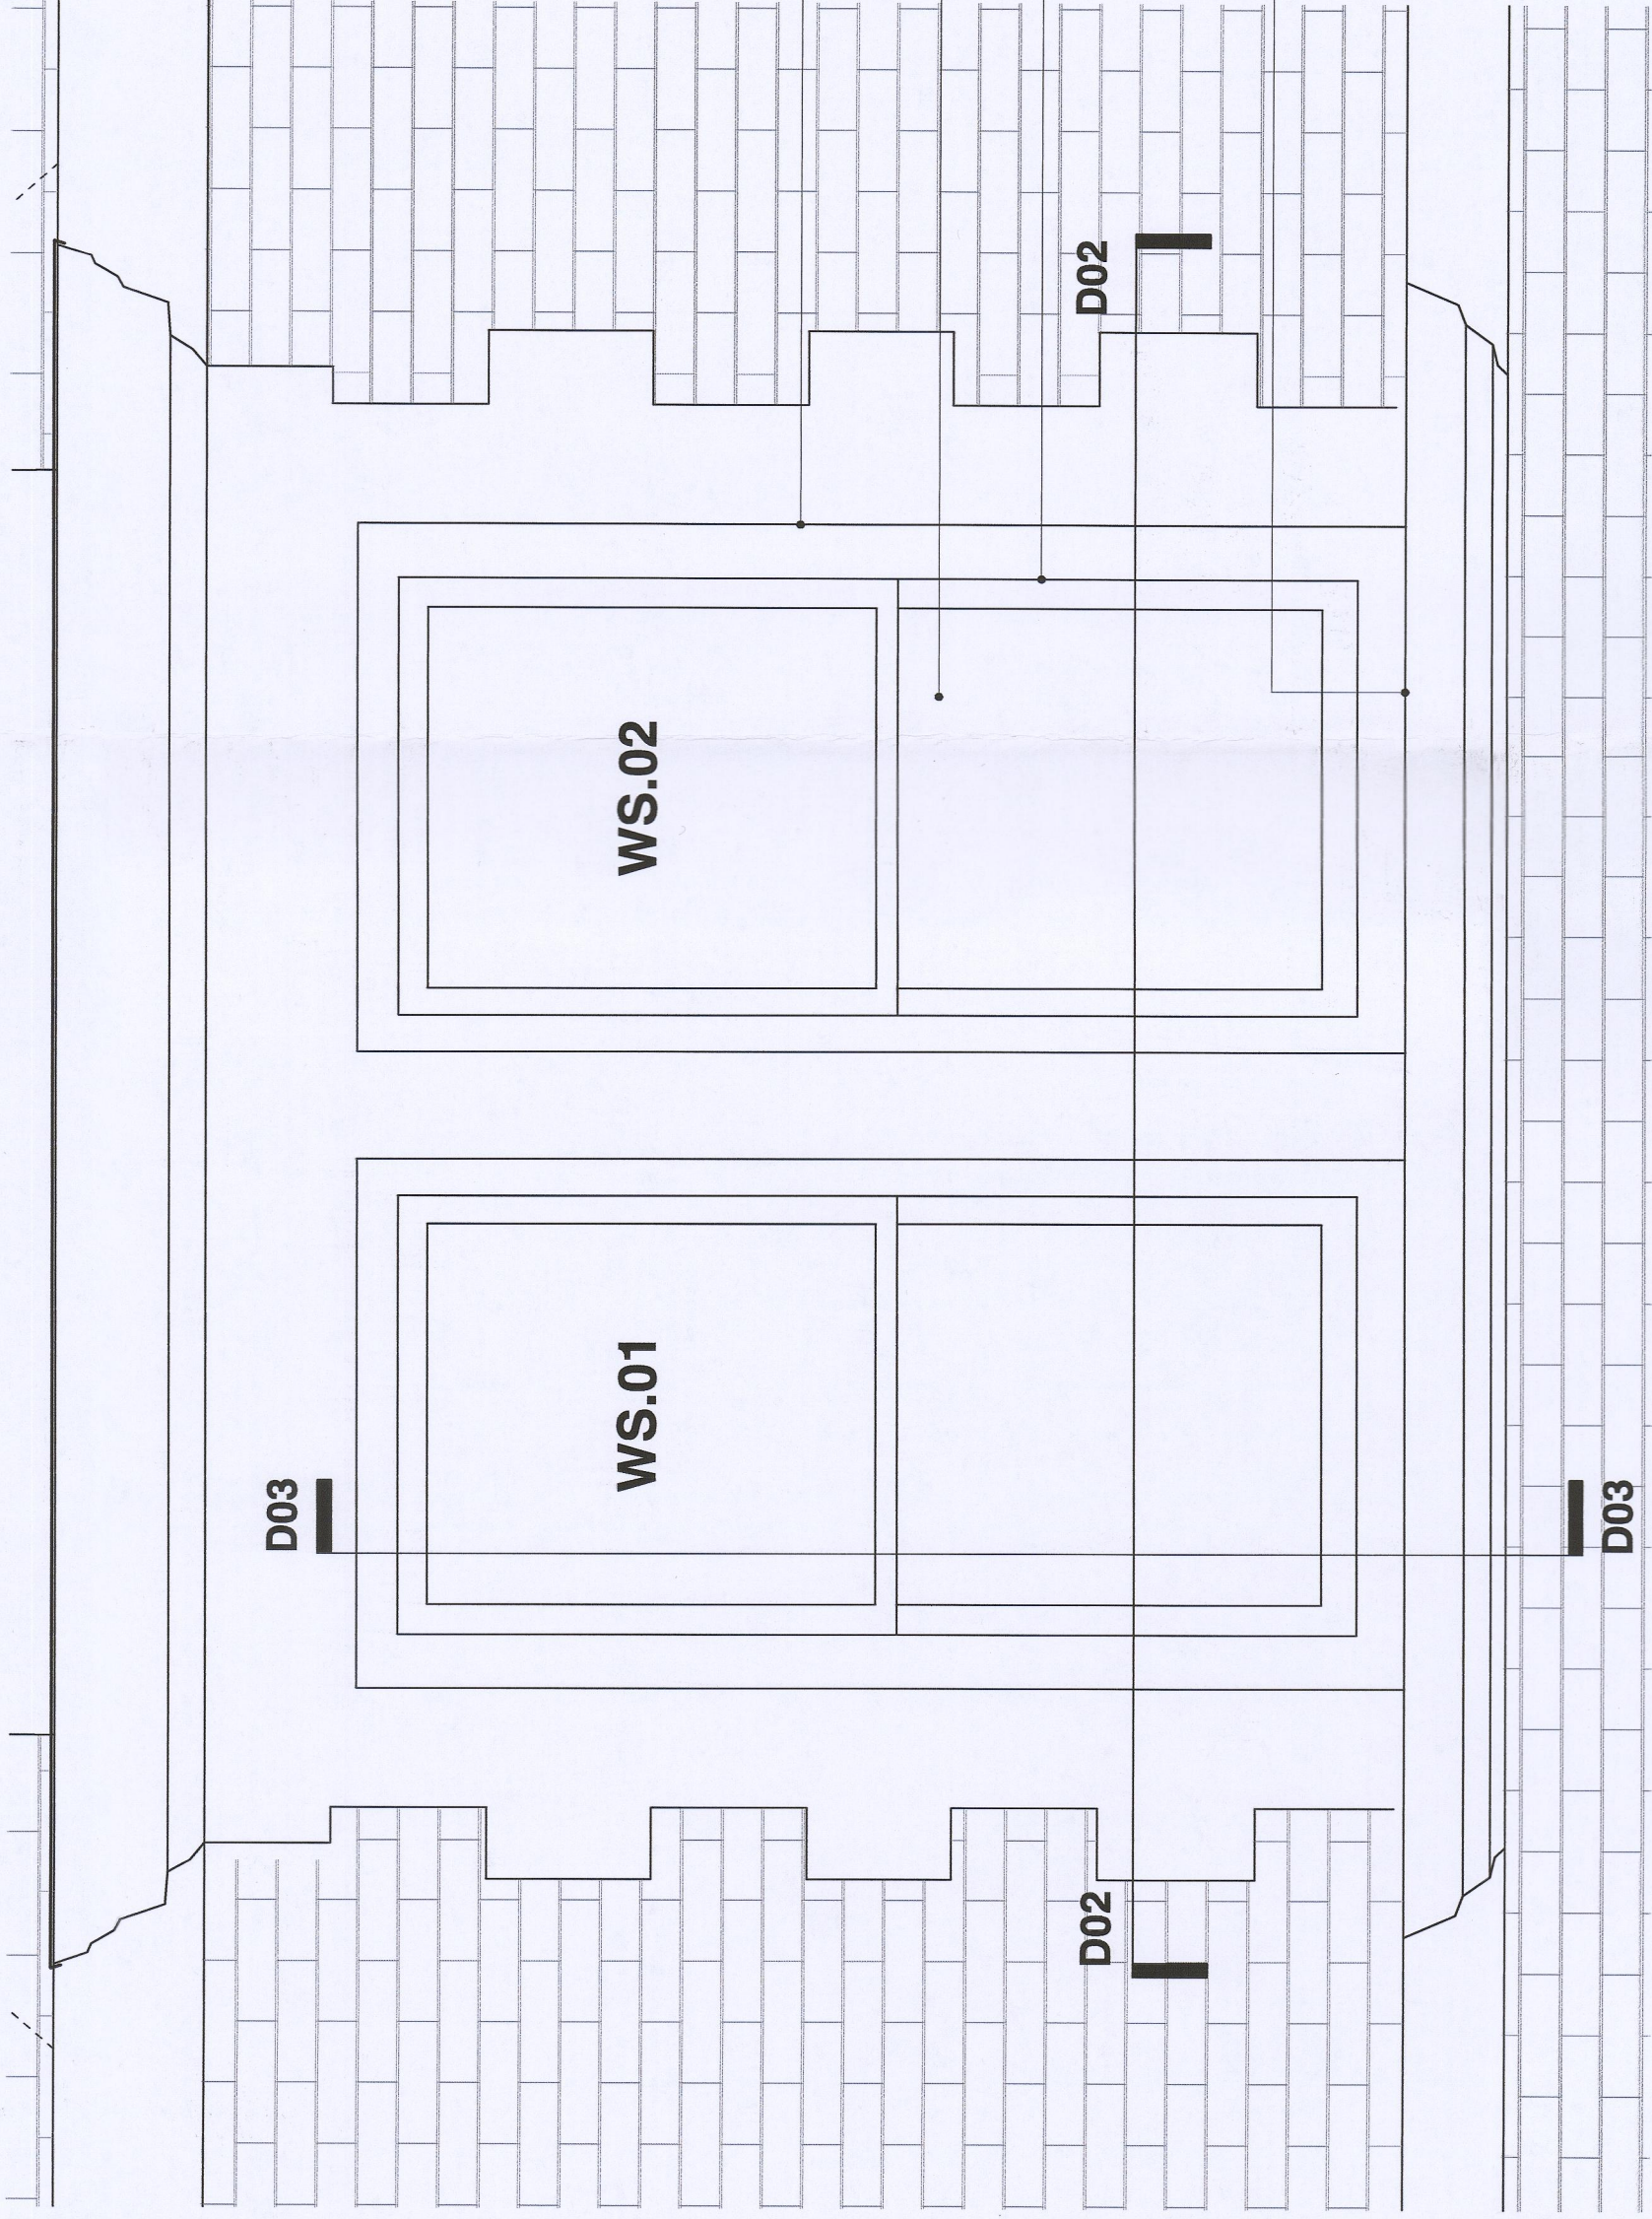

01 window elevation @ 1:10

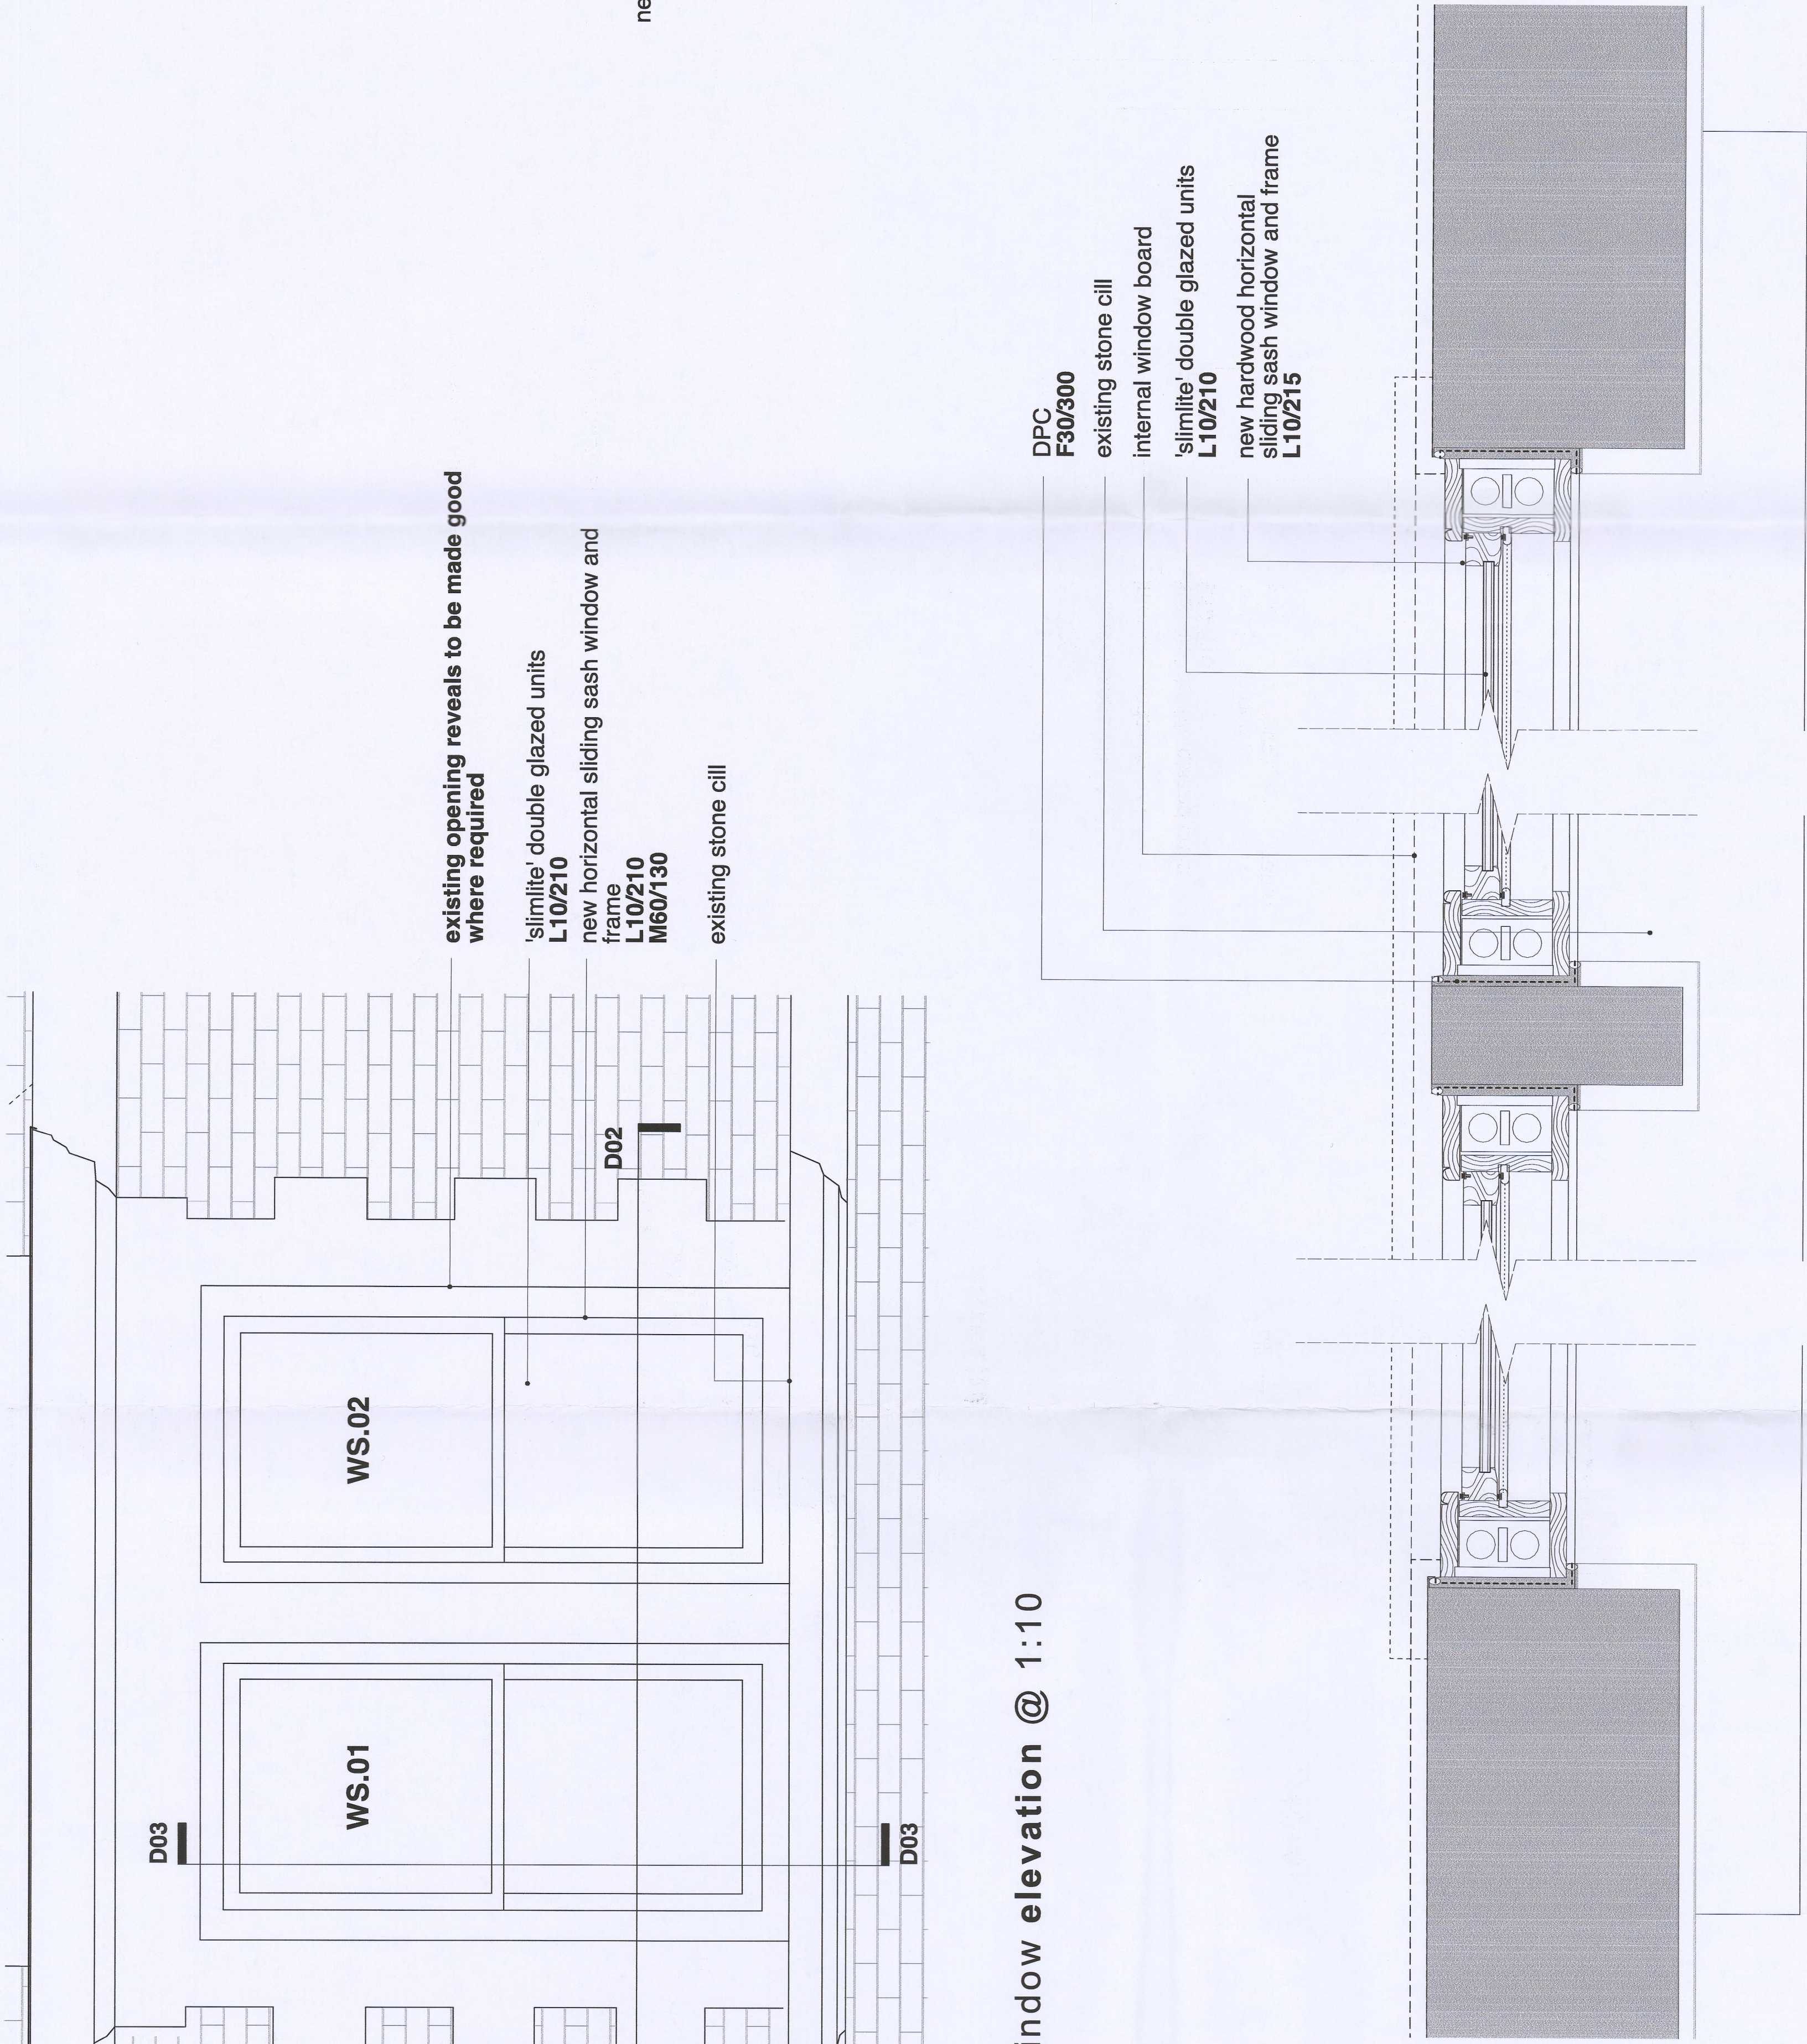

02 window plan @ 1:5

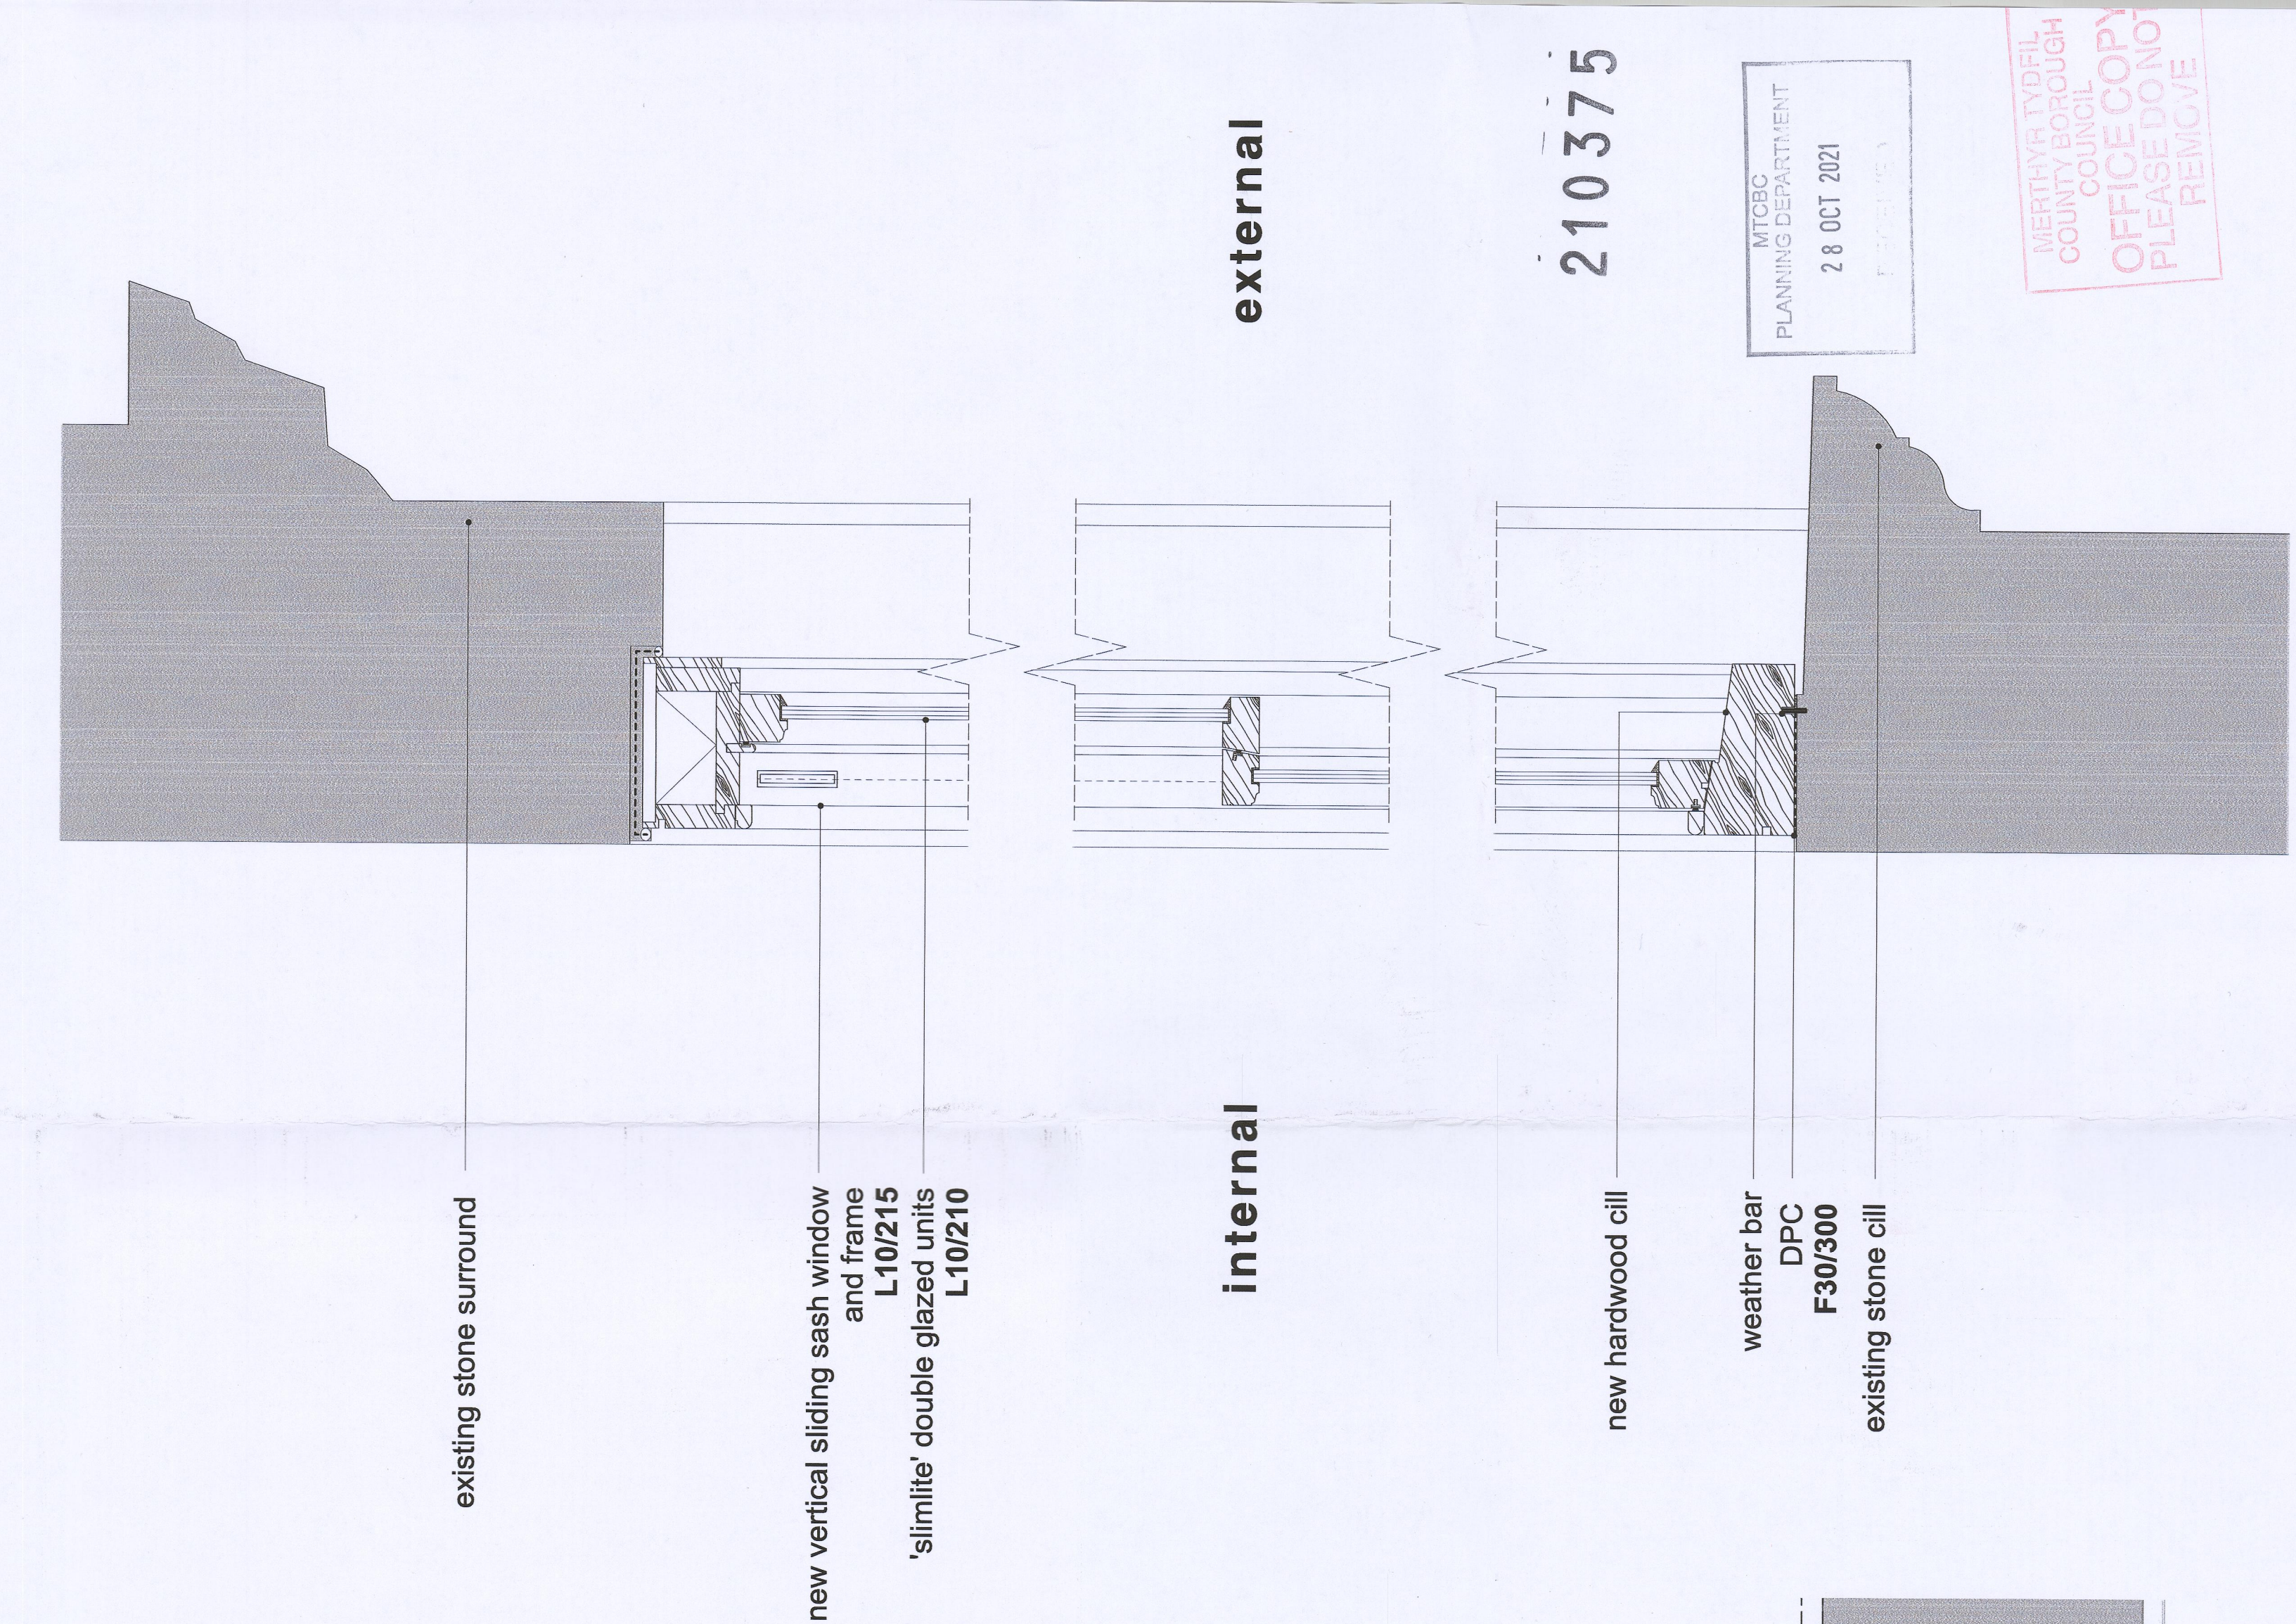

03 window section @ 1:5

CONSTRUCTION

Rev	Date	Dwn	Chkd	Description
/	14.09.20	FS	CF	Drawing created.

SUBMISSIONS / SITE DIMENSIONS 1. Contractor to take site dimensions. 2. Submit fabrication drawings to CA, for comment, 10 working days in advance of fabrication. Only proceed once FMA Status 'A' or 'B' awarded. Drawings to include detailed profiles.				6 King Street Bristol BS1 4EQ T 0117 929 9293 E info@fm-architects.co.uk F 0117 929 9295 W fm-architects.co.uk	
North					
0				Xm	
• All drawings are copyright • Report all discrepancies to project administrator • Do not scale drawing for construction purposes • All dimensions to be checked on site					

ferguson mann architects			
Job Title	Merthyr Tydfil THI		Drawing Title
Client	Merthyr Tydfil County Borough Council		2 Morlais Buildings
Scale	1:5 & 1:10 @ A3	Date	14.09.20
Down	FS	Chkd	CF
Job No	10647-08	Drawing No	AS-806
Rev	/		