


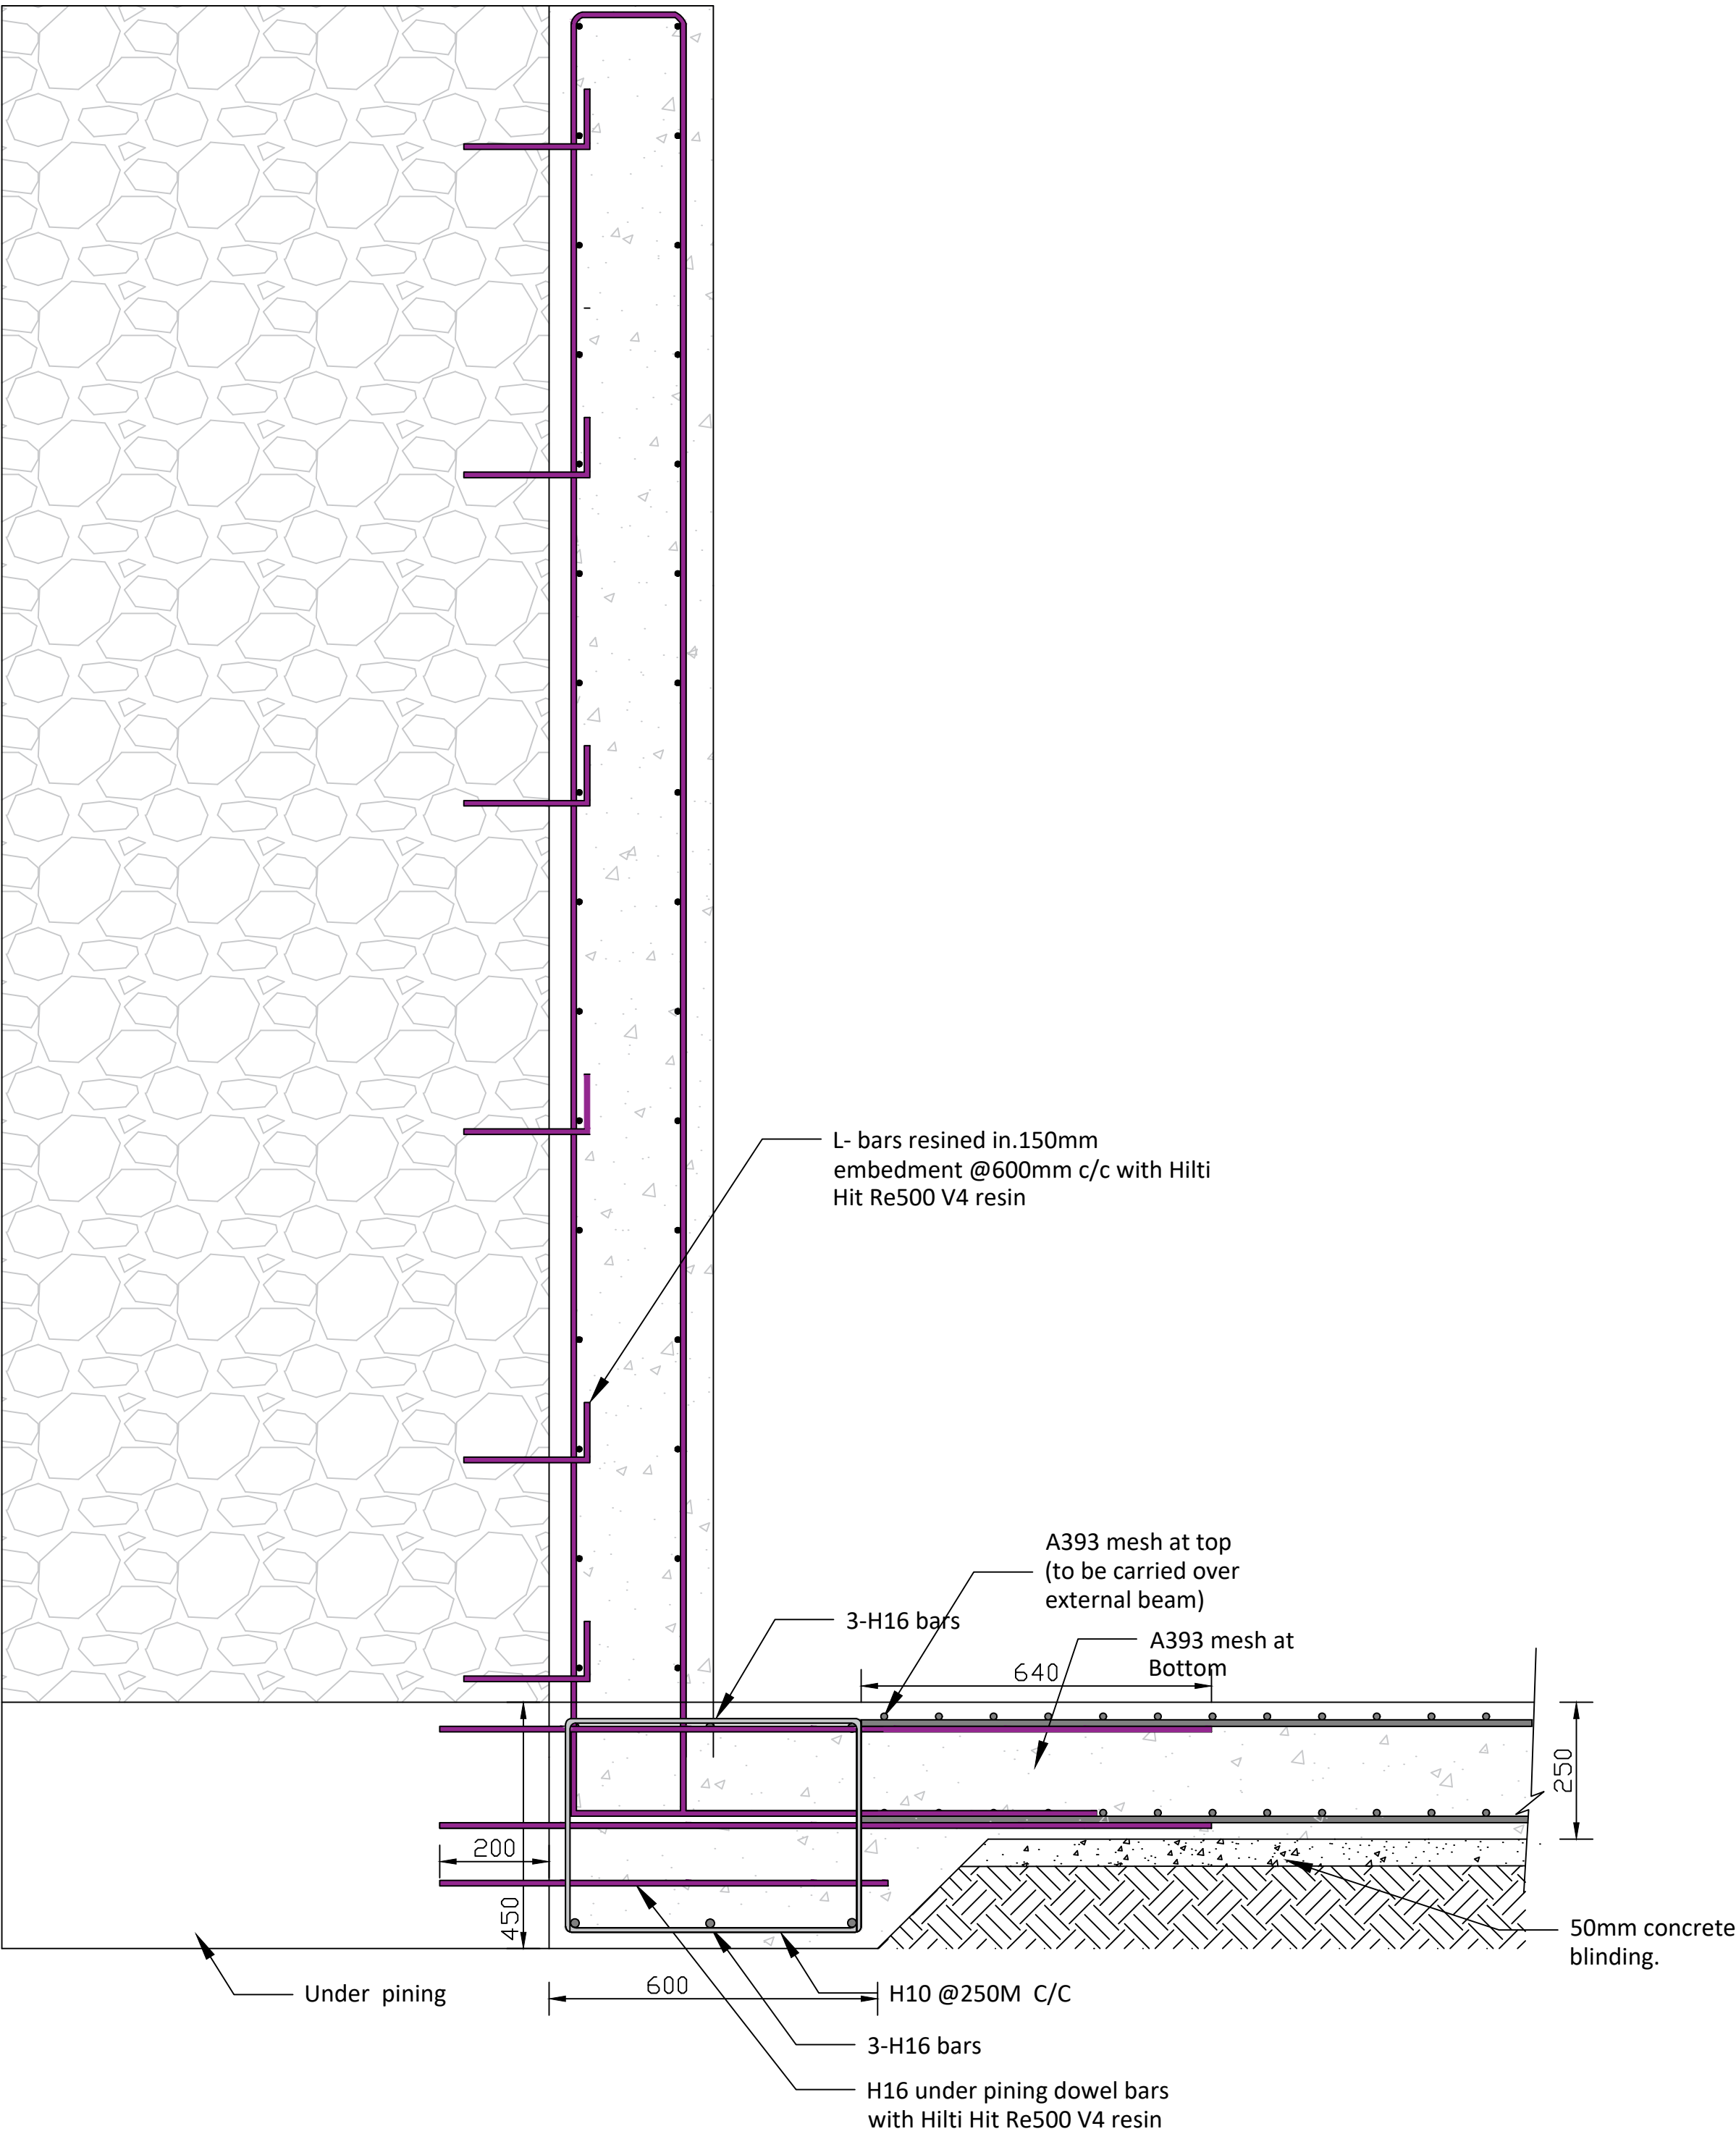

DO NOT SCALE FROM THIS DRAWING. ALL DIMENSIONS TO BE CONFIRMED ON SITE.

- NOTES
1. Drawings shall be referred to for structural work only unless otherwise stated and read in conjunction with Architect's, Services Engineers and Sub-Contractor's drawings.
 2. The Contractor shall check all levels and dimensions, any errors or omissions are to be reported at once to the Engineer.

-		ZR		ZR	ZR
---	--	----	--	----	----

REV	DATE	DRN	DESCRIPTION	CHK'D	APP'D
-----	------	-----	-------------	-------	-------

REVISIONS

Status



JUST BEAMS
28 Harrow Road, Newport
Tel: +44769316378
Email: info@justbeams.co.uk

Job
66 Beulah Road

Title
RETAINING WALL

Scale 1:10	Sheet Size A1	Date May 25
----------------------	-------------------------	-----------------------

Drawing No.
001