
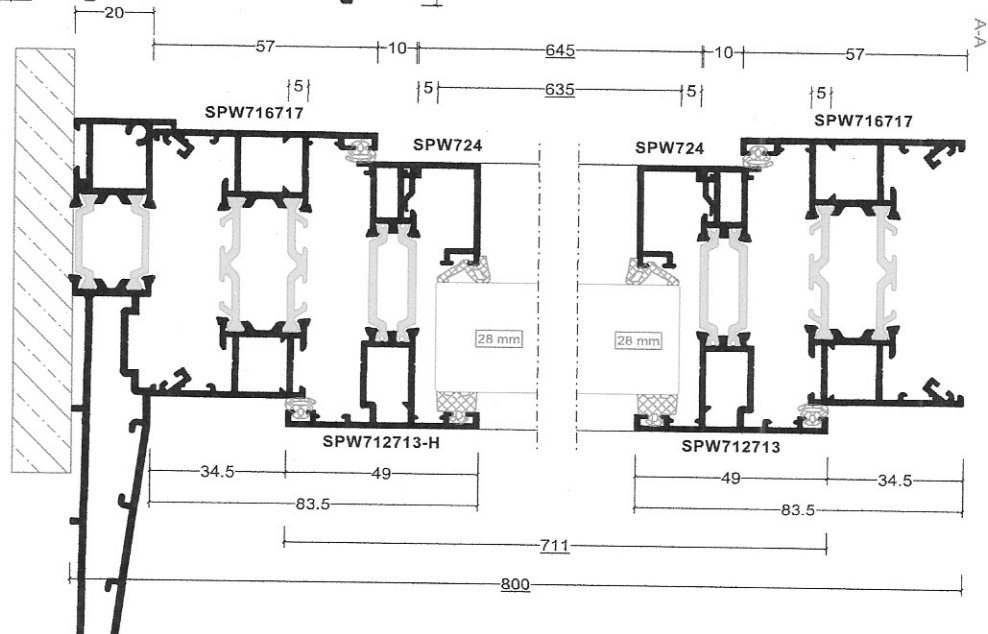
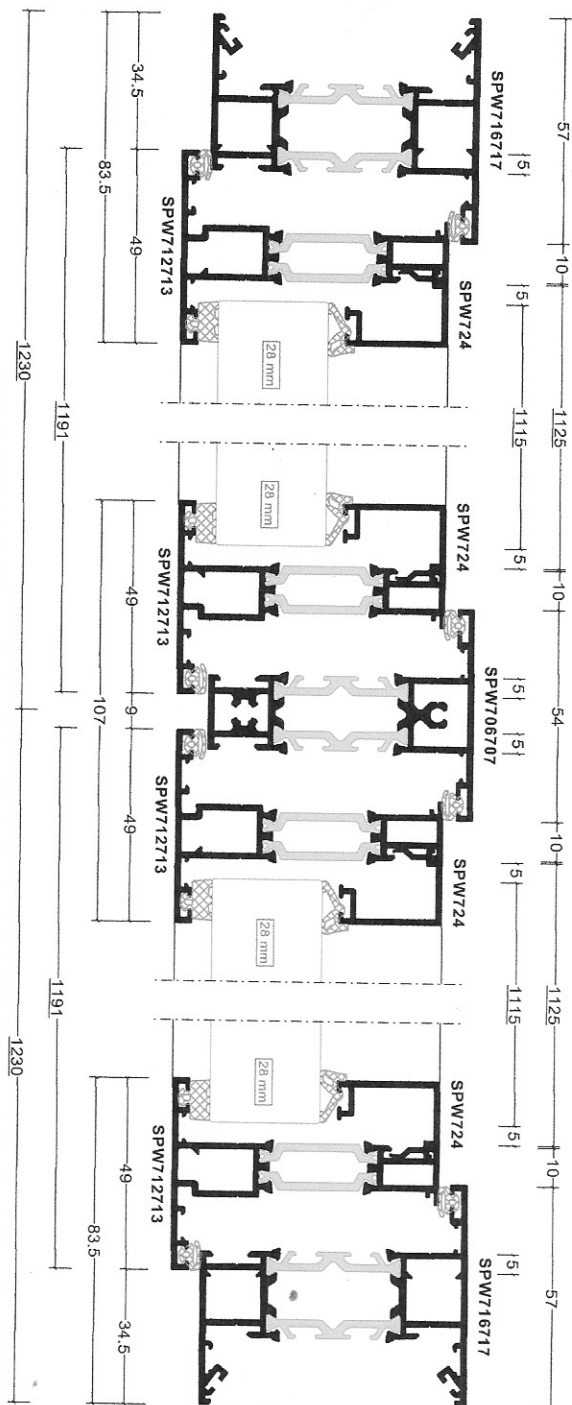


System: Senior ALU VU Casement Window Without
Exterior View

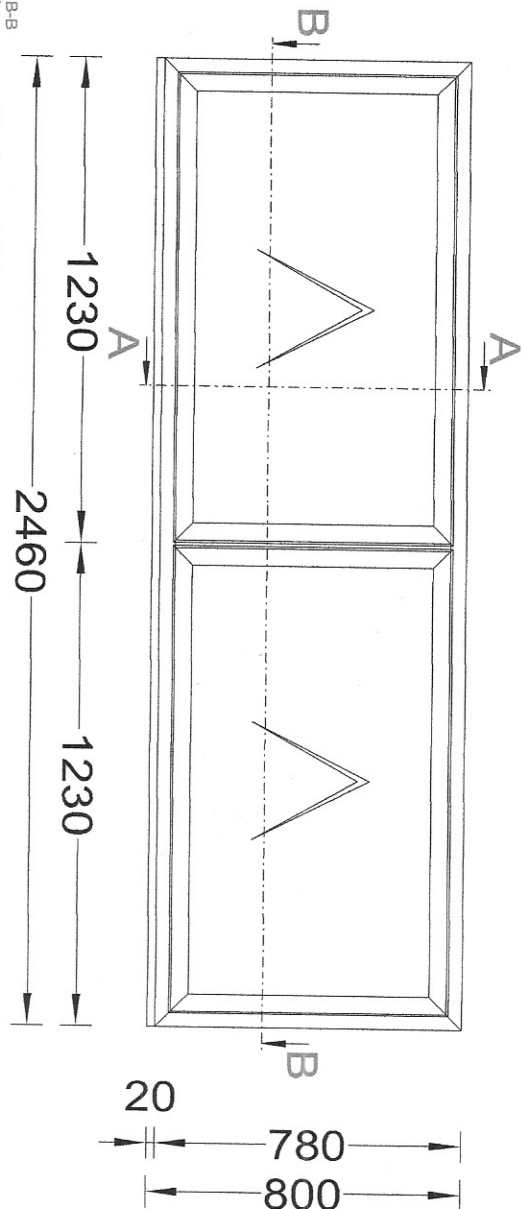


- 8x Hinge Protector
- 8x Locking Wedge Black
- 2x 9mm Spindle
- 2x Inline Espag Window Handle Black
- 2x 24" Friction Stay (Pair)
- 2x No Glass
- 28mm 0.71 m² 1115 x 635mm
- 1 SP2400

Pos. 002, Quantity: 4


Job: Q3755-23 BETHANIA CHAPEL

System: Senior ALI VU Casement Square Without


Exterior View

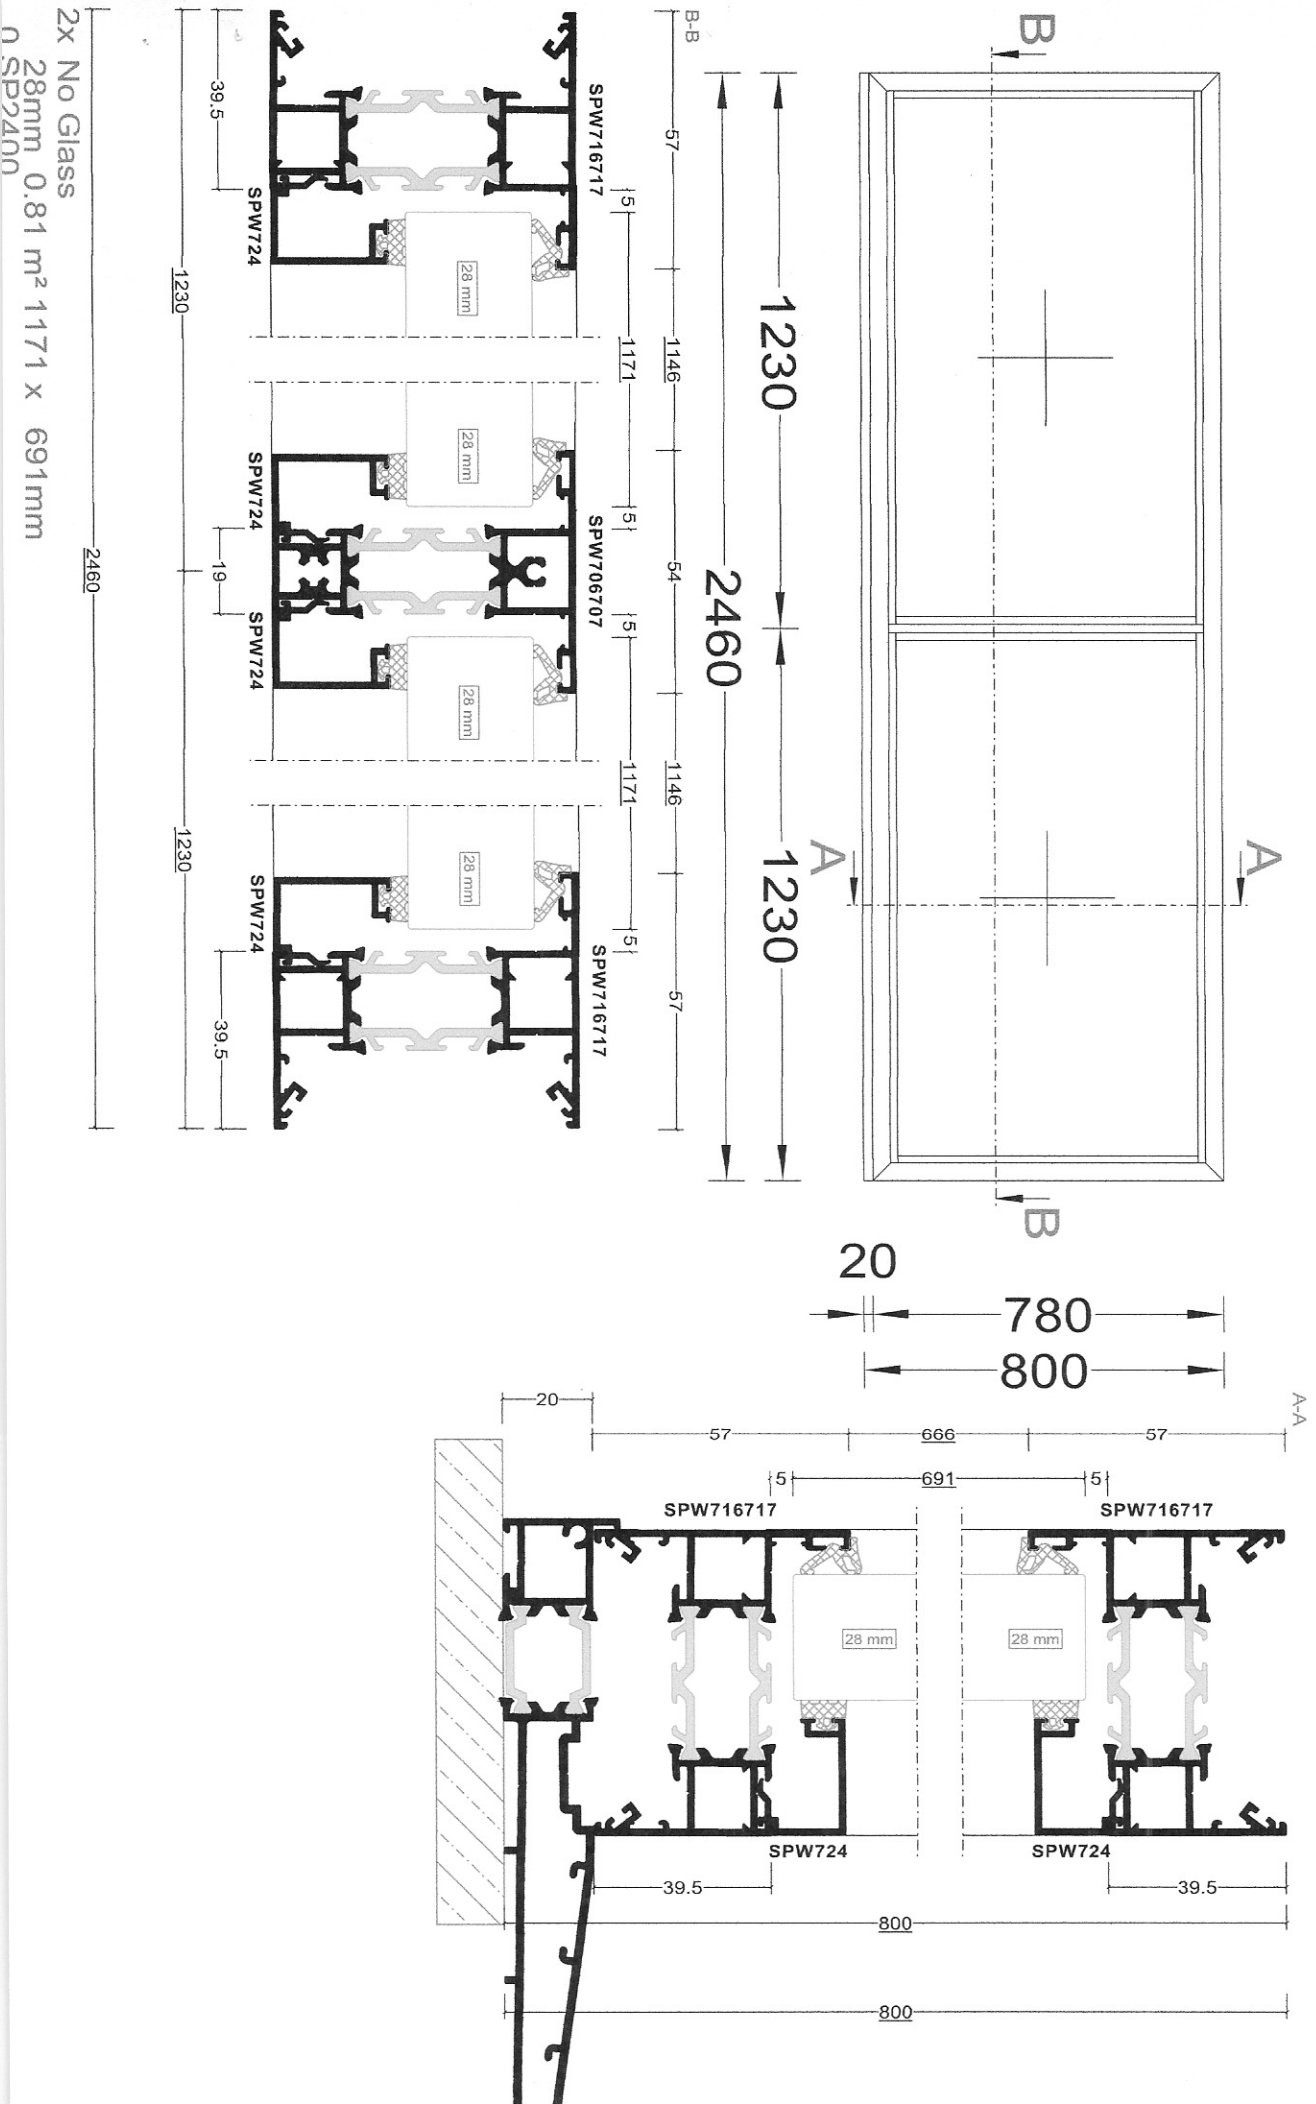


Pos. 003, Quantity: 2
Job: Q3755-23 BETHANIA CHAPEL
System: Senior ALI VU Casement Square Without
Exterior View

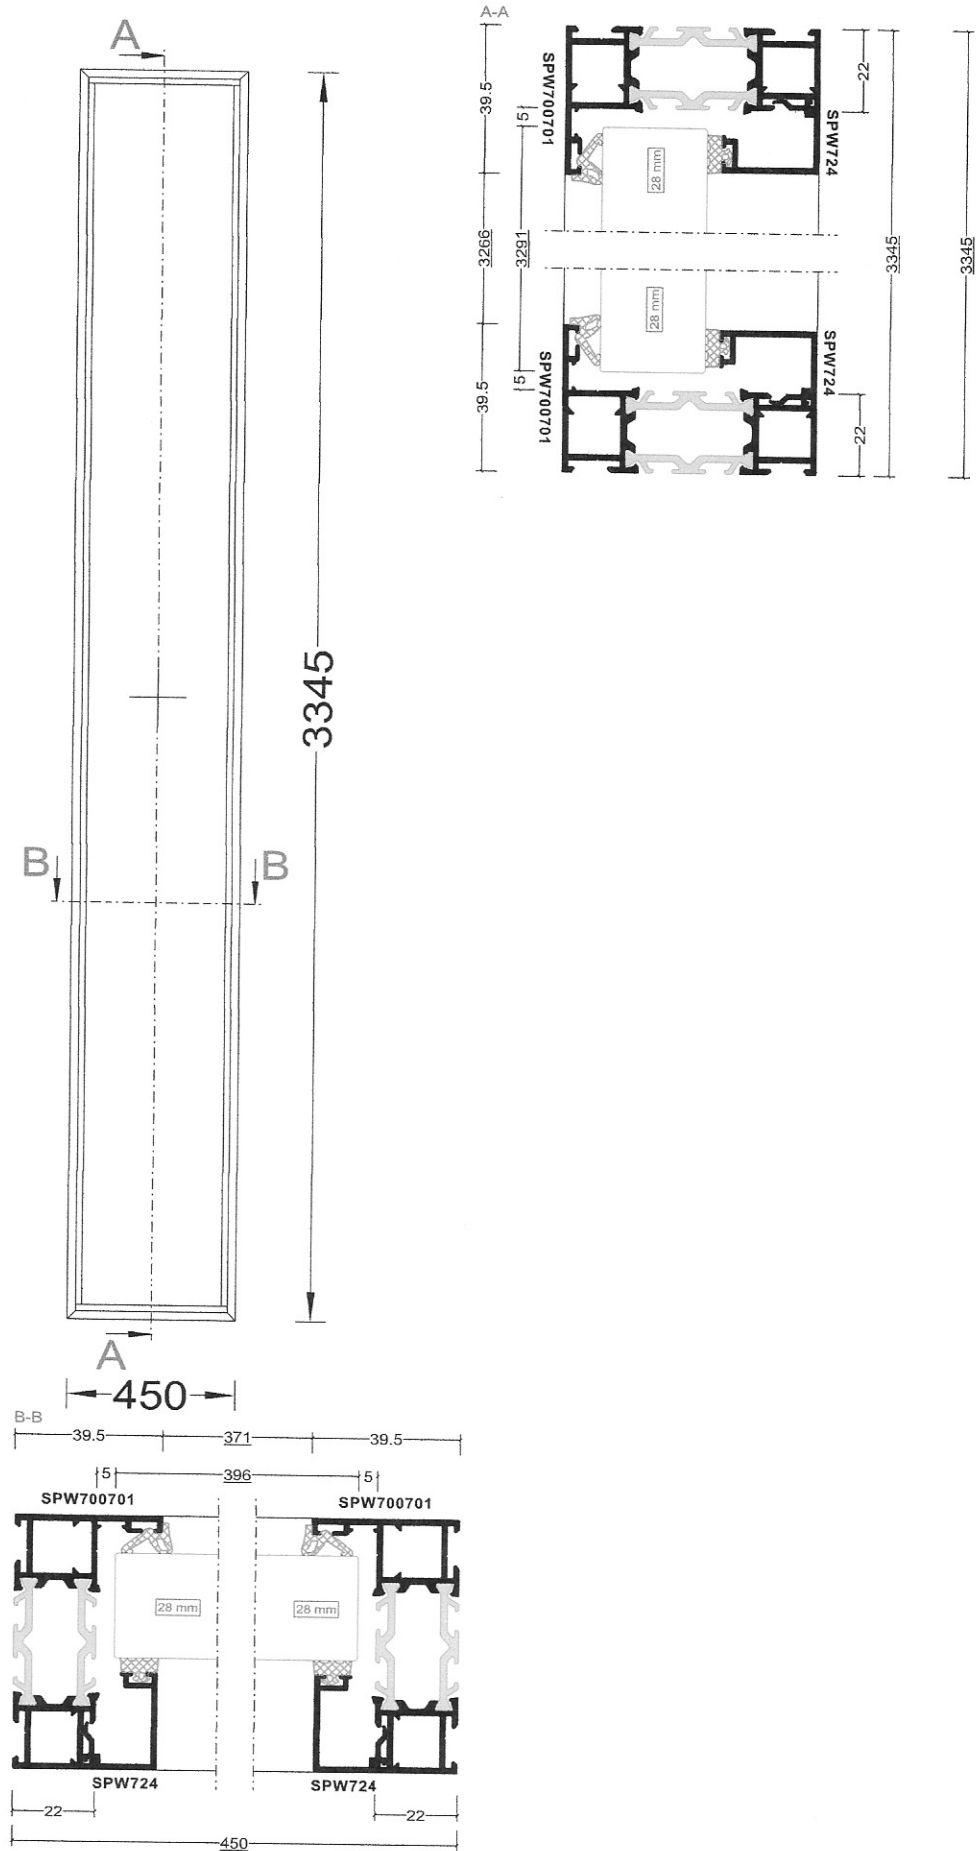




Pos. 004, Quantity: 2
Job: Q3755-23 BETHANIA CHAPEL
System: Senior ALI VU Casement Square Without
Exterior View

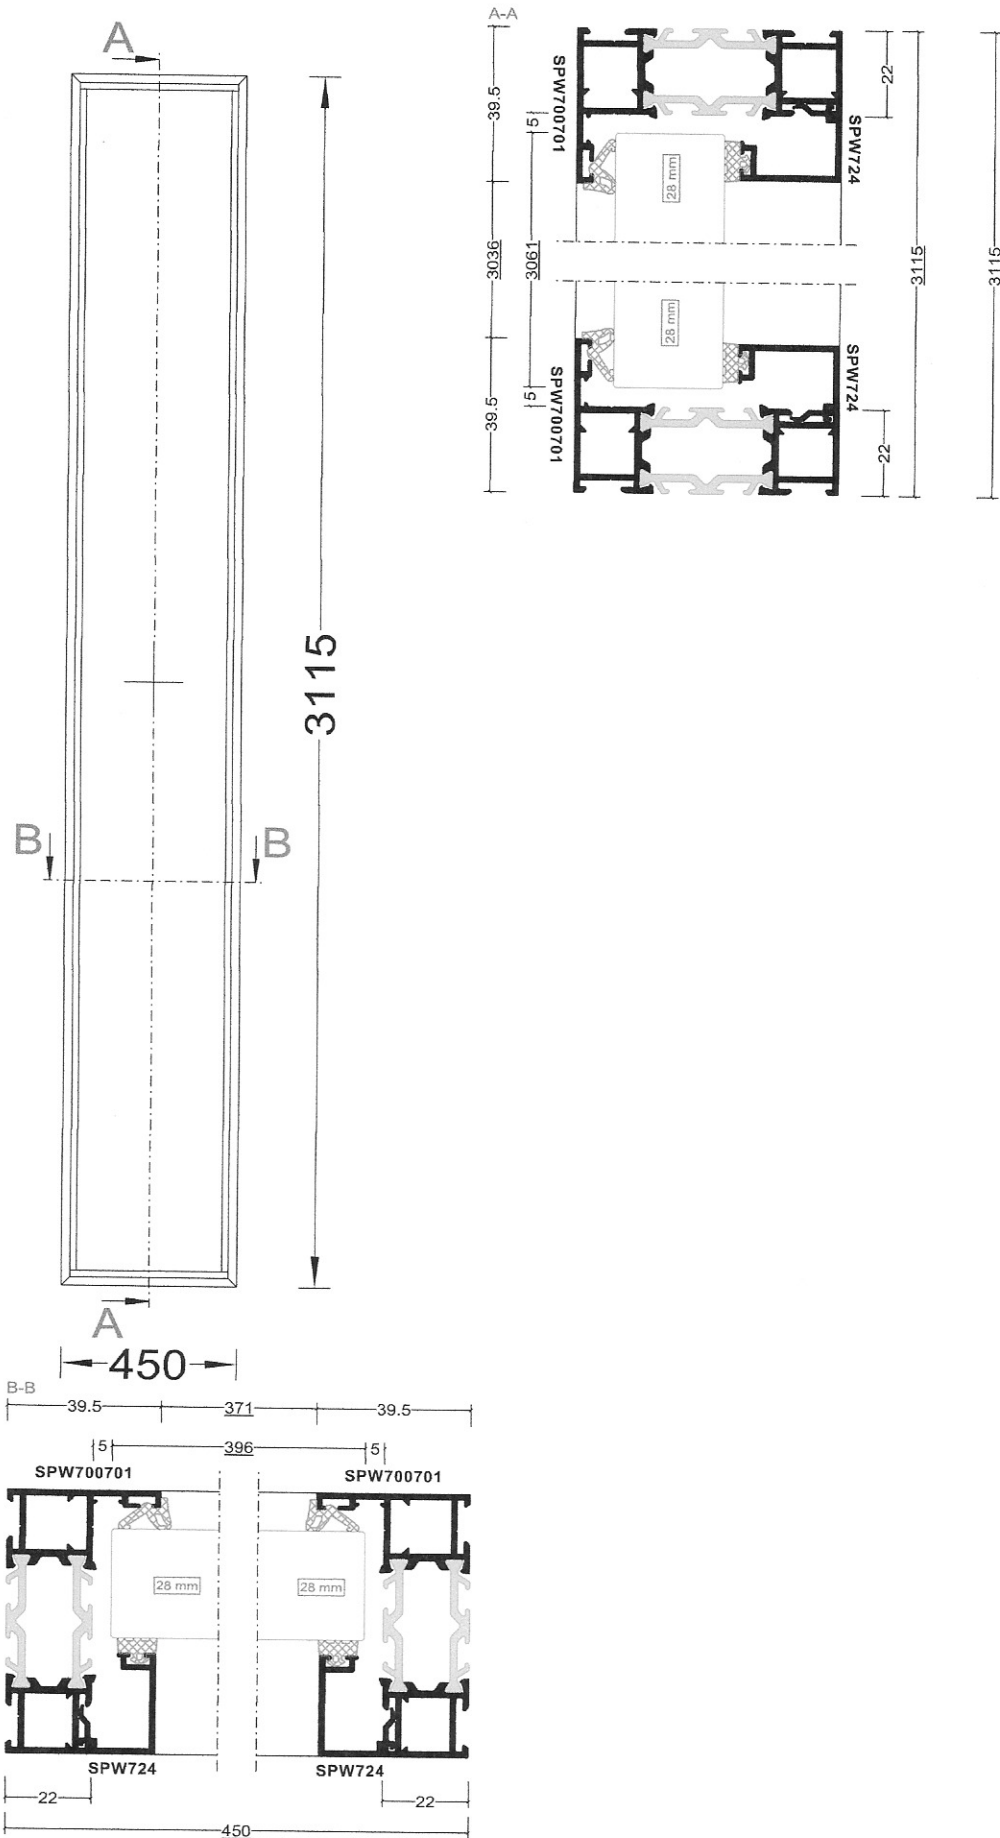

Pos. 005 Quantity: 2
Job: Q3755-23 BETHANIA CHAPEL
System: Senior ALI VU Casement Square Without
Exterior View



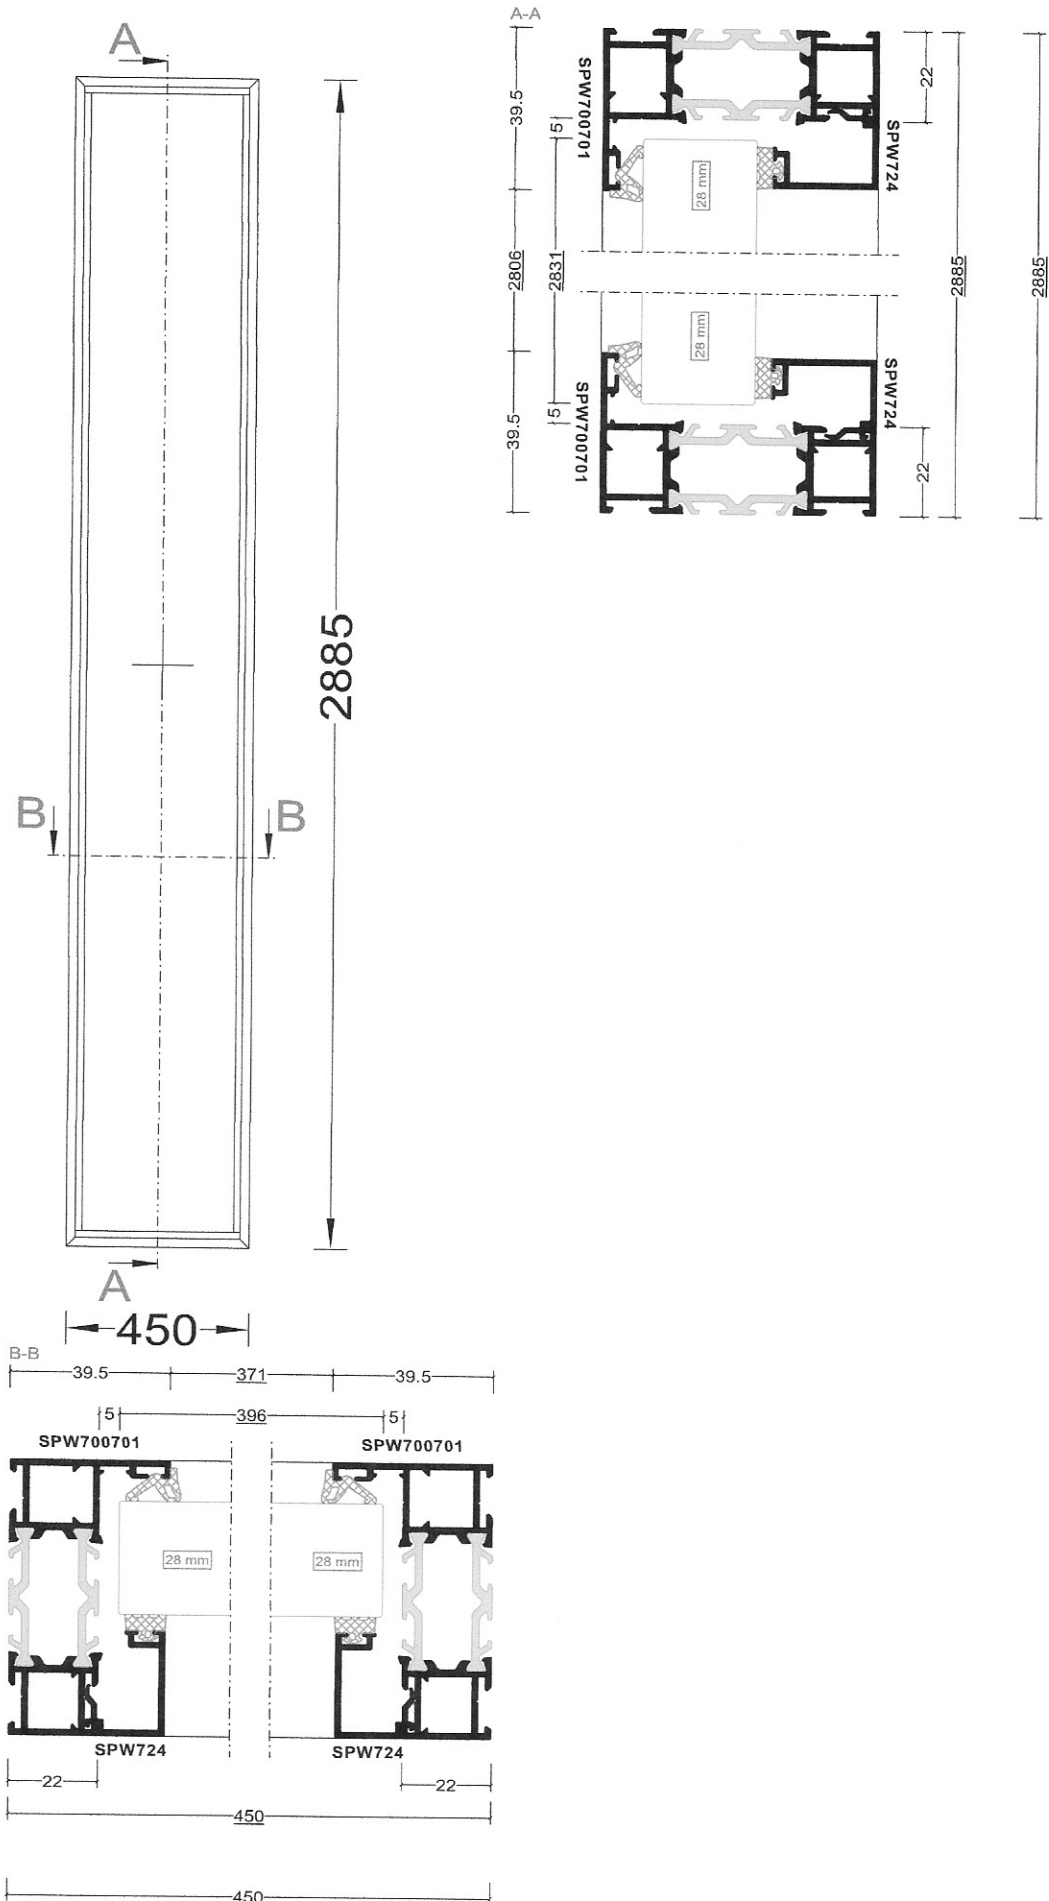


Pos. 006, Quantity: 1
 Job: Q3755-23 BETHANIA CHAPEL
 System: Senior ALI VU Casement Square Without
 Exterior View

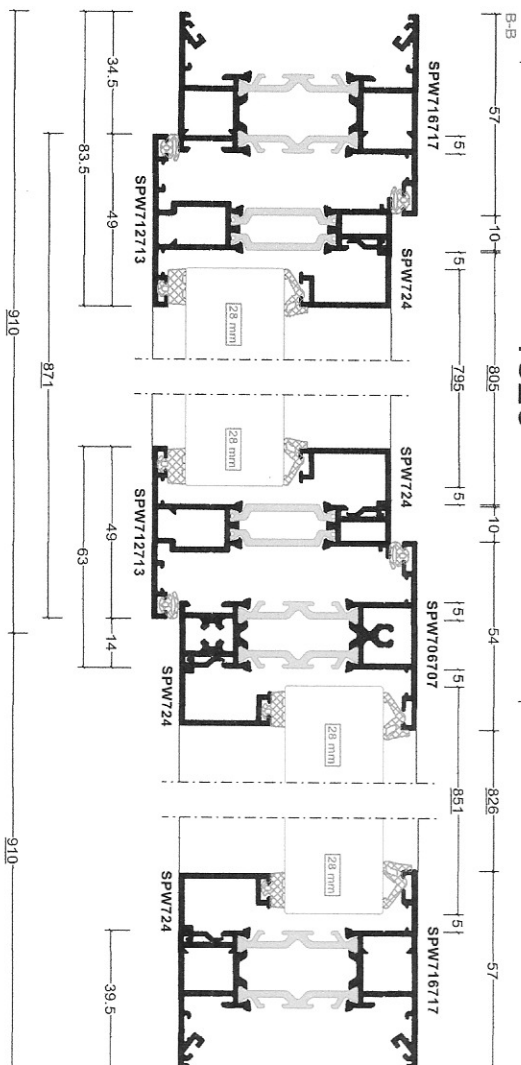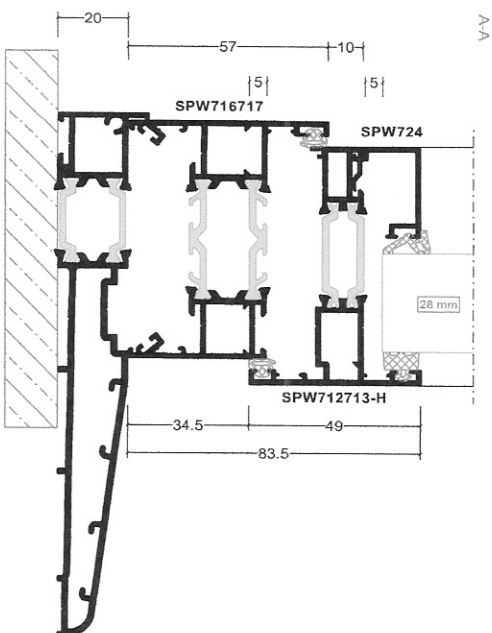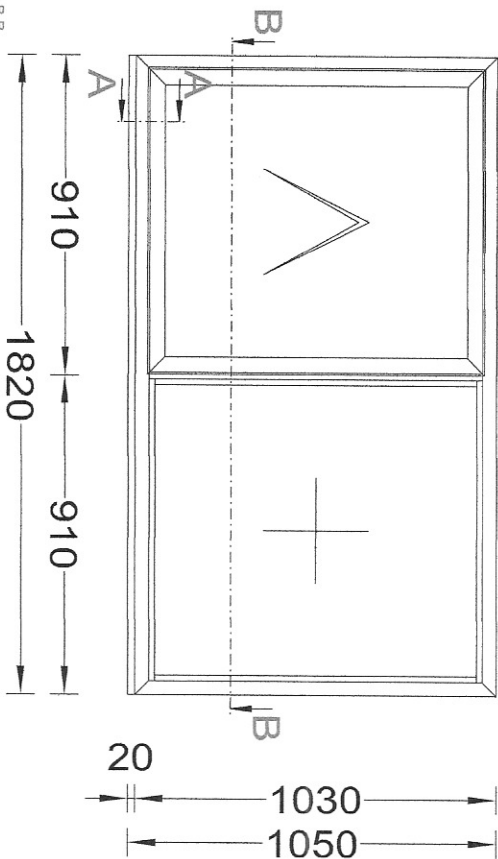

- 4x Hinge Protector
- 4x Locking Wedge Black
- 1x 9mm Spindle
- 1x Inline Espag Window Handle Black
- 1x 24" Friction Stay (Pair)
- 1x No Glass
- 28mm 0.70 m² 795 x 885mm
- 1x No Glass
- 28mm 0.80 m² 851 x 941mm
- 1 SP2400
- 2 SP2400

Pos. 007, Quantity: 1
Job: Q3755-23 BETHANIA CHAPEL
System: Senior SFG-SD Double glazed standard
Exterior View

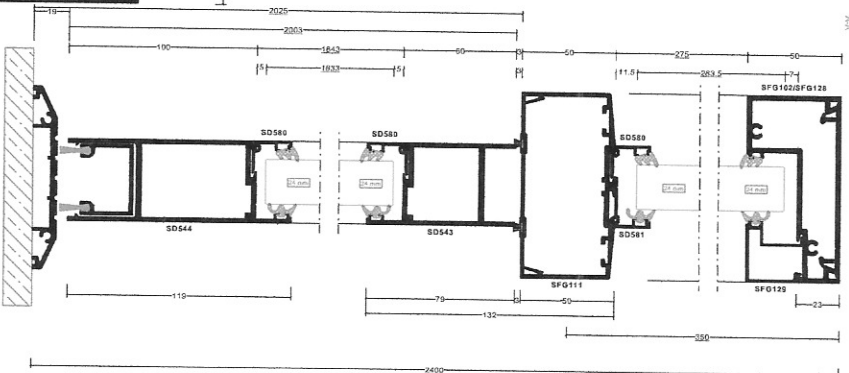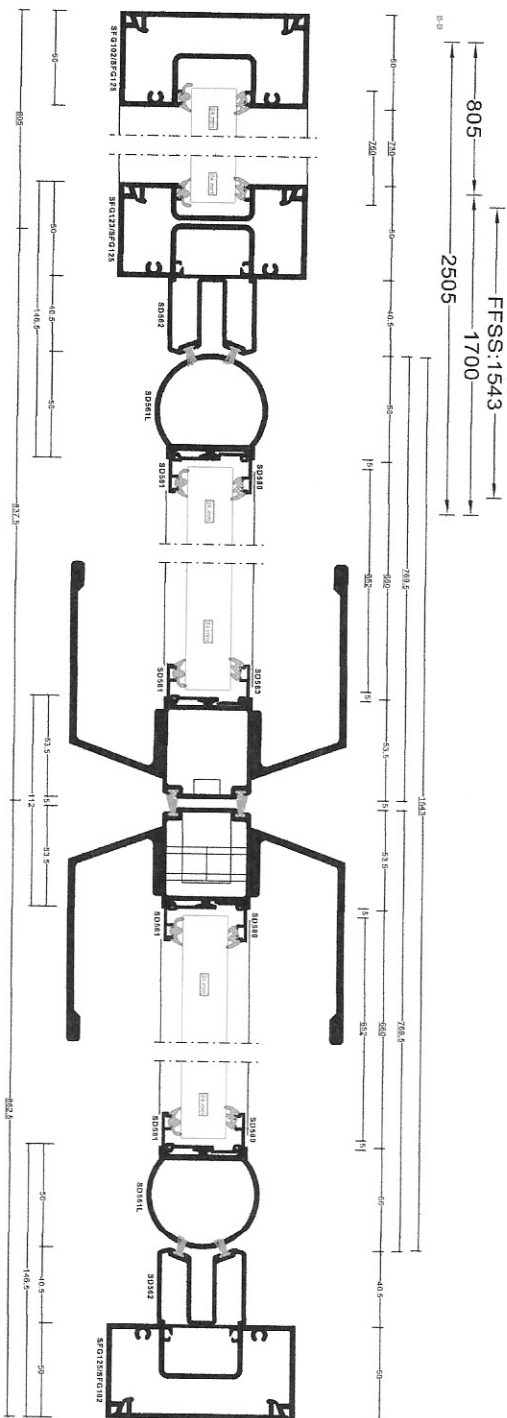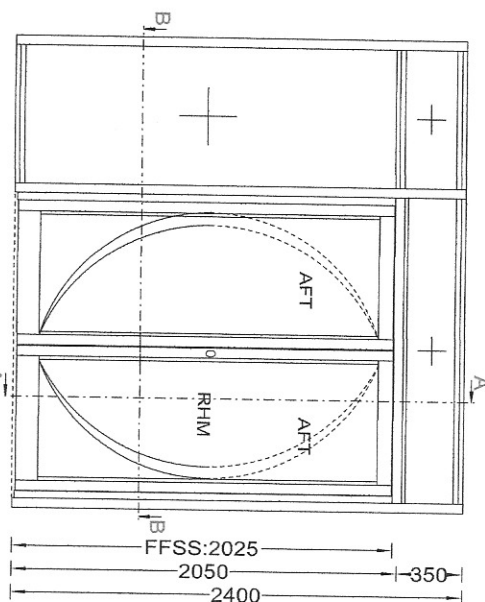




- | | |
|----|--|
| 8x | M6 Dome Nut |
| 8x | Self Adhesive Eucalyptus Silver Coloured |
| 1x | Lock Mounting Clips |
| 1x | Prot Support Plate |
| 1x | Prot Support Plate |
| 1x | Fasteners for M4 to 10 weatherstrip |
| 1x | M5 x 70mm Threaded Bar |
| 1x | 17mm Euro Cylinder |
| 1x | Flat Faced Flush Bolt Silver Coloured |
| 4x | Tee Nut |
| 2x | Flush Bolt Guide |
| 2x | SPS |
| 2x | Bottom Flange Assembly |
| 2x | MDuty Closer Hold Open |
| 2x | F Bracket with screws |
| 4x | Standard Pad Handle Painted |
| 1x | No Glass |
| 1x | 24mm x 2mm Lead Top Arm |
| 1x | 24mm x 0.23 m ² 750 x 305mm |
| 1x | No Glass |
| 1x | No Glass |
| 1x | 24mm 1.50 m ² 750 x 195mm |
| 1x | No Glass |
| 1x | 24mm 0.47 m ² 1045 x 284mm |
| 2x | 24mm 0.20 m ² 652 x 1033mm |
| 4 | SWDG |
| 1 | SWDG |
| 5 | SWDG |

Pos. 008, Quantity: 1


Job: Q3755-23 BETHANIA CHAPEL

System: Senior SFG-SD Double glazed standard




Exterior View

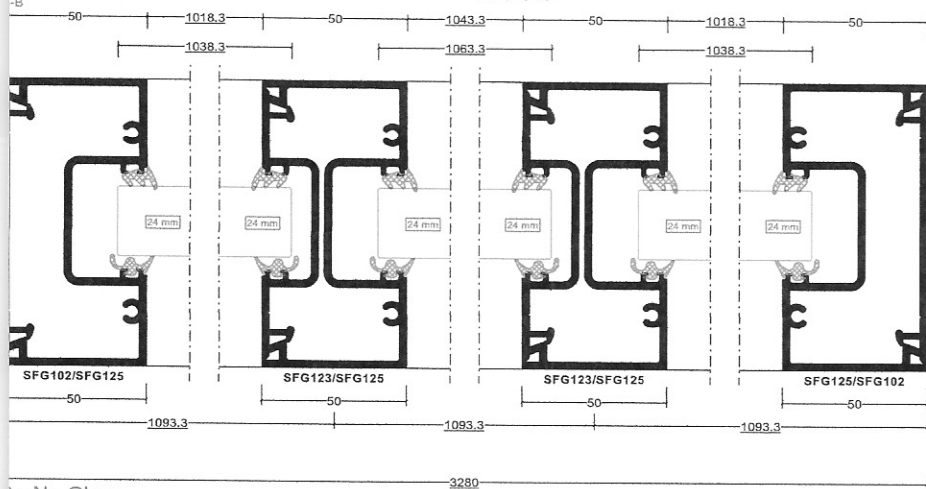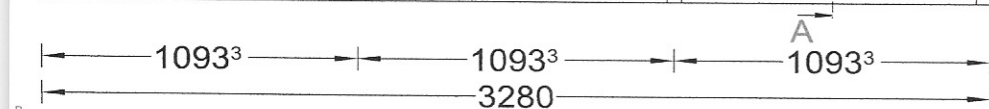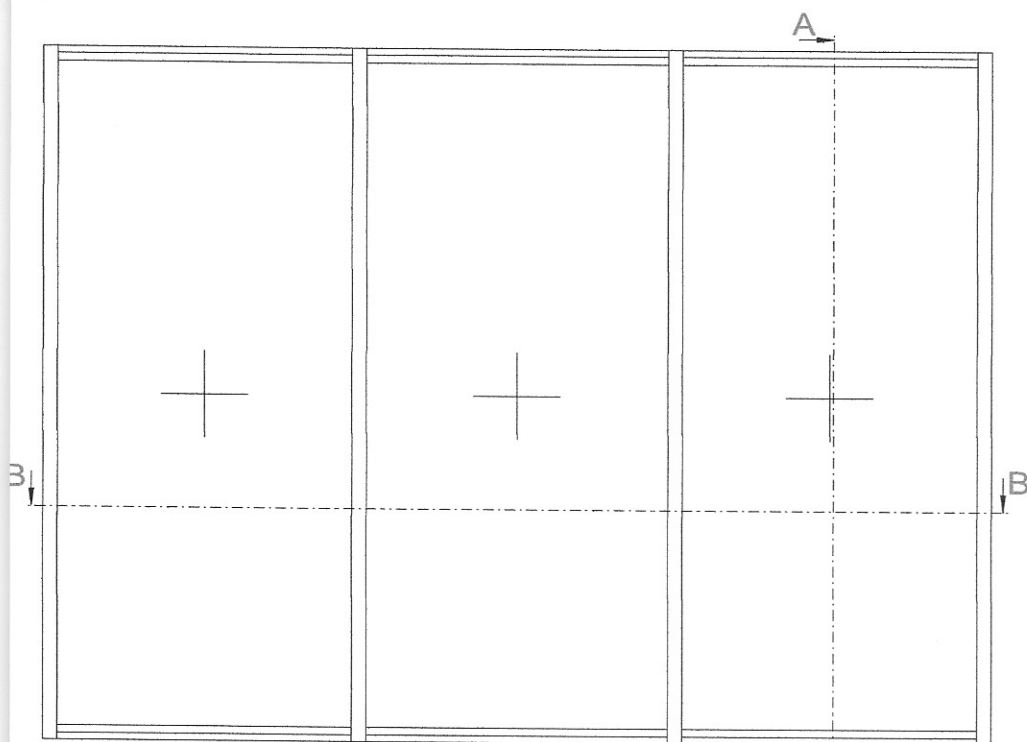

2x No Glass
24mm 2.42 m² 1038 x 2330mm
2x No Glass
24mm 2.48 m² 1063 x 2330mm
0 SWDG
2 SWDG

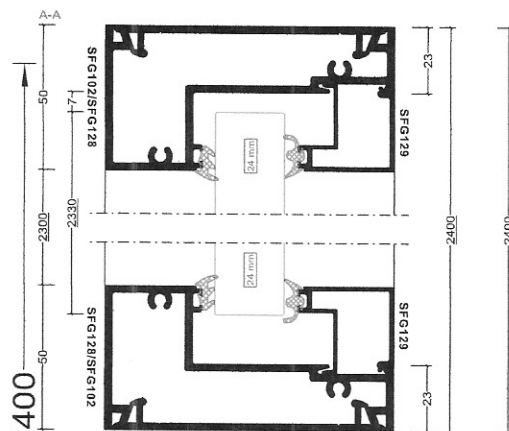


Pos. 009, Quantity: 1
 Job: Q3756-23 BETHANIA CHAPEL
 System: Senior SFG-SD Double glazed standard
 Exterior View

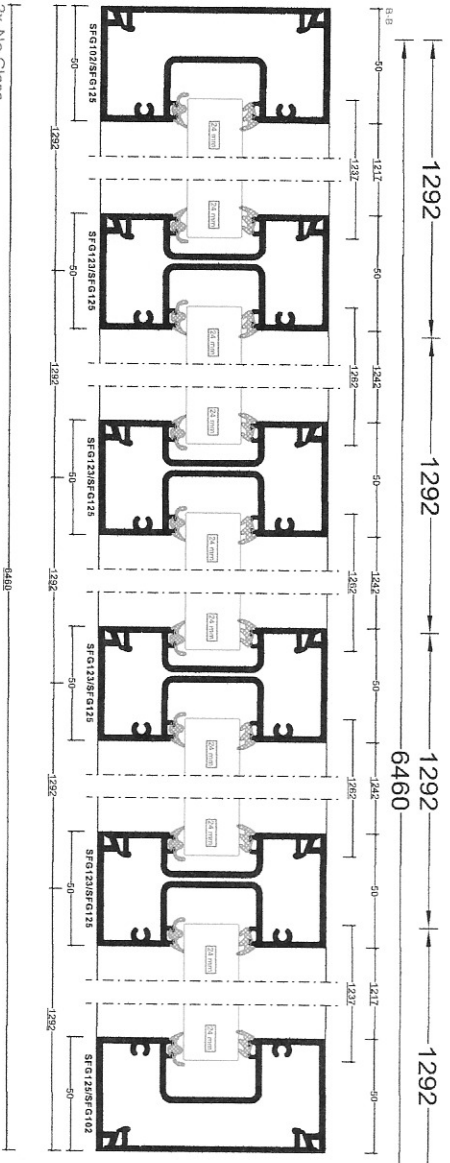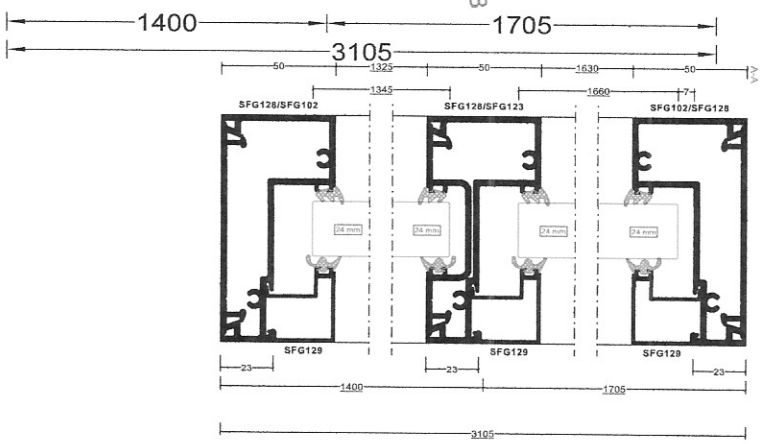
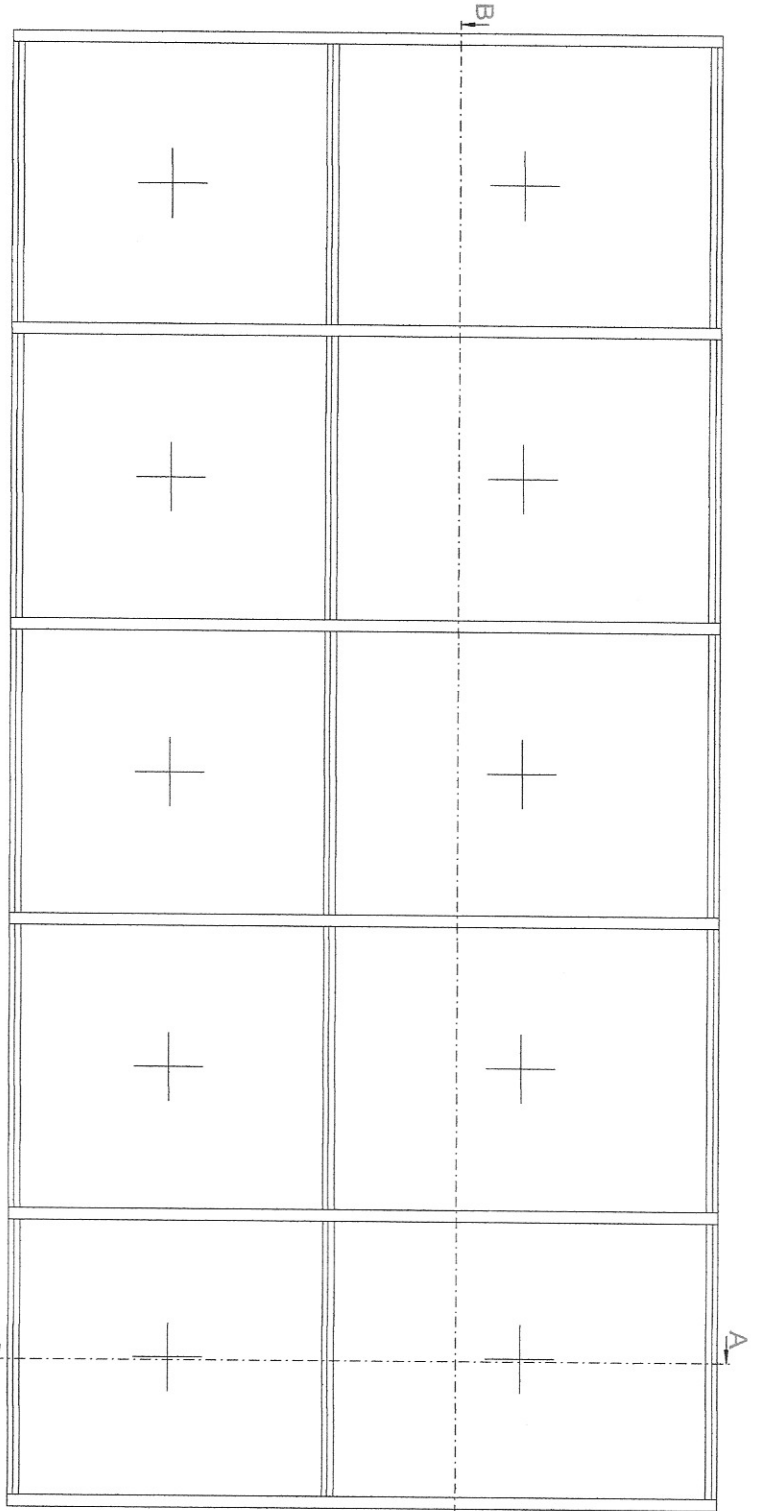


- 2x No Glass
- 24mm 2.05 m² 1237 x 1660mm
- 2x No Glass
- 24mm 1.66 m² 1237 x 1345mm
- 3x No Glass
- 24mm 2.09 m² 1262 x 1660mm
- 3x No Glass
- 24mm 1.70 m² 1262 x 1345mm
- 0 SWDG
- 1 SWDG
- 4 SWDG
- 2 SWDG




Pos. 010, Quantity: 1
 Job: Q3755-23 BETHANIA CHAPEL
 System: Senior SFG-SD Double glazed standard
 Exterior View

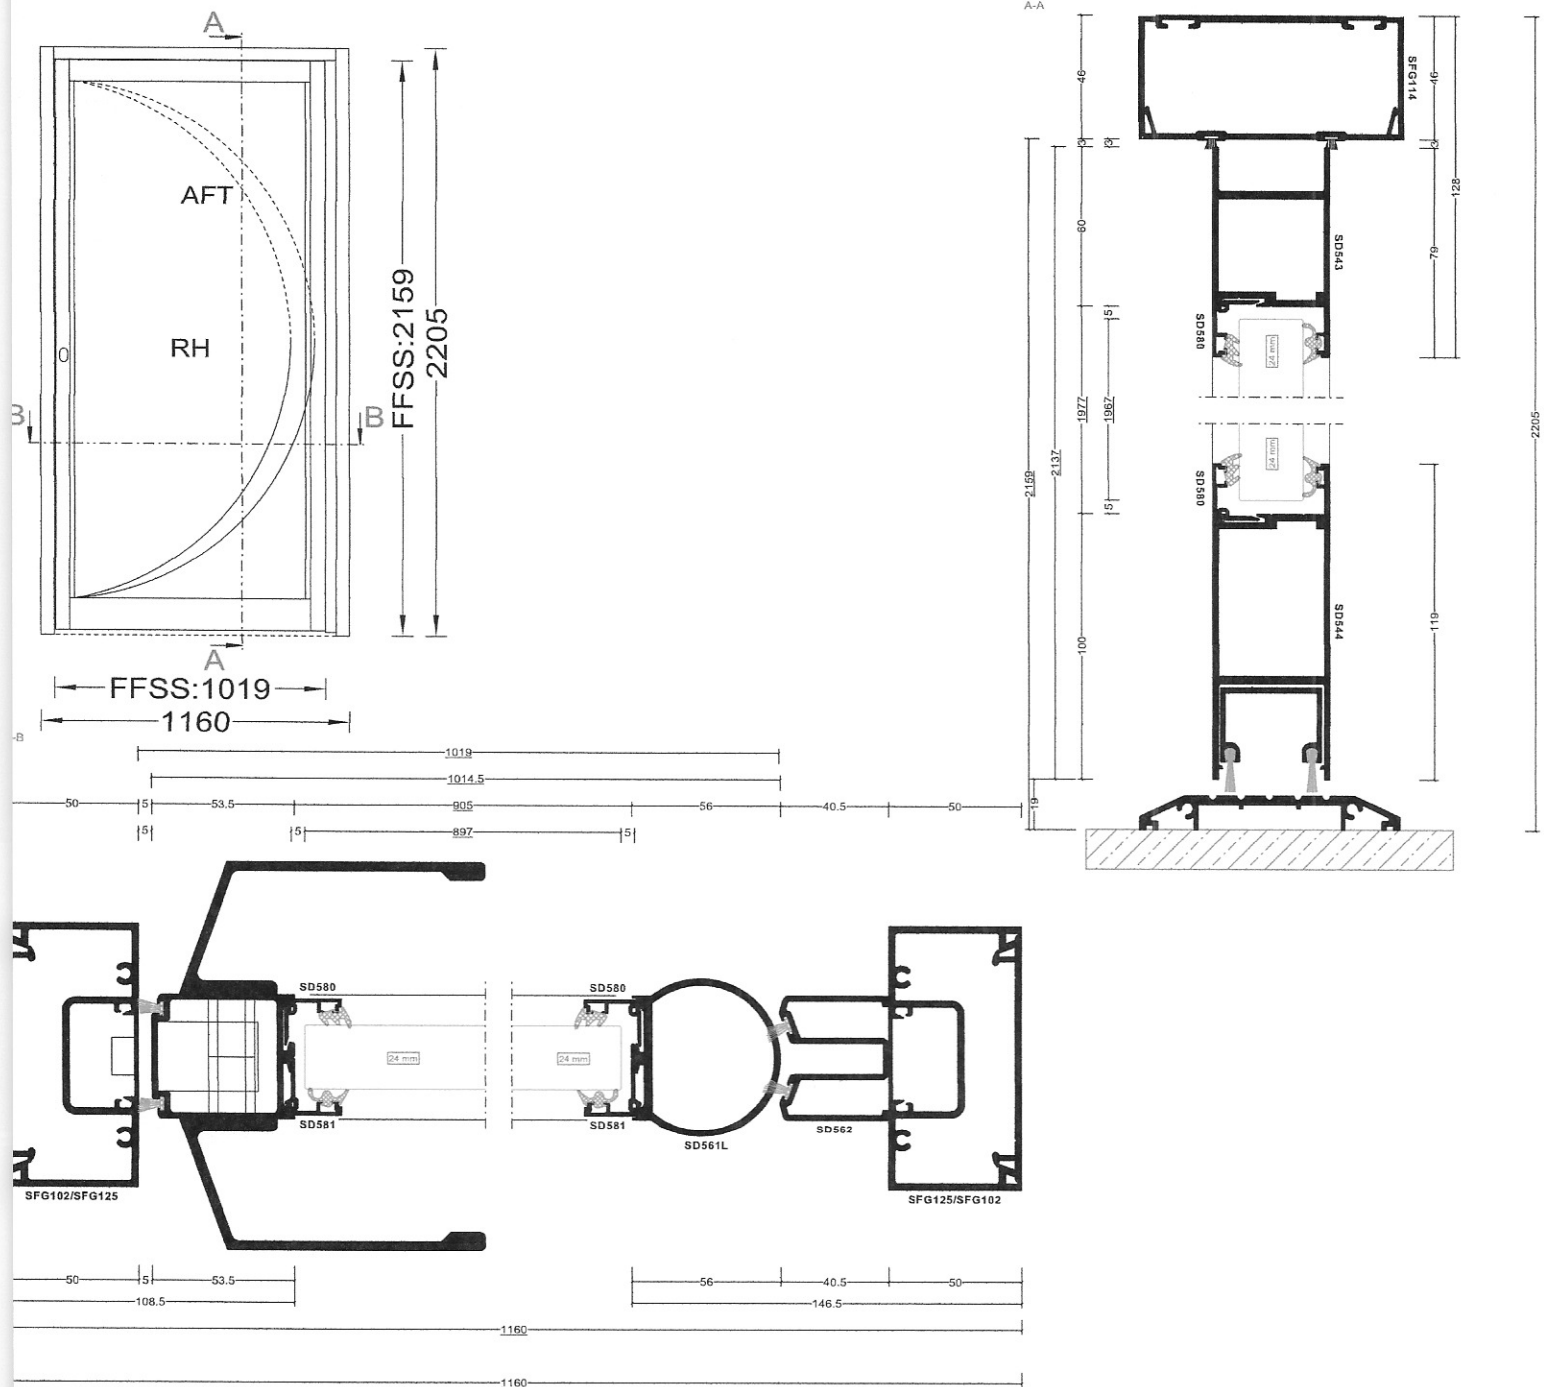

- 2x Self Adhesive Escutcheons Silver Coloured
- 1x Lock Mounting Clips
- 1x Pivot Support Plate
- 1x Armoured Hook Lock
- 1x Faceplate for AHL no weatherstrip
- 2x M5 x 70mm Threaded Bar
- 1x 17mm Euro Cylinder
- 2x Tee Nut
- 1x SD PAS24 Locking Nut
- 1x Bottom Pivot Assembly
- 1x M/Duty Closer Hold Open
- 1x F Bracket with screws
- 1x End Load Top Arm
- 2x Standard Pad Handle Painted
- 4x M6 Dome Nut
- x No Glass
- 24mm 1.76 m² 897 x 1967mm
- 1 SWDG

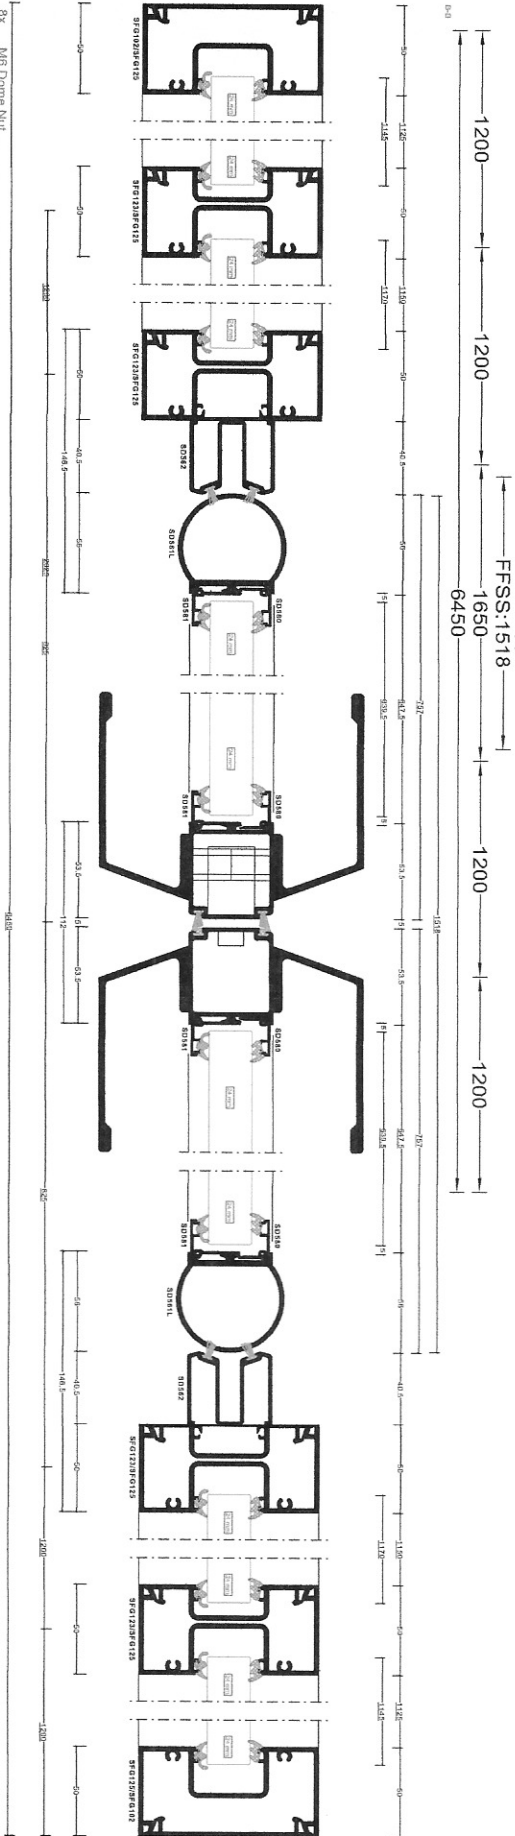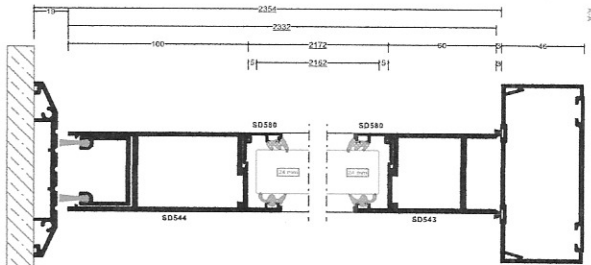

- | | |
|----|--|
| 8x | M6 Dome Nut |
| 2x | Self Adhesive Eucalyptus Silver Coloured |
| 1x | Lock Mounting Clips |
| 1x | Pivot Support Plate |
| 1x | Removable Hook Lock |
| 1x | Removable Hook Lock with weatherstrip |
| 1x | M5 x 7/8mm Threaded Bar |
| 1x | 17mm Euro Cylinder |
| 1x | Flat Faced Flush Bolt Silver Coloured |
| 2x | Tree Nut |
| 2x | Turn Bolt Guide |
| 2x | Self Adhesive Mounting Nut |
| 2x | Bottom Ply Assembly |
| 2x | MD/UD Closer Hold Open |
| 2x | F Brackets with screws |
| 4x | Standard Pad Handle Painted |
| 2x | No. 20 End Load Top Arm |
| 2x | 24mm 2.67 in ² 1145 x 2330mm |
| 2x | No Glass |
| 2x | 24mm 2.73 in ² 1170 x 2330mm |
| 2x | No Glass |
| 2x | SWDG 1.58 in ² 64.0 x 2162mm |
| 2x | SWDG |
| 3 | SWDG |

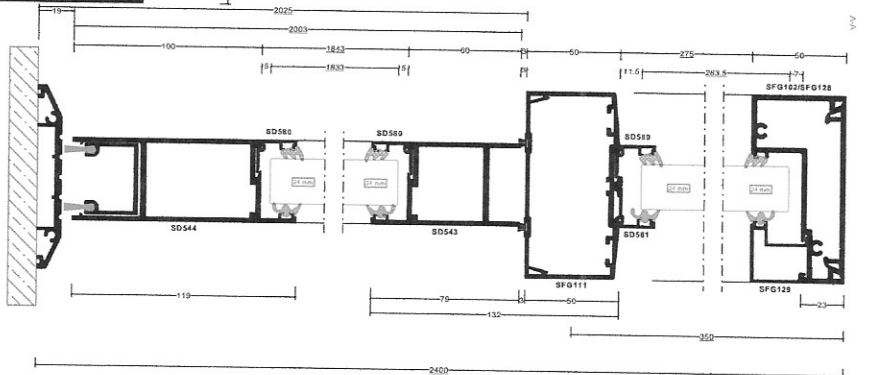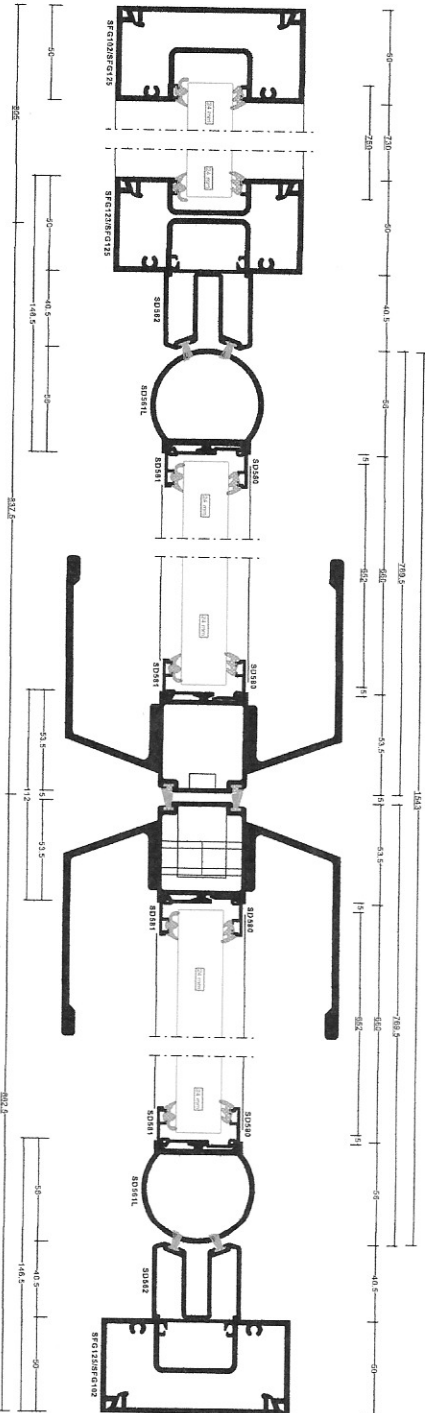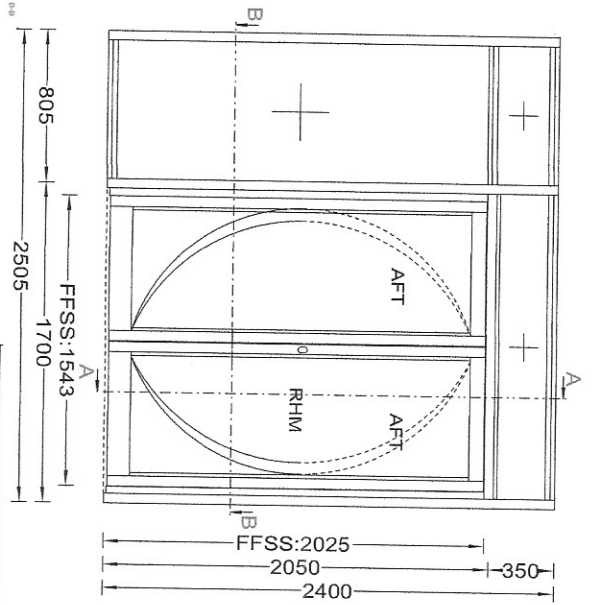


- 3x M6 Drive Nut
- 2x Self Adhesive Escutcheons Silver Coloured
- 1x Lock Mounting Clips
- 2x Pivot Support Plate
- 1x Armoured Hook Lock
- 1x Faceplate for AHL no weatherstrip
- 4x M5 x 70mm Threaded Bar
- 1x Trim Euro Cylinder
- 2x Push Bolt Push Bolts Silver Coloured
- 2x Push Bolt Guide
- 2x SD PAS24 Locking Nut
- 2x Bottom Pivot Assembly
- 2x M/Duty Closer Hold Open
- 4x F Bracket with screws
- 2x Standard Pad Handle Painted
- 1x No Glass
- 24mm 0.23 m² 750 x 305mm
- 1x No Glass
- 24mm 1.50 m² 750 x 1995mm
- 1x No Glass
- 24mm 0.47 m² 1645 x 284mm
- 2x No Glass 1.20 m² 652 x 1833mm
- 4 SWDG
- 1 SWDG
- 5 SWDG

Pos. 013, Quantity: 1

Job: Q3755-23 BETHANIA CHAPEL

System: Senior ALI VU Casement Square Without
Exterior View

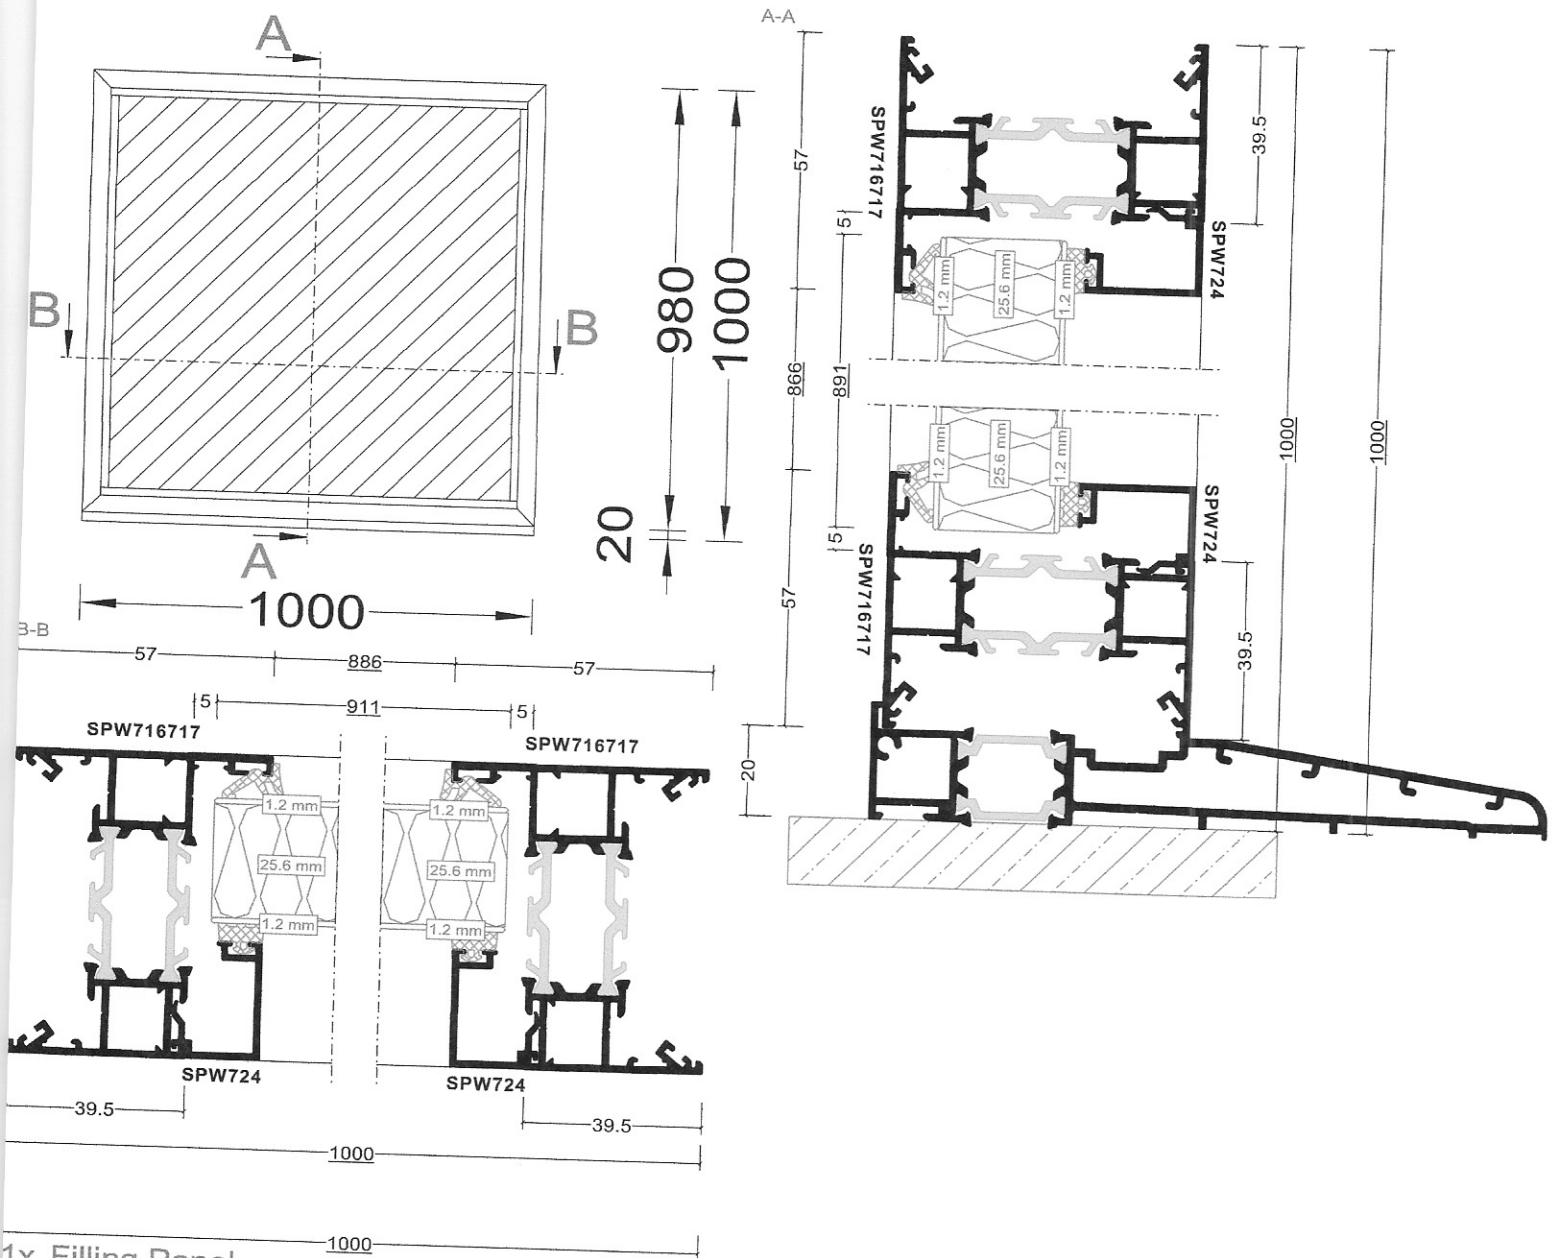

1x Filling Panel
28mm 0.81 m² 911 x 891mm
1 SP2400