


Merthyr Valleys Homes

Lansbury Road Play Area - Revision 6 - DDA Pathway

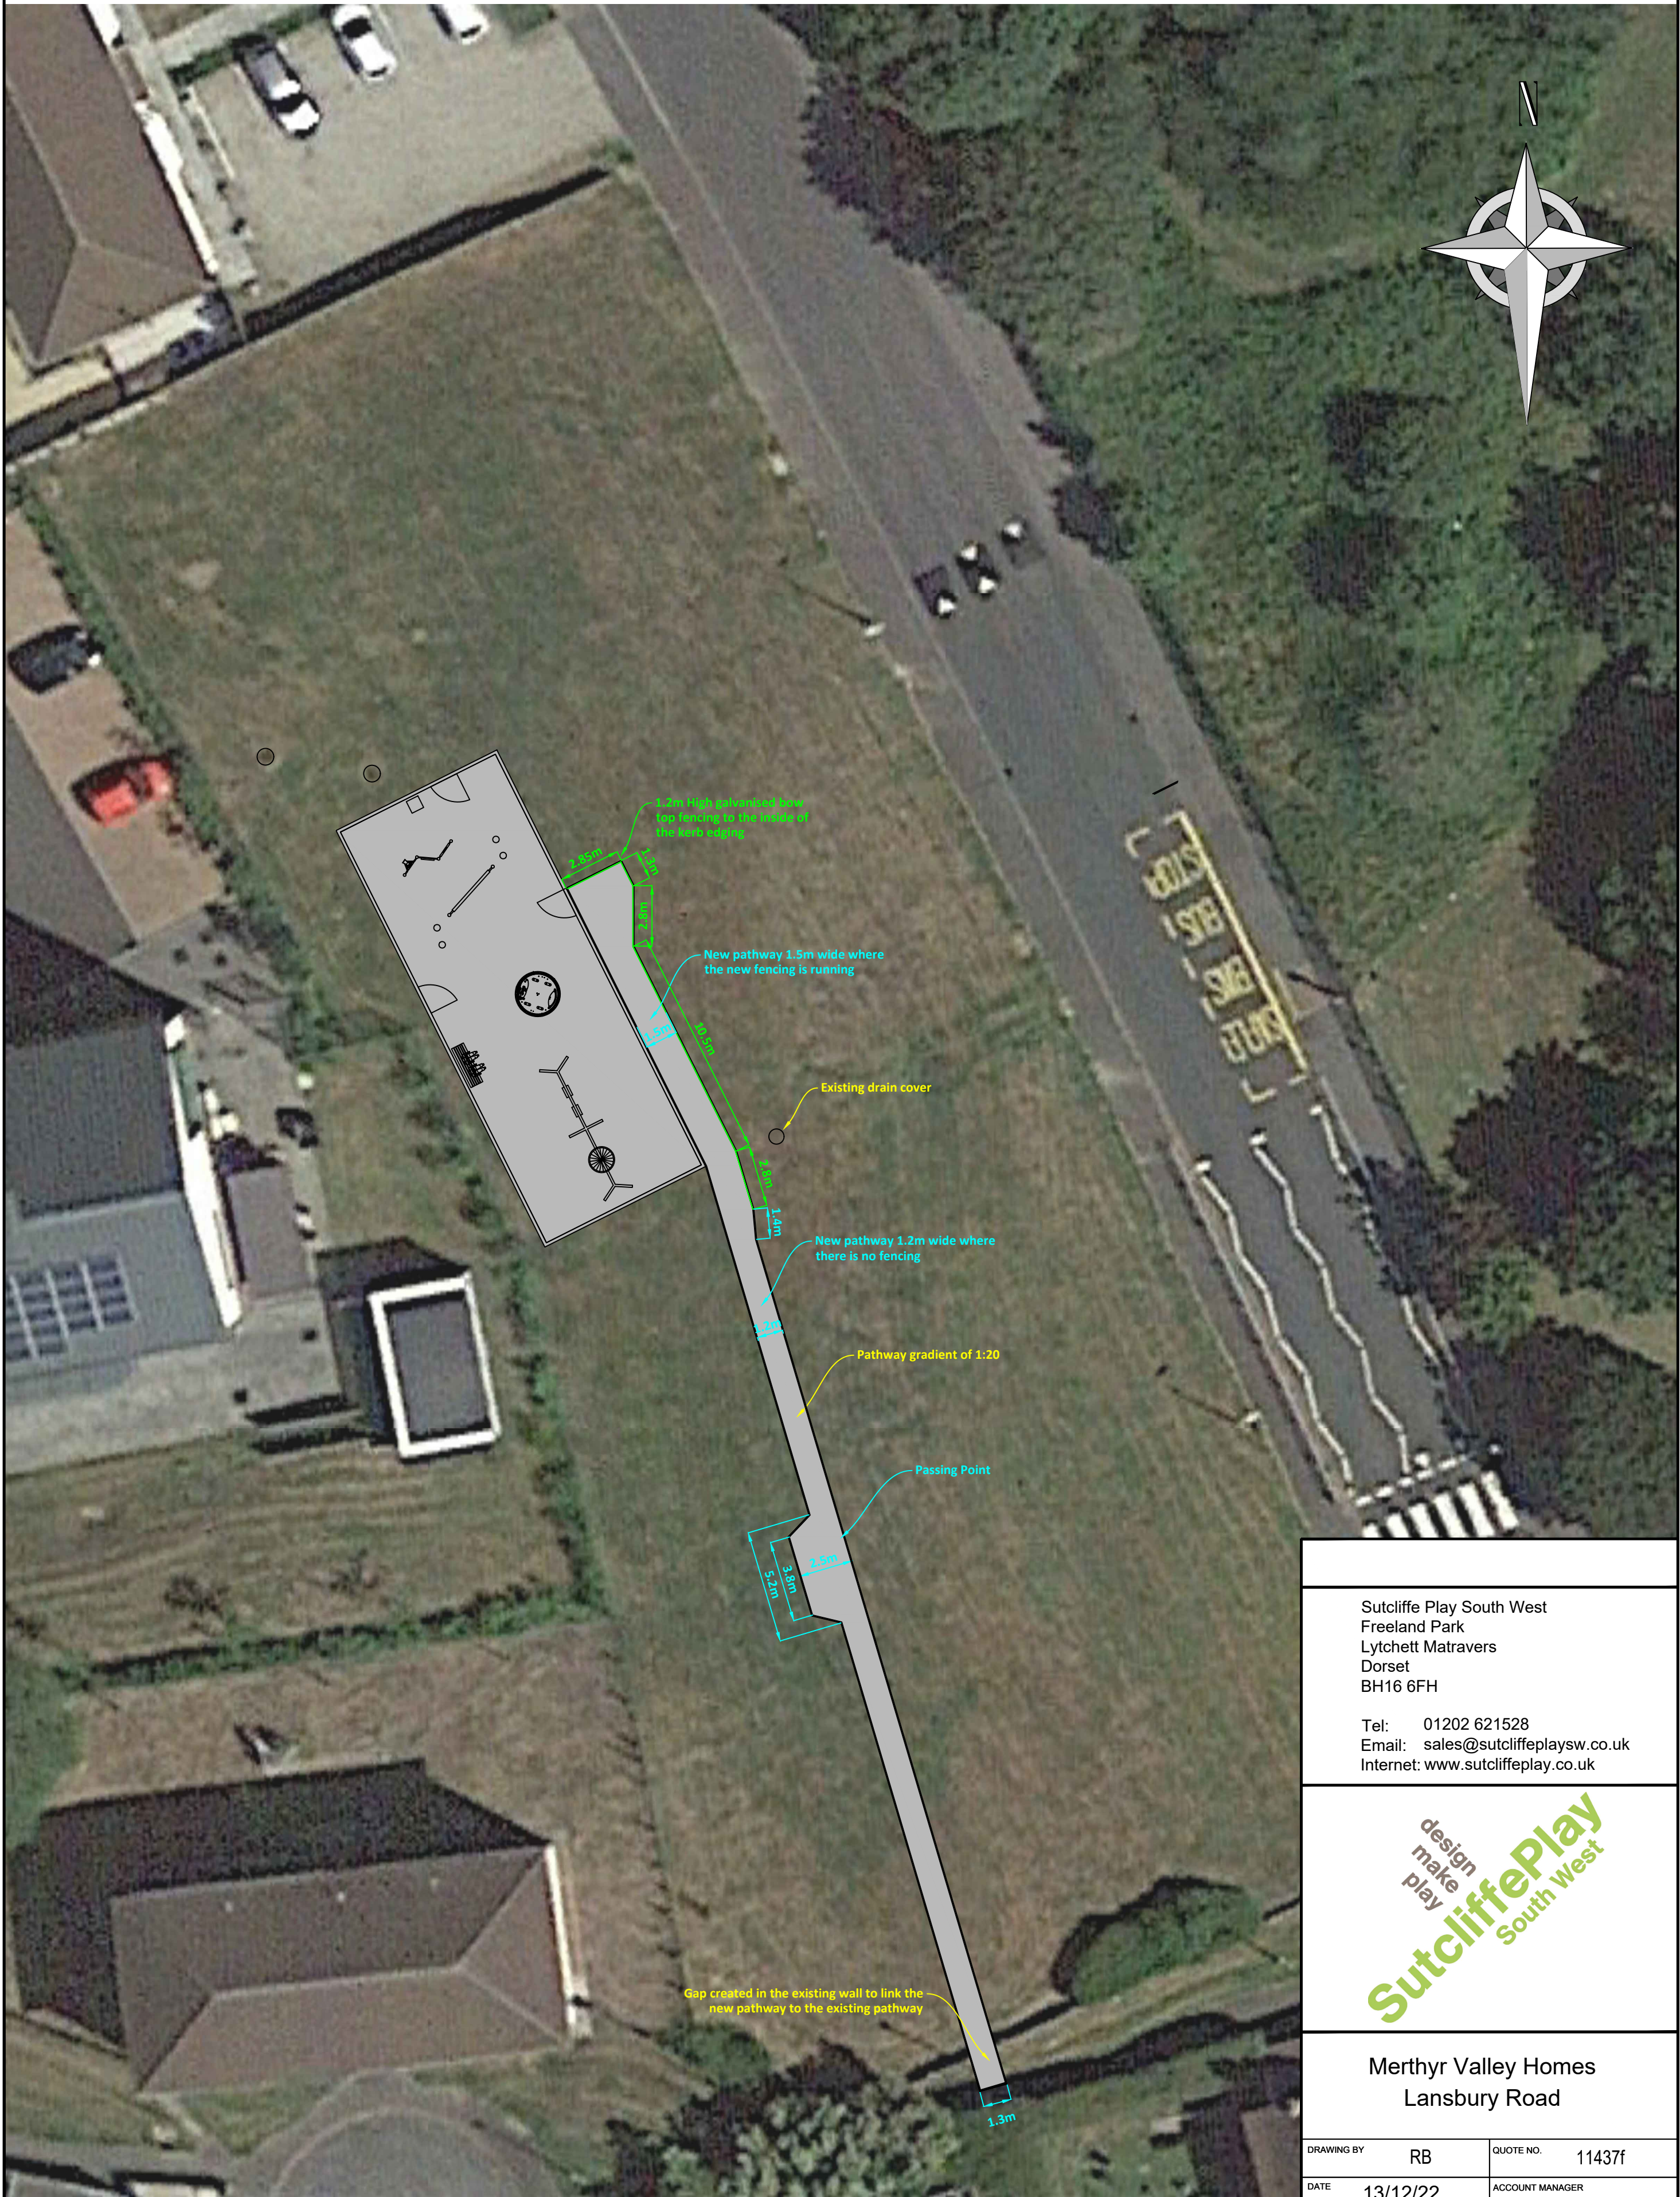

Sutcliffe Play South West Freeland Park Lytchett Matravers Dorset BH16 6FH	
Tel: 01202 621528 Email: sales@sutcliffeplaysw.co.uk Internet: www.sutcliffeplay.co.uk	
design make play SutcliffePlay South West	
Merthyr Valley Homes Lansbury Road	
DRAWING BY	RB
DATE	13/12/22
SCALE	1/200@A2
QUOTE NO.	11437f
ACCOUNT MANAGER	Gary Parker