



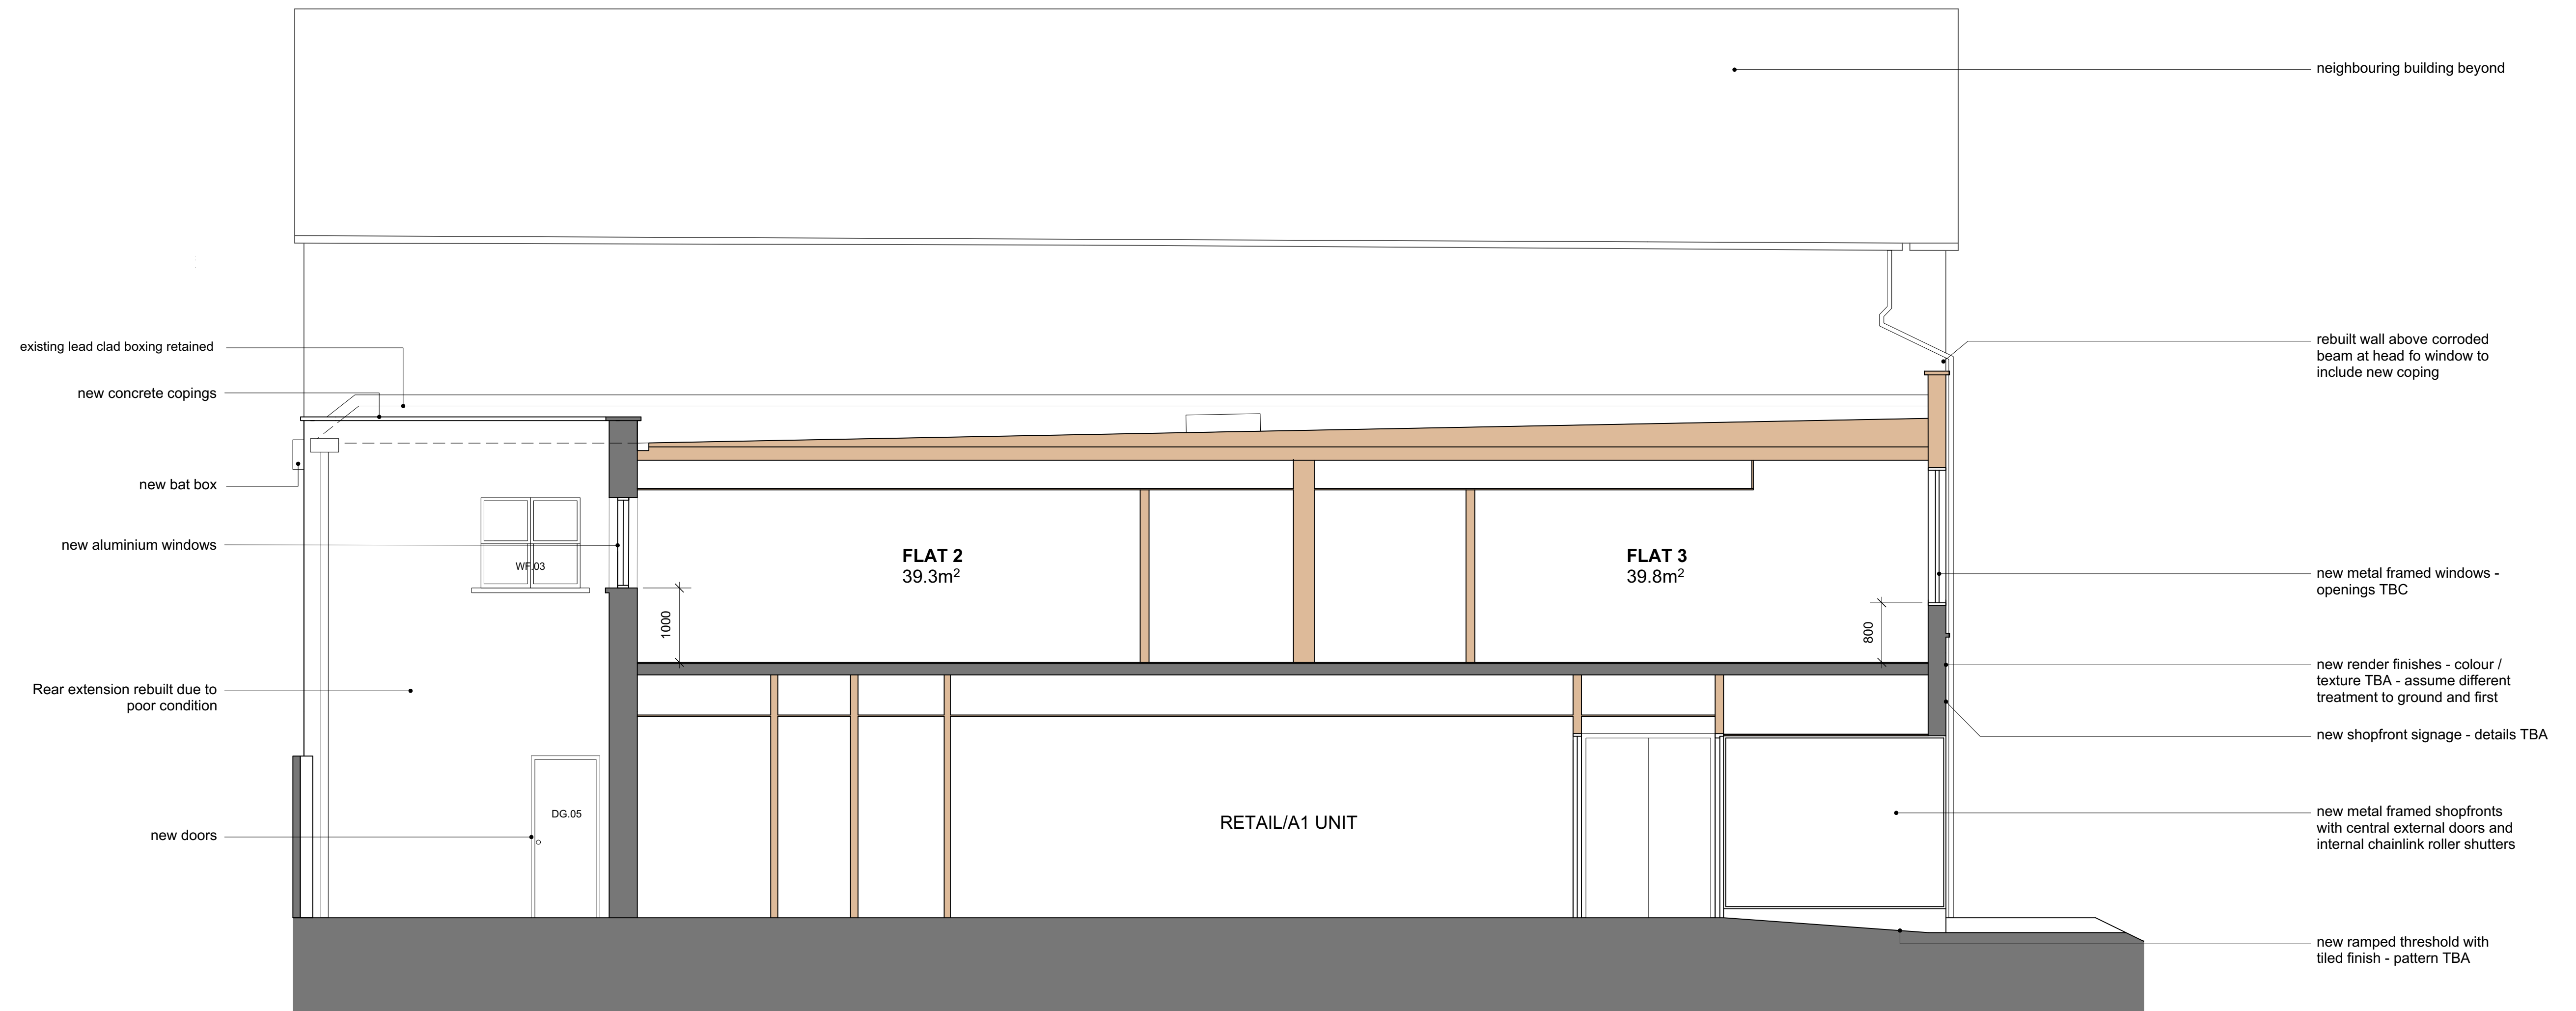

01 proposed section

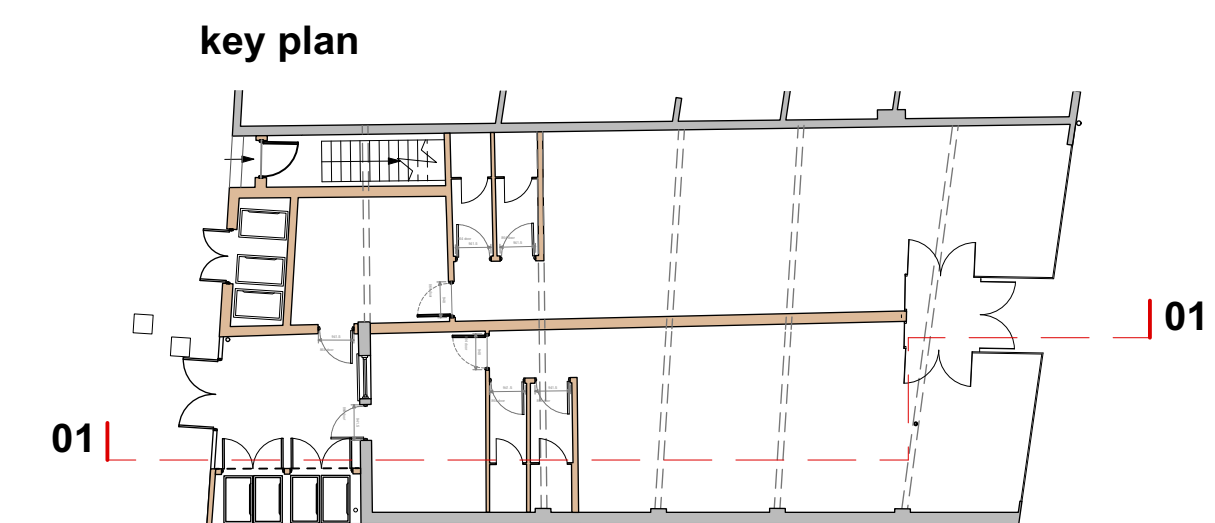

PLANNING

Rev	Date	Dwn	Chkd	Description	Rev	Date	Dwn	Chkd	Description
A	11.02.22	AK	CF	Window positions amended in line with plans.					
	09.05.22	AK	AC	PLANNING ISSUE					
B	19.05.22	AK	AC	Additional bat box added.					
C	19.05.22	AK	AC	Bat box locations amended following MTCBC ecologist's suggestion.					

**INTERIOR WALL LAYOUT AND MEASURED
INTERNAL AREAS APPROXIMATE
- PLANS BASED ON XL PROPERTY VENTURES
DRAWINGS, TO BE VIREFIED ON SITE**

Existing walls retained

New walls

6 King Street Bristol BS1 4EQ
T 0117 929 9293 E info@fm-architects.co.uk
F 0117 929 9295 W fm-architects.co.uk

All drawings are copyright
Report all discrepancies to project administrator
Do not scale drawing for construction purposes
All dimensions to be checked on site

North

02.5m

ferguson mann architects					
Job Title Merthyr Tydfil THI			Drawing Title Manettes Building		
Client Merthyr Tydfil County Borough Council			Proposed Elevations & Shopfront Plan		
Scale 1:50 @ A1	Date 15.12.21	Dwn FS	Chkd CF	Job No 10647-10	Rev C