


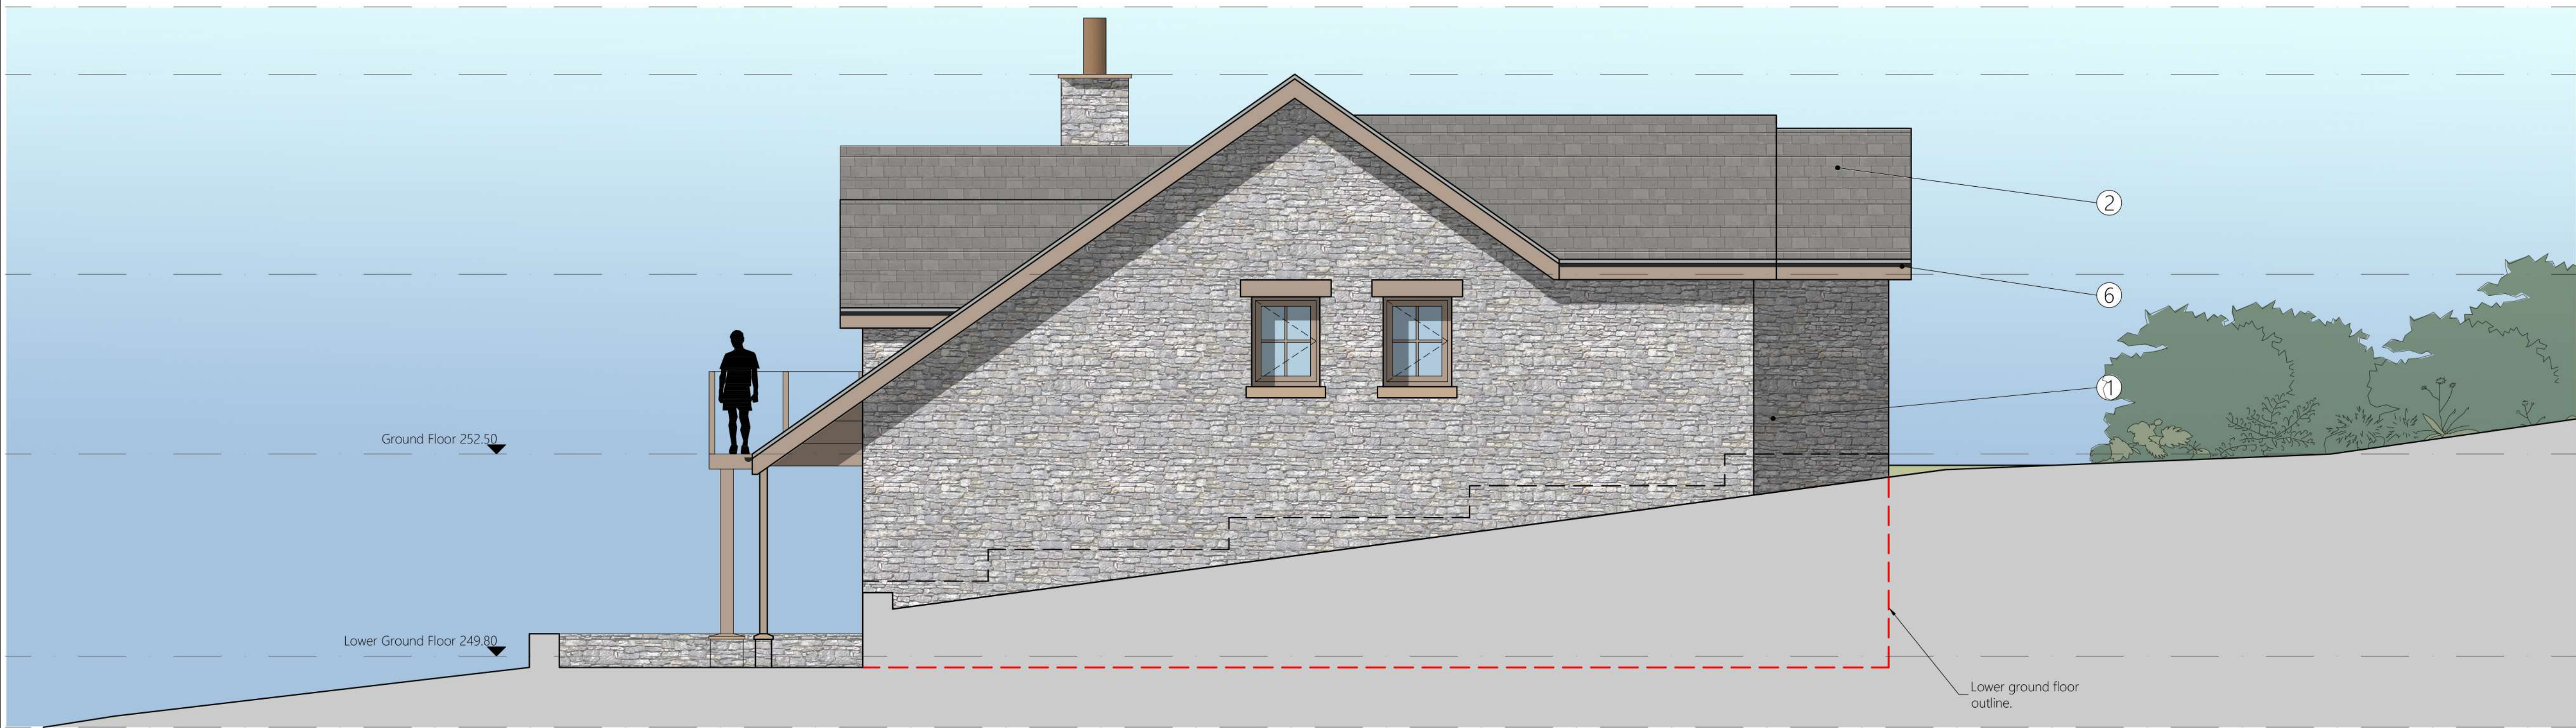


1 Elevation - South
1:50 @ A1
0500



2 Elevation - North
1:50 @ A1
0500

INSPIRE ARCHITECTS
1 Northumberland Buildings
Bath
BA1 2JB
info@inspirearchitects.co.uk
01225 436432

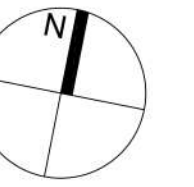

GENERAL NOTES

All works proposed shall be conducted in accordance with the related H&S / CDM regulations. Where doubt arises over any aspect of safety, consult the principal designer.

Should any discrepancy be found on this drawing or related project information then the matter must be brought to the attention of Inspire Architects for resolution as soon as possible.

Do not scale from this drawing unless for planning purposes. All dimensions are in millimetres unless otherwise stated. All information and layouts detailed on this drawing are subject to site dimension checks. This drawing may be based on a measured survey or Ordnance Survey information.

All Inspire Architects documents are the property and copyright of Sophem Limited and are not to be used for any purpose without prior written agreement.

Schedule of Materials

1. Stone - Locally sourced stone, primarily collected from the farm and environs
2. Slate - Welsh slate roof
3. Hardwood windows and doors
4. Oak lintels - Oak sourced from the farm
5. Timber fascia, verge, baregboard - Painted sw items
6. Aluminium rainwater goods - Alumasc heritage or similar
7. Chimney - Terracotta pots, some stone detailing around chimney tops.
8. Barbeque integrated into the chimney stack.

P1	NC	NC	02.04.2024
Revision	Drawn	Checked	Date



PROJECT NAME
New Family Home

CLIENT
Keogh Family

SHEET NAME
Elevations
North and South
Proposed

STATUS
Planning

SHEET SIZE
A1

SCALE
1:50@A1

PROJECT NUMBER
2227.01

DRAWING NUMBER
0510