




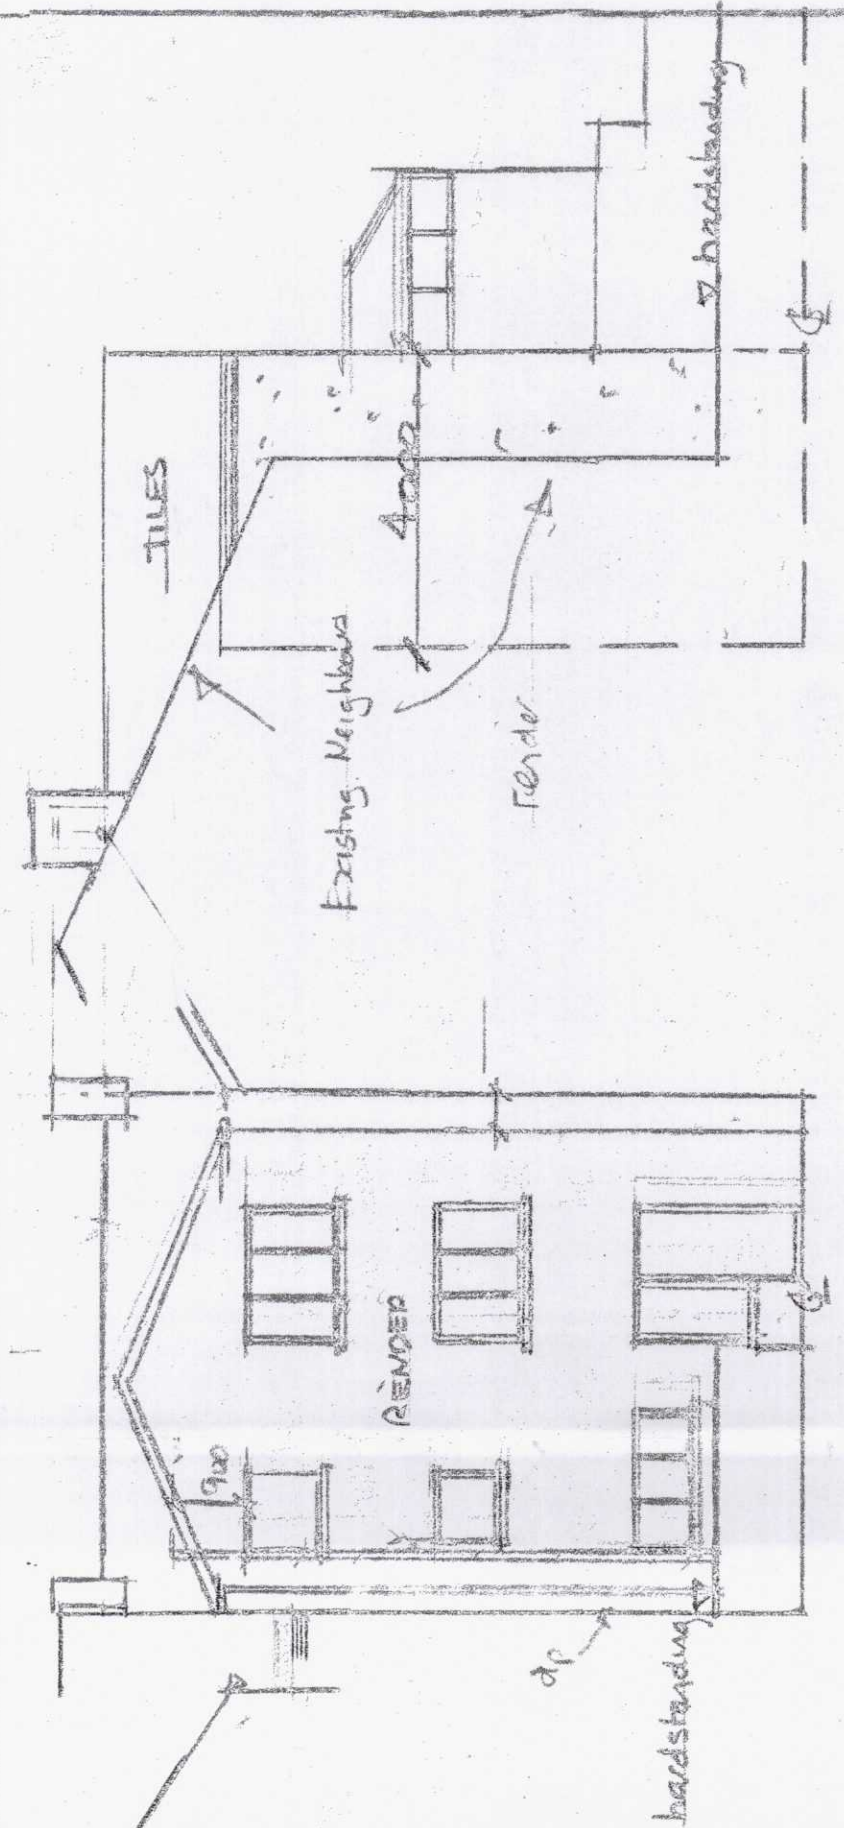

PROPOSED NORTH EAST ELEVATION

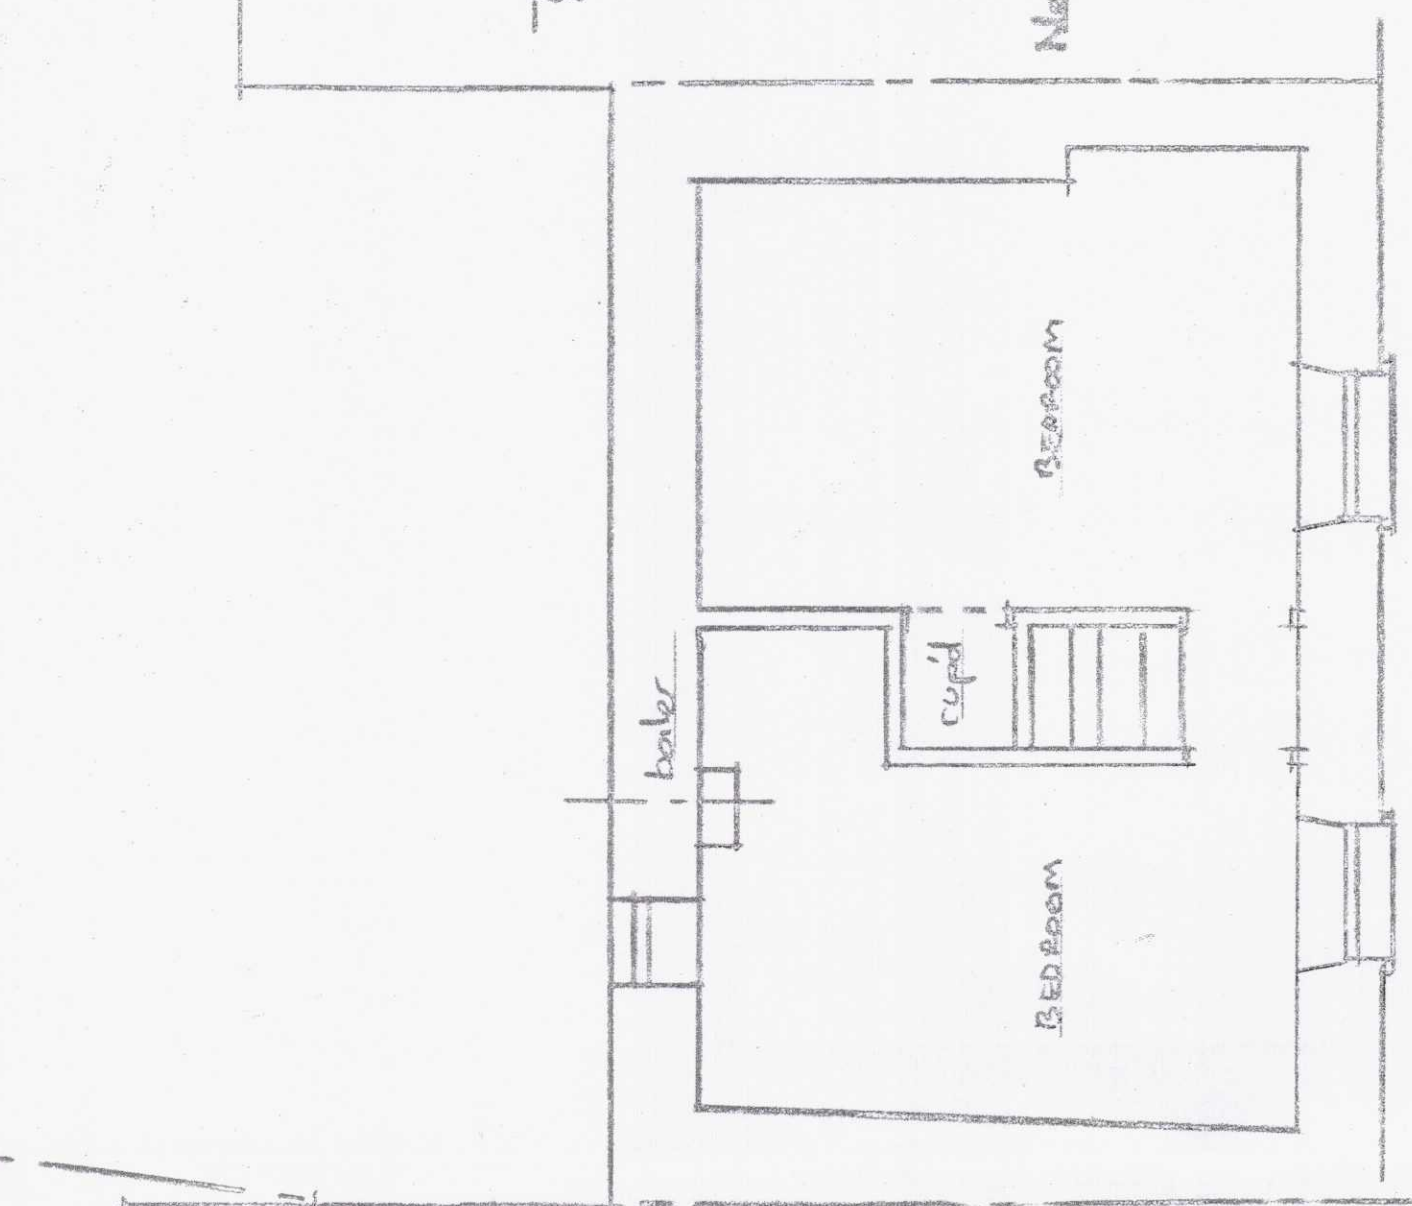

EXISTING FIRST FLOOR

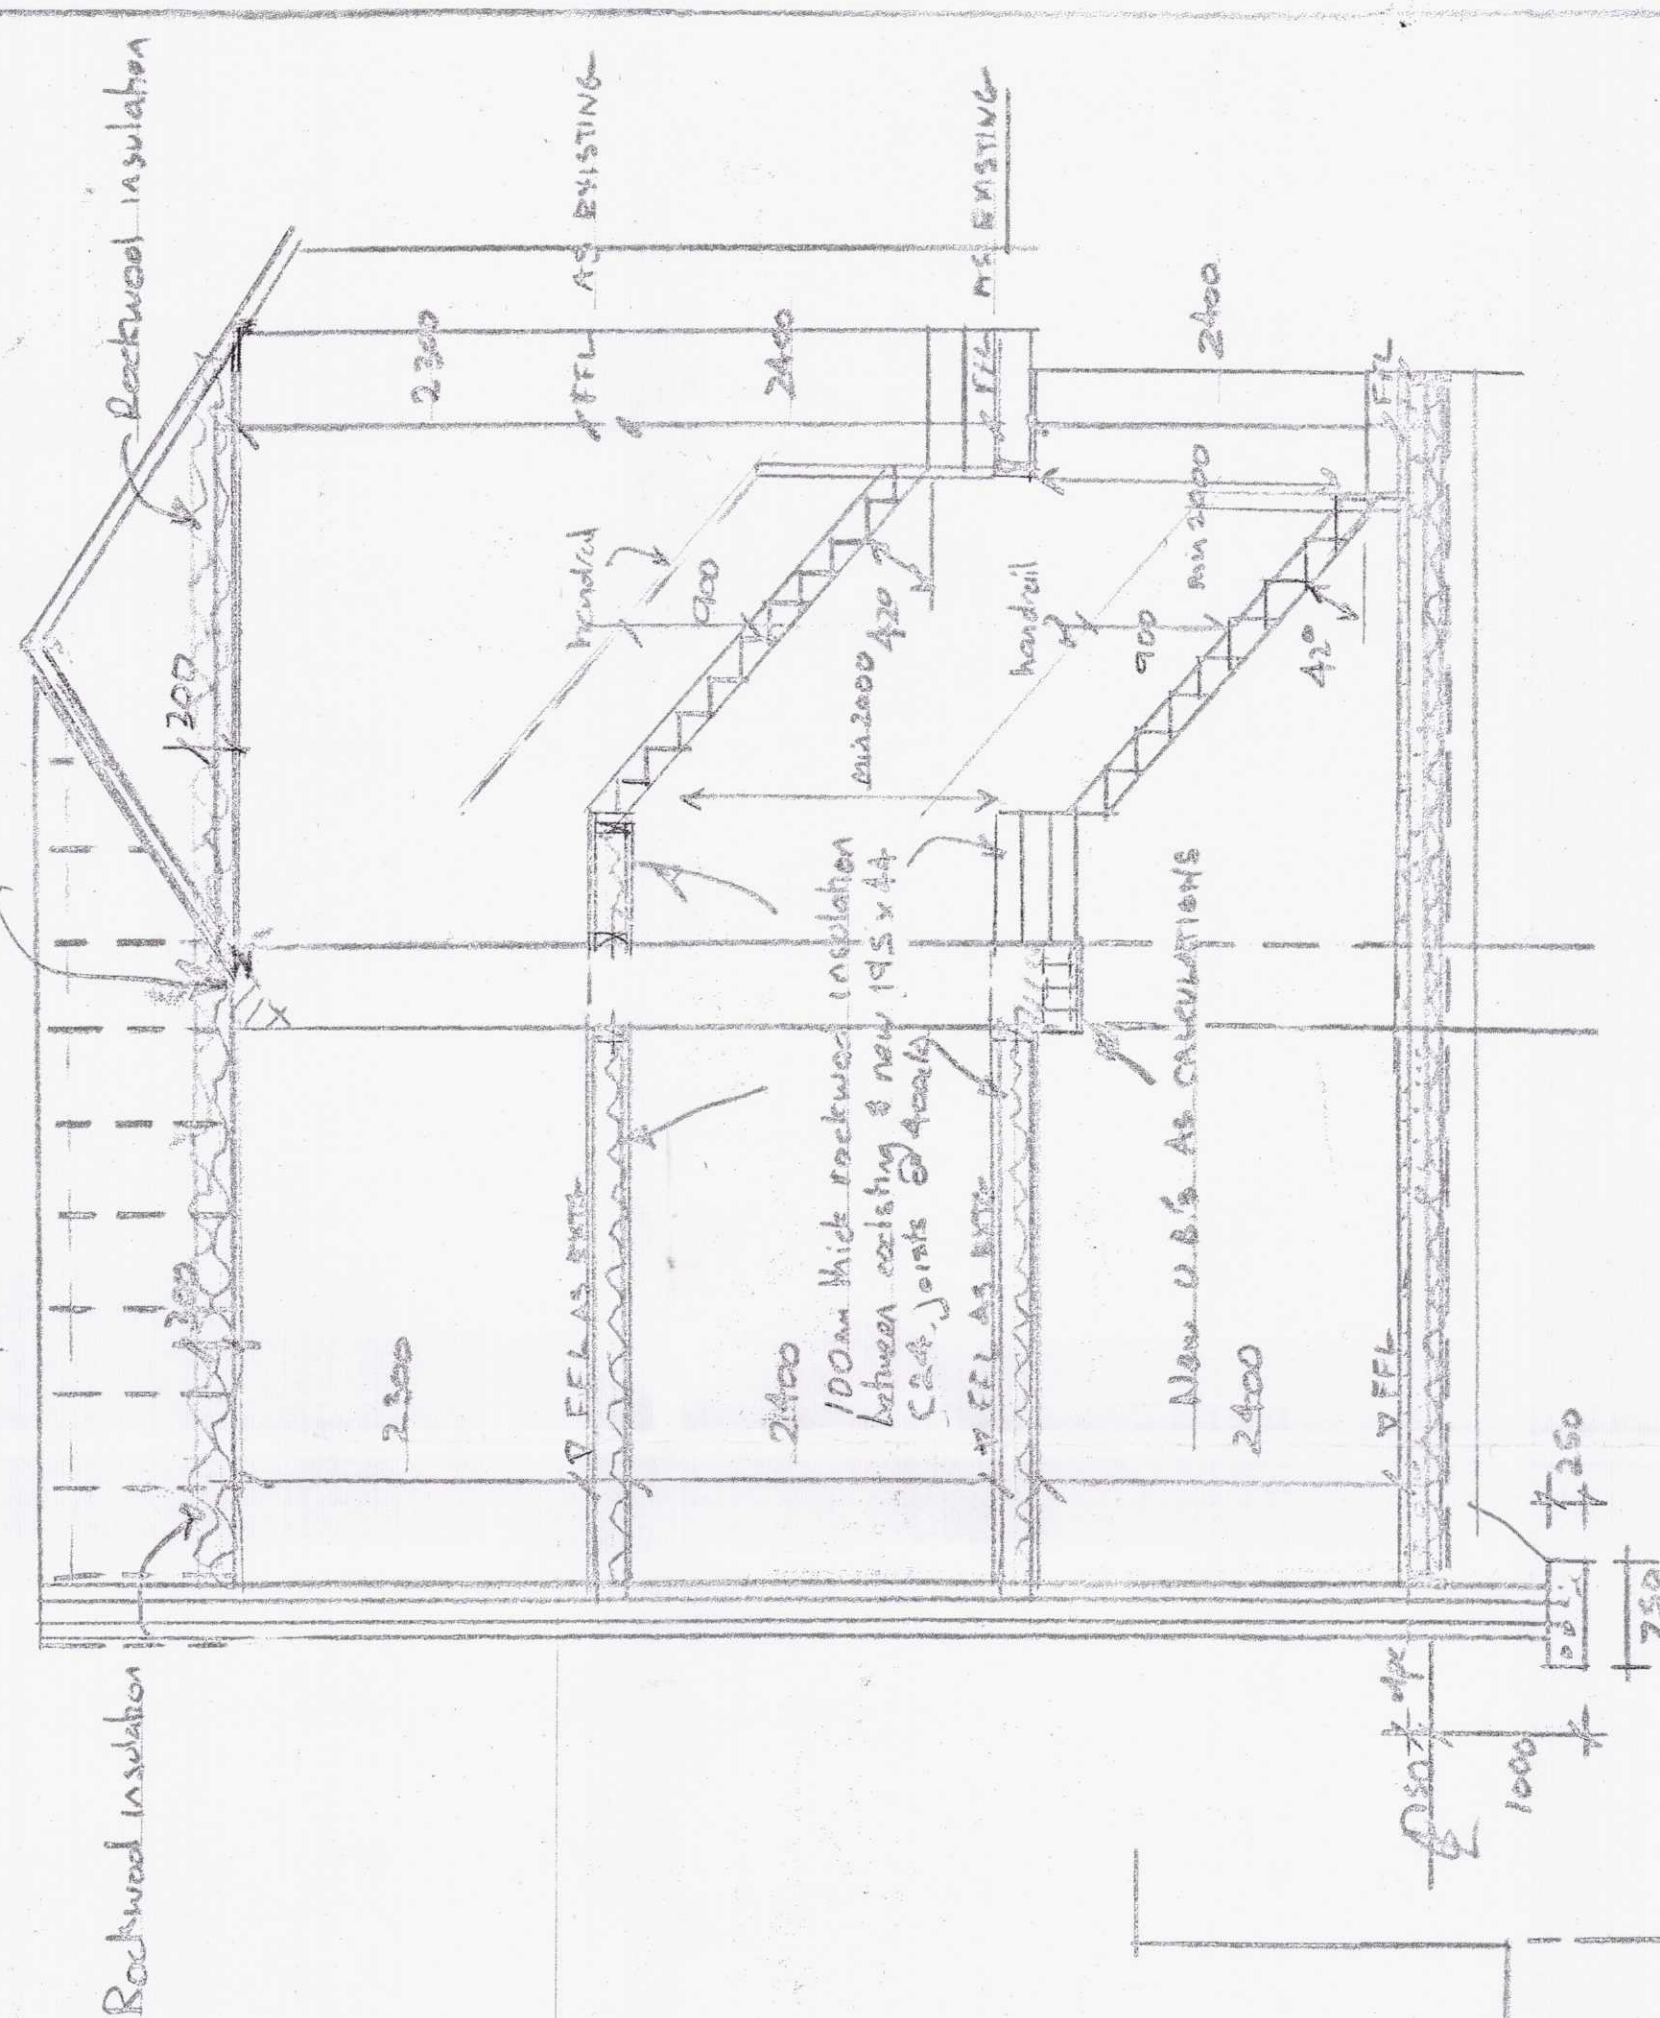

TYPICAL SECTION

306
PROPOSED TRIPLE STOREY ATTACHED
ROOF RAMP EXTENSION & HARDSTANDING
(AMENDED)
ADDRESSES
88 MORGAN STREET, THE QUAY,
MEETHEAR TOWN, CF47 8TP

