


Amended Plans
 Received: 23/11/2024
 21/21/2024


George and Co.


Rear and Side Balcony
 Amanda Coombs
 78 Heol Rhyd-Y-Bedd
 Pant, Merthyr Tydfil
 CF48 2DS

005.04	Plans		
planning	1:50@A1	Feb '21	CG
1st Floor Woodfired Studios 62 High St Merthyr Tydfil CF37 8DE 07830328652 hello@georgeandco.studio www.georgeandco.studio			
DO NOT SCALE THIS DRAWING		©George and Co.	

FINAL DRAWINGS FOR PLANNING CONSIDERATION

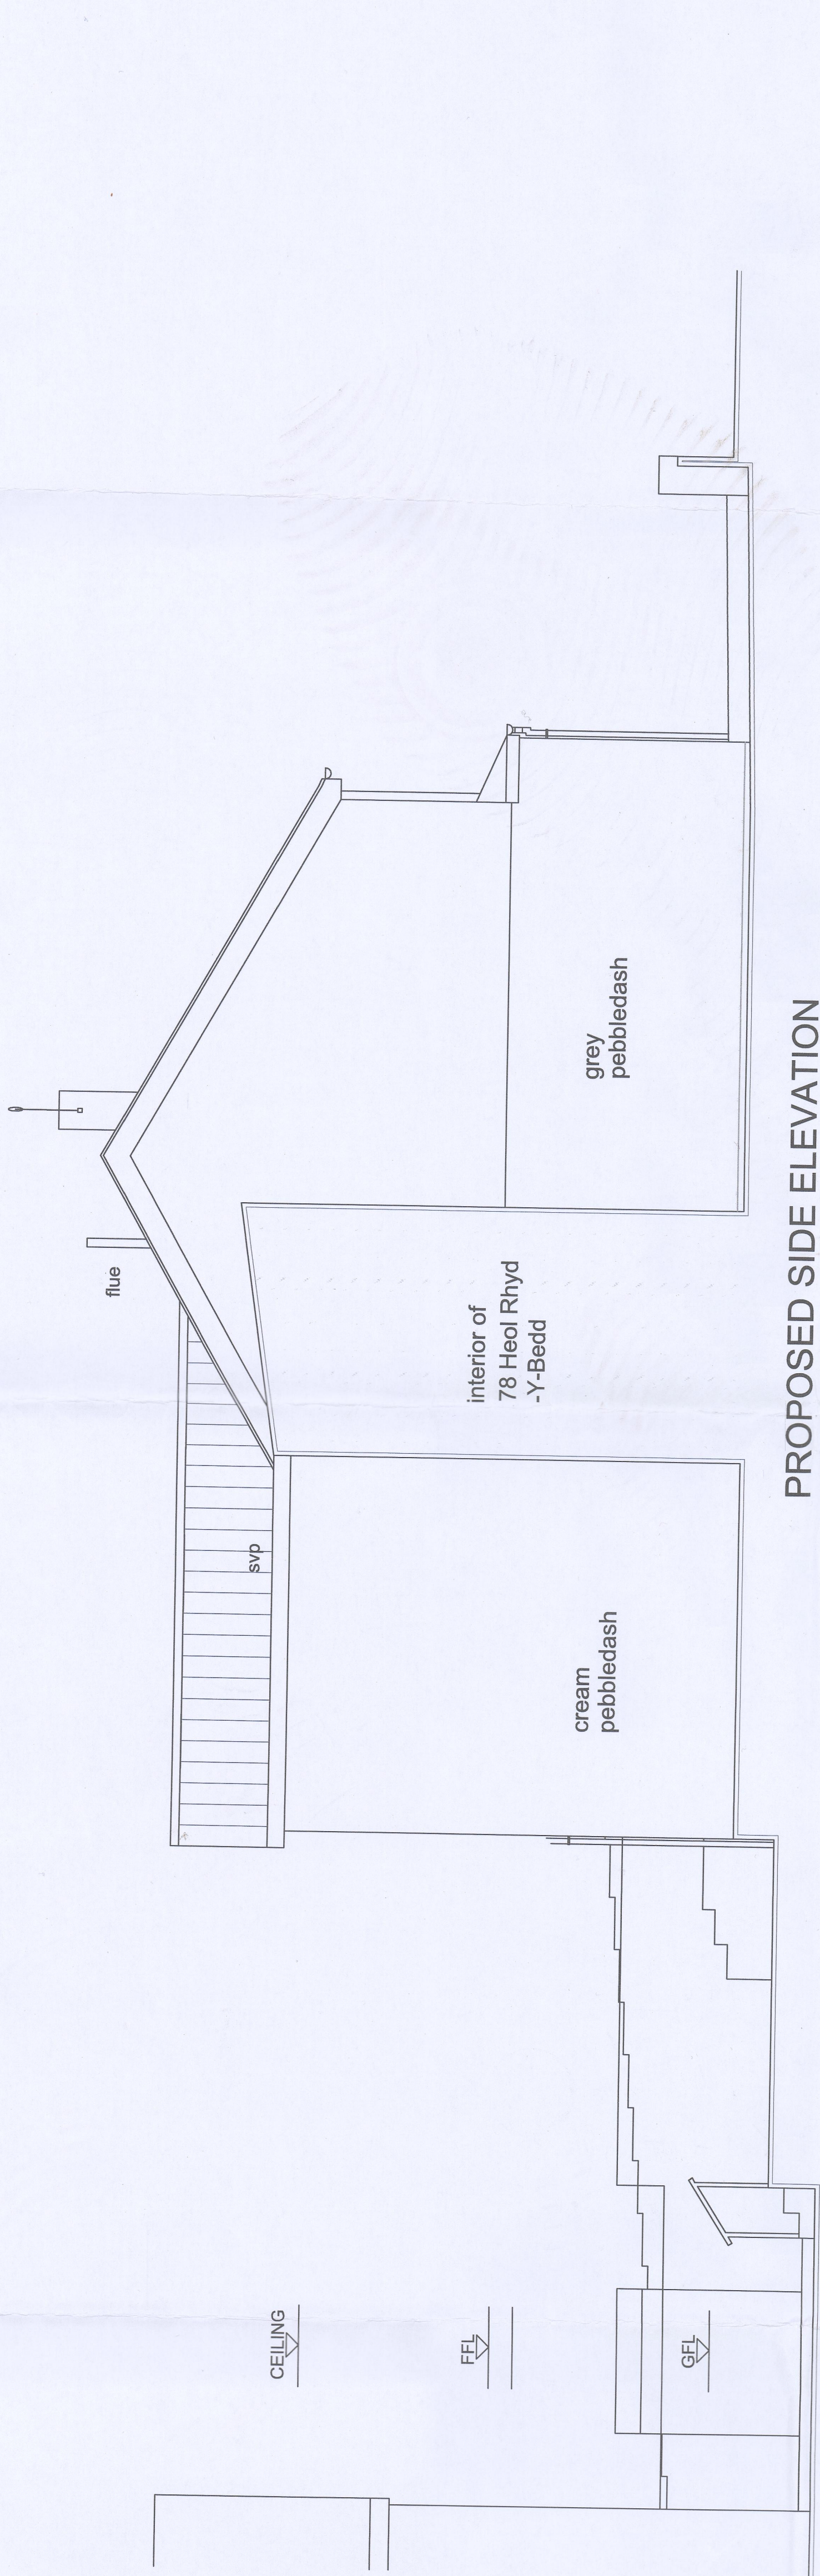

PROPOSED SIDE ELEVATION

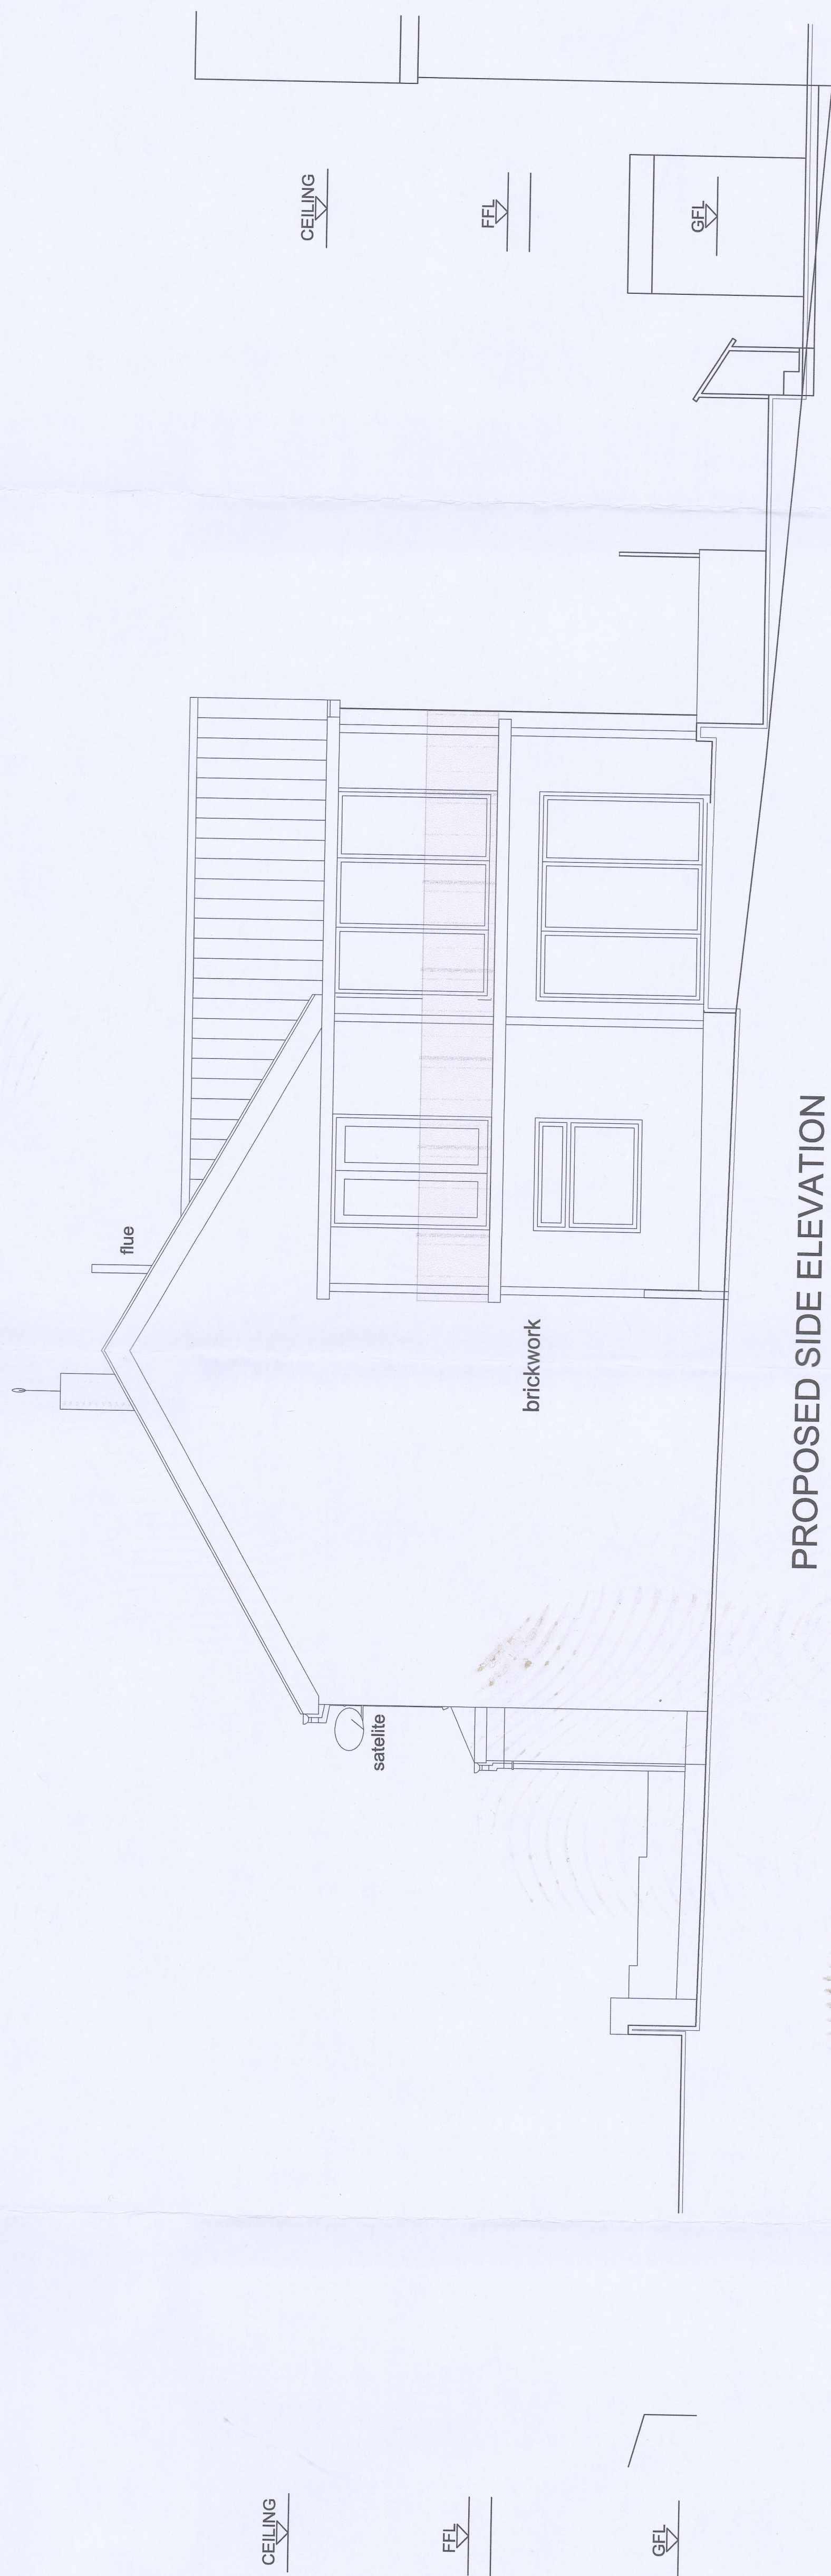

PROPOSED SIDE ELEVATION