

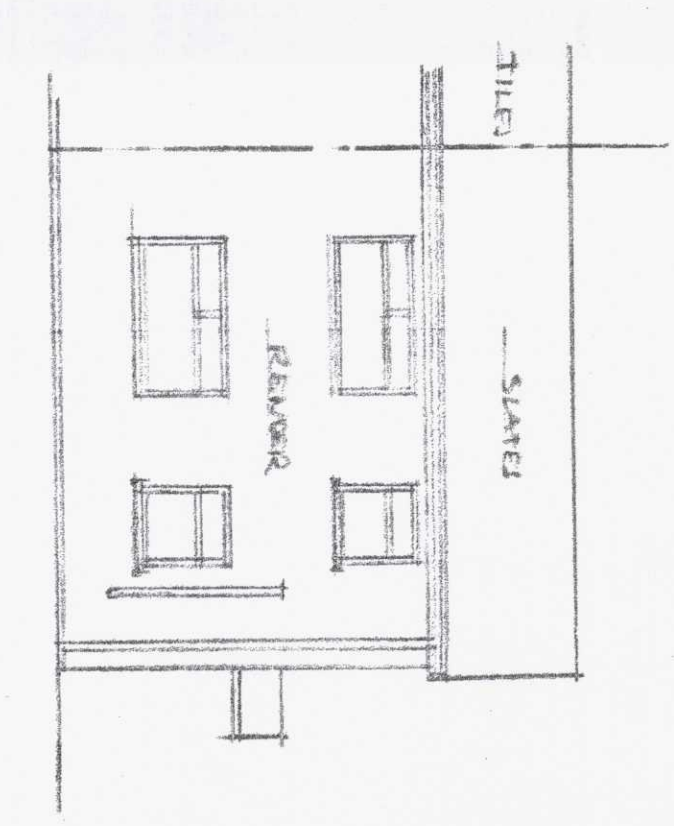
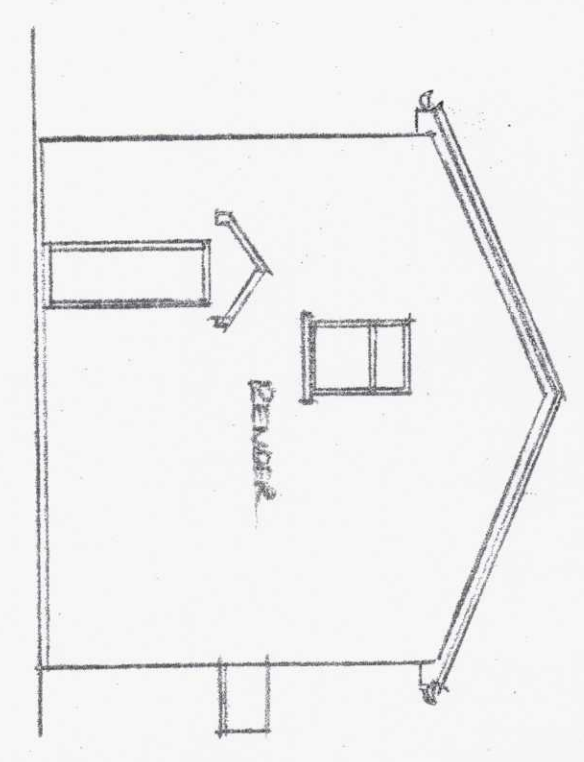
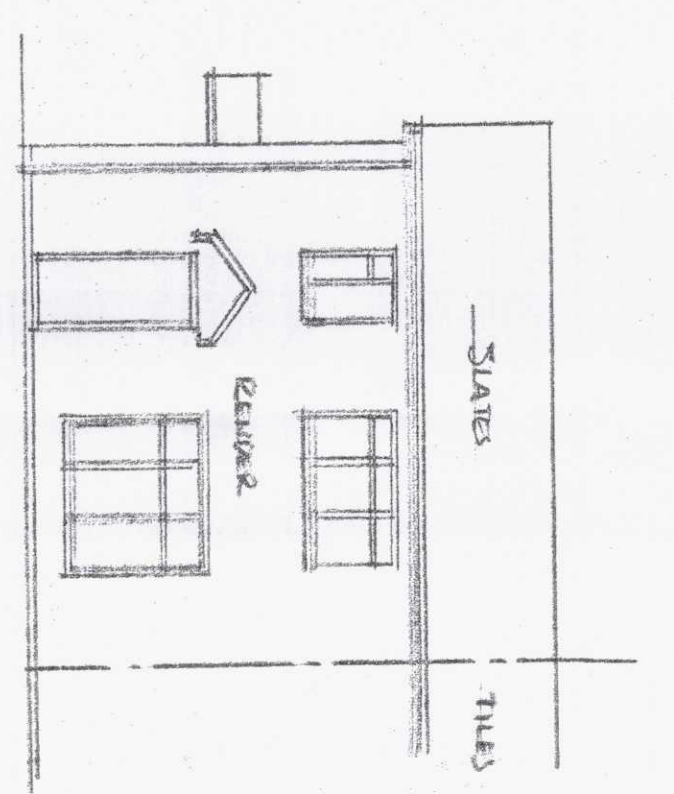
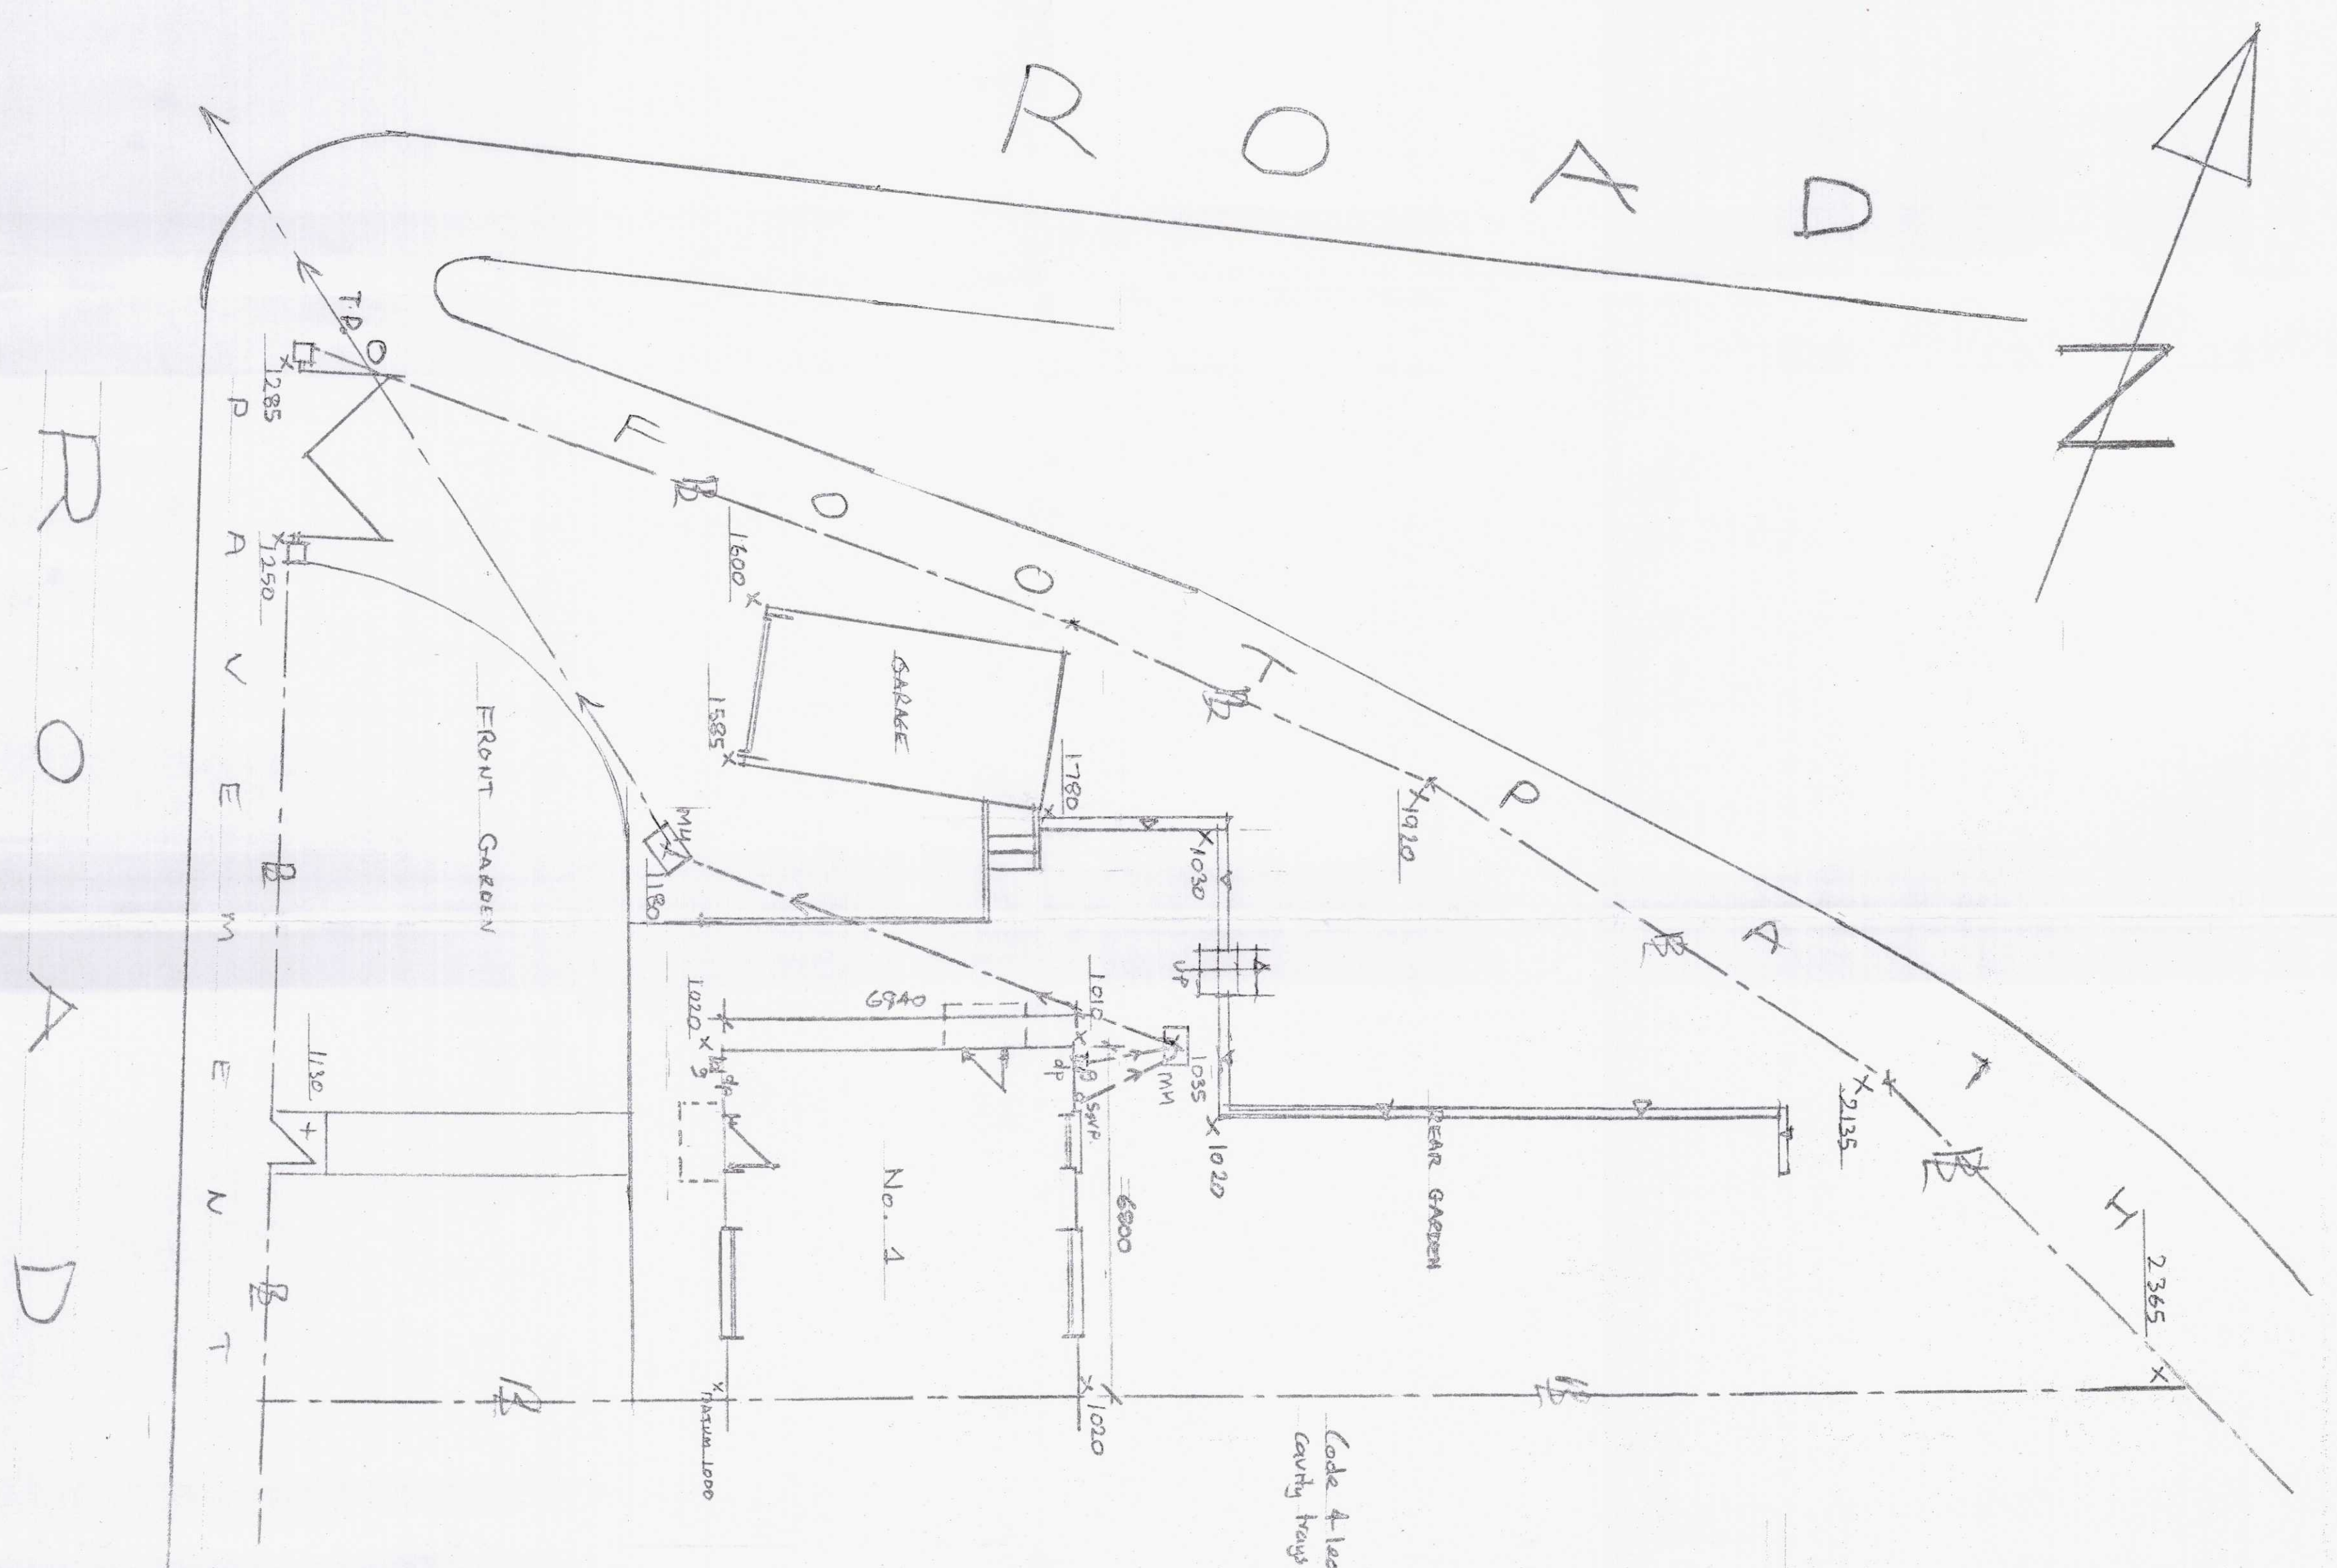


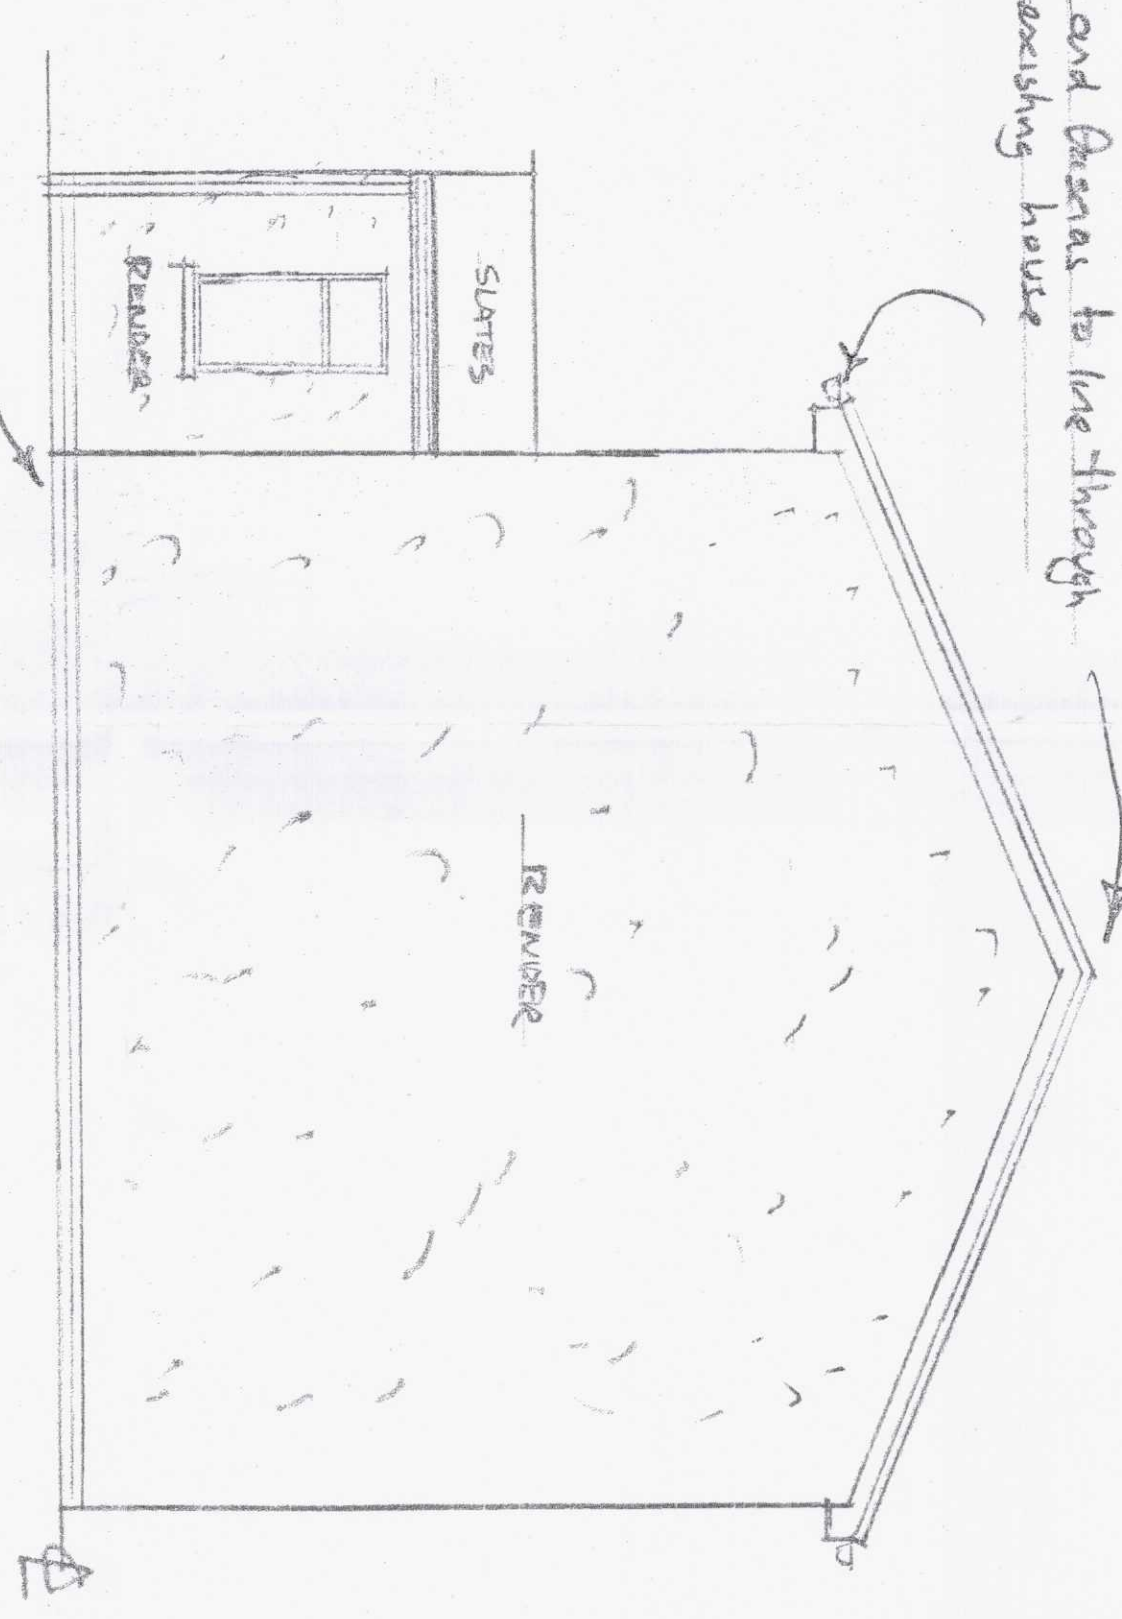

EXISTING SOUTH WEST ELEVATION 1:100



EXISTING NORTH WEST ELEVATION 1:100

EXISTING NORTH EAST ELEVATION 1:100

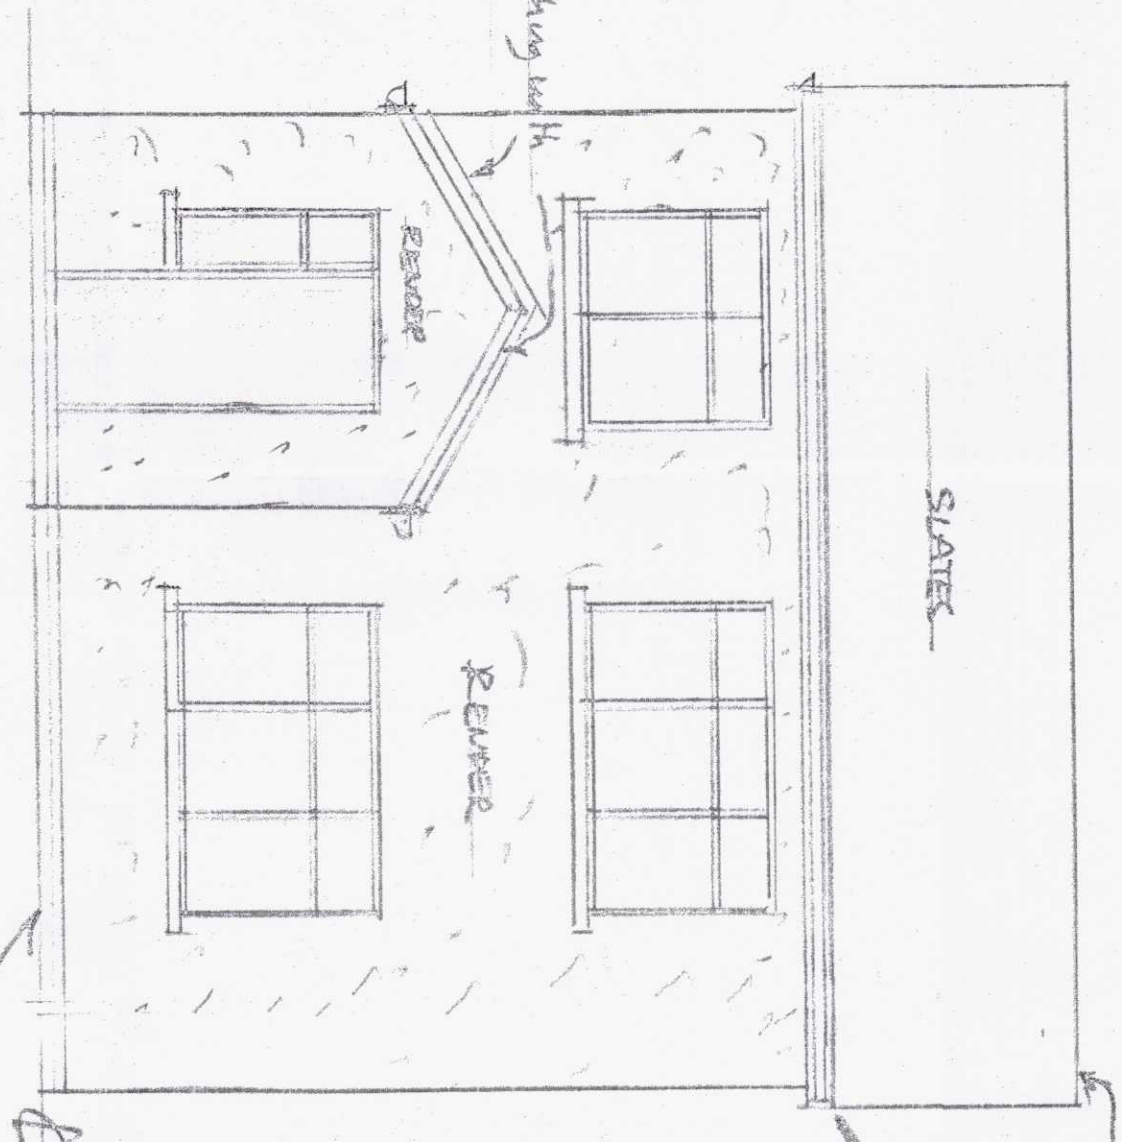

PROPOSED SOUTH WEST ELEVATION 1:50

PROPOSED SOUTH EAST ELEVATION 1:50

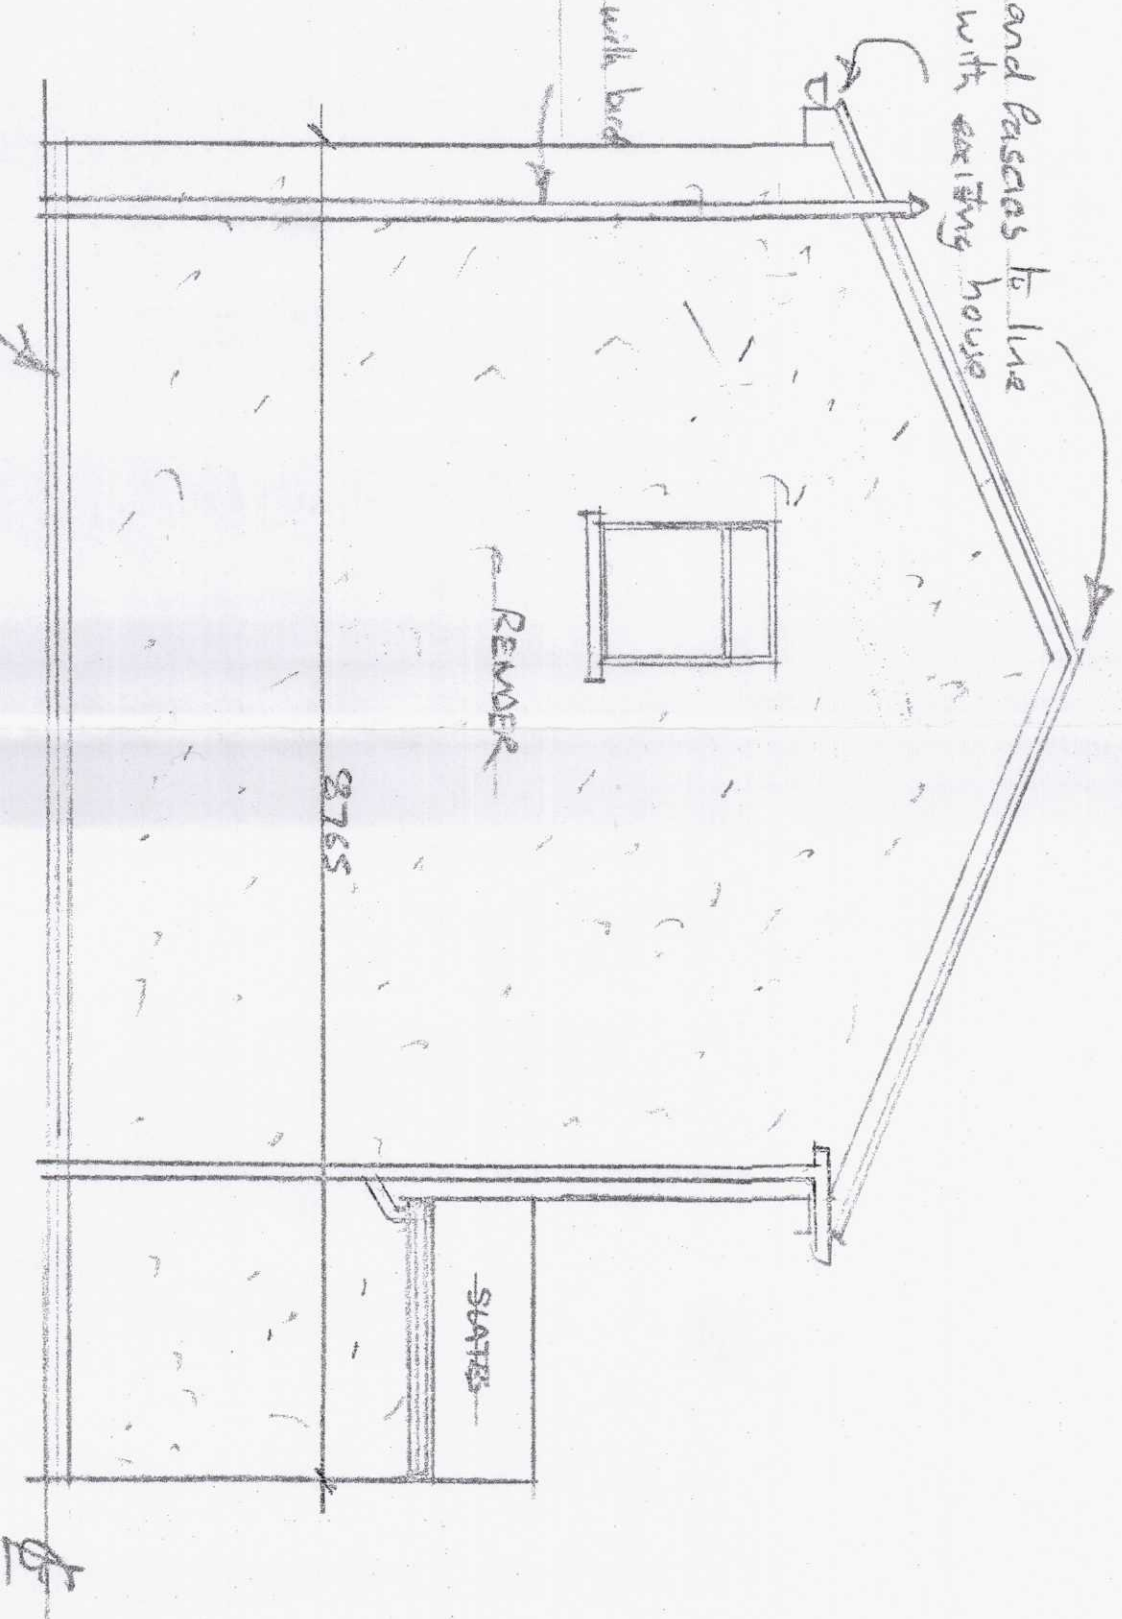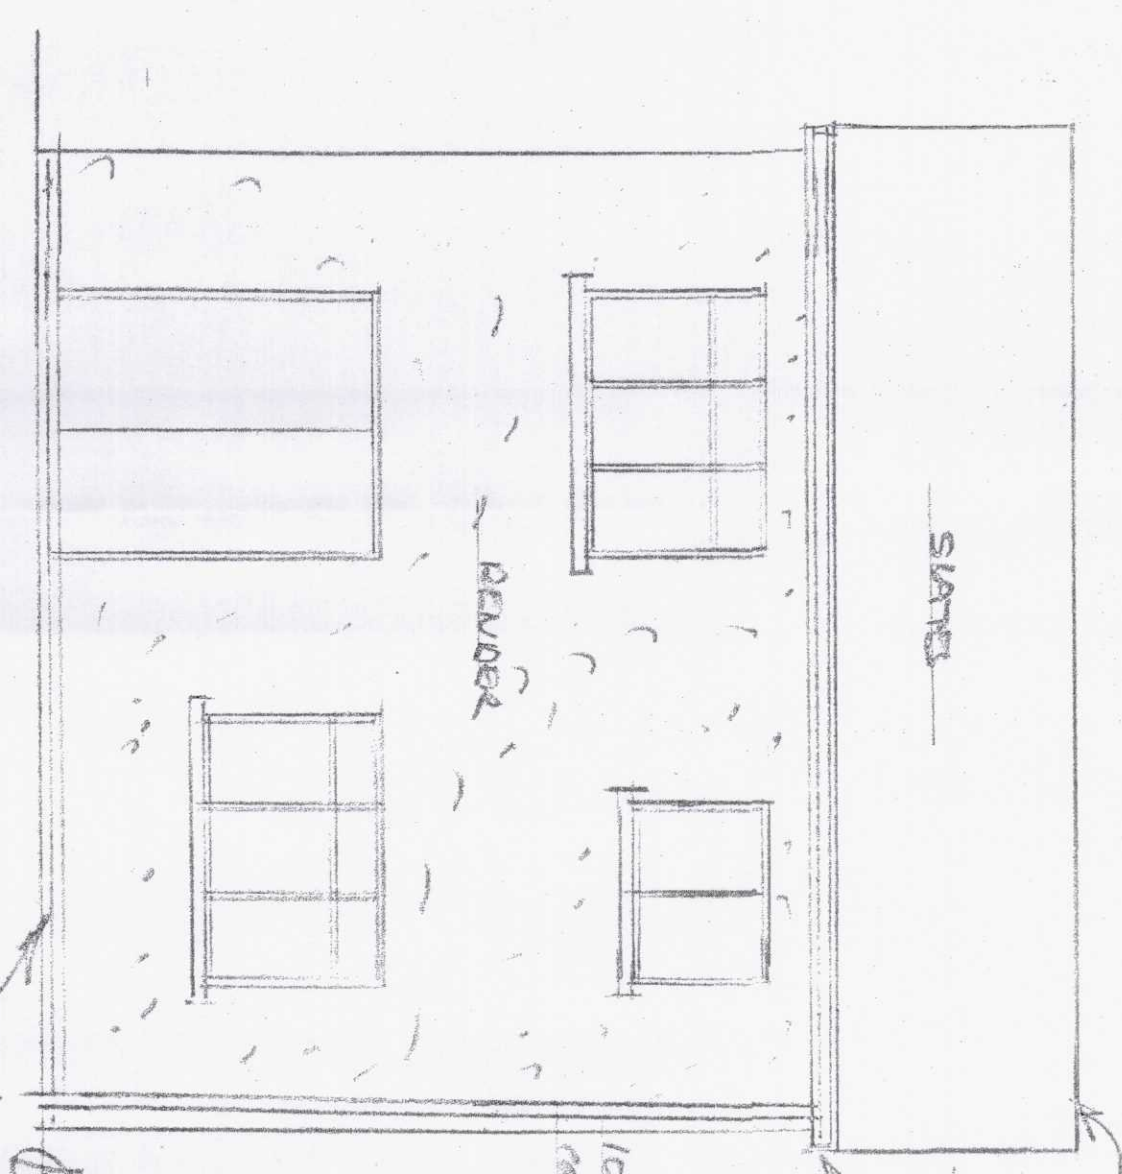

PROPOSED NORTH EAST ELEVATION 1:50

PROPOSED NORTH WEST ELEVATION 1:50

508
PROPOSED NEW HOUSE ADJACENT
TO EXISTING HOUSE
(ADDED)

ADDRESS
1 MANORAV, QUEENSDOWN

DATE
1st 2nd 1.50, 1.100



