


NOTES:
All dimensions must be checked on site and not scaled from this drawing.
This plan has been prepared for Planning and /or Building Regulation purposes only.
Some forms of building works may require action by the owners under The Party Wall Act 1996. The adjoining owners are to be informed of the proposals at least one month before commencement of works and their written approvals obtained.





© copyright
Date
Revisions
D. Vivian Jones AssocRICS
Building Design Service
114, Brecon Road,
HIRWAUN,
Rhonda Cynon Taff,
CF44 9NS
Tel. 01685 812069
Mobile 07702 380869
Email: vivianjonesdesign@yahoo.co.uk
Client
D2 Propco Ltd.
Job Title
Change of Use
from Offices B1
to HMO C4
(max. 6 persons)



Drawing Title	1. Church Street, MERTHYR TYDFIL. CF47 0BA.
Scale	1:50 m 1:100 m 1:200 m 1:1250
Date	28.09.2023
Drawn by	
Dwg. No.	2955 C
Rev.	

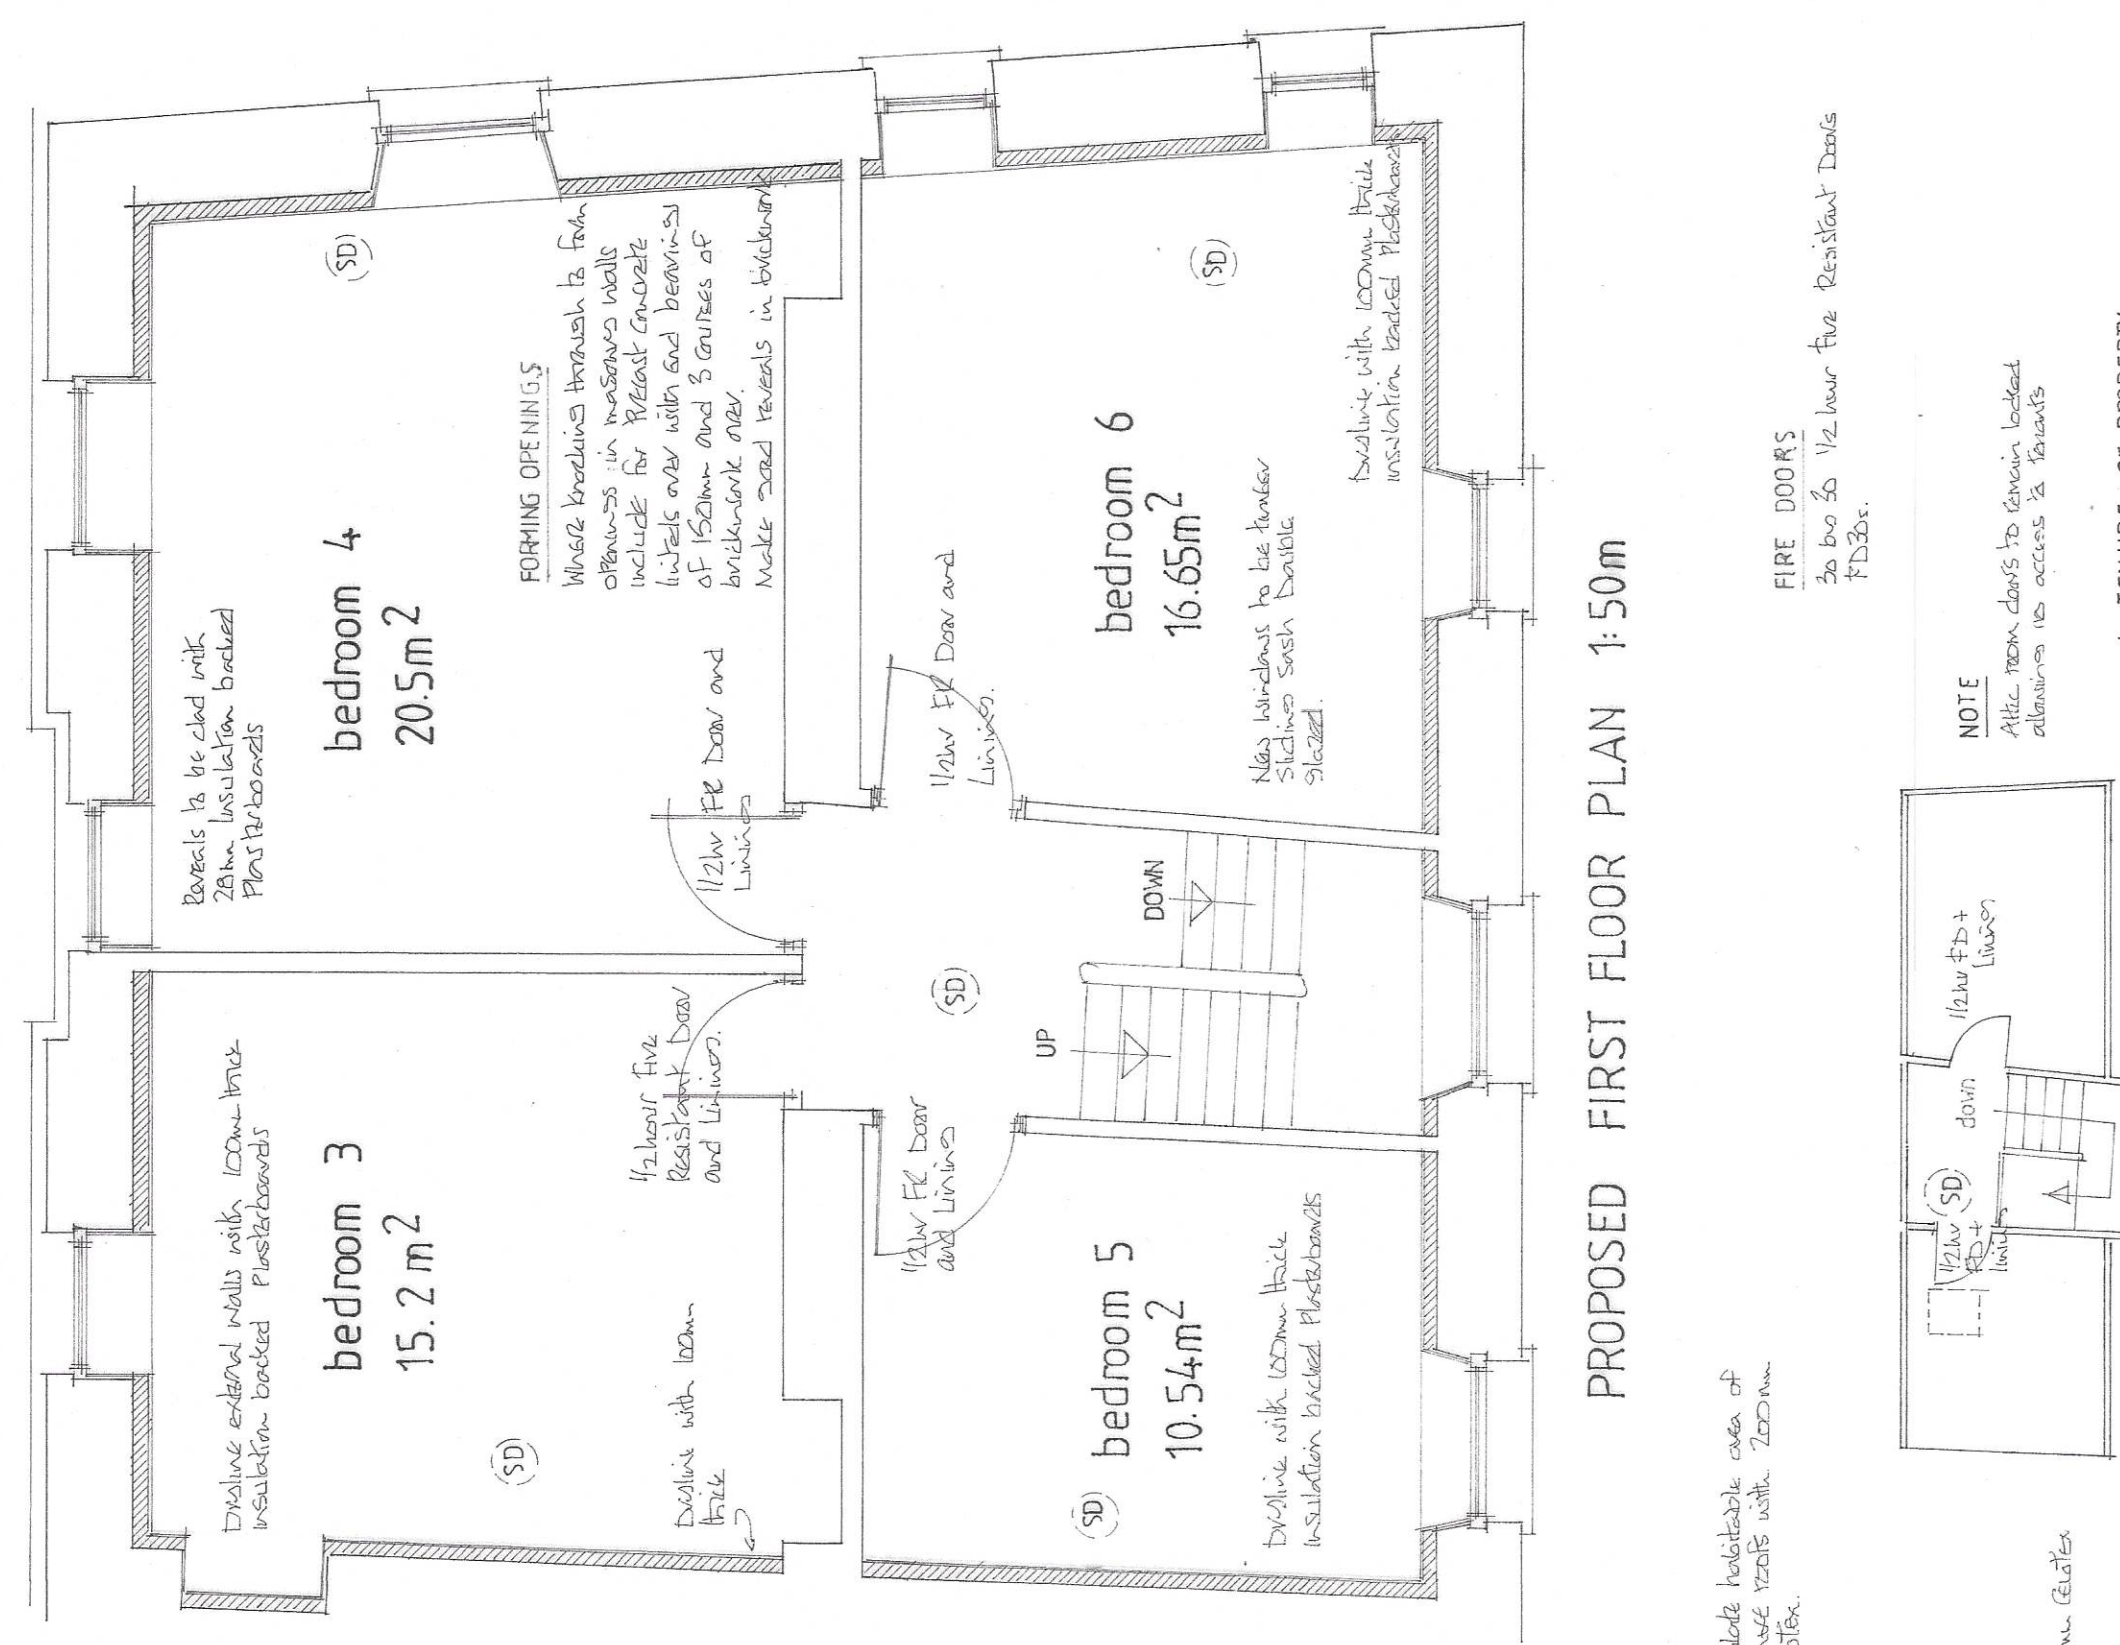

NOTE
TENURE OF PROPERTY
FIRE DOORS

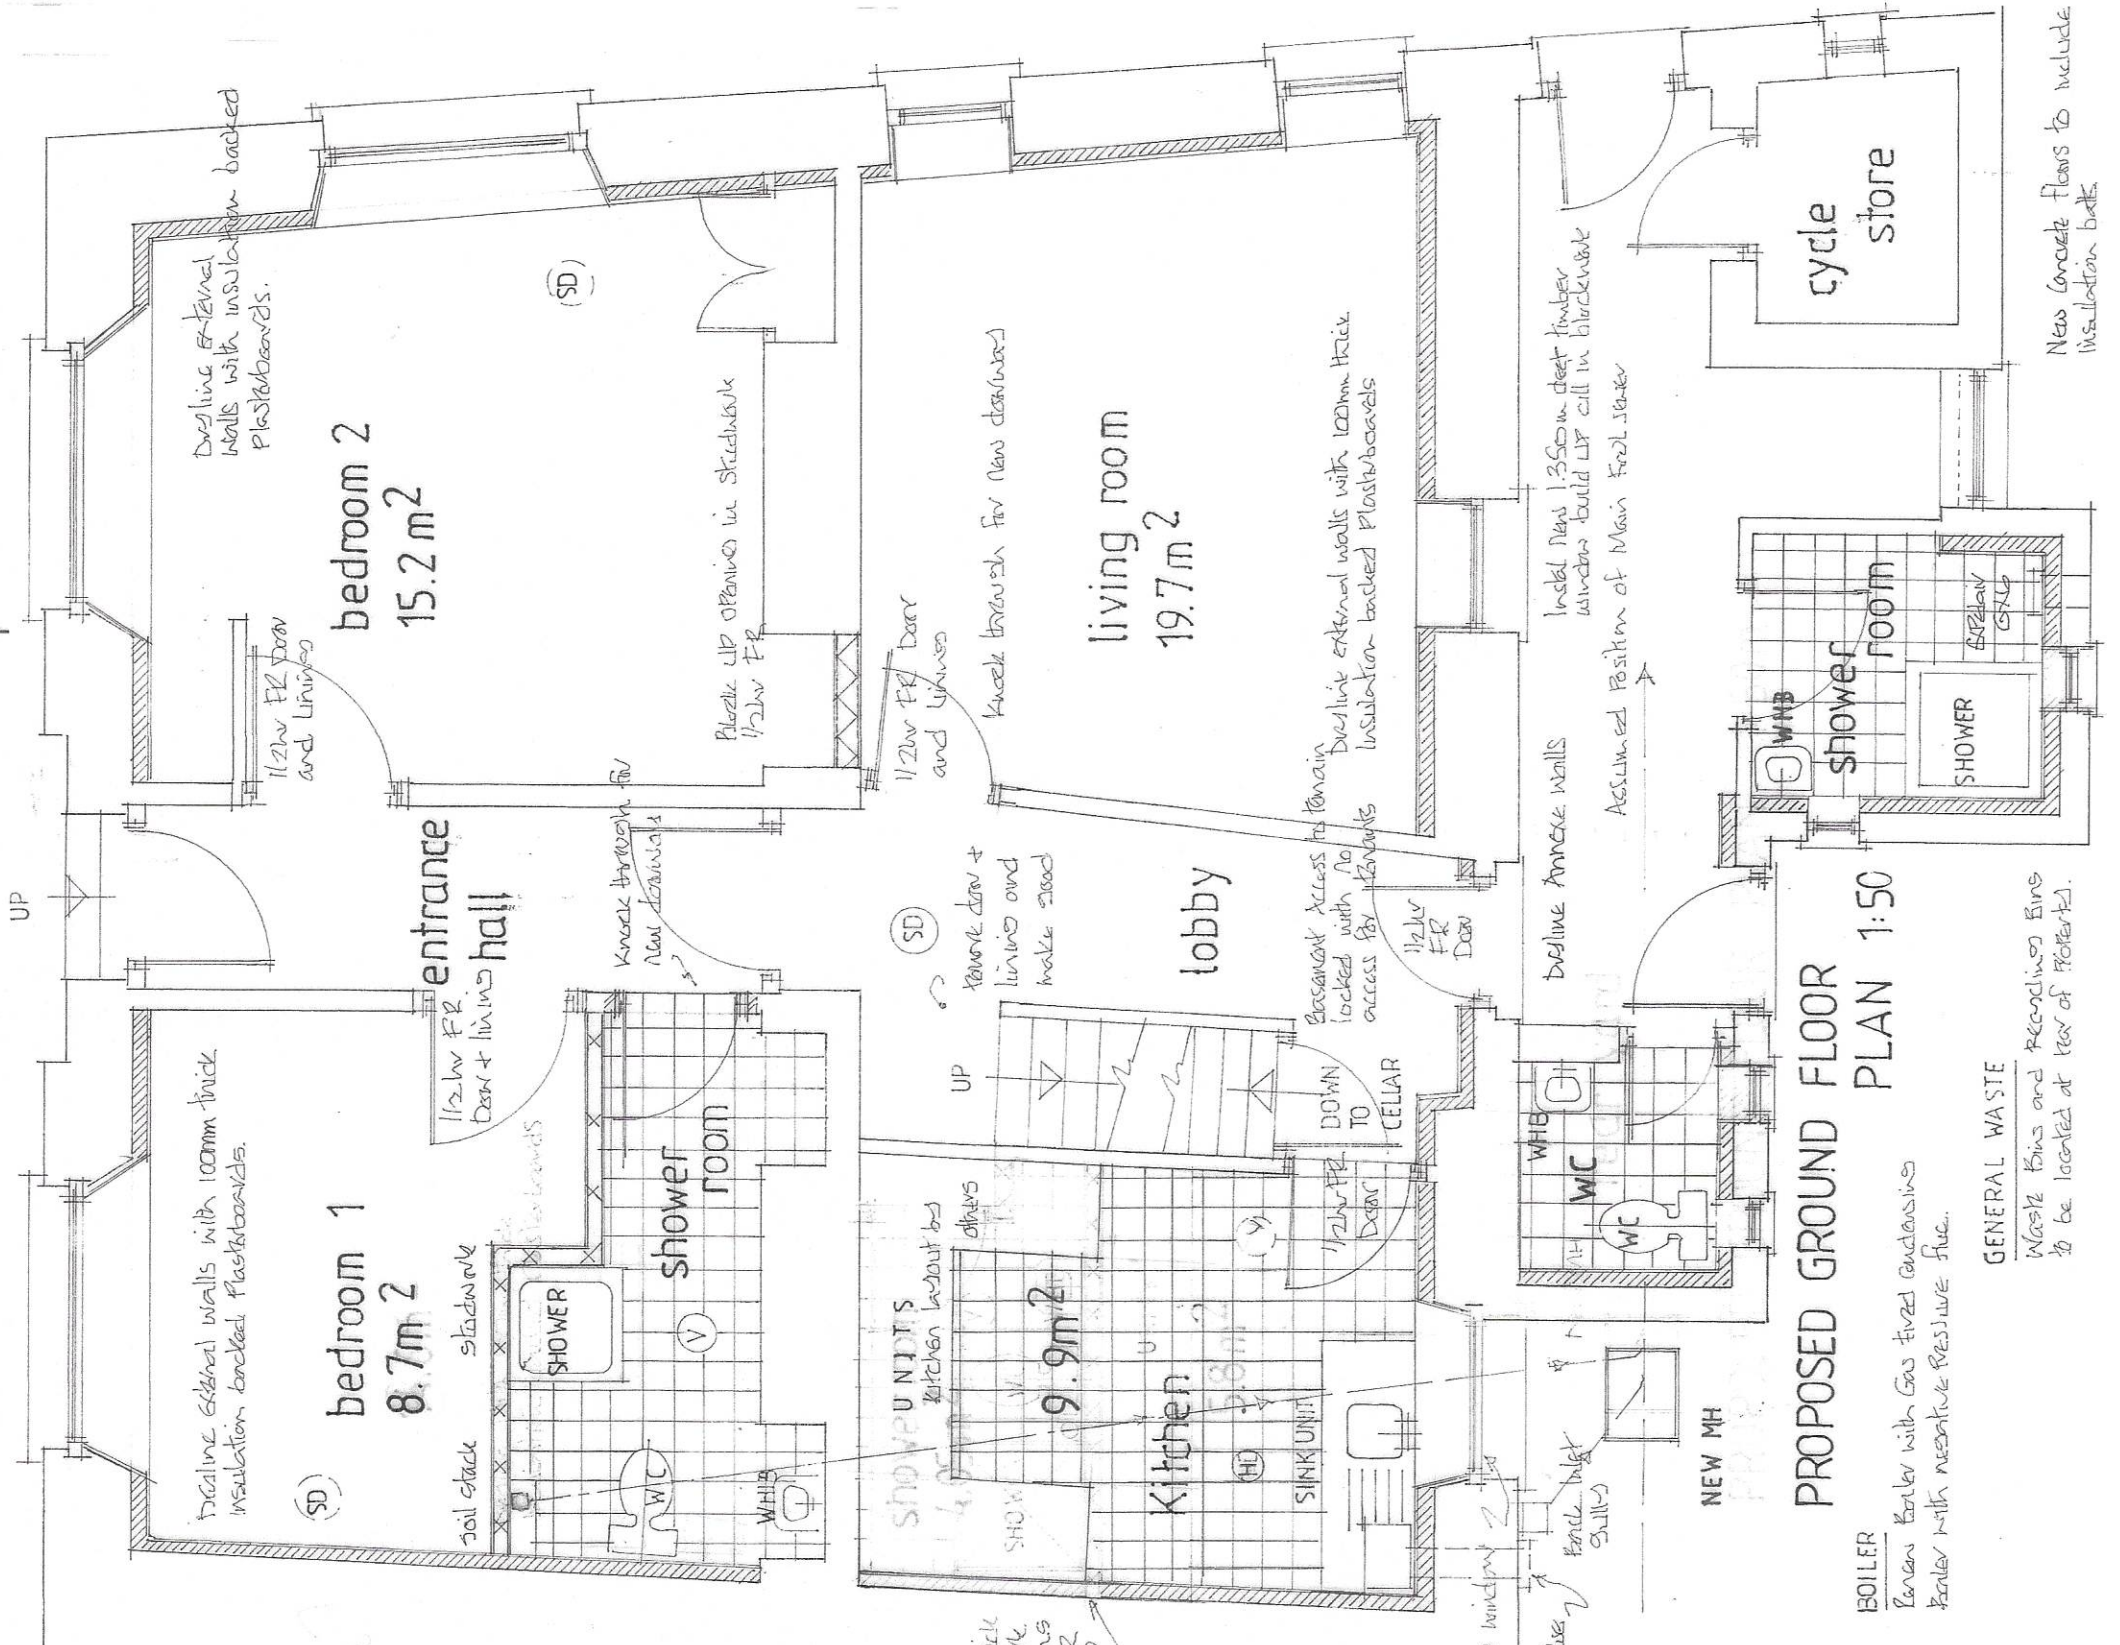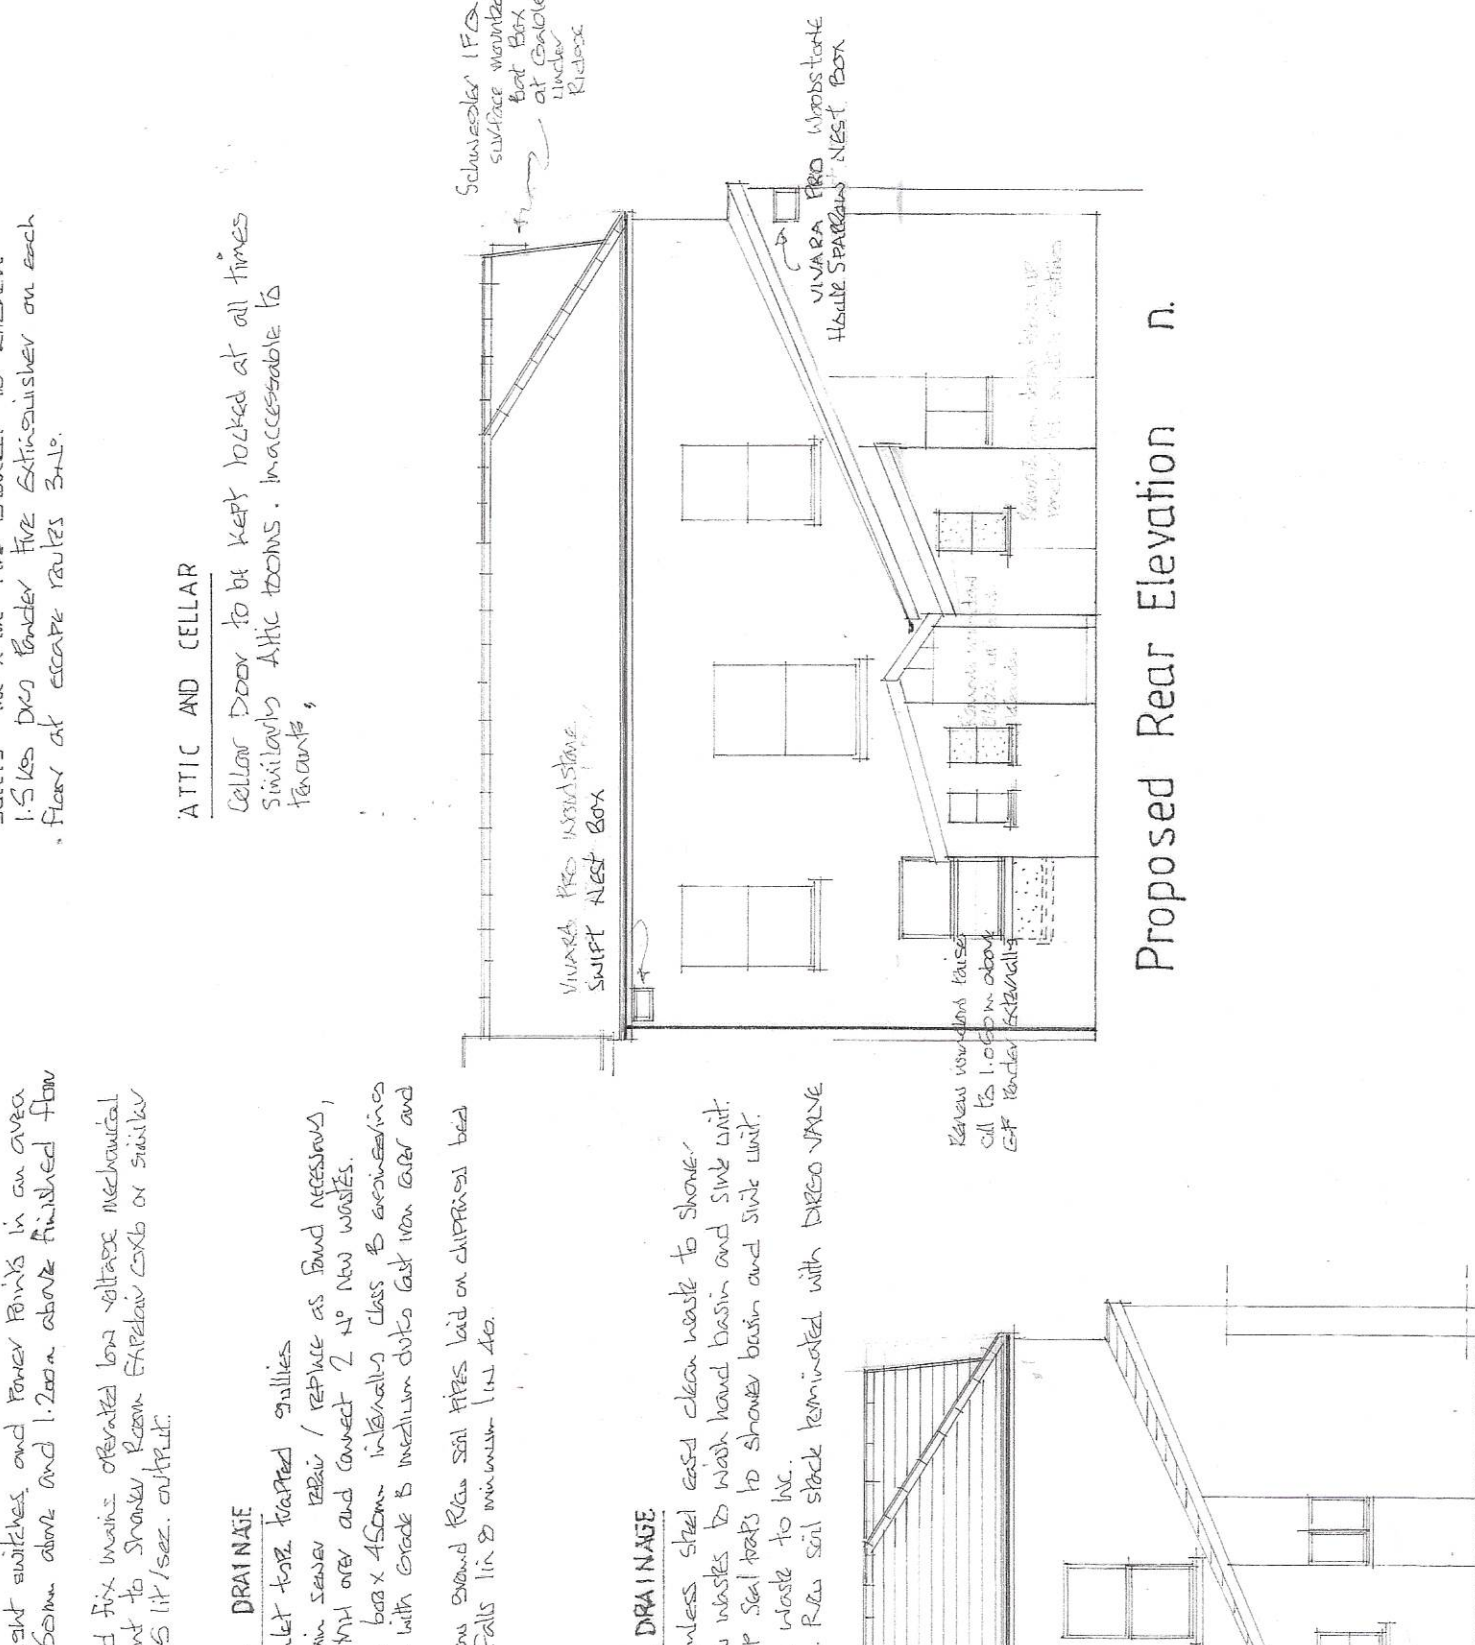


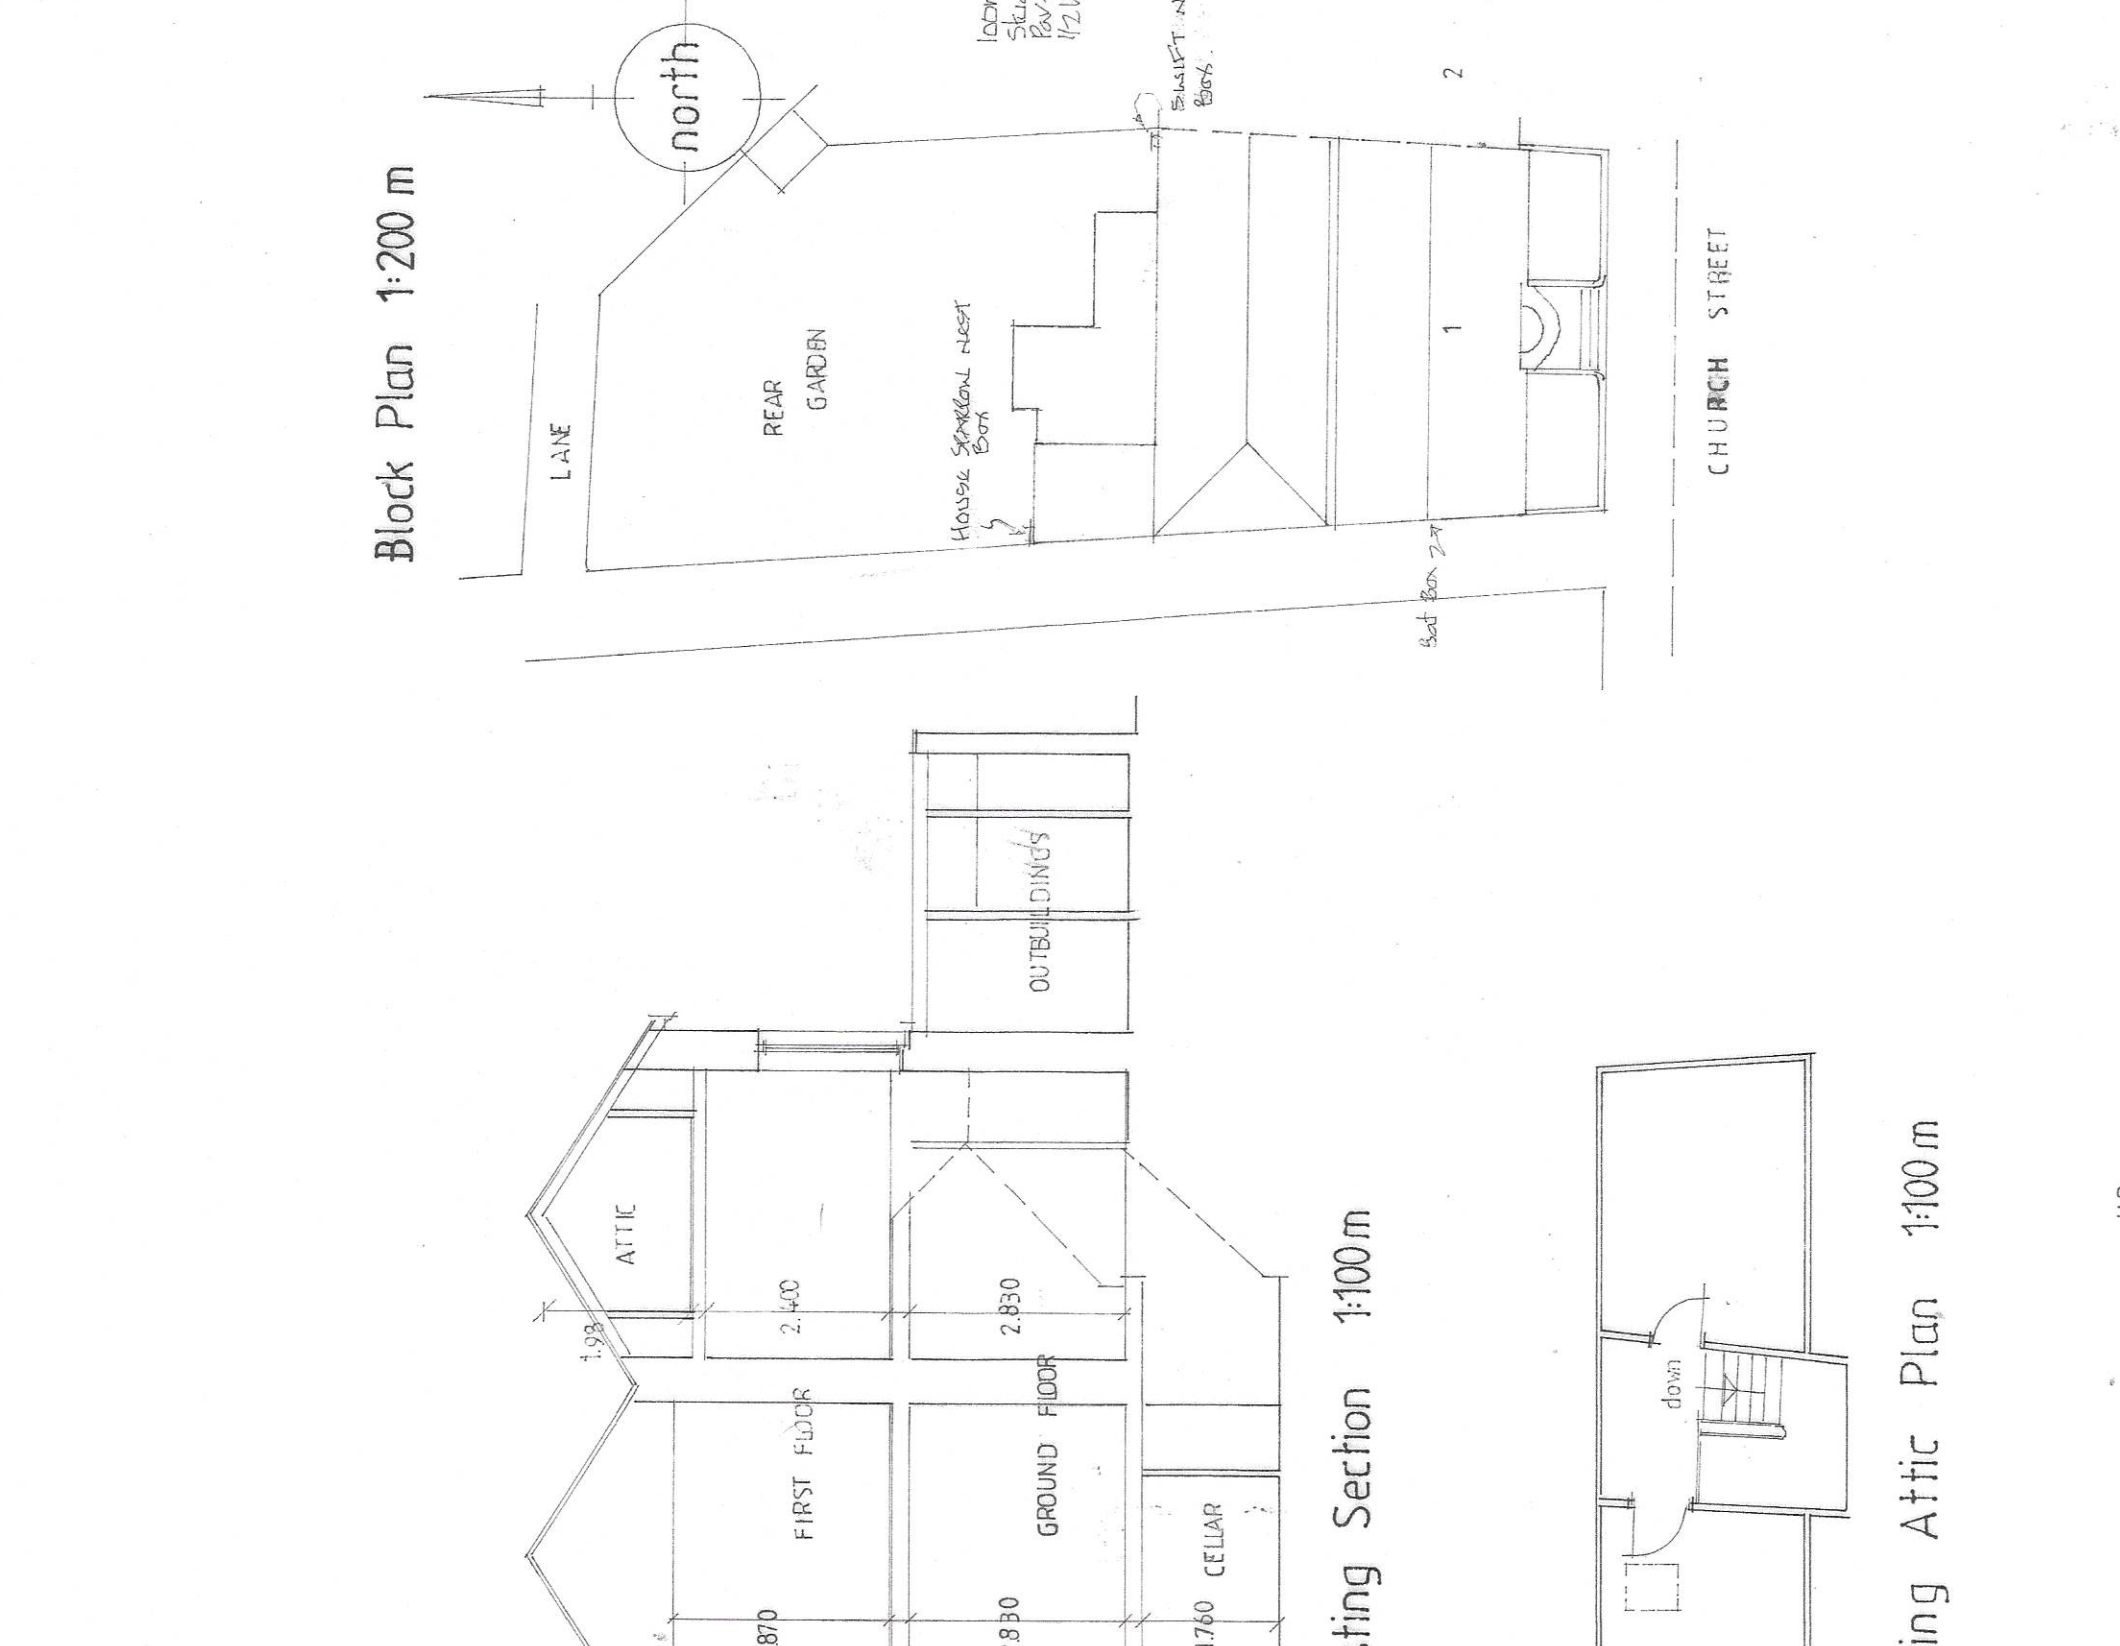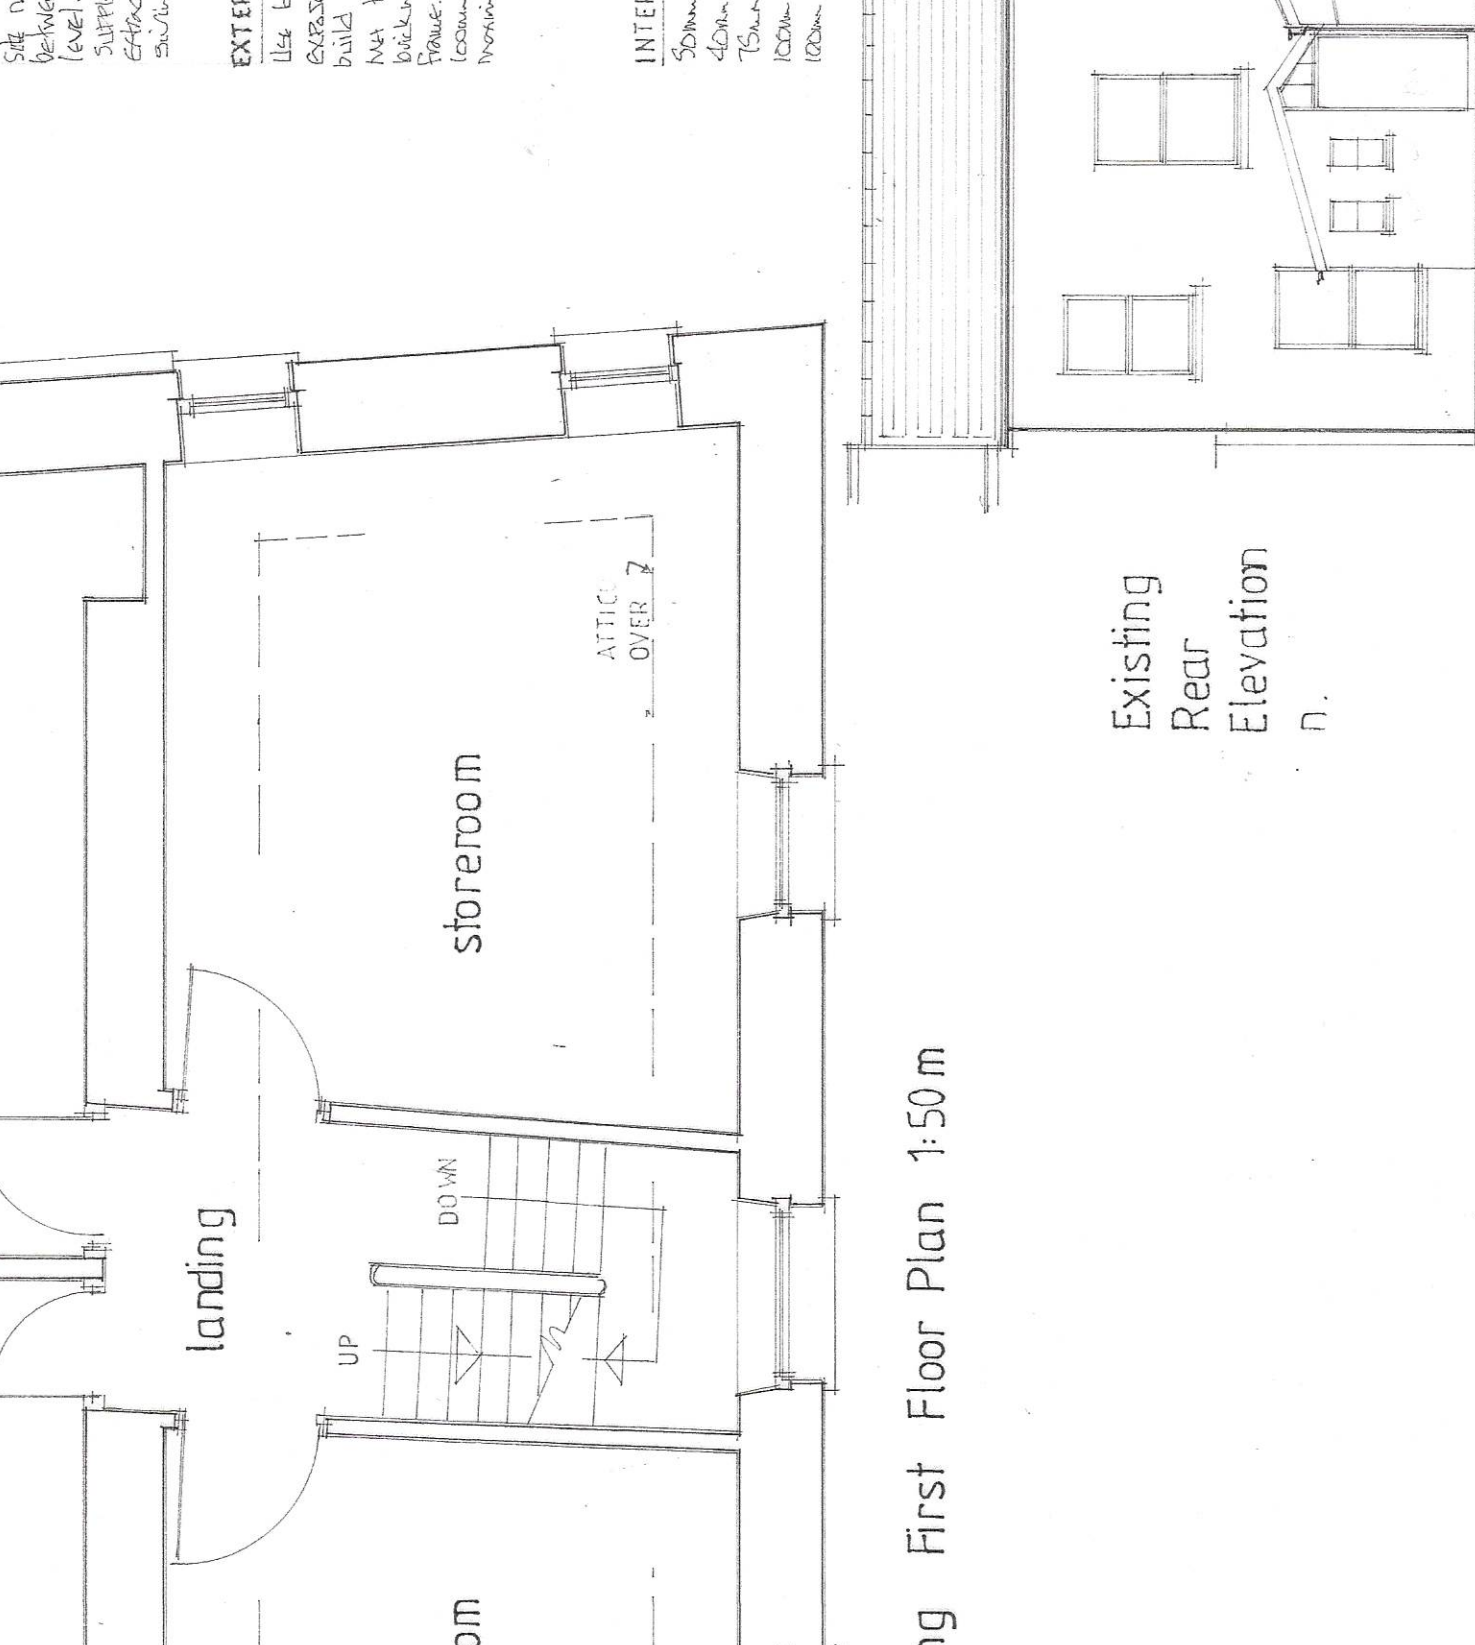


