

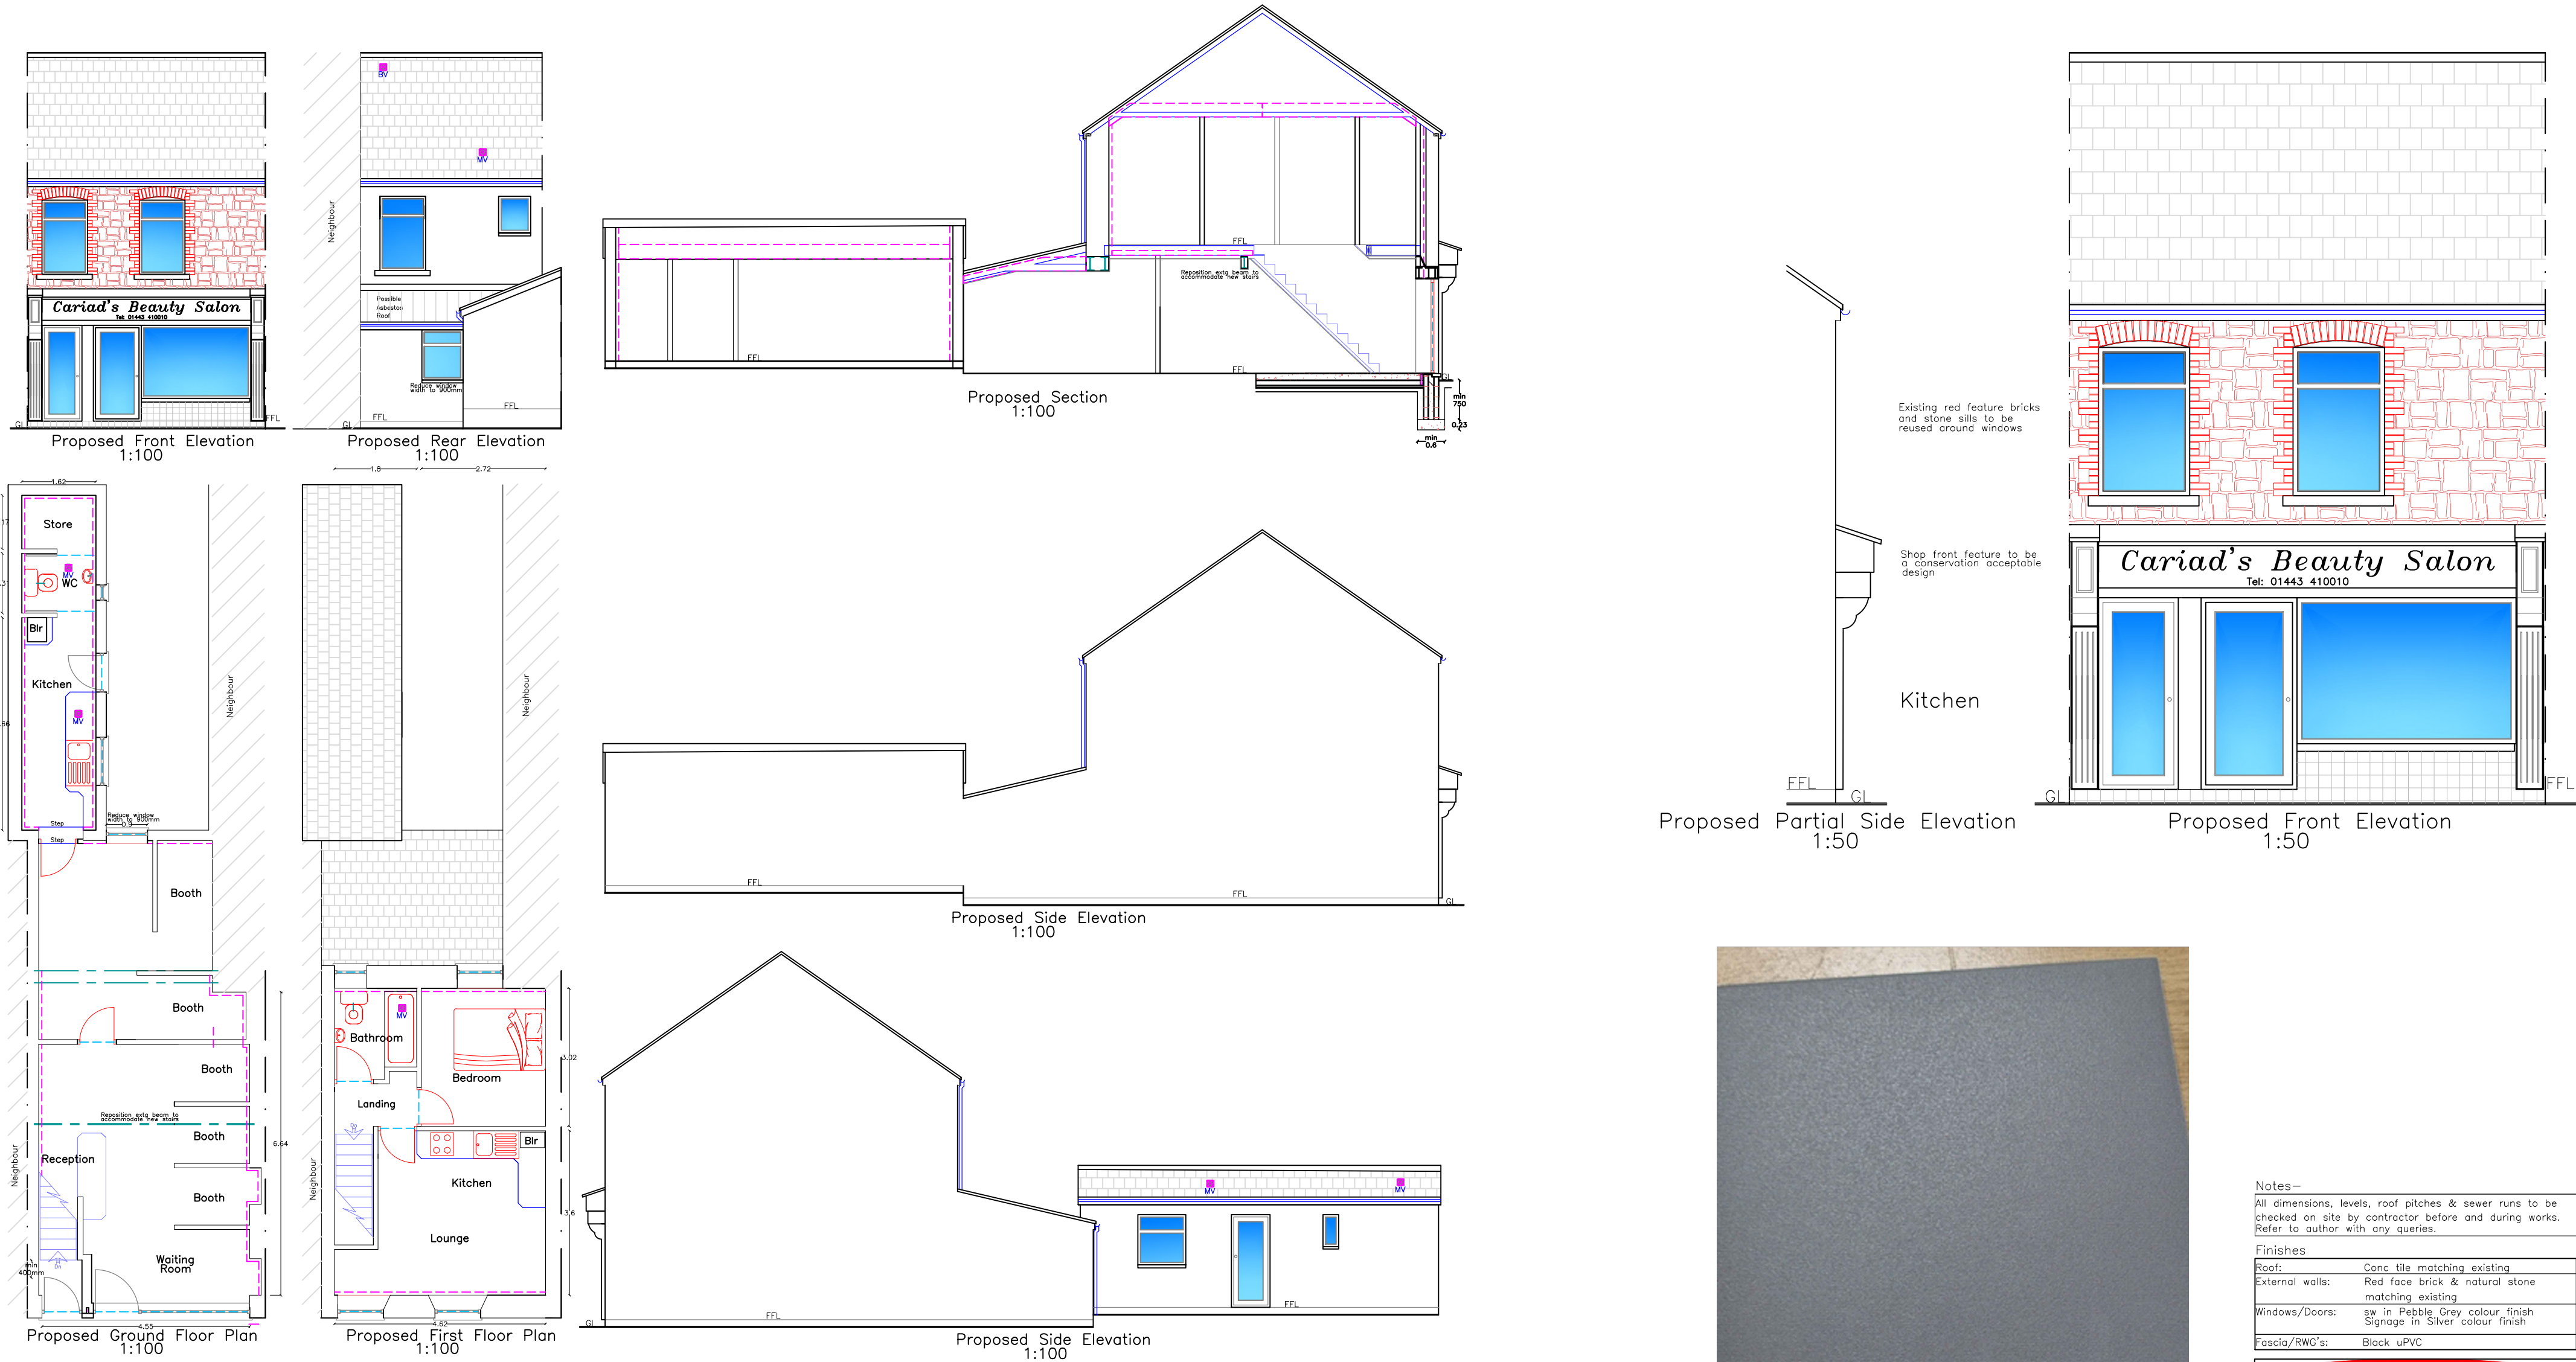


Image of tile for stall riser

Notes—	
All dimensions, levels, roof pitches & sewer runs to be checked on site by contractor before and during works. Refer to author with any queries.	
Finishes	
Roof:	Conc tile matching existing
External walls:	Red face brick & natural stone matching existing
Windows/Doors:	sw in Pebble Grey colour finish Signage in Silver colour finish
Fascia/RWG's:	Black uPVC
Utopia Design Architectural Services	
Building Planning Application Support Paul Thomas: BSc (Hons) Tel: 01685 559230, Mob: 07908 725065	
Issued Only for Purpose Indicated	
Drawing Status: FOR PLANNING/BUILD CONTROL PURPOSES ONLY	
Address	
5, Fox Street Treharris Merthyr Tydfil CF46 5HE	
Project	
Change of Use with demolition of front facade & installation of new shop front & windows, alterations & first floor residential flat	
Drawn by	PT
Paper	A2
Date	31.08.2022
Title	Scale
Proposed Plans, Elevations and Section Details	
1:50 1:100	
Drwg No	
FOX ST 5 B CON 02A	