
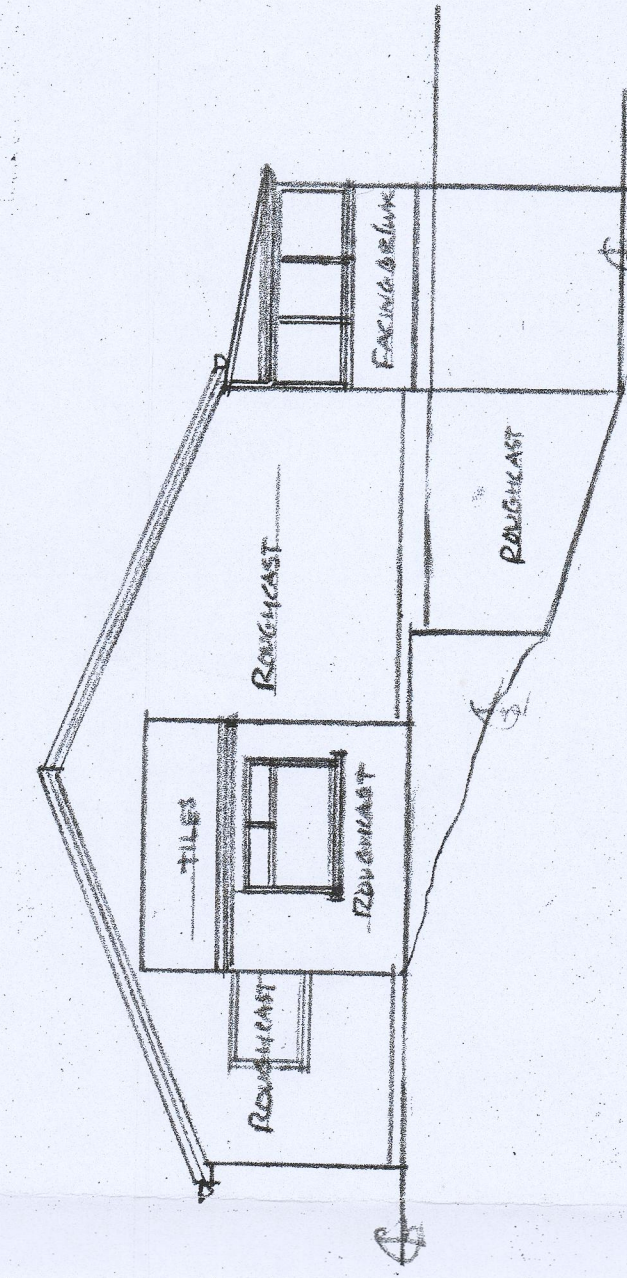


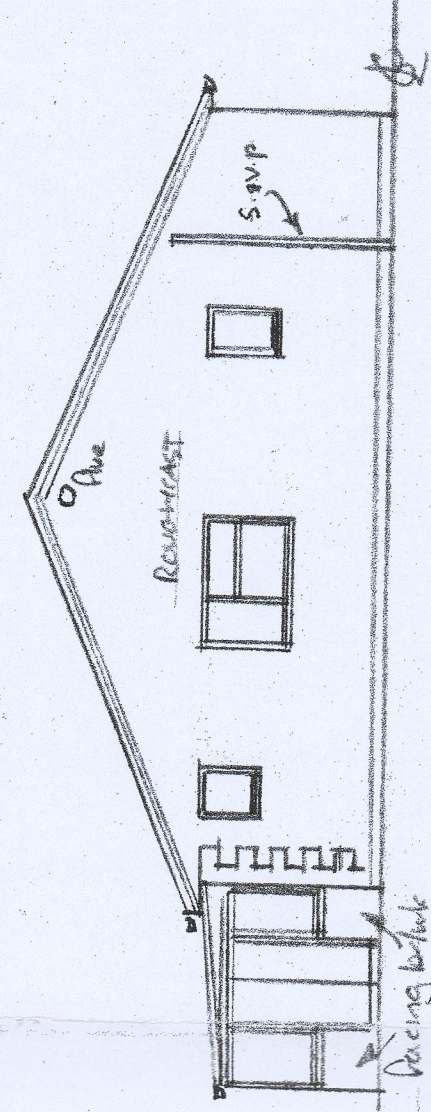


EXISTING- SOUTH EAST ELEVATION

[illegible]


EXISTING NORTH WEST ELEVATION

EXISTING EAST ELEVATION

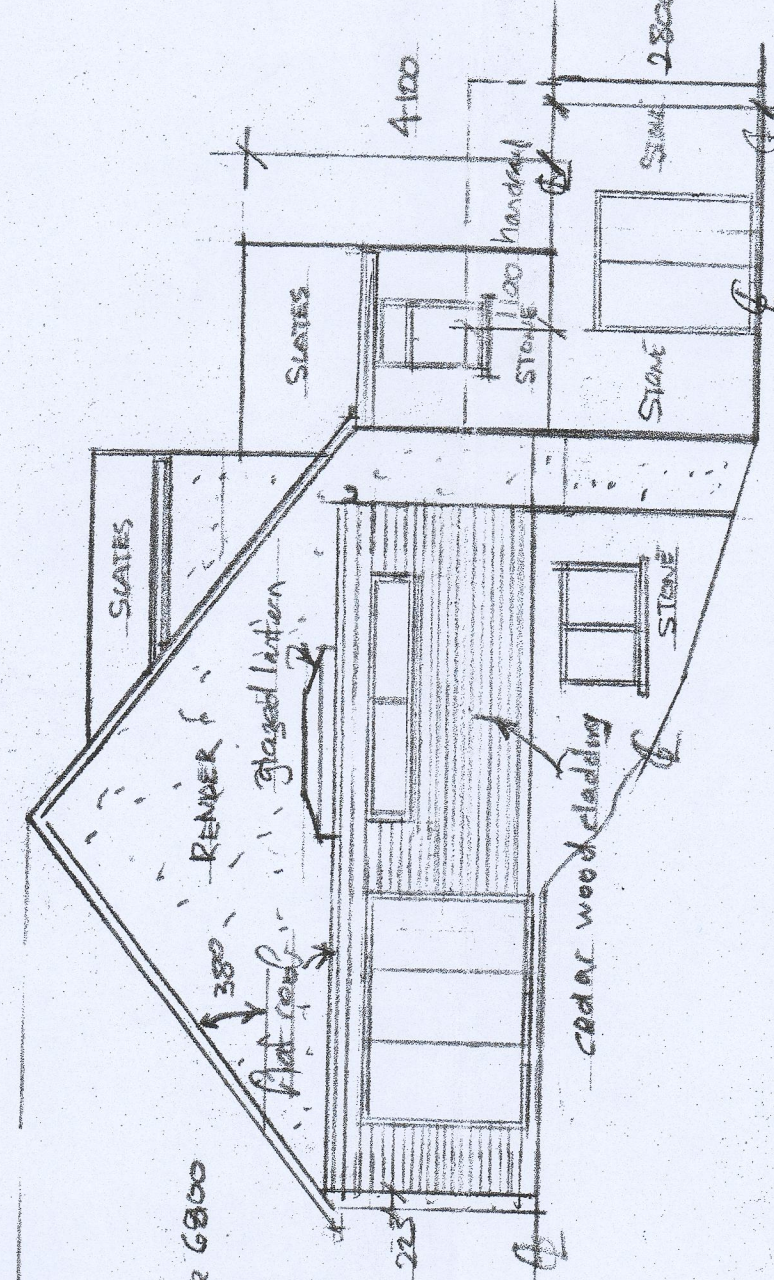


PROPOSED SOUTH EAST ELEVATION

PROPOSED WEST ELEVATION

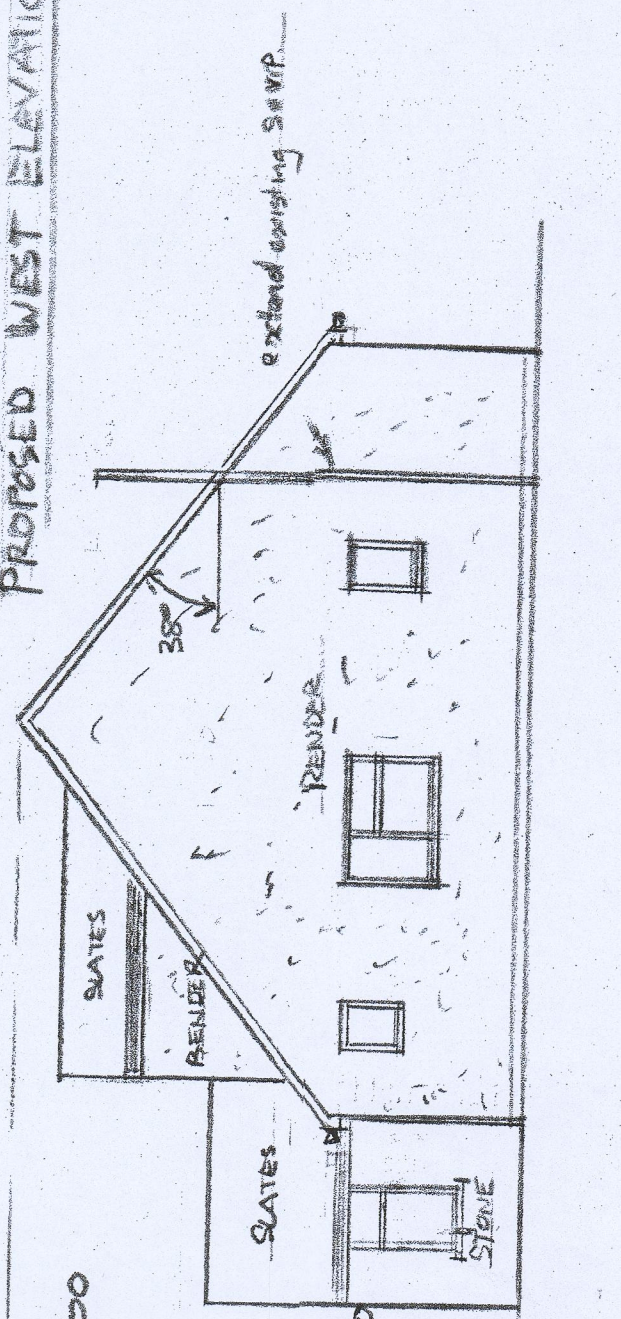

PROPOSED NORTH WEST ELEVATION

PROPOSED EAST ELEVATION

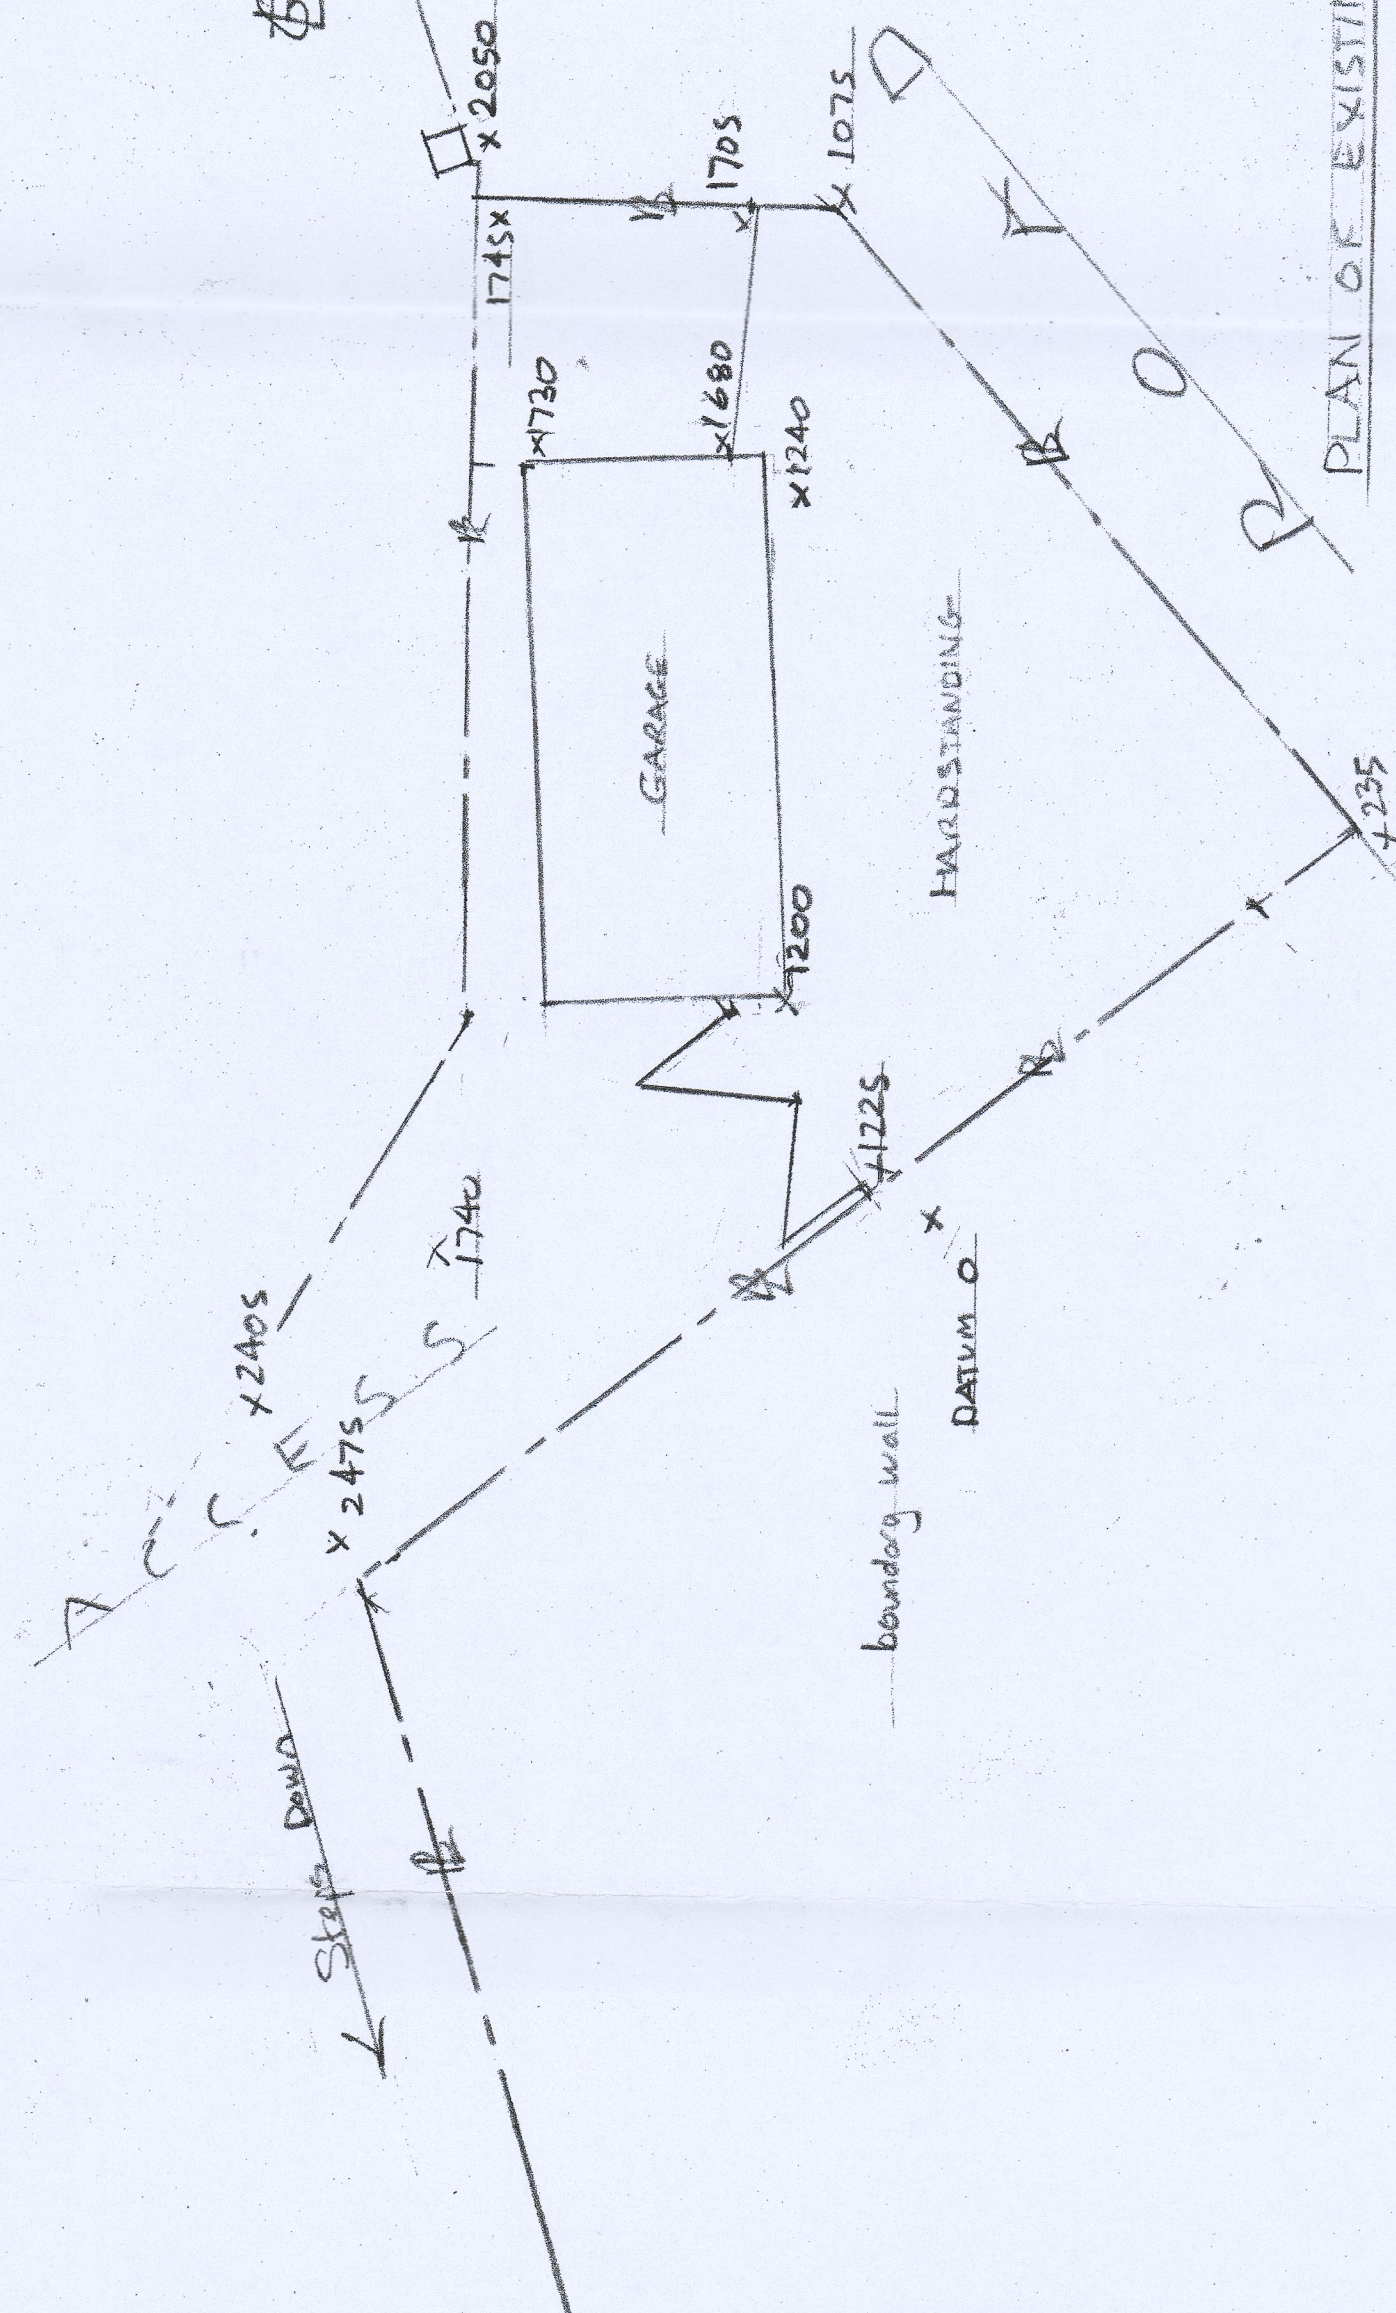

PLAN OF EXISTING ACCESS AREA 1.100

AMENDMENTS

1 Ridge heights of proposed main roof, domes, and porch altered to coincide A New June 21

1'8" - Position of 4 No. rear skylights amended A Keller

3rd 2nd

40 Ridge gable lowered, domes narrowed, windows to first floor removed, side extension extended and a tower with flat roof

JOB	PROPOSED ATTIC CONVERSION WITH NEW ROOF & 2 No dormers, Extension to side, porch & detached store (AMENDED)		
ADDRESS	DELFERN, HEOL Y MYN-YDD, CEFN COED, MERIMUR TYDOL CRES 210		
PLANNING NO	SCALE	DATE	ISSUANCE
1E.613	1:50, 1:100	JAN 2003	A COLLINS