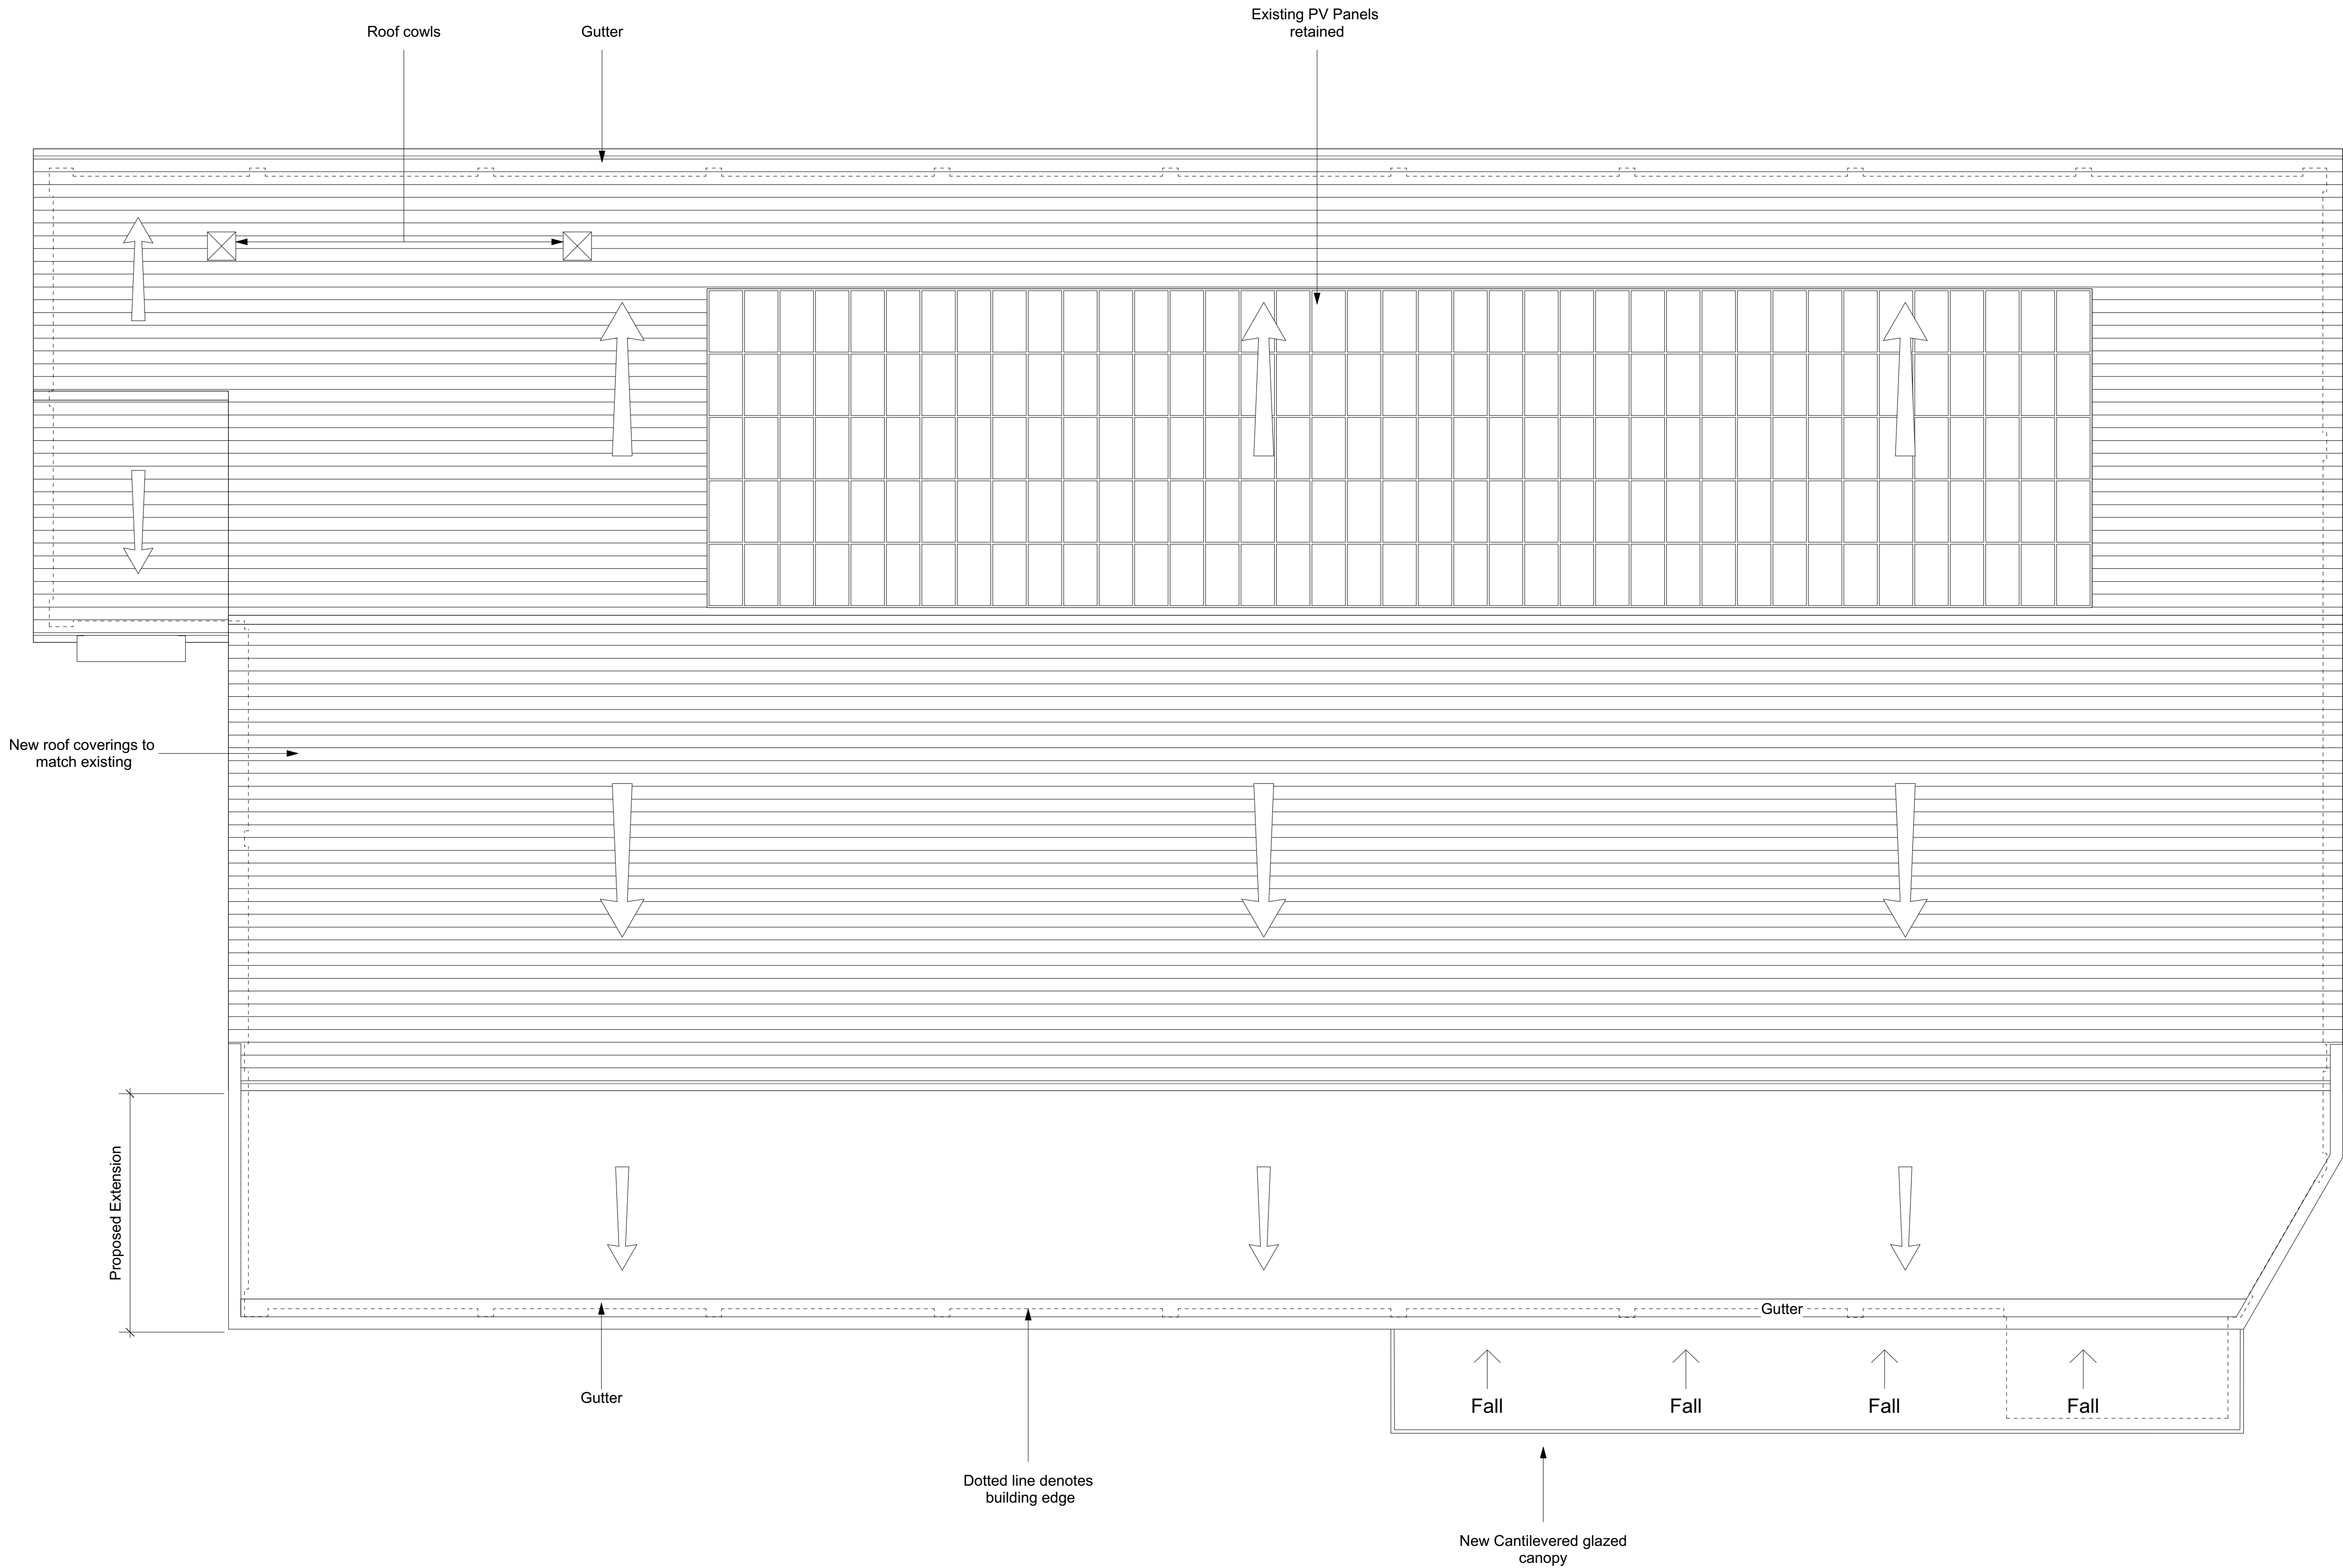


**Kendall Kingscott**

Chartered Architects  
Chartered Building Surveyors  
Interior Designers  
CDM Services

Glentworth Court, Lime Kiln Close  
Stoke Gifford, Bristol BS34 8SR  
+44 (0)117 931 2062  
www.kendallkingscott.co.uk

Project  
**Plymouth St, Merthyr Tydfil  
Store Extension**

Client  
**Aldi Stores Ltd**

Scale  
**1:100**

Paper Size  
**A1**

Filename  
**Merthyr Extension.vwx**

© Copyright  
Do not scale this drawing

|          |       |         |          |
|----------|-------|---------|----------|
| Date     | Drawn | Checked | Status   |
| 09/03/21 | KH    | JS      | PLANNING |

Check all dimensions and levels on site

Project Number  
**170629-1506**

Drawing Number  
**P3**

Revision

P3 18/06/21 JS GS Roof cowl indicated

P2 19/05/21 JS GS Parapet depth and gutter shown to extension

P1 31/03/21 KH JS First issue

|     |      |    |    |      |
|-----|------|----|----|------|
| Rev | Date | By | Ap | Note |
|     |      |    |    |      |

Only to be used on the site for which designed. The electronic transmission of design information contained in this drawing is carried out entirely at the User's risk and Kendall Kingscott Ltd. shall have no liability for any errors or inaccuracies arising therefrom. This production of amended or updated information from the user discharges information by the User is entirely the responsibility of the User and Kendall Kingscott Ltd. shall have no responsibility in respect thereof whatsoever.