




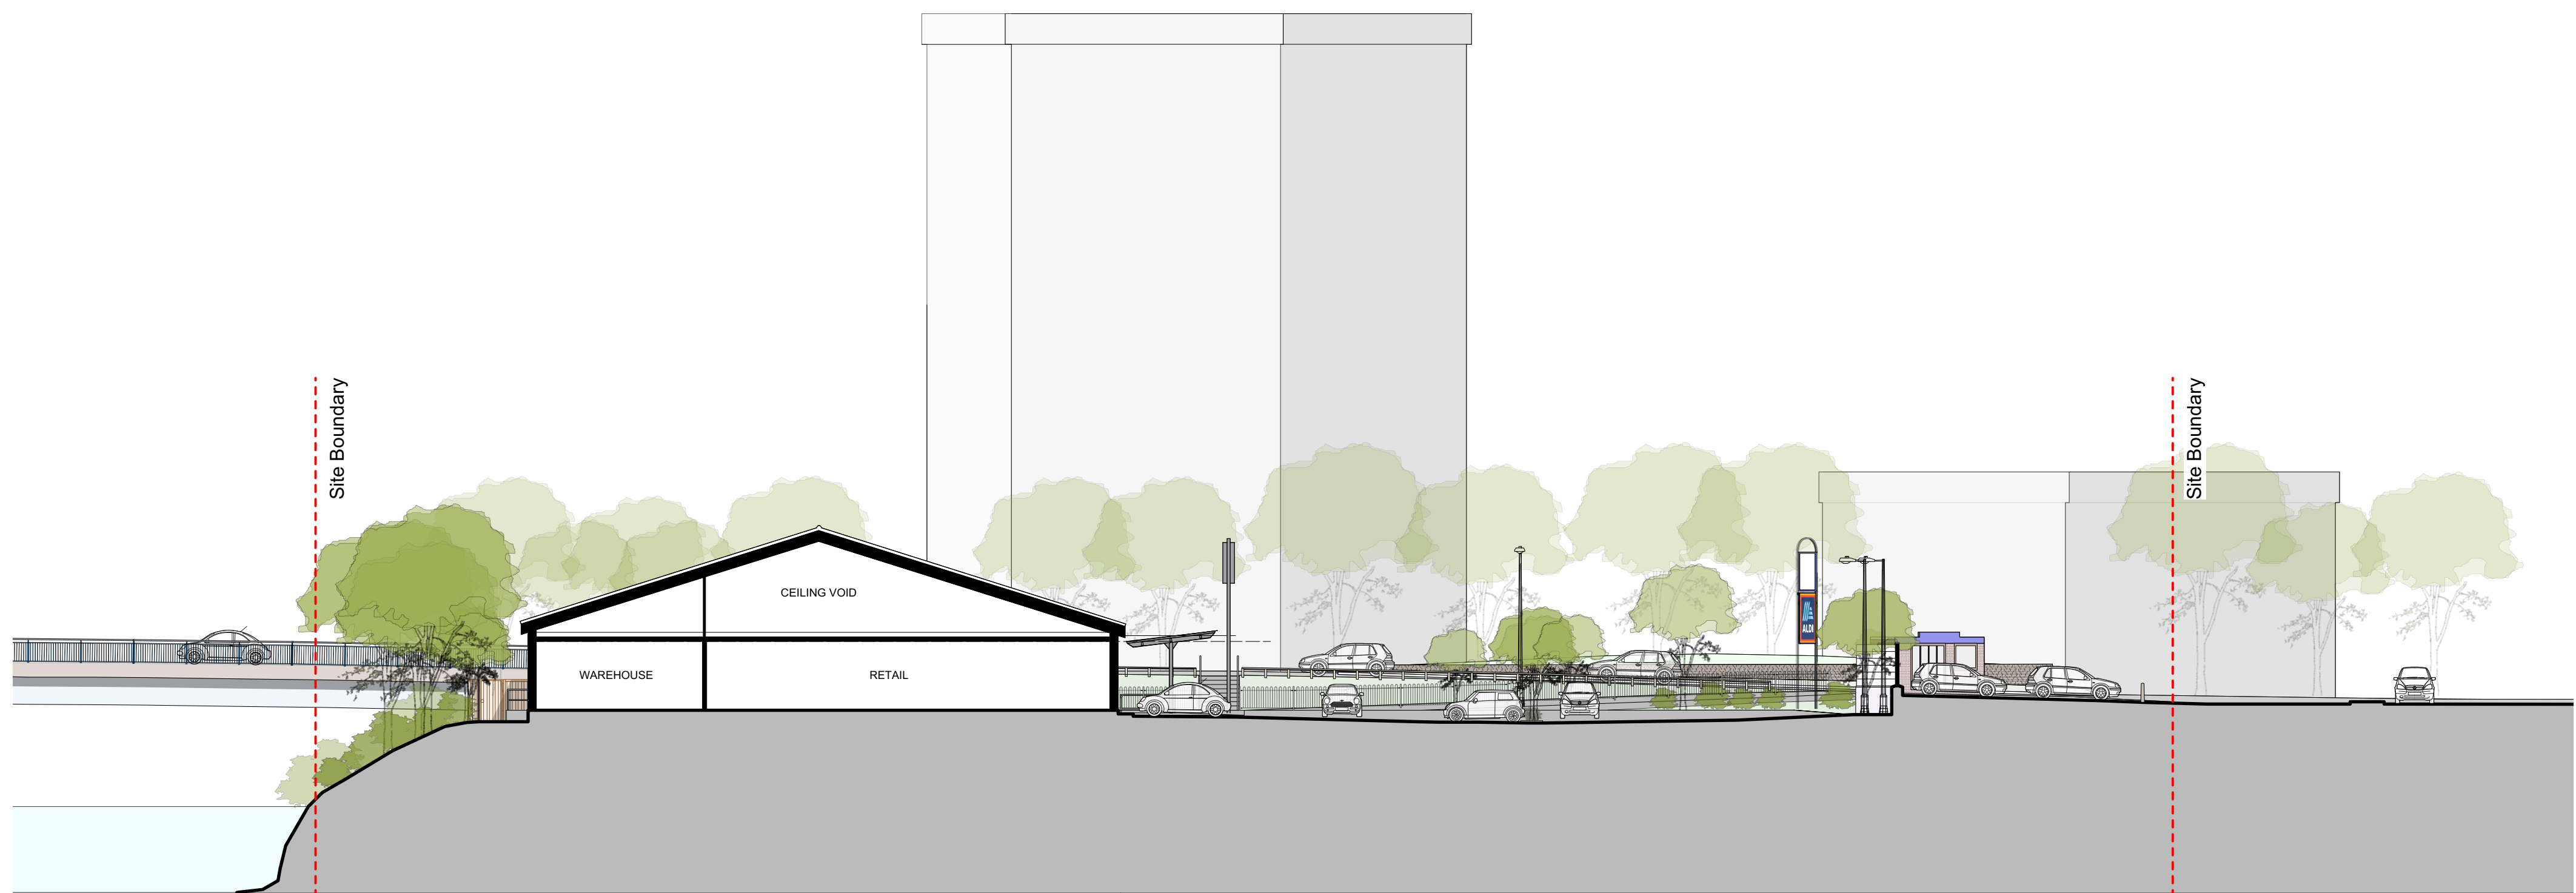

EXISTING CAR PARK SECTION A-A

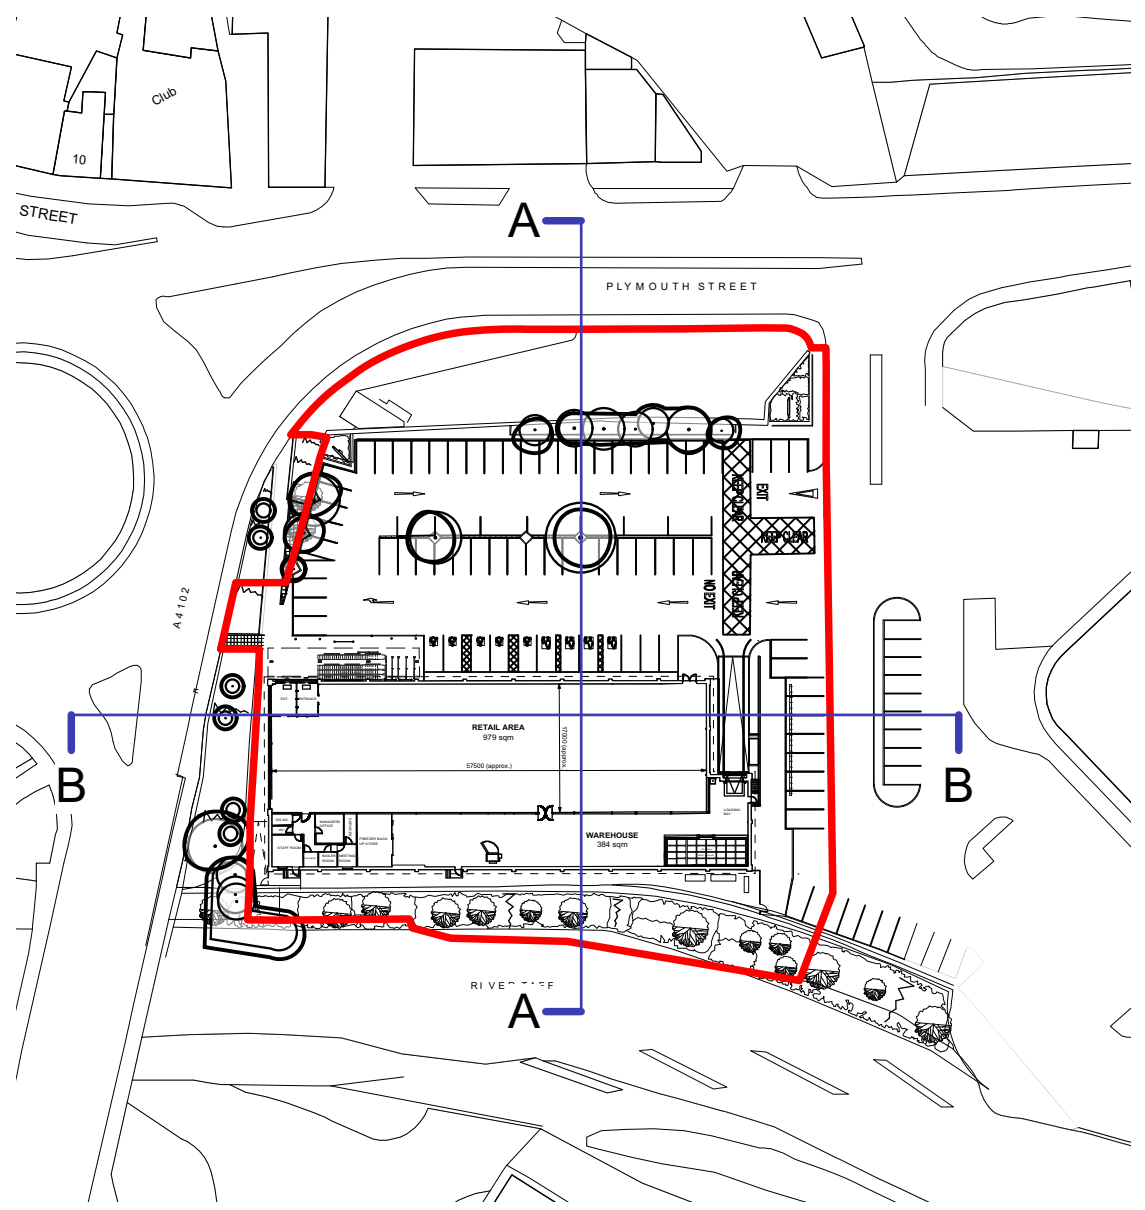

EXISTING SITE LOCATION PLAN

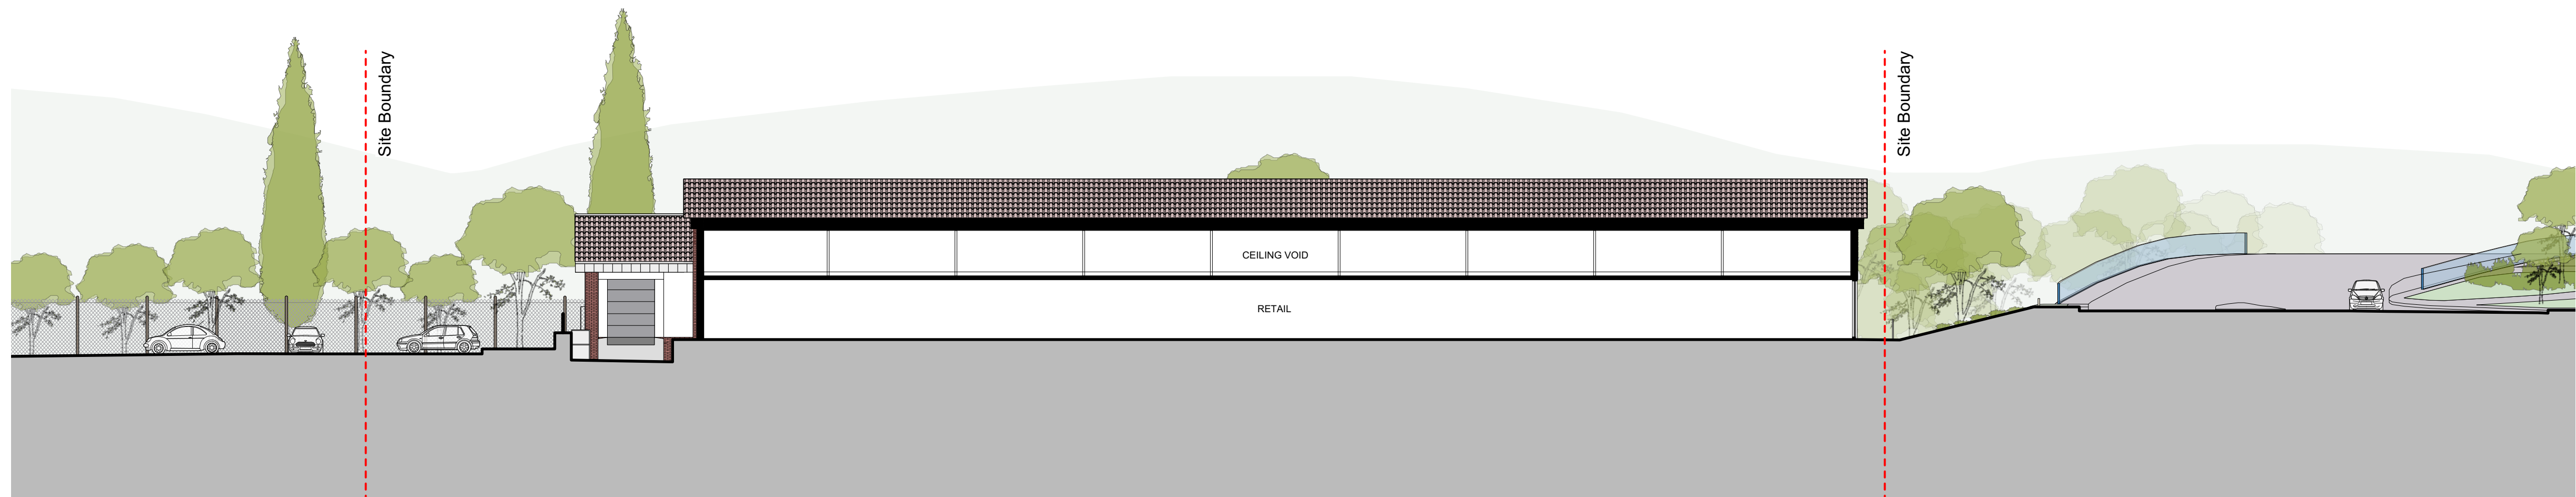

EXISTING LONG SECTION B-B

0 20 30 40 M
Scale 1:200 @A1



Chartered Architects
Chartered Building Surveyors
Interior Designers
CDM Services

Glentworth Court, Lime Kiln Close
Stoke Gifford, Bristol BS34 8SR
+44 (0)117 931 2062
www.kendallkingscott.co.uk

Kendall Kingscott

Project
Plymouth St, Merthyr Tydfil
Store Extension

Client
Aldi Stores Ltd

Scale 1:200
Paper Size A1
Filename Merthyr Extension.vwx

© Copyright Do not scale this drawing

Rev	Date	By	Ap	Note
P1	31/03/2021	KH	JS	First issue
P2	18/05/21	JS	GS	Amendment to red line site boundary.

Drawing Title
Existing Site Sections

Project Number	Drawing Number	Revision
170629-1508	P2	

Date	Drawn	Checked	Status
31/03/21	KH	JS	PLANNING

Check all dimensions and levels on site

Only to be used on the site for which designed. The electronic transmission of design information contained in this drawing is carried out entirely at the User's risk and Kendall Kingscott Ltd. will have no liability for any errors or inaccuracies arising therefrom. The production of amended or updated information from the user design information by the User is entirely the responsibility of the User and Kendall Kingscott Ltd. shall have no responsibility in respect thereof whatsoever.