


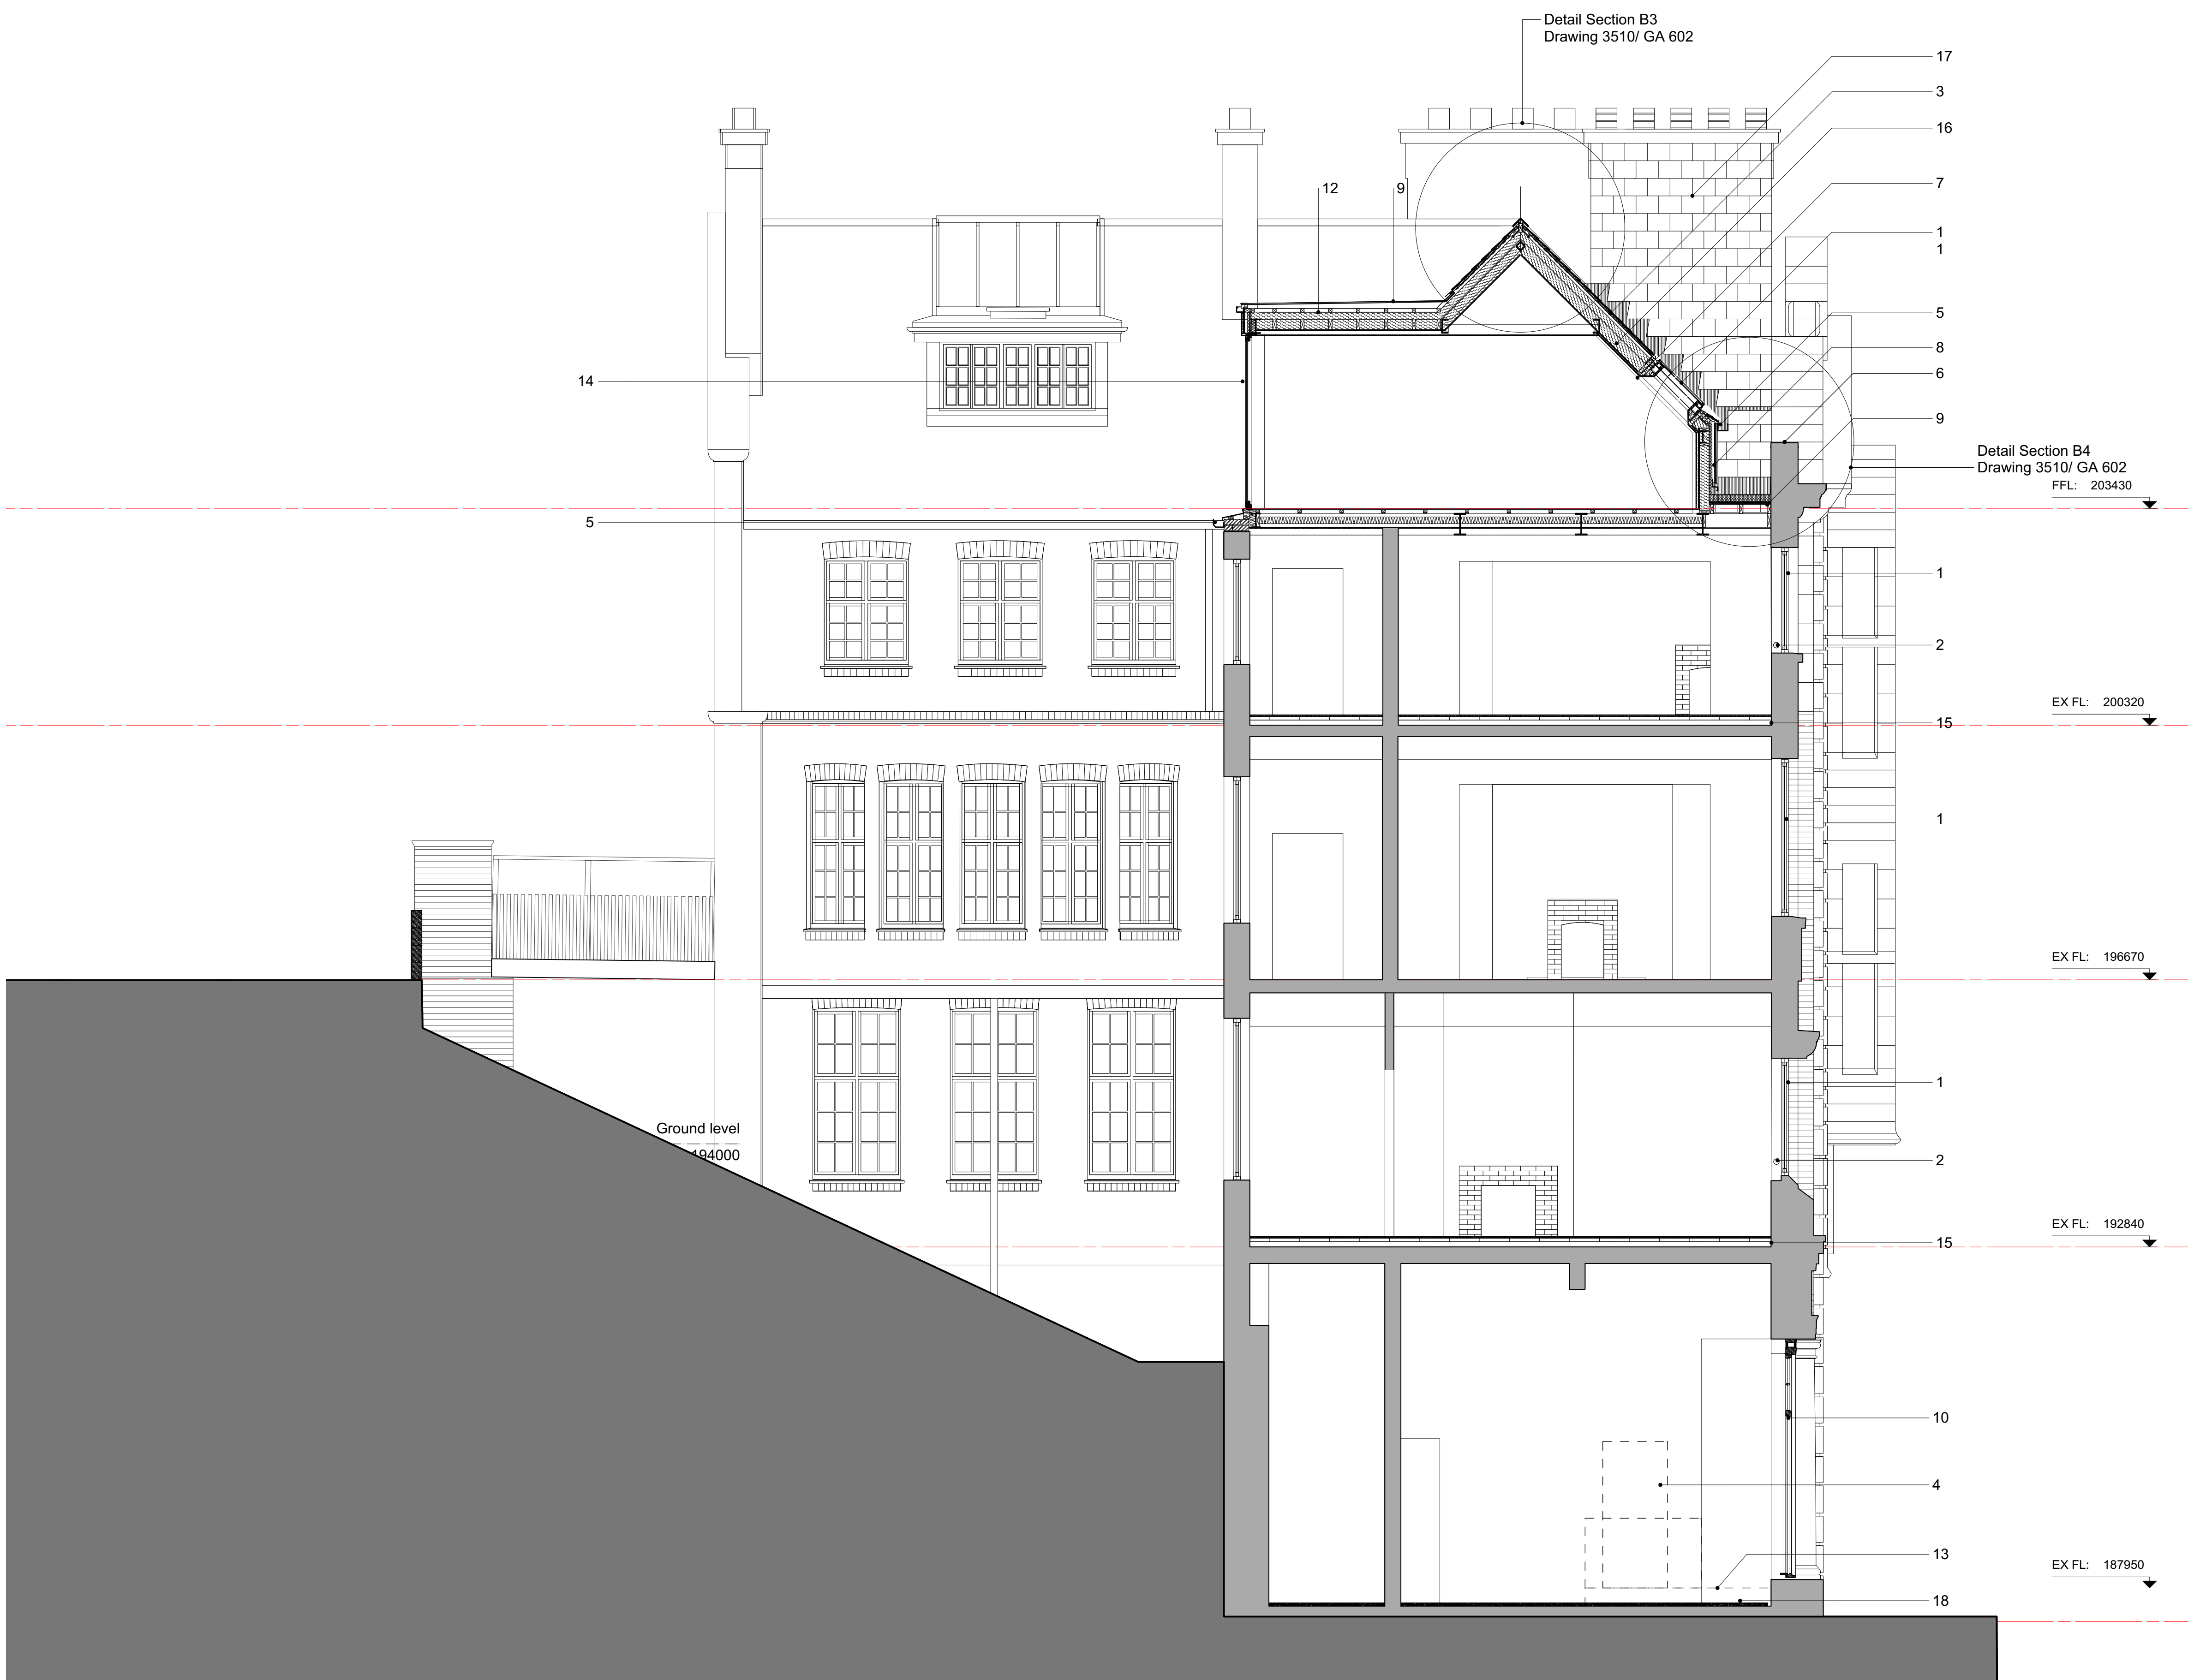

Key Plan - SCALE 1:250 @ A1

GA 501- Section B - B as Proposed

SCALE 1:50 @ A1, 1:100 @ A3

Notes:

Responsibility is not accepted for errors made by others scaling from this drawing.

All construction information should be taken from figured dimensions only. Dimensions are in millimetres unless otherwise stated.

All dimensions and conditions are to be checked on site prior to preparing drawings or commencing any work.

Any variations or supplementary drawings are to be approved by The Architect.

Notes

- Double glazed timber windows to match the existing, L10.250.
- Guarding added to all existing window openings where floor is raised. L30.580A.
- Natural slate roof on 25 x 50mm treated battens, on breather membrane over 38mm counterbattens. Counterbattens fixed using proprietary screws through 80mm Pavatherm sarking insulation. H62.105A.
- New timber fire rated intrnal door set, refer schedule and detail drawings.
- Box section PPC aluminium gutter, R10.312. Depth to match depth of terracotta cladding below.
- Code 6 lead covering fitted to all cornices, parapet walls and projections in accordance with the LSA manual. H71.250.
- 13mm plasterboard ceiling on 25mm battens fixed to underside of ceiling joists/rafters, K10.250.
- Zinc cladding on 18mm plywood on 50 x 50mm vertical battens fixed back to plywood board through sheathing insulation, at vertical stud locations. H74.151
- Single ply cold deck roof covering. J42.131.
- Glazed shopfront. Refer detail drawings.
- Aluminium rooflights. Multiple rooflights to have 'type A' links. Spec L10.481.
- ROOF TYPE 02
- Platform and steps with 1100m high guarding: Particle board floor comprising nom 22mm boards on 150 x 50 sw joists as SE details, K11.325A.
- PPC aluminium windows, H11.110.
- Particle board floor comprising nom 22mm boards on 150 x 50 sw joists as SE details, K11.325A.

- Rafters as SE details with with Pavaflex insulation. P10.140A
- Take down existing chimney, carefully cleaning and setting aside masonry and components to agreed level and fit lead tray and flashings. H71.472. Re-build using existing materials to mach existing.
- Proprietary floor levelling screed, nom 30mm thick to take out unevenness in slab. M10.130A

D	23/03/2020	Bridge added to the background. Title block altered.
C	29/09/2016	Rear chimney and ground floor mezzanine floor omitted.
B	16/09/2016	Section altered to accord with elevations and plans, predominantly third floor arrangement. Notes reduced and altered accordingly.
A	29/06/2016	Notes added to include NBS.
NO.	DATE	REVISION

CLIENT		DRAWING NO.		REV.
Merthyr Tydfil CBC		3510_GA_501		D
PROJECT		SCALE		DATE
YMCA, Merthyr Tydfil		1:50 @ A1		Aug. 2019
DRAWING TITLE		DRAWN/CHECKED		
Section B - B		DC, TR		

DO NOT SCALE FOR CONSTRUCTION PURPOSES • ALL DIMENSIONS TO BE CHECKED ON SITE • NOTIFY ARCHITECT OF ALL DISCREPANCIES • THIS DRAWING IS COPYRIGHT

DAVIES SUTTON ARCHITECTS

Penhevod Studios • Penhevod Street
Grangelown • Cardiff • CF11 7LU
Tel: 029 2066 4455 • Fax: 029 2066 4411
E-mail: office@davies-sutton.co.uk
Web: www.davies-sutton.co.uk