




George and Co.

The Patches, Land at
Heolgerrig Road, Merthyr
Tydfil. CF48 1TD

970.03	site plan		
planning	1:100 @ A1	March 25	AJ
George + Co Crownford House, Swan Street, Merthyr Tydfil, Mid Glamorgan, Wales, CF47 8EU TEL 07830328652 hello@georgeandco.studio			
DO NOT SCALE THIS DRAWING			©George and Co.

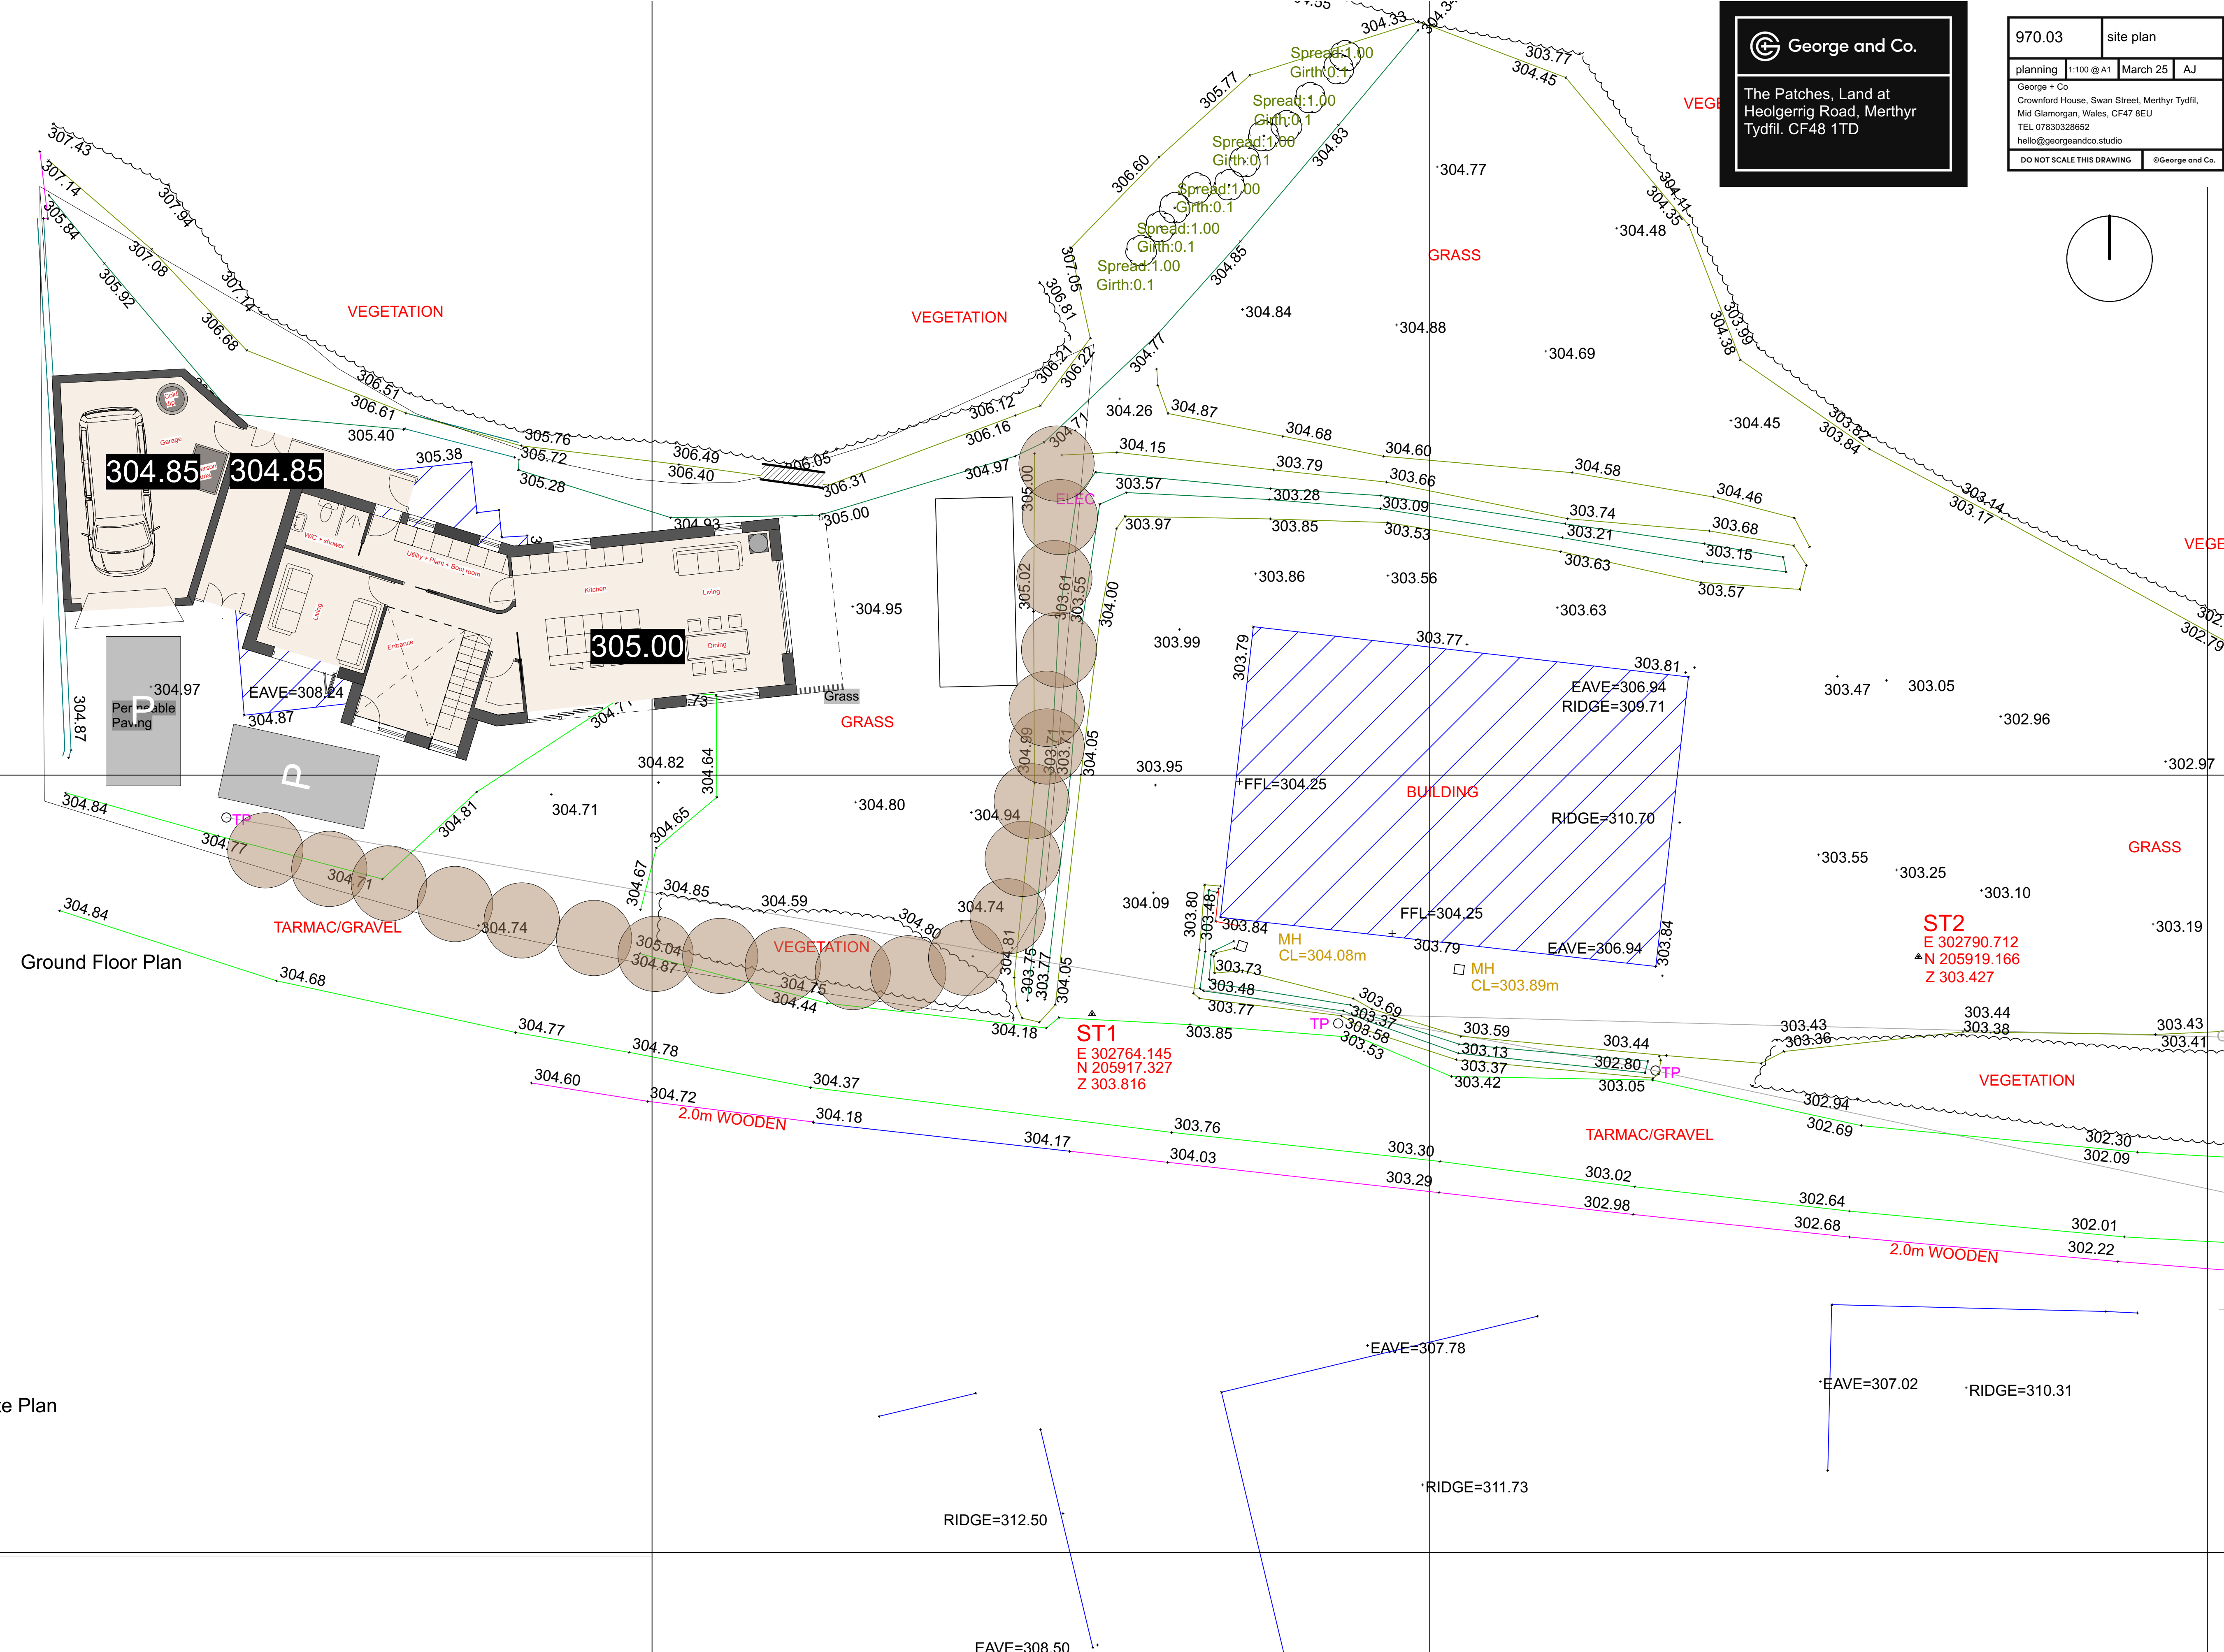

Ground Floor Plan

Site Plan