


George and Co.

The Patches, Land at
Heolgerrig Road, Merthyr
Tydfil. CF48 1TD

970.04	ground floor plan	
planning	1:50 @ A1	March 25 AJ
George + Co Crownford House, Swan Street, Merthyr Tydfil, Mid Glamorgan, Wales, CF47 8EU TEL 07830328652 hello@georgeandco.studio		
DO NOT SCALE THIS DRAWING		©George and Co.

House sqm:
ground floor 83 sqm
first floor 73 sqm
total 156sqm
garage = 31sqm
polycarb link = 12sqm

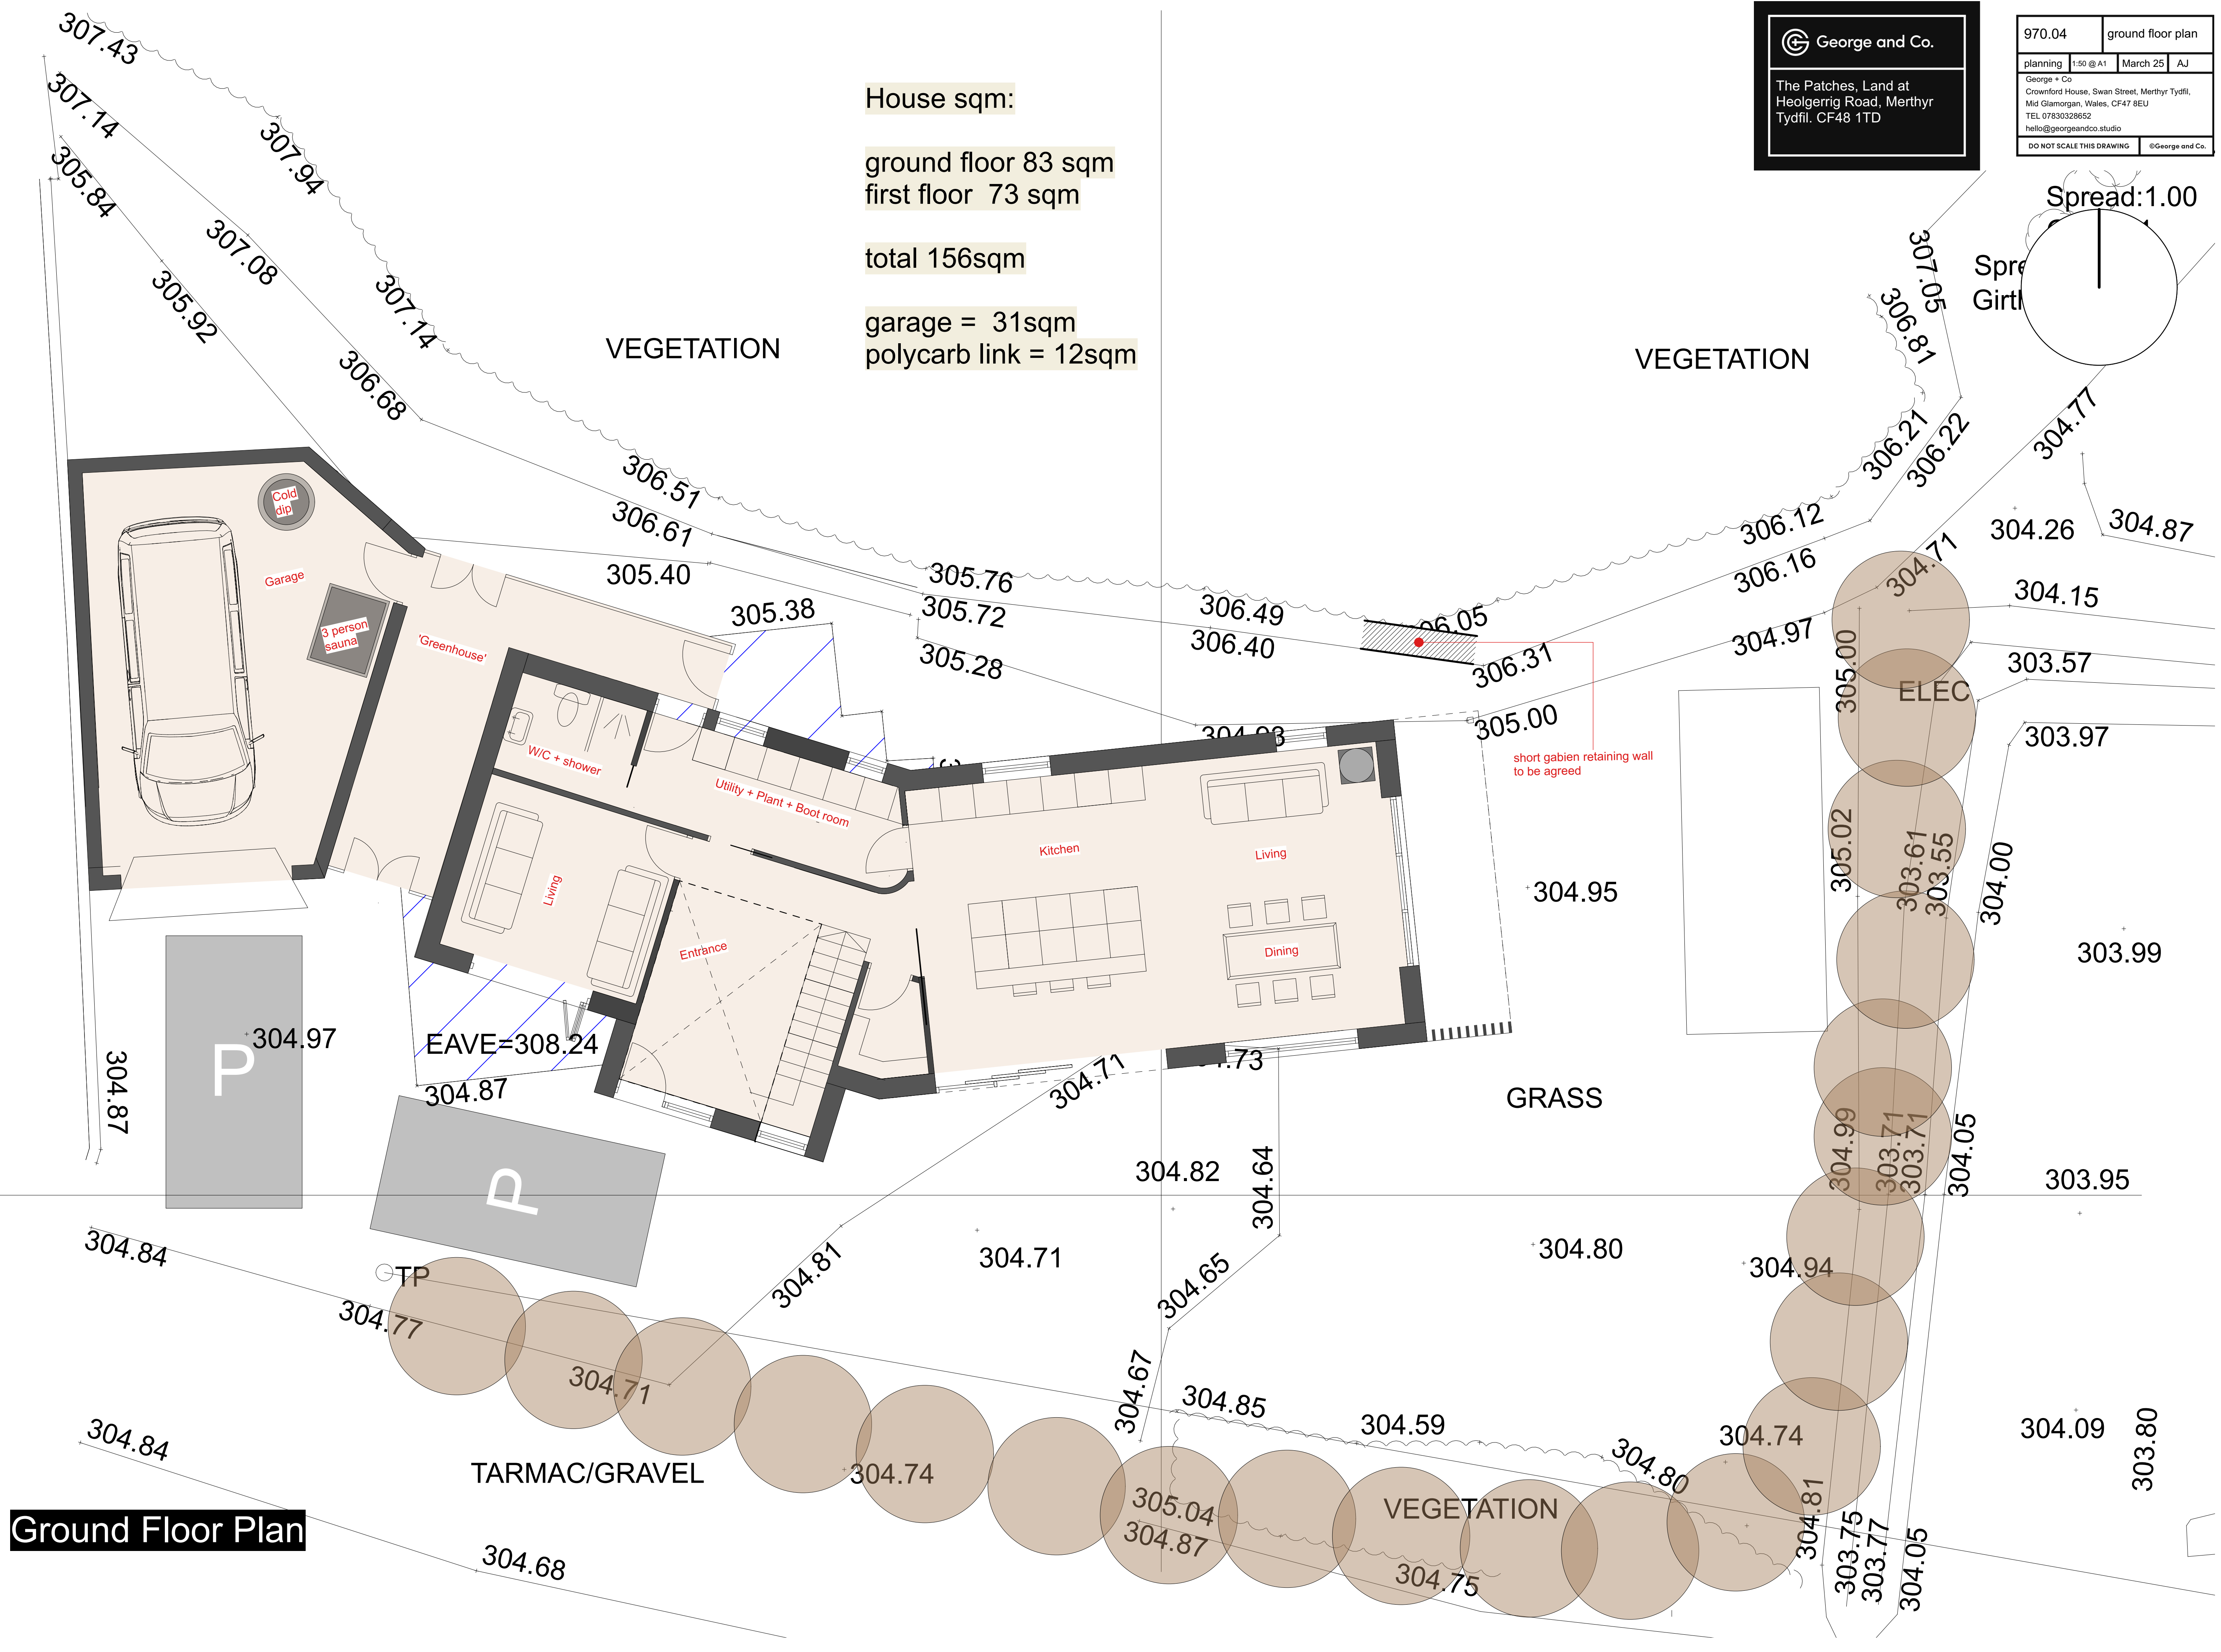

Ground Floor Plan