


 George and Co.

The Patches, Land at
Heolgerrig Road, Merthyr Tydfil.
CF48 1TD

970.05	first floor plan		
planning	1:50 @ A1	March 25	AJ
George + Co Crownford House, Swan Street, Merthyr Tydfil, Mid Glamorgan, Wales, CF47 8EU TEL 07830328652 hello@georgeandco.studio			
DO NOT SCALE THIS DRAWING		©George and Co.	

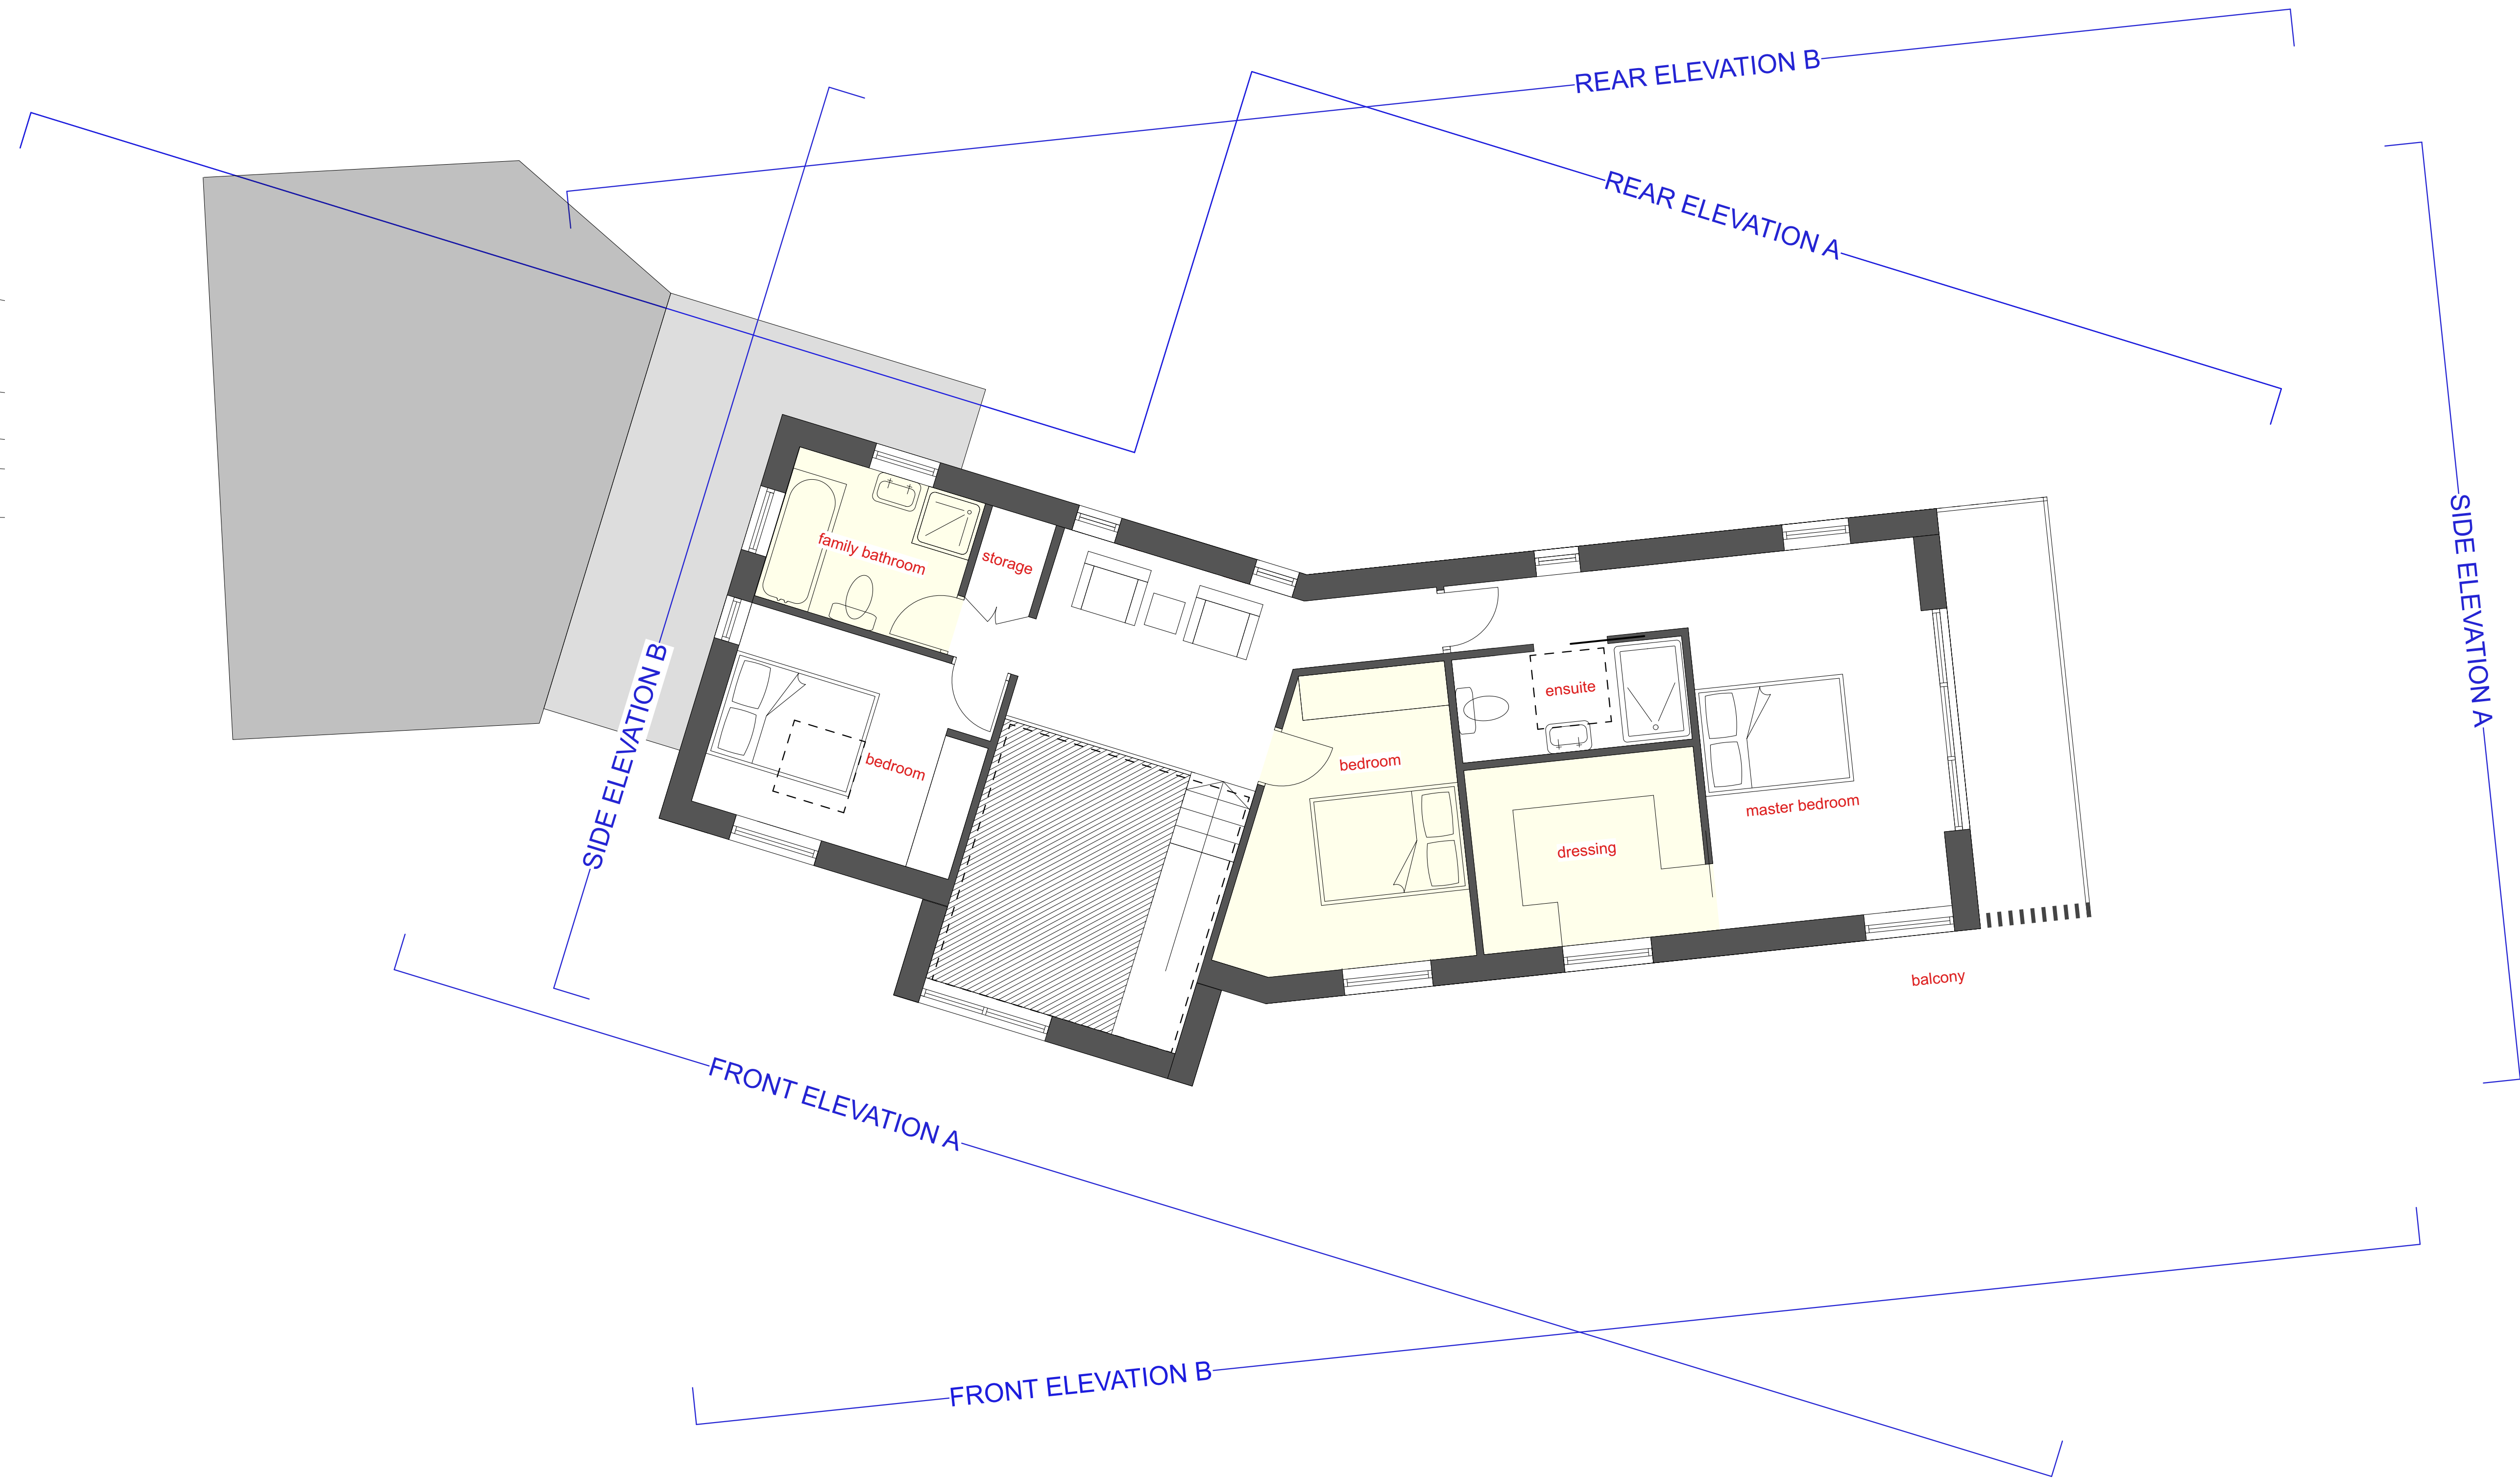

First Floor Plan