

CRABTREE WALK, TREFECHAN, MERTHYR TYDFIL.




MATERIALS KEY

- Wall
- Main Brick - Ibstock Sandhurst Stock
 - Rough Cast Render - White
 - Rough Cast Render - Cream
- Roof
- Roof Tile 1 - Slate Grey
- Mortar
- Mortar - Natural Sand

Notes

Fascias and bargeboards to be white uPVC.
All rainwater goods to be black uPVC.
All brick units electric meter boxes to be painted brown.
All semi concealed gas meter boxes to be brown.
Detached Garage Roof, Wall and Door colour to match house its associated with.
Timber cladding to gable to be stained.
Refer to working drawings and check unit handings.

STOREY HEIGHTS KEY

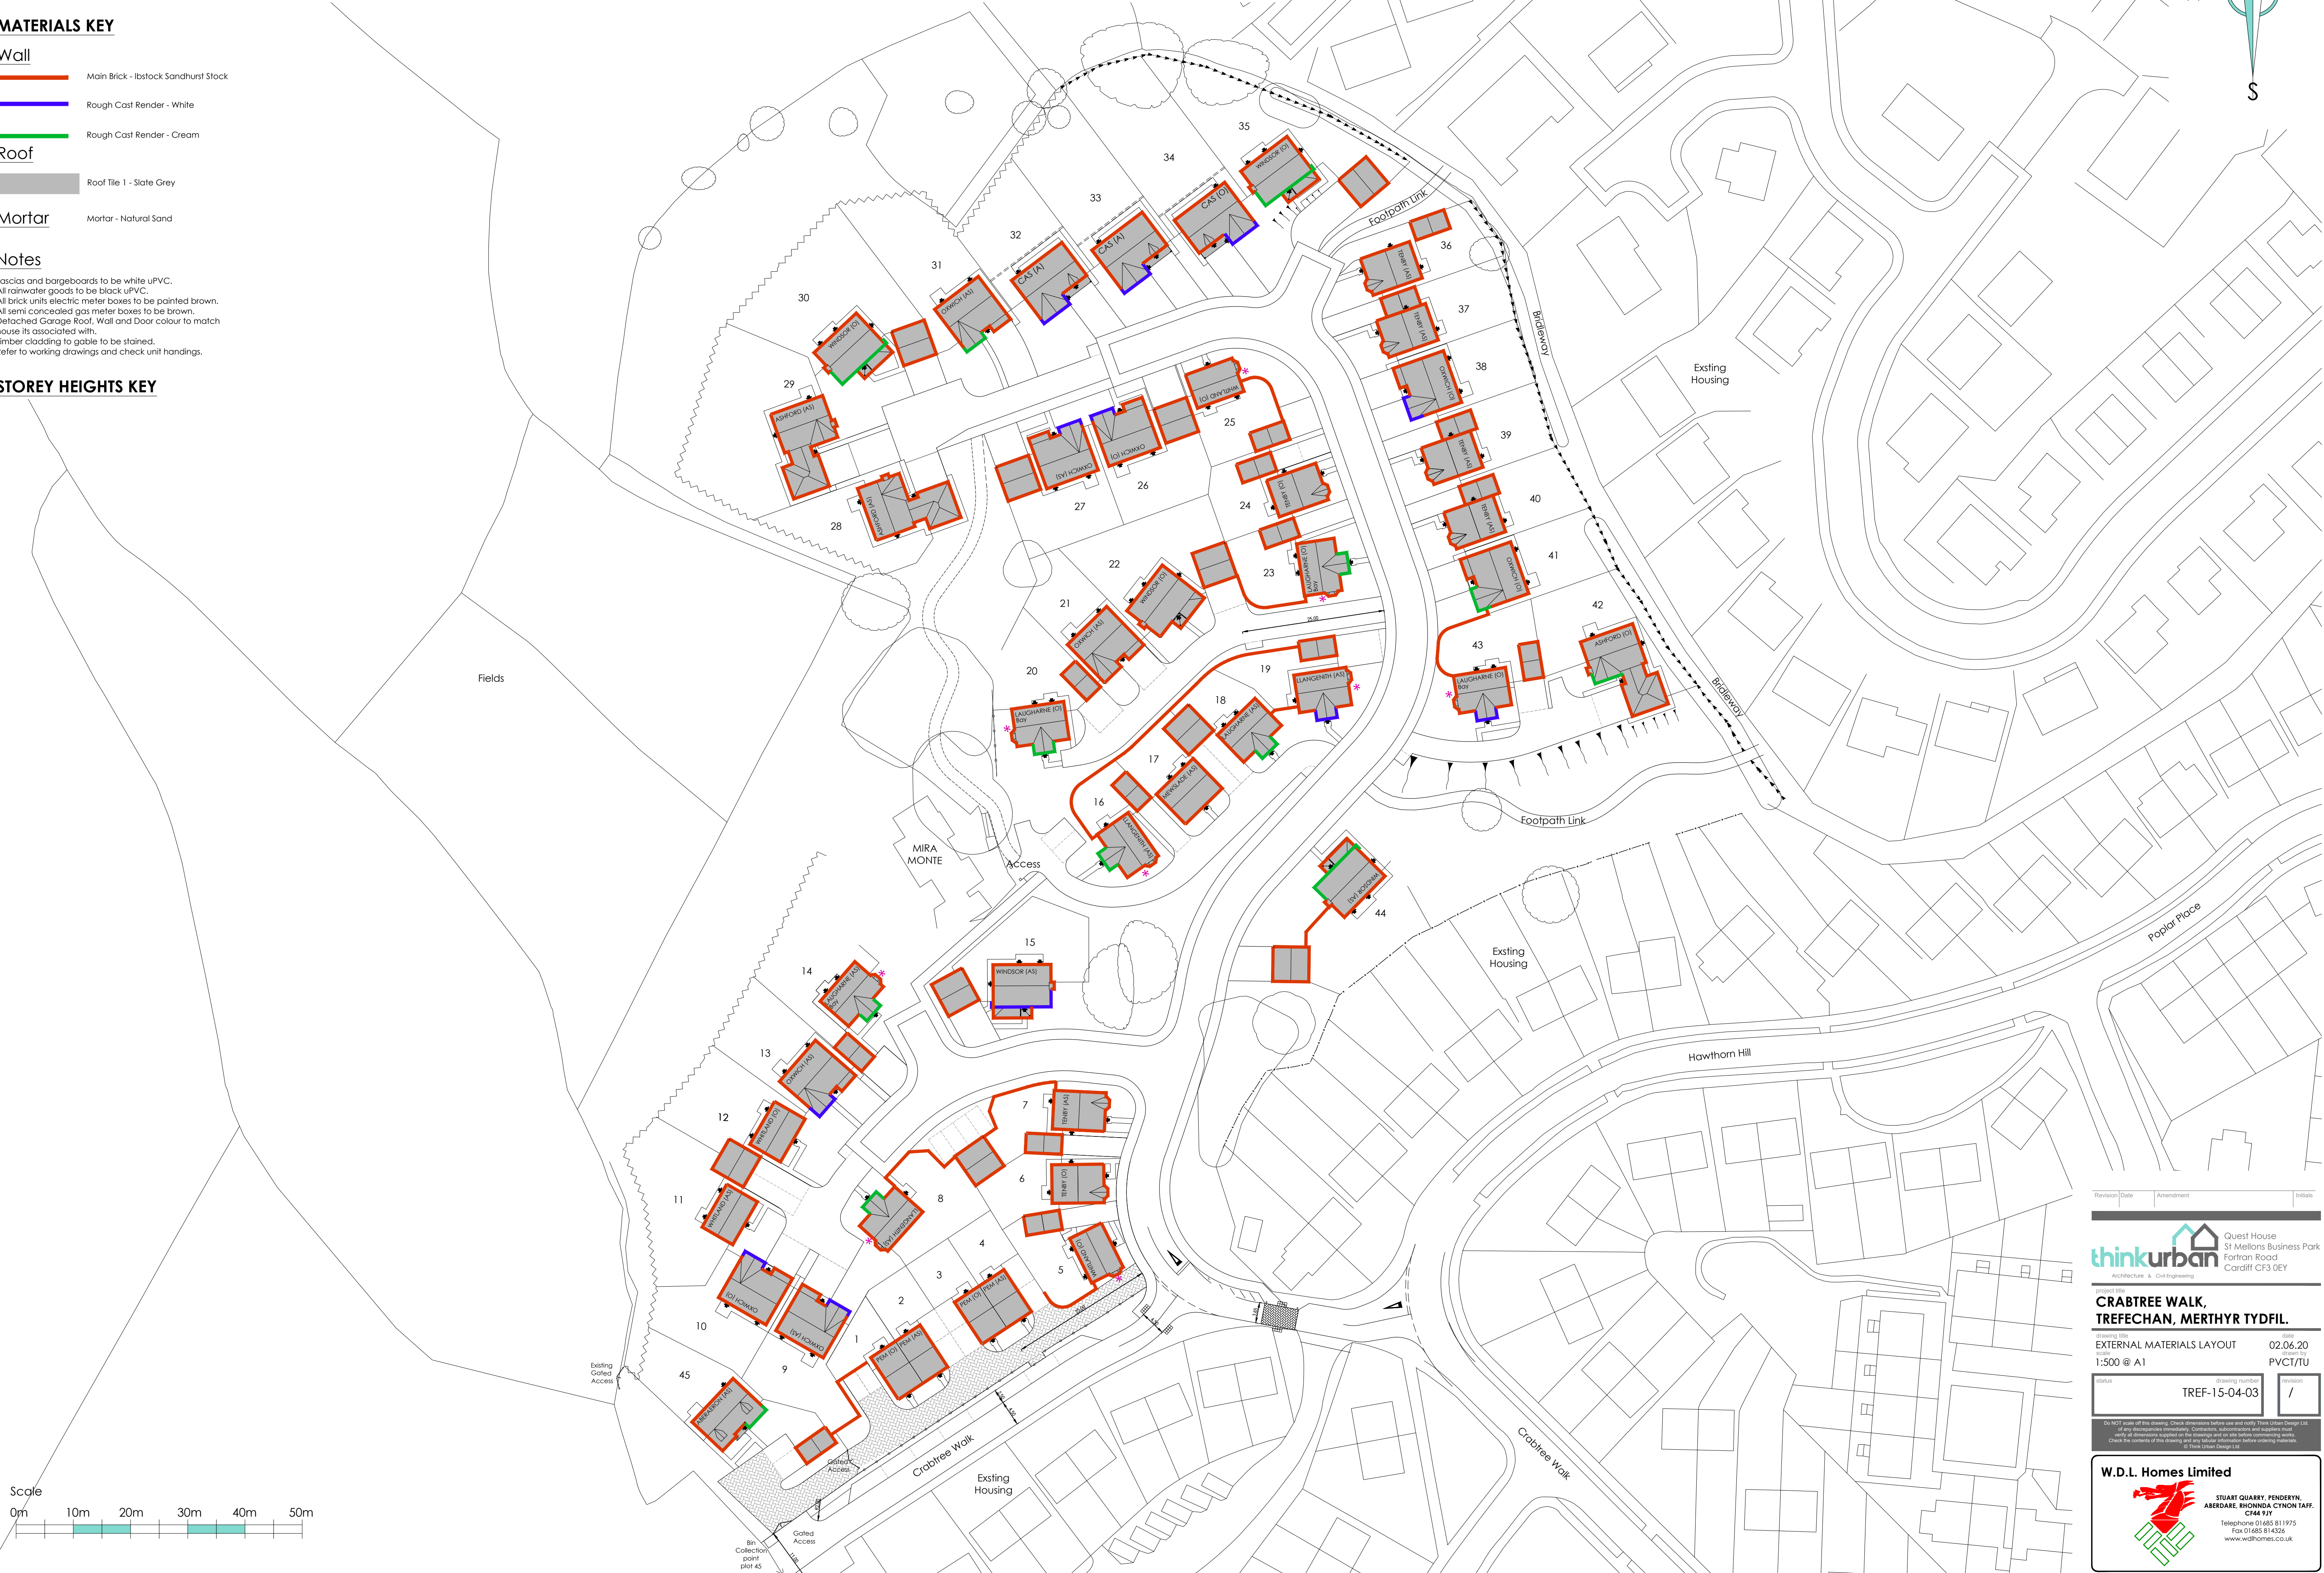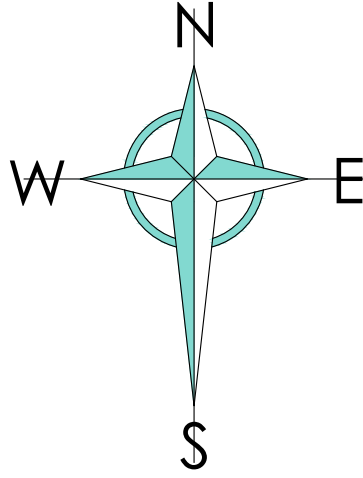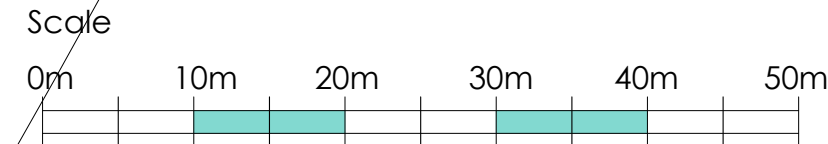

Revision	Date	Amendment	Initials

Quest House
St Mellons Business Park
Fairfan Road
Cardiff CF3 0EY

Architecture & Civil Engineering

project title
**CRABTREE WALK,
TREFECHAN, MERTHYR TYDFIL.**

drawing title	date
EXTERNAL MATERIALS LAYOUT	02.06.20

scale	drawn by
1:500 @ A1	PVCT/TU

status	drawing number	revision
	TREF-15-04-03	/

Do NOT scale off this drawing. Check dimensions before use and notify Think Urban Design Ltd. if any discrepancies immediately. Contractors, subcontractors and suppliers must verify all dimensions against the drawings and on-site before commencing works. Check the contents of this drawing and any other information before ordering materials. © Think Urban Design Ltd.

W.D.L. Homes Limited

STUART QUARRY, FENDERN,
ABERDARE, RHONDDA CYNON TAF.
CF44 7JT
Telephone 01685 811975
Fax 01685 814528
www.wdlhomes.co.uk