




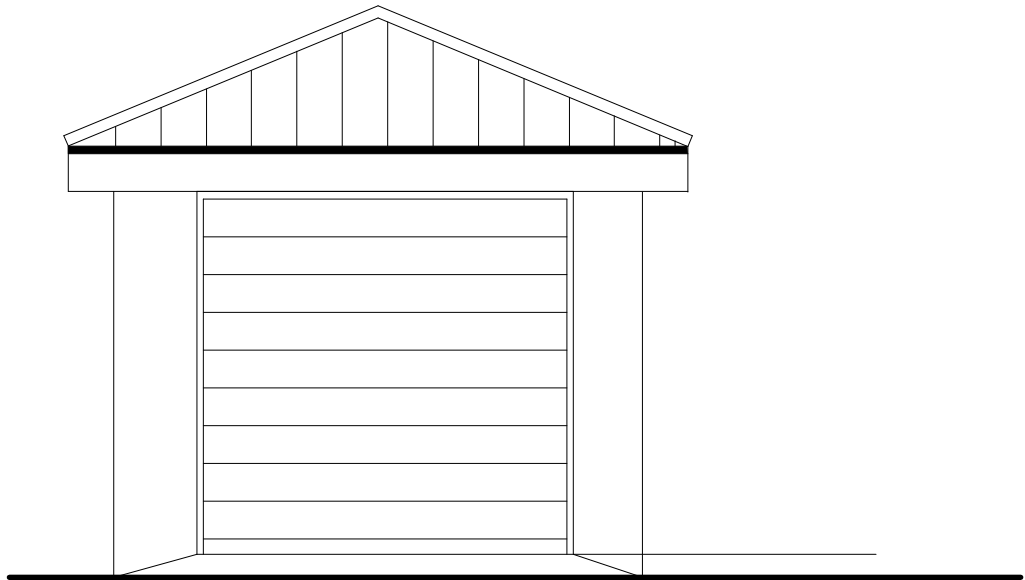


front elevation

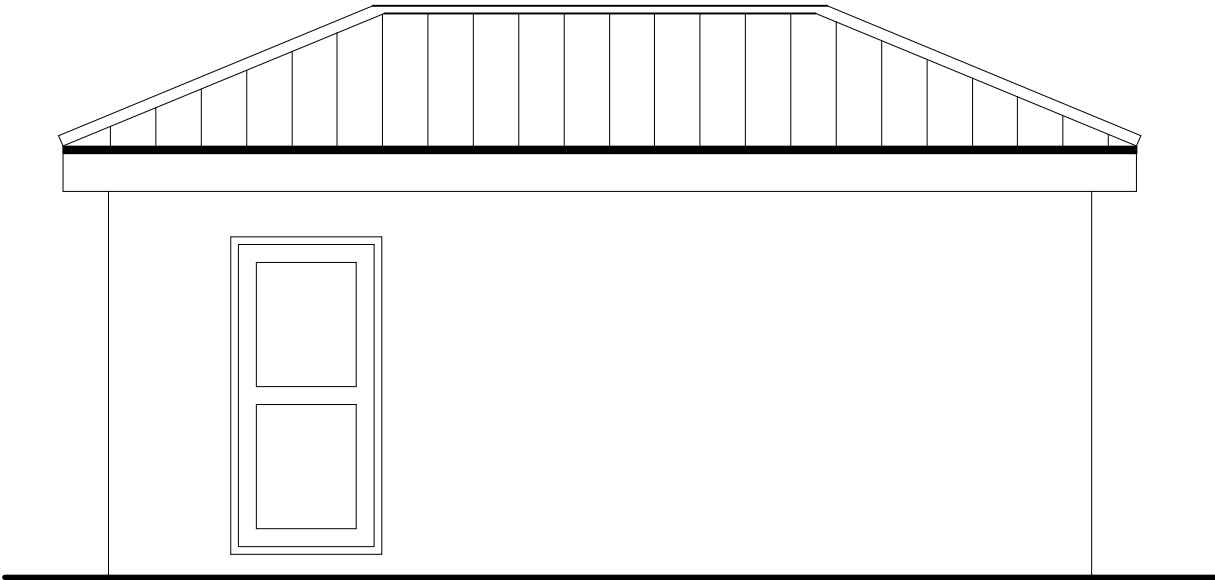


side elevation

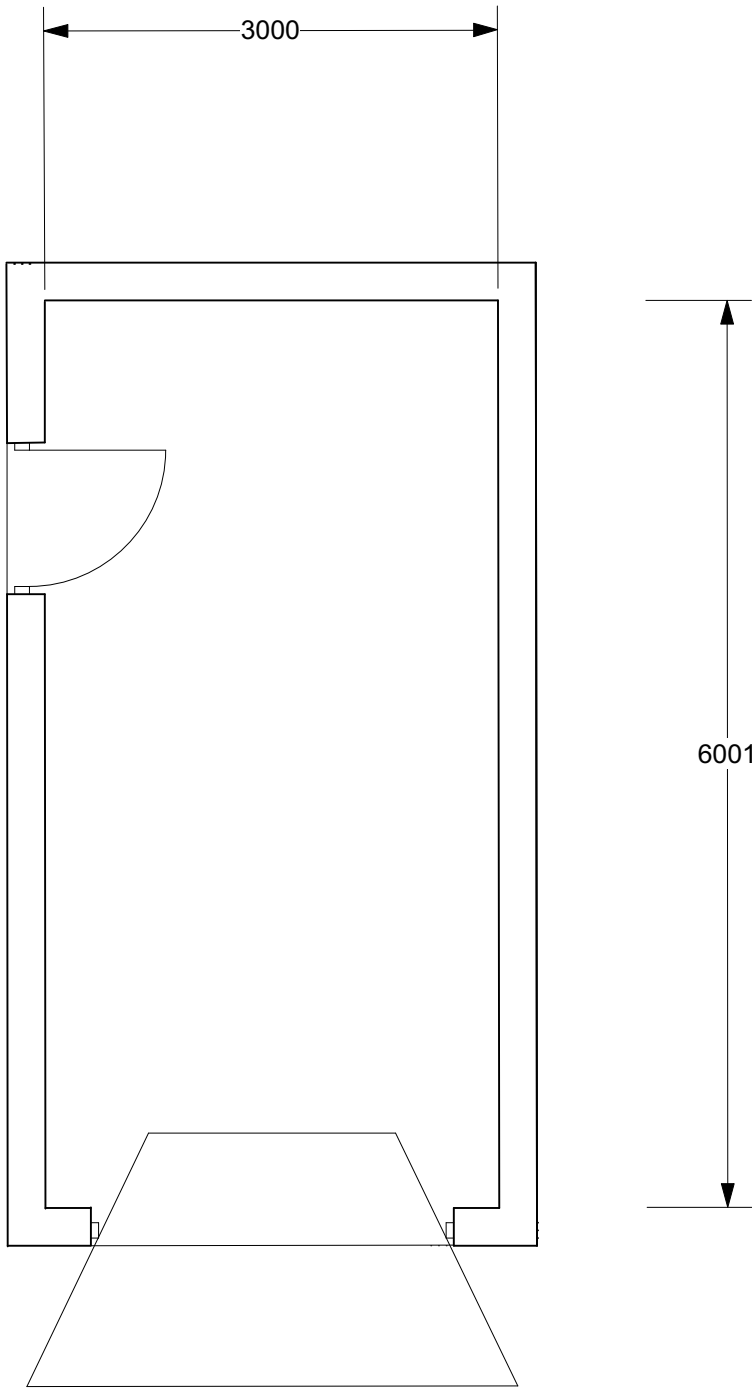

floor plan

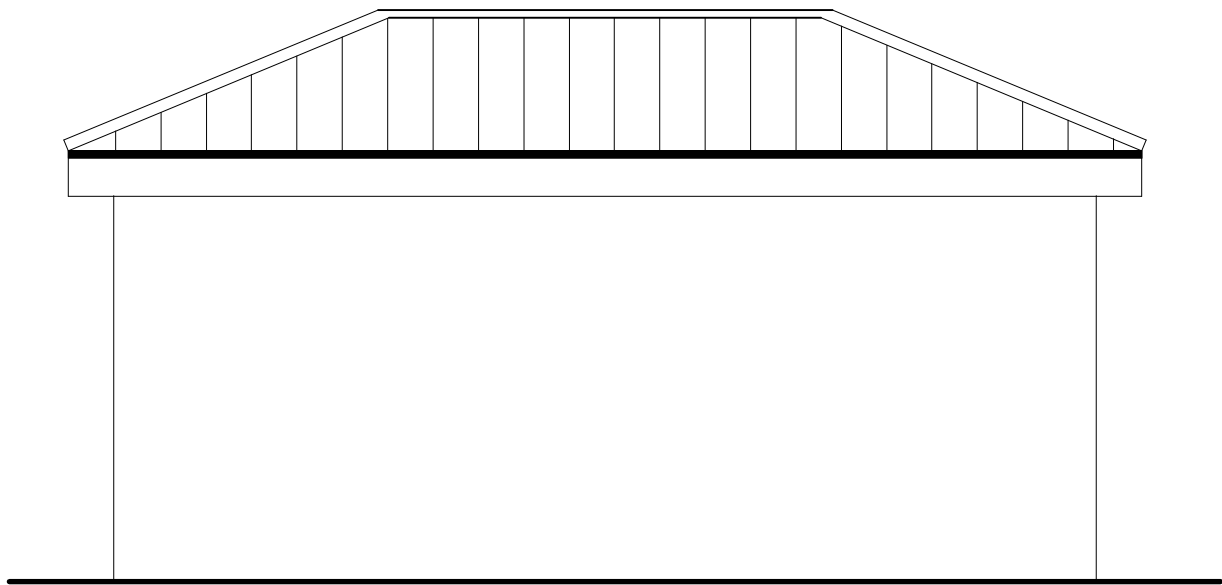

side elevation

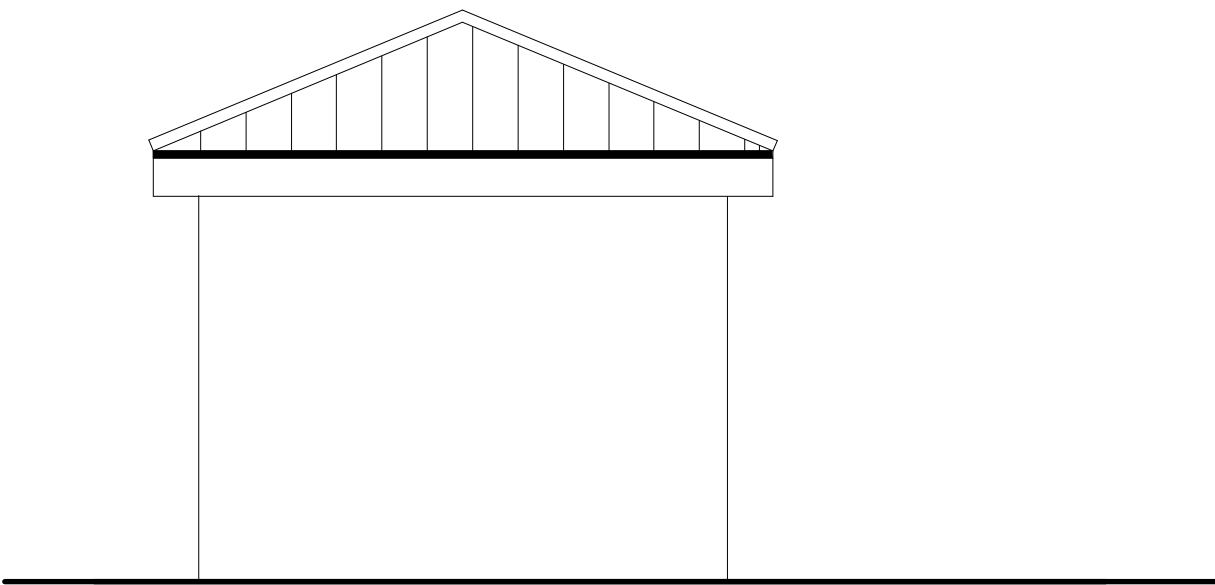


rear elevation

RENDER

STONE WALL ELEVATIONS - FACING HOUSE

STONE

STONE WALL ELEVATIONS - FACING ROAD

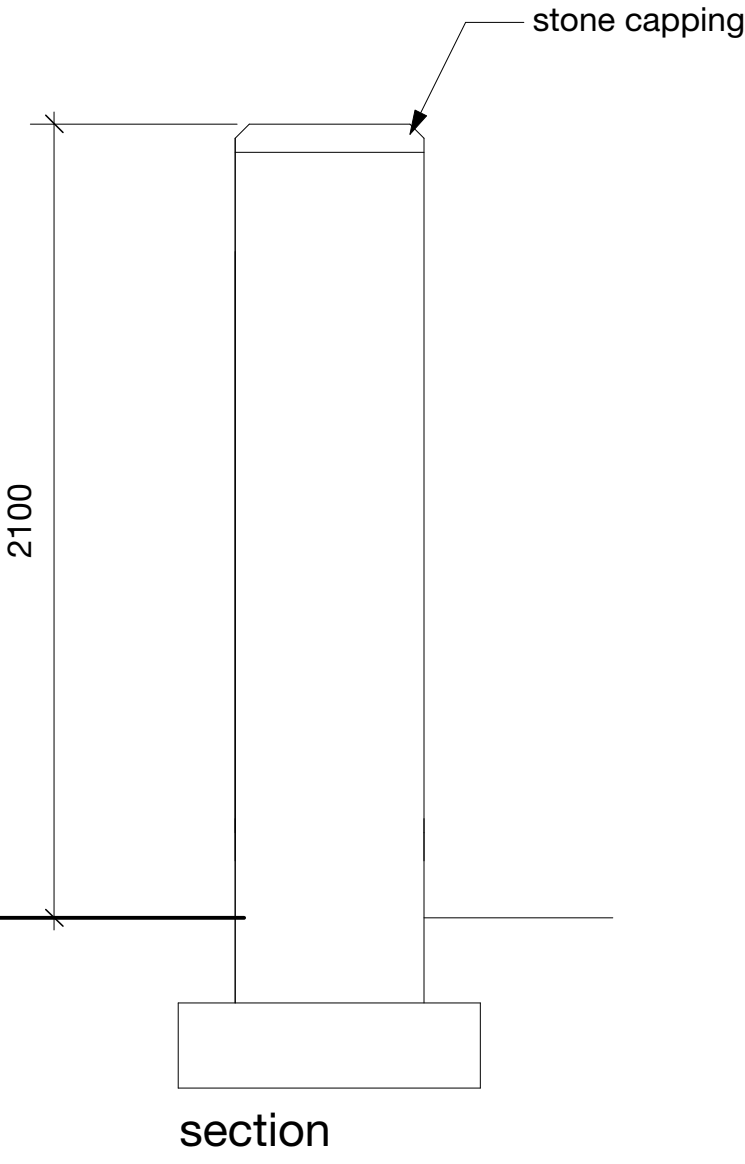

DETAILS OF FRONT GARDEN WALL

Proposed garage



at
Plymouth house, Merthyr Tydfil



Feb '20

1:50

593-20

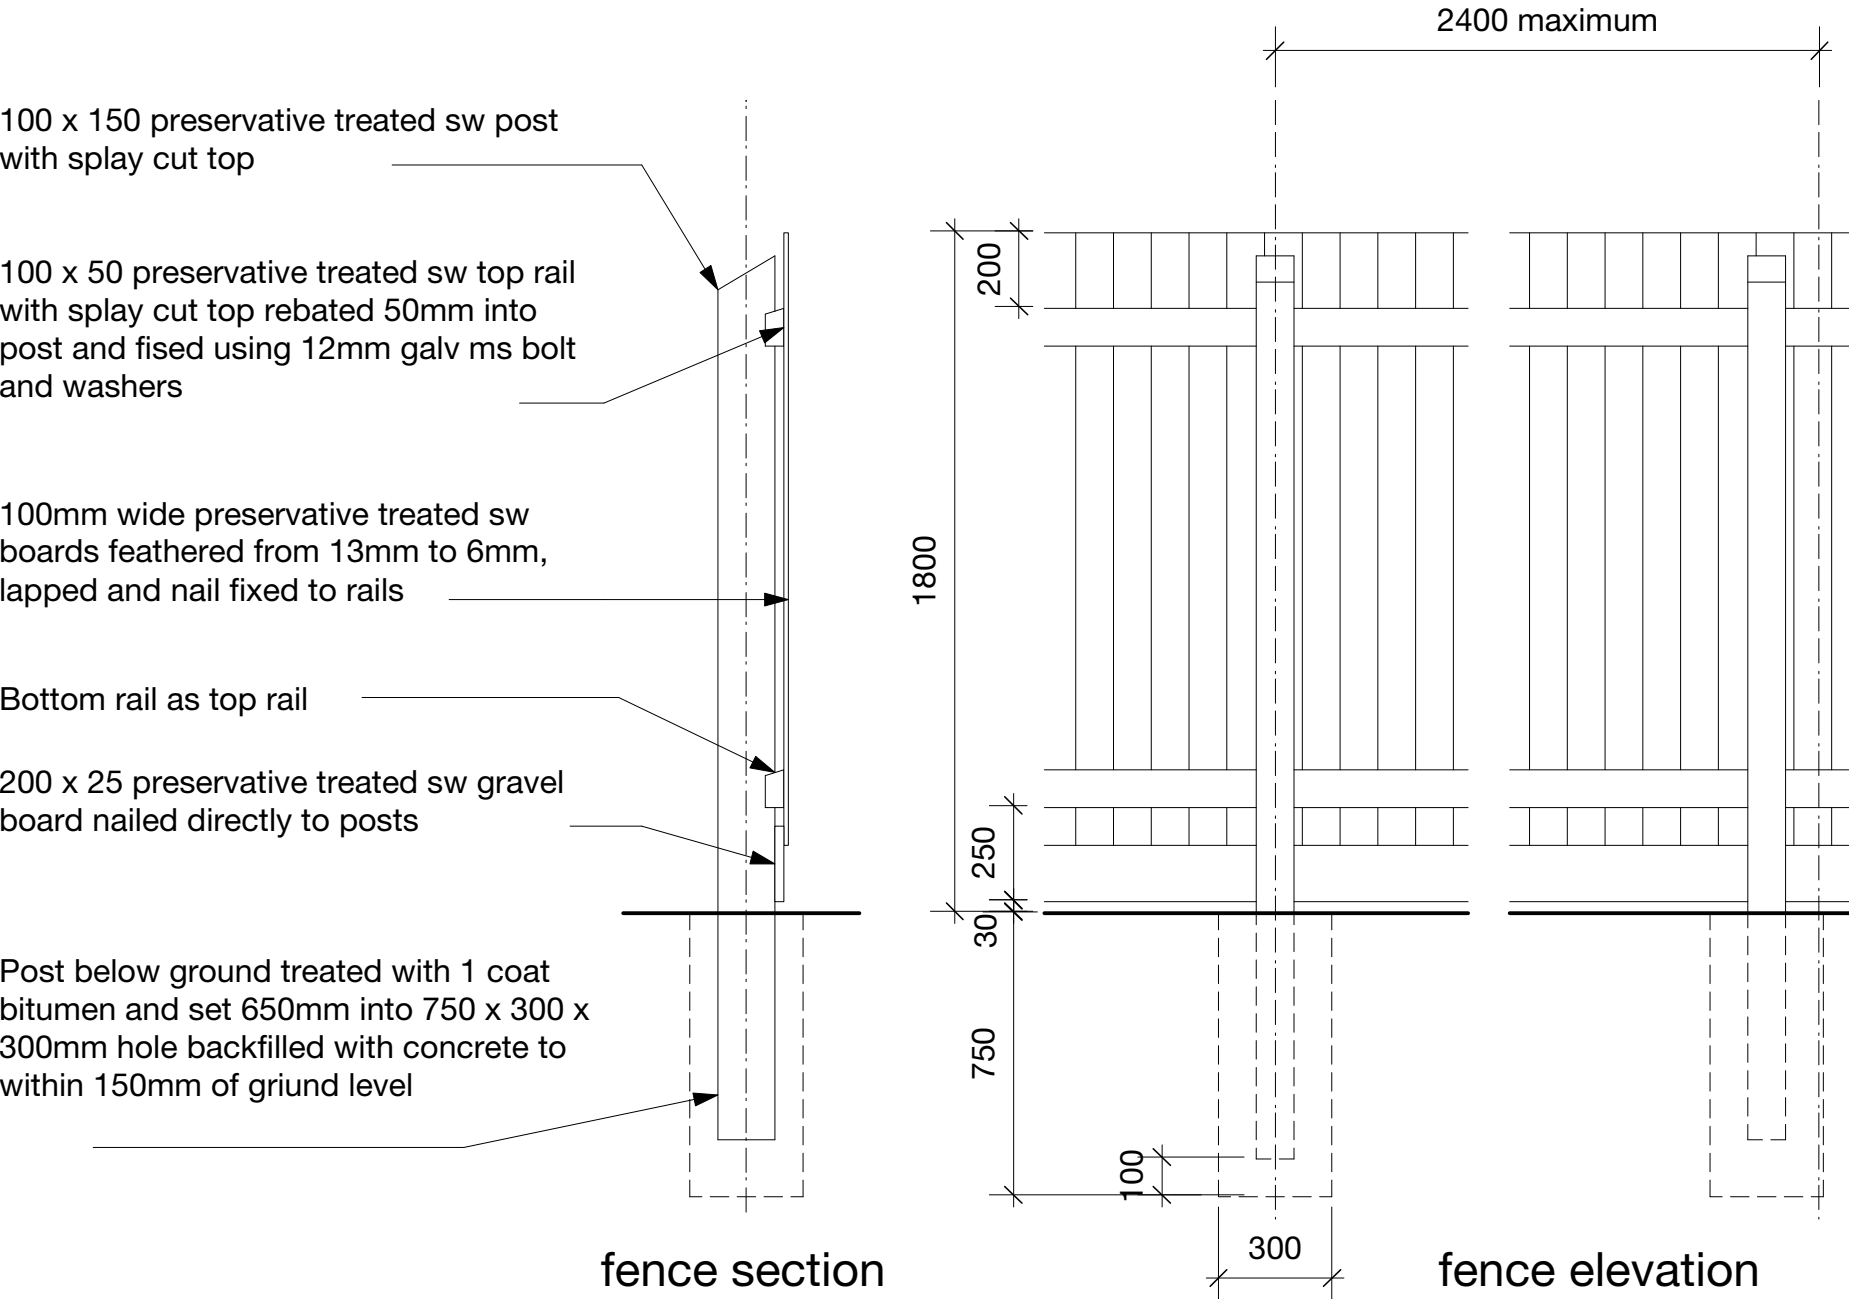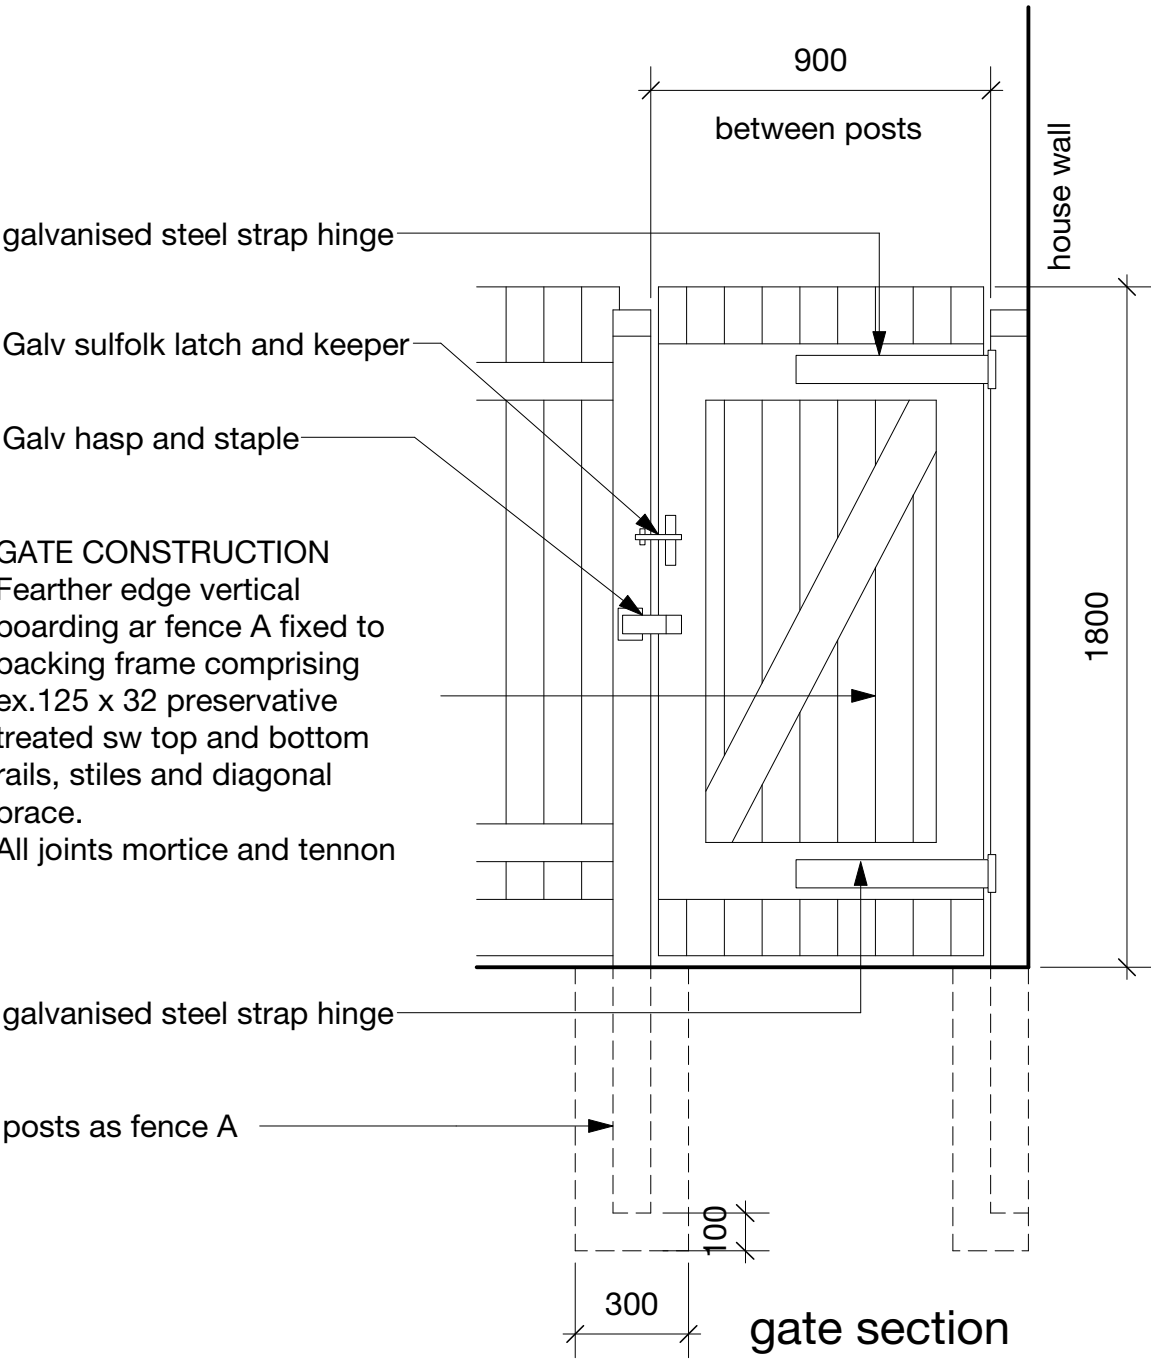

DETAILS OF FENCE G AND GATE H (1:20)

