



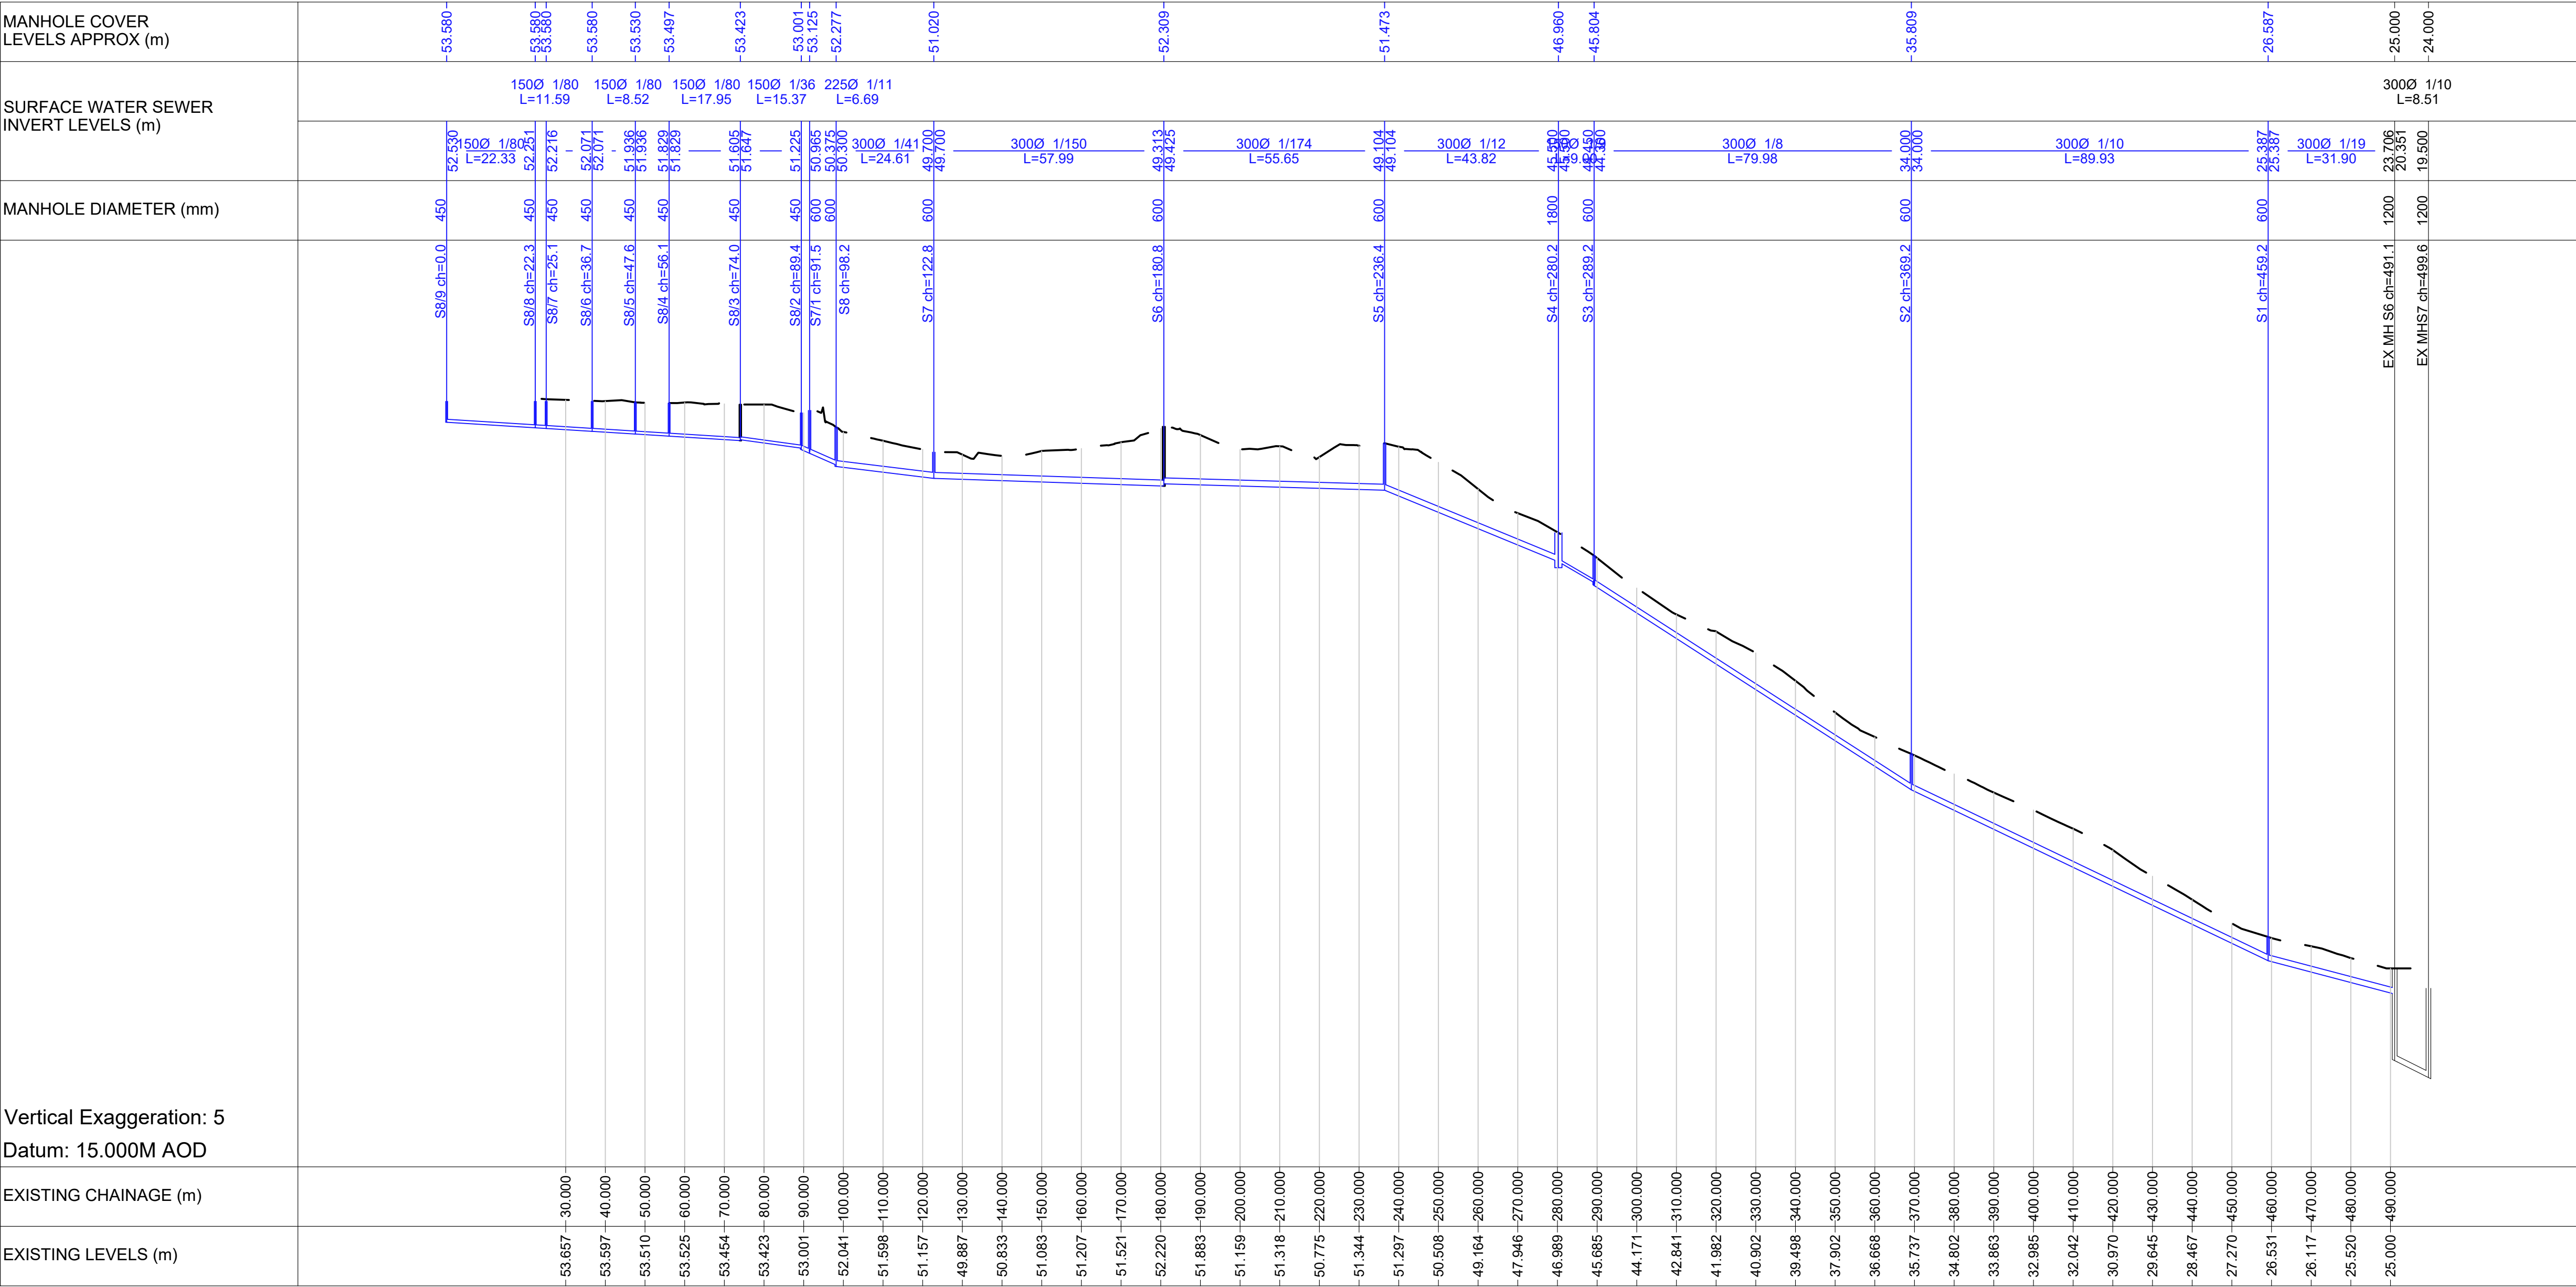

S7/4 - EX MHS6

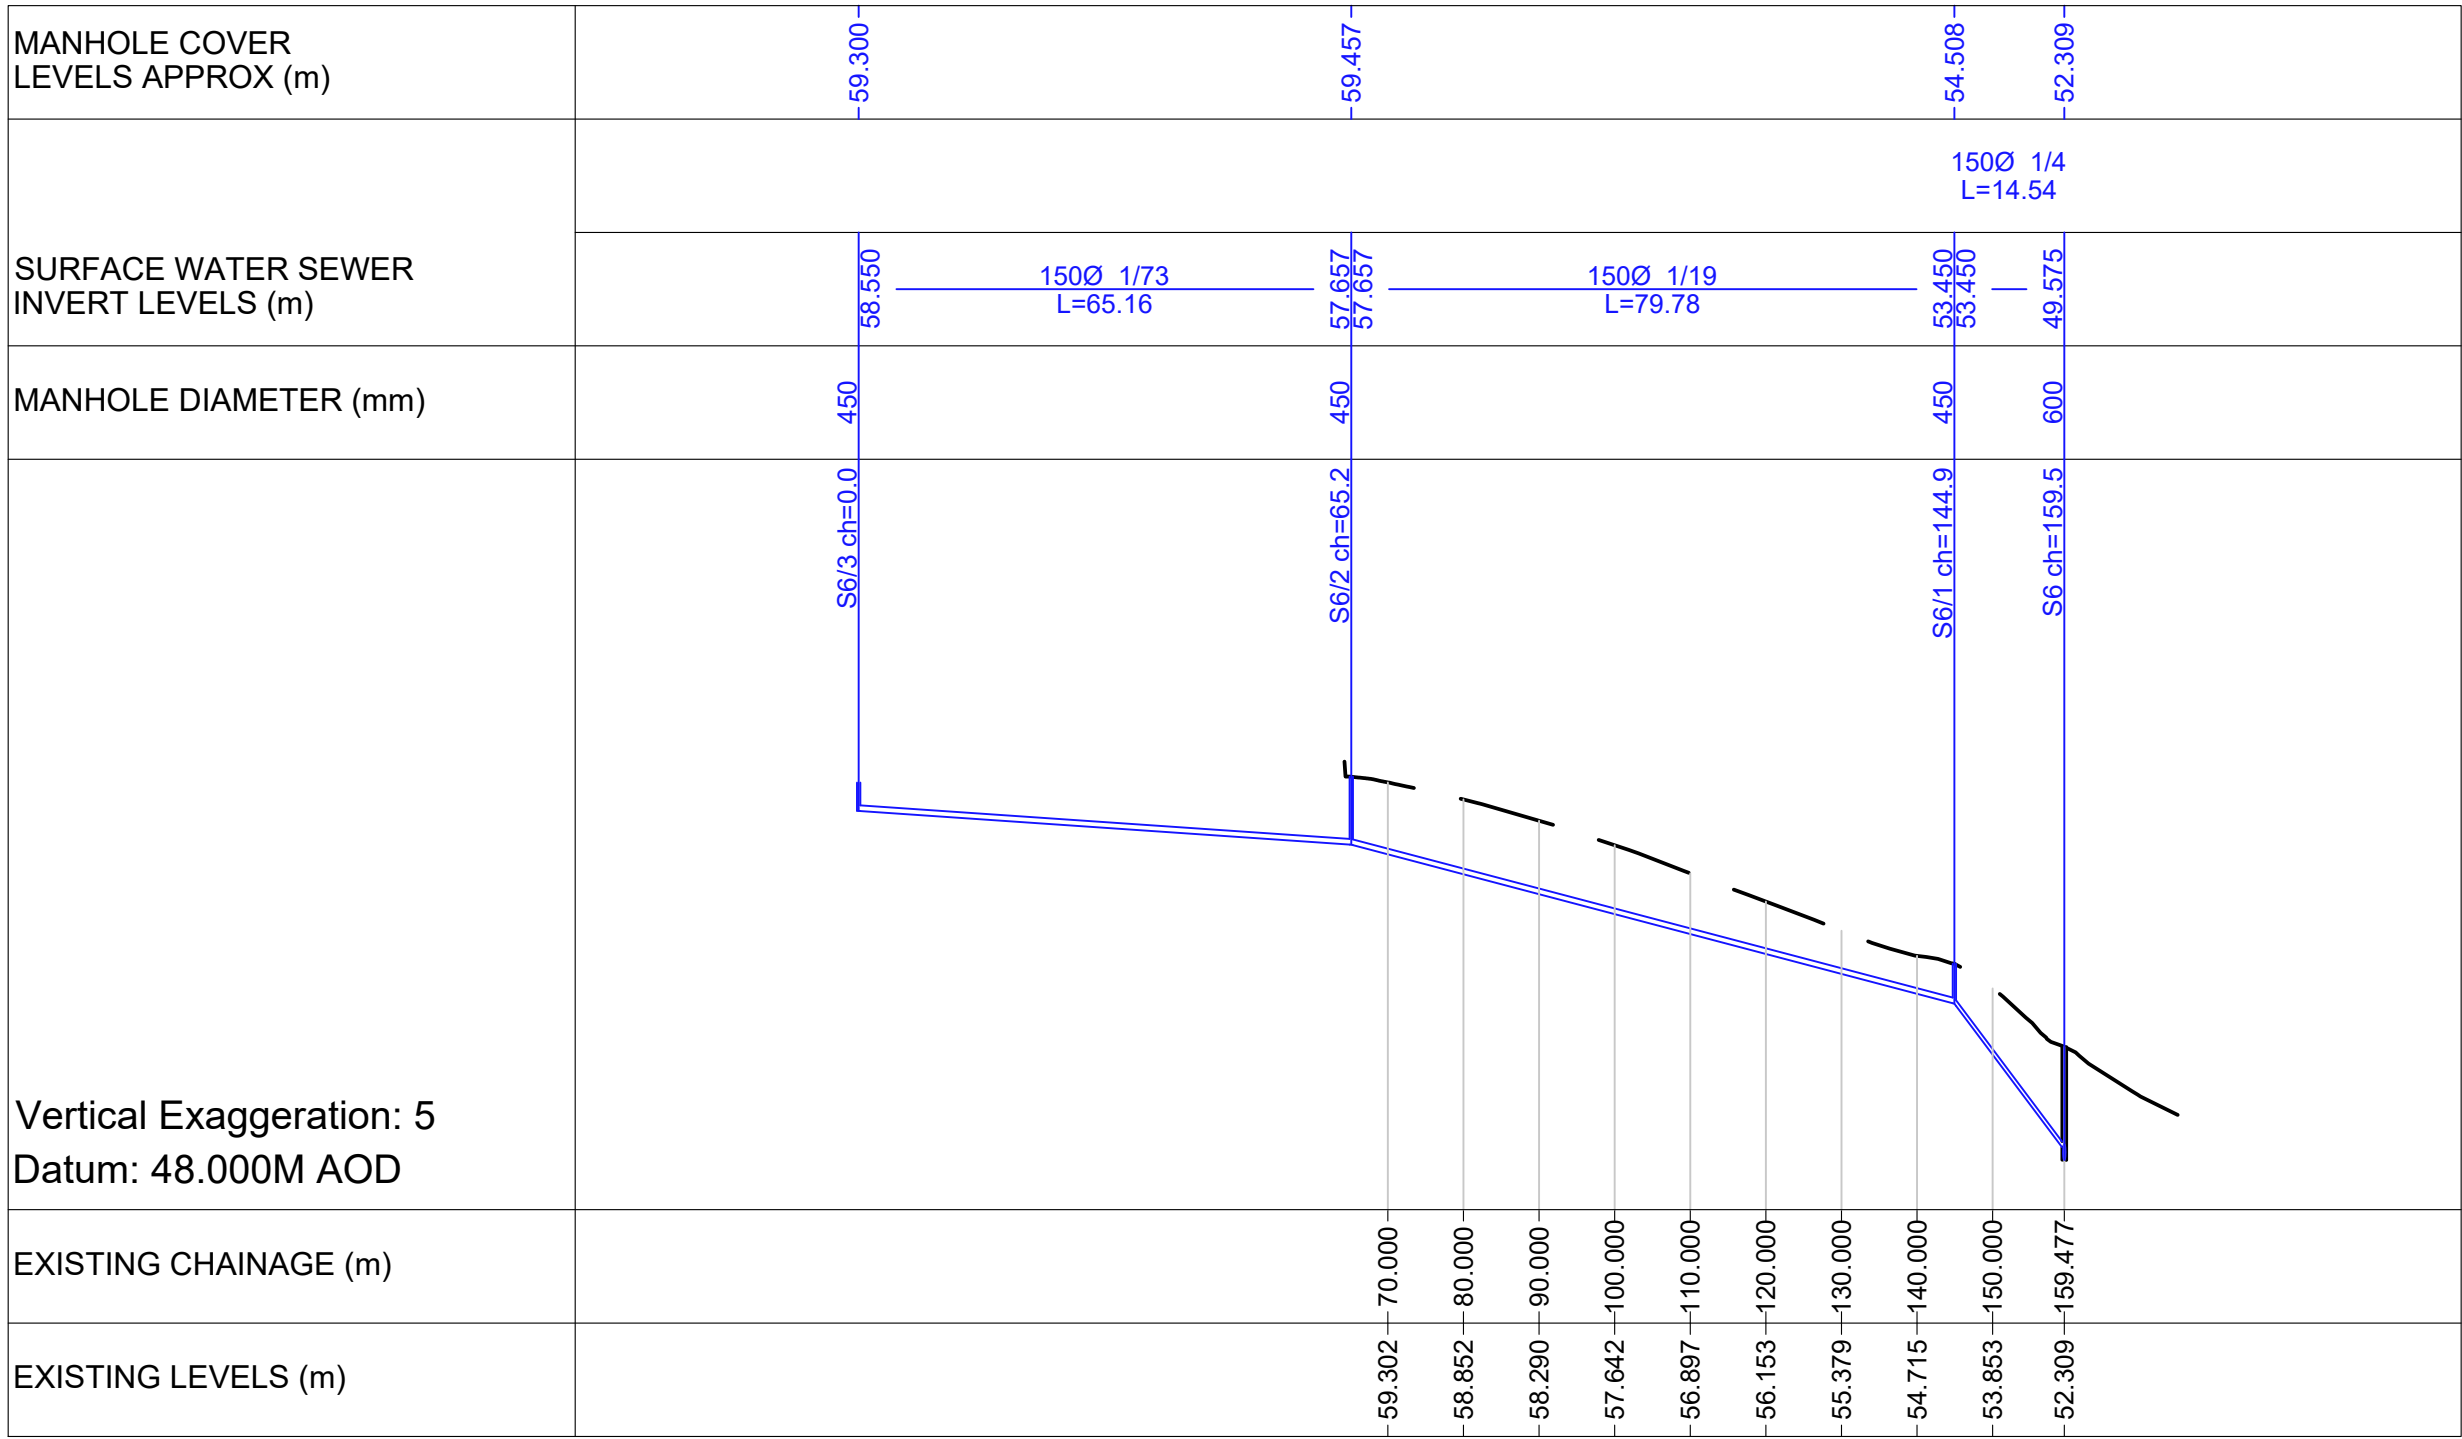

S6/3 - S6

STATUS CODES FOR DRAWINGS ACCORDANCE WITH BS EN ISO 15926-2:2018	
CODE	DESCRIPTION
S1	SUITABLE FOR COORDINATION
S2	SUITABLE FOR INFORMATION
S3	SUITABLE FOR REVIEW AND COMMENT
S4	SUITABLE FOR STAGE REVIEW AND AUTHORIZATION
S5	SUITABLE FOR STAGE REVIEW AND ACCEPTANCE
PUBLISHED (CONTRACTUAL)	
A1	STAGE 1 AUTHORIZED (NOT FOR CONSTRUCTION)
A2	STAGE 2 AUTHORIZED (NOT FOR CONSTRUCTION)
A3	STAGE 3 AUTHORIZED (NOT FOR CONSTRUCTION)
A4	STAGE 4 AUTHORIZED (FOR CONSTRUCTION)
A5	STAGE 5 AUTHORIZED (FINAL DESIGN RECORD)
NOTES	
1. THIS DRAWING IS COPYRIGHT AND MAY NOT BE REPRODUCED WITHOUT THE PERMISSION OF MANN WILLIAMS.	
2. ALL DRAWINGS ARE TO BE READ IN CONJUNCTION WITH THE PROJECT SPECIFICATION WITH ALL WORKS CARRIED OUT IN ACCORDANCE WITH THE LATEST BRITISH STANDARDS AND CODES OF PRACTICE.	
3. ANY AMBIGUITIES OR DISCREPANCIES BETWEEN THIS DRAWING AND ANY OTHER INFORMATION OR DISCREPANCIES MUST BE REPORTED TO MANN WILLIAMS FOR CLARIFICATION BEFORE WORK PROCEEDS.	
4. ALL DIMENSIONS TO BE CHECKED ON SITE AND ANY DISCREPANCIES REPORTED TO THE ENGINEER BEFORE ANY WORK COMMENCES.	
5. ONLY FIGURED OR CALCULATED DIMENSIONS SHOULD BE USED AND NO DRAWINGS, IN ANY FORMAT SHOULD BE SCALED.	

DRAWING TO BE READ IN COLOUR				BY	DATE
REV	DESCRIPTION			JP	17.02.25
P1	PRELIMINARY ISSUE				
P2	AMENDED TO SUIT MINOR COMMENTS			FM	14.03.25
PROJECT					
CYFARTHFA CASTLE SCAFFOLD PROTECTION					
TITLE					
DRAINAGE LONG SECTIONS PAGE 1					
				MANN WILLIAMS CONSULTING CIVIL AND STRUCTURAL ENGINEERS 7 OLD KING STREET QUEEN SQUARE BATH BA1 2JW T 01225 464419 E bath@mannwilliams.co.uk W www.mannwilliams.co.uk	
DRAWN	CHECKED	SIZE	SCALE	DATE	MAY JOB NO.
JP	DJ	A1	1:1000	JAN 2025	12050
S2 PRELIMINARY (NOT FOR CONSTRUCTION)					
ZONE/SYSTEM	LEVEL	TYPE	ROLE	ORIGINATOR	
XX	XX	DR	C	MWB	
PROJECT CODE		NUMBER		REVISION	
12050		0507		P2	